


CITY OF DAYTON
DAYTON FIRE DEPARTMENT
STATION 16


4111 Kings Highway, Dayton, Ohio, 45406

USE GROUP PLAN

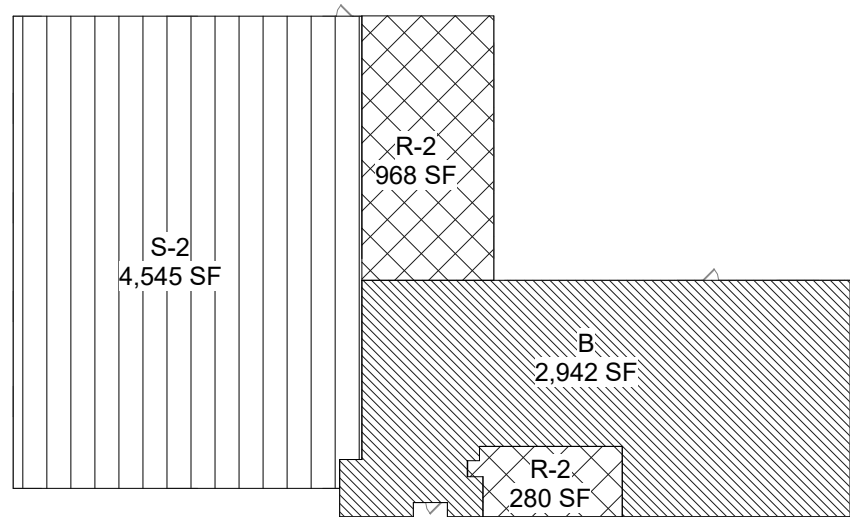

B: 4,956 SF
R-2: 1,248 SF
S-2: 6,732 SF
TOTAL: 12,936 SF

VICINITY MAP

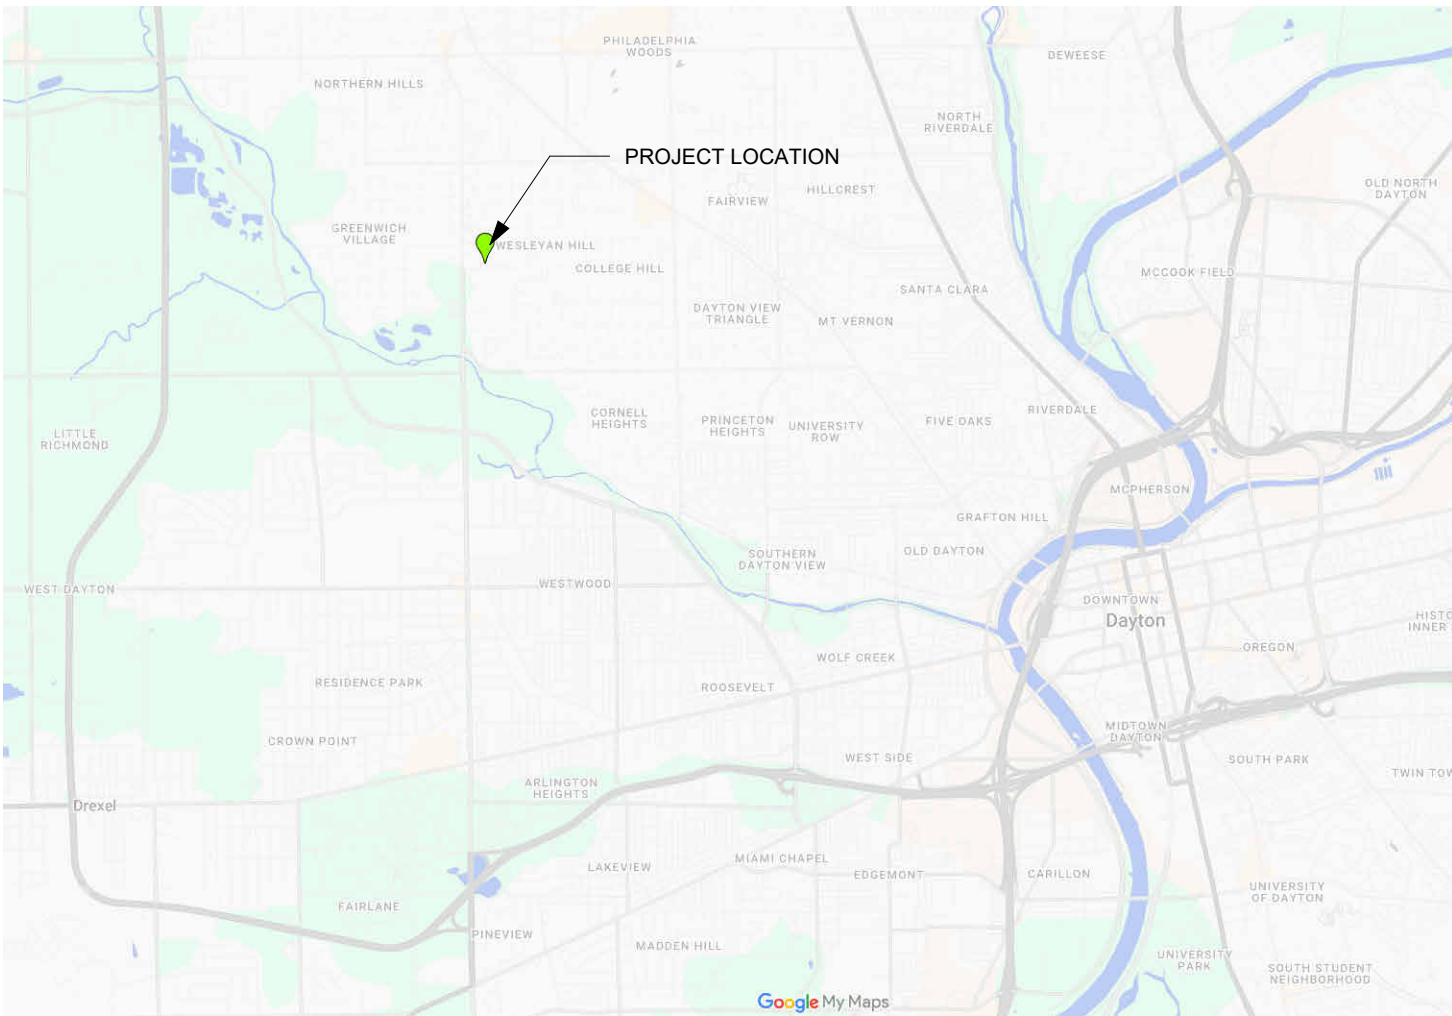

ARCHITECT

App Architecture

615 Woodside Drive
Englewood, Ohio 45322
(937) 836-8898

MECHANICAL & ELECTRICAL ENGINEERS

Nauman & Zelinski, LLC

204 South Ludlow Street, Suite 400
Dayton, Ohio 45402
(937) 223-3821

CIVIL ENGINEERS

The Kleingers Group

6219 Centre Park Dr.
West Chester, Ohio 45069
(513) 779-7851

CODE INFORMATION

(OBC 2024, OEBG 2024)

2024 OHIO EXISTING BUILDING CODE (OEBG)

COMPLIANCE METHOD

SECTION 301.3.1 PRESCRIPTIVE COMPLIANCE METHOD
COMPLIANCE WITH OEBG SECTIONS 302-309 AND CHAPTER 5.

2024 OHIO BUILDING CODE (OBC)

PROJECT DESCRIPTION

PROJECT CONSISTS OF INTERIOR RENOVATION OF AN EXISTING FIRE STATION
FOR THE CITY OF DAYTON.

USE GROUP CLASSIFICATION (REFER TO USE GROUP PLAN THIS SHEET)

OBC (302) USE GROUP: MIXED USE - UNSEPARATED
B: STATION OFFICES AND LIVING AREAS
R-2: CREW SLEEPING QUARTERS
S-2: APPARATUS BAYS AND STORAGE AREAS

OBC (508.3) MIXED OCCUPANCIES:
UNSEPARATED MIXED USE
EXCEPTION 2: R-2 DWELLING AND SLEEPING UNITS SHALL BE SEPARATED FROM
OTHER OCCUPANCIES CONTIGUOUS TO THEM IN ACCORDANCE WITH THE
REQUIREMENTS OF SECTION 420.

OBC (708.3) FIRE RESISTANCE RATING:
EXCEPTION 2: DWELLING UNIT AND SLEEPING UNIT SEPARATIONS IN BUILDINGS OF
TYPE IIB, IIBB, AND VB CONSTRUCTION SHALL HAVE FIRE-RESISTANT RATINGS OF
NOT LESS THAN 1/2-HOUR IN BUILDING EQUIPPED THROUGHOUT WITH AN
AUTOMATIC SPRINKLER SYSTEM.

SLEEPING UNITS TO HAVE 20 MIN. RATED DOORS AND FRAMES IN ACCORDANCE
WITH OBC TABLE 716.1.

CONSTRUCTION TYPE CLASSIFICATION

OBC (602) CONSTRUCTION TYPE = IIB

HEIGHT AND AREA LIMITATIONS

OBC (503) ALLOWABLE AREA = 16,000 SF (BASED ON R-2, MOST RESTRICTIVE)
ACTUAL AREA = 12,936 SF

OBC ALLOWABLE HEIGHT = 55' - 0" (3 STORIES)
ACTUAL HEIGHT = 25' - 0"

HEIGHT AND AREA REMAIN UNCHANGED.

OCCUPANT LOAD

OBC (1004) ALLOWABLE= SF / SF PER OCCUPANT

FIRE STATION:
B: 2,942 SF / 150 = 20
R-2: 1,247 SF / 200 = 6
S-2: 8,747 SF / 300 = 30
TOTAL = 56 OCCUPANTS

FIRE PROTECTION

BUILDING DESCRIPTION : LIMITED AREA FIRE SUPPRESSION FOR R-2 USES.

PLUMBING FIXTURES REQUIRED

USE GROUP	WC	LAVS	SHOWERS	D.F.	SERVICE SINK
B	1	1	0	1	1
R-2	1	1	1	1	1
S-2	1	1	0	1	1
TOTAL	3	3	1	1	1

PLUMBING FIXTURES PROPOSED

USE GROUP	WC	LAVS	SHOWERS	D.F.	SERVICE SINK
TOTAL	5	7	4	1	1

STORM SHELTER PROVISIONS

STORM SHELTER IS NOT REQUIRED FOR EXISTING EMERGENCY FACILITY PER OEBG
2024 SECTION 503.19.

DRAWING INDEX

GENERAL

G0.1 COVER SHEET

CIVIL

C100 UTILITY PLAN

ARCHITECTURAL

A0.01 ABBREVIATIONS AND SYMBOLS
A0.02 FINISH SCHEDULES
A0.03 DOOR SCHEDULES
A0.04 WALL TYPES
A0.05 DOOR & INTERIOR DETAILS
A0.06 INTERIOR DETAILS
A1.11 DEMOLITION PLAN
A1.12 REFERENCE PLANS
A1.13 DIMENSION PLANS
A1.14 EQUIPMENT PLAN
A2.11 DEMOLITION REFLECTED CEILING PLAN
A2.12 REFLECTED CEILING PLANS
A7.11 INTERIOR ELEVATIONS
A7.12 INTERIOR ELEVATIONS
A7.13 INTERIOR ELEVATIONS
A8.01 CASEWORK DETAILS
A8.02 CASEWORK DETAILS
A8.03 CASEWORK DETAILS
A9.01 FINISHES FLOOR PLANS

FIRE PROTECTION

F0.1 LEGENDS AND SCHEDULES
F1.1 FIRE SUPPRESSION PLAN

PLUMBING

P0.1 LEGENDS AND SCHEDULES
P0.2 MATERIAL SCHEDULES
P1.0 BASEMENT DEMOLITION PLAN
P1.1 FIRST FLOOR DEMOLITION PLAN
P2.0 BASEMENT NEW WORK PLAN
P2.1 FIRST FLOOR NEW WORK PLAN
P3.1 DETAILS
P4.1 SOIL, WASTE, AND VENT DIAGRAM


MECHANICAL

H0.1 LEGENDS AND SCHEDULES
H0.2 MATERIAL SCHEDULES
H0.3 EQUIPMENT SCHEDULES
H1.1 DEMOLITION PLAN
H2.0 NEW WORK PLAN - BASEMENT
H2.1 NEW WORK PLAN - GROUND FLOOR
H2.2 NEW WORK PLAN - ROOF
H3.1 DETAILS
H3.2 DETAILS
H3.3 DETAILS
H3.4 DETAILS
H3.5 DETAILS
H4.1 CONTROLS
H4.2 CONTROLS
H5.1 VENTILATION

ELECTRICAL

E0.1 LEGEND
E0.2 SCHEDULES
E0.3 PANEL SCHEDULES
E0.4 DETAILS
E1.0 BASEMENT DEMO PLAN
E1.1 FIRST FLOOR DEMO PLAN
E2.0 NEW BASEMENT LIGHTING PLAN
E2.1 NEW FIRST FLOOR LIGHTING PLAN
E3.0 NEW BASEMENT POWER AND SYSTEMS PLAN
E3.1 NEW FIRST FLOOR POWER AND SYSTEMS PLAN
E3.2 NEW ROOF POWER AND SYSTEMS PLAN

App Architecture
creative focused design

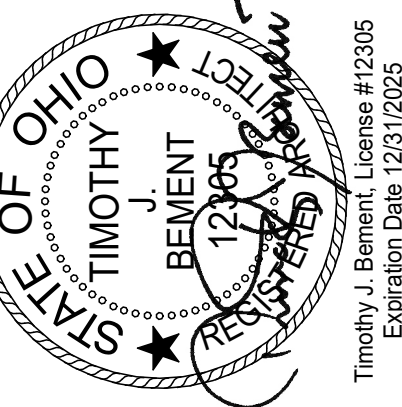

CITY OF DAYTON
DAYTON FIRE DEPARTMENT
STATION 16

4111 Kings Highway, Dayton, Ohio, 45406

ISSUE

NO.	DATE	DESCRIPTION
08/01/25	FOR CONSTRUCTION	
04/17/2026	CONFORMED SET	

DATE 08/01/25

JOB NO. 4284.01

DRAWN AEE

CHECKED CMS/TJB

COPYRIGHT © 2025 - App Architecture, Inc.

TITLE
COVER SHEET

SHEET NO.

G0.1

GENERAL NOTES

1. THE CITY OF DAYTON / MONTGOMERY COUNTY, AND THE CURRENT EDITION OF THE STATE OF OHIO DEPARTMENT OF TRANSPORTATION CONSTRUCTION AND MATERIAL SPECIFICATIONS (ODOT CMS), INCLUDING ALL SUPPLEMENTS, SHALL GOVERN ALL MATERIALS AND WORKMANSHIP INVOLVED IN THE IMPROVEMENTS SHOWN ON THIS PLAN. IGNORE REFERENCES TO MEASUREMENT AND PAYMENT IN THE ODOT CMS UNLESS NOTED OTHERWISE. IN THE CASE OF CONFLICTS BETWEEN THE ODOT CMS AND THE CITY OF DAYTON / MONTGOMERY COUNTY REQUIREMENTS, THE CITY OF DAYTON / MONTGOMERY COUNTY REQUIREMENTS SHALL PREVAIL.
2. THE CONTRACTOR IS RESPONSIBLE FOR THE INVESTIGATION, LOCATION, SUPPORT, PROTECTION, AND RESTORATION OF ALL EXISTING UTILITIES AND APPURTENANCES WHETHER SHOWN ON THESE PLANS OR NOT. THE CONTRACTOR SHALL EXPOSE ALL UTILITIES OR STRUCTURES PRIOR TO CONSTRUCTION TO VERIFY THE VERTICAL AND HORIZONTAL EFFECT ON THE PROPOSED CONSTRUCTION. THE CONTRACTOR SHALL CALL, TOLL FREE, THE OHIO UTILITIES PROTECTION SERVICE (8-1-1 OR 1-800-362-2764) 48 HOURS (EXCLUDING WEEKENDS AND HOLIDAYS) PRIOR TO CONSTRUCTION AND SHALL NOTIFY ALL UTILITY COMPANIES WHO ARE NON-MEMBERS OF THE OHIO UTILITIES PROTECTION SERVICE AT LEAST 48 HOURS (EXCLUDING WEEKENDS AND HOLIDAYS) PRIOR TO WORK IN THE VICINITY OF THEIR UNDERGROUND LINES.
3. CONTRACTOR SHALL OBTAIN A PERMIT FOR ALL CONSTRUCTION ACTIVITIES IN ACCORDANCE WITH LOCAL, STATE, & FEDERAL REGULATIONS.
4. THE CONTRACTOR IS TO PERFORM ALL INSPECTIONS AS REQUIRED BY THE OHIO EPA FOR THE NATIONAL POLLUTANT DISCHARGE ELIMINATION SYSTEM (NPDES) PERMIT AND FURNISH OWNERS REPRESENTATIVE WITH WRITTEN REPORTS.
5. THE CONTRACTOR IS REQUIRED TO VISIT THE SITE AND FULLY INFORM THEMSELVES CONCERNING ALL CONDITIONS AFFECTING THE SCOPE OF THE WORK. FAILURE TO VISIT THE SITE SHALL NOT RELIEVE THEM FROM ANY RESPONSIBILITY IN THE PERFORMANCE OF THE CONTRACT.

UTILITY NOTES

1. ALL DRAIN TILE AND STORM SEWERS DAMAGED, DISTURBED OR REMOVED AS A RESULT OF THE CONTRACTOR'S OPERATIONS SHALL BE REPLACED WITH THE SAME QUALITY PIPE OR BETTER, MAINTAINING THE SAME GRADIENT AS EXISTING. THE DRAIN TILE AND/OR STORM SEWER SHALL BE CONNECTED TO THE CURB SUBDRAIN, STORM SEWER SYSTEM OR OUTLETTED INTO THE ROADWAY DITCH AS APPLICABLE. REPLACED DRAIN TILE/STORM SEWER SHALL BE LAID ON COMPACTED BEDDING EQUAL IN DENSITY TO SURROUNDING STRUTUM. REPLACEMENT SHALL BE DONE AT THE TIME OF THE BACKFILL OPERATION. COST OF THIS WORK TO BE INCLUDED IN THE PRICE BID FOR THE PROJECT.
2. ALL EXISTING UTILITIES KNOWN TO EXIST HAVE BEEN SHOWN ON THESE PLANS IN THEIR APPROXIMATE LOCATION. PRIOR TO THE BEGINNING OF CONSTRUCTION OR EARTH MOVING OPERATIONS, THE CONTRACTOR SHALL VERIFY THE LOCATION AND ELEVATION OF THE UTILITIES SHOWN. THE CONTRACTOR IS ALSO RESPONSIBLE FOR THE PROTECTION AND/OR RELOCATION OF ANY UTILITIES THAT MAY EXIST AND ARE NOT SHOWN.
3. THE CONTRACTOR SHALL BE RESPONSIBLE FOR COORDINATING THE RELOCATION AND/OR PROTECTION OF ANY UTILITIES AS REQUIRED BY THE PLAN WITH THE OWNER OF THE AFFECTED UTILITY.
4. UTILITY POLES WITHIN INFLUENCE OF THE UTILITY OPERATIONS SHALL BE REINFORCED BY THE UTILITY COMPANY PRIOR TO THESE CONSTRUCTION ACTIVITIES. NOTIFICATION OF THE UTILITY COMPANY PRIOR TO CONSTRUCTION SHALL BE THE RESPONSIBILITY OF THE CONTRACTOR.
5. CONTRACTOR TO REPLACE ANY PAVEMENT OR UTILITIES DAMAGED WHICH ARE NOT SPECIFIED TO BE REMOVED ON THESE PLANS.
6. ANY FIELD TILE CUT IN EXCAVATION WHICH DRAINS IN AN OFFSITE AREA MUST BE TIED INTO THE STORM DRAINAGE SYSTEM.
7. THE FLOW IN ALL SEWERS, DRAINS, FIELD TILES AND WATERCOURSES ENCOUNTERED SHALL BE MAINTAINED BY THE CONTRACTOR AT HIS OWN EXPENSE, AND WHENEVER SUCH WATERCOURSES AND DRAINS ARE DISTURBED OR DESTROYED DURING THE PROSECUTION OF THE WORK, THEY SHALL BE RESTORED BY THE CONTRACTOR AT HIS OWN EXPENSE TO A CONDITION SATISFACTORY TO THE ENGINEER.
8. ALL WATERLINE CROSSINGS SHALL MAINTAIN A VERTICAL SEPARATION OF 18" MINIMUM. SANITARY SEWER SHALL BE LOCATED A MINIMUM OF 18" BELOW WATERLINE AT ALL CROSSINGS. WATERLINE SHALL BE LOCATED A MINIMUM OF 10" HORIZONTALLY FROM ANY SANITARY SEWER. ALL MEASUREMENTS SHALL BE TAKEN FROM OUTSIDE OF SEWER PIPE TO THE OUTSIDE OF WATERLINE PIPE. ONE FULL LENGTH OF WATERLINE PIPE SHALL BE LOCATED AT ALL CROSSINGS TO ENABLE BOTH JOINTS TO BE LOCATED AS FAR FROM SEWER AS POSSIBLE. ALL WATER SHALL HAVE A MINIMUM OF 4.5' OF COVER.
9. WATERLINE 4 INCHES AND LARGER SHALL BE DUCTILE IRON PIPE CLASS 52, MINIMUM 250 PSI, AWWA C151 OR PVC AWWA C900, DR 14, PRESSURE CLASS 305 PSI. FIRE SERVICE PIPING SHALL MEET THE REQUIREMENTS OF NFPA 24. WATERLINE 2 INCHES AND UNDER TO BE TYPE "K" SOFT COPPER TUBING, ASTM B 88, OR APPROVED POLYTUBING.
10. STORM SEWER PIPE LABELED "STM" SHALL BE ONE OF THE FOLLOWING: PVC SDR-35 PER ODOT ITEM 707.45, PVC PROFILE PIPE PER ODOT ITEM 707.45, HIGH DENSITY POLYETHYLENE PER ODOT ITEM 707.33, ALUMINIZED CORRUGATED METAL, ODOT ITEM 707.01, 707.02, OR REINFORCED CONCRETE PIPE, ODOT ITEM 706.02 CLASS IV. STORM SEWER PIPE LABELED "RCP" SHALL BE REINFORCED CONCRETE PIPE, ODOT ITEM 706.02 CLASS IV. ALL STORM IS TO BE INSTALLED PER ODOT ITEM 611. ALL STORM PIPE USED MUST HAVE A MANUFACTURER SPECIFIED FRICTION FACTOR OF 0.015 (N=0.013) OR LESS.
11. ALL EXISTING INVERTS ALONG PROPOSED PIPE ALIGNMENTS SHALL BE VERIFIED BY THE CONTRACTOR PRIOR TO CONSTRUCTION OF THE SEWER.
12. ROOF DRAINS, FOUNDATION DRAINS AND ALL OTHER CLEAR WATER CONNECTIONS TO THE SANITARY SEWER SYSTEMS ARE PROHIBITED.
13. FOR EXACT LOCATION OF DOWN SPOUTS & ROOF DRAINS, COORDINATE WITH CONSTRUCTION MANAGER.

GENERAL NOTES

ALL INFORMATION SHOWN IS FROM A COMPILATION OF GIS AND RECORD INFORMATION. CONTRACTOR SHALL VERIFY ALL INFORMATION IN THE FIELD.

ALL VERTICAL AND HORIZONTAL BENDS IN THE PROPOSED FIRE SERVICE SHALL HAVE RESTRAINED JOINTS AND THRUST BLOCKS PER CITY STANDARDS.




CONTRACTOR TO REMOVE OR ABANDON EXISTING DOWNSPOUT COLLECTOR LINES

CODED NOTES


1. PROPOSED 6" FIRE SERVICE PER CITY OF DAYTON WATER DEPT. STANDARDS D-8, D-22
2. CITY INSTALLS FIRE SERVICE TAP AND WATER SERVICE TO THE PROPERTY LINE. ROAD AND CURB RESTORATION. SITE CONTRACTOR IS RESPONSIBLE FOR REMAINDER OF FIRE SERVICE AND RESTORATION.
3. REMOVE AND REPLACE PAVEMENT AS NECESSARY TO INST. ALL UTILITIES. NEW PAVEMENT TO MATCH EXISTING PAVEMENT PER DETAIL 1/C100. SAWCUT CONCRETE AT NEAREST JOINT.
4. REMOVE ABOVE GRADE PVC
5. ABOVE GRADE PVC TO REMAIN
6. CONNECT TO EXISTING MANHOLE AT INVERT APPROXIMATELY = 817.49. CONTRACTOR TO FIELD VERIFY INVERT PRIOR TO STARTING CONSTRUCTION.
7. NEW SECONDARY ELECTRIC SERVICE. FOR REFERENCE ONLY. SEE SHEET E3.1 FOR MORE DETAIL. ALL WORK TO BE COORDINATED WITH UTILITY PROVIDER



CIVIL ENGINEERING
SURVEYING
LANDSCAPE
ARCHITECTURE
www.kleingers.com
6219 Centre Park Dr.
West Chester, OH 45069
513.776.7651

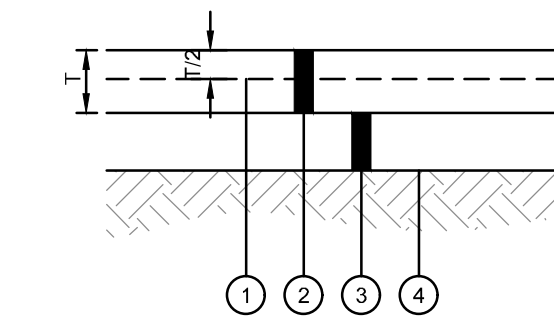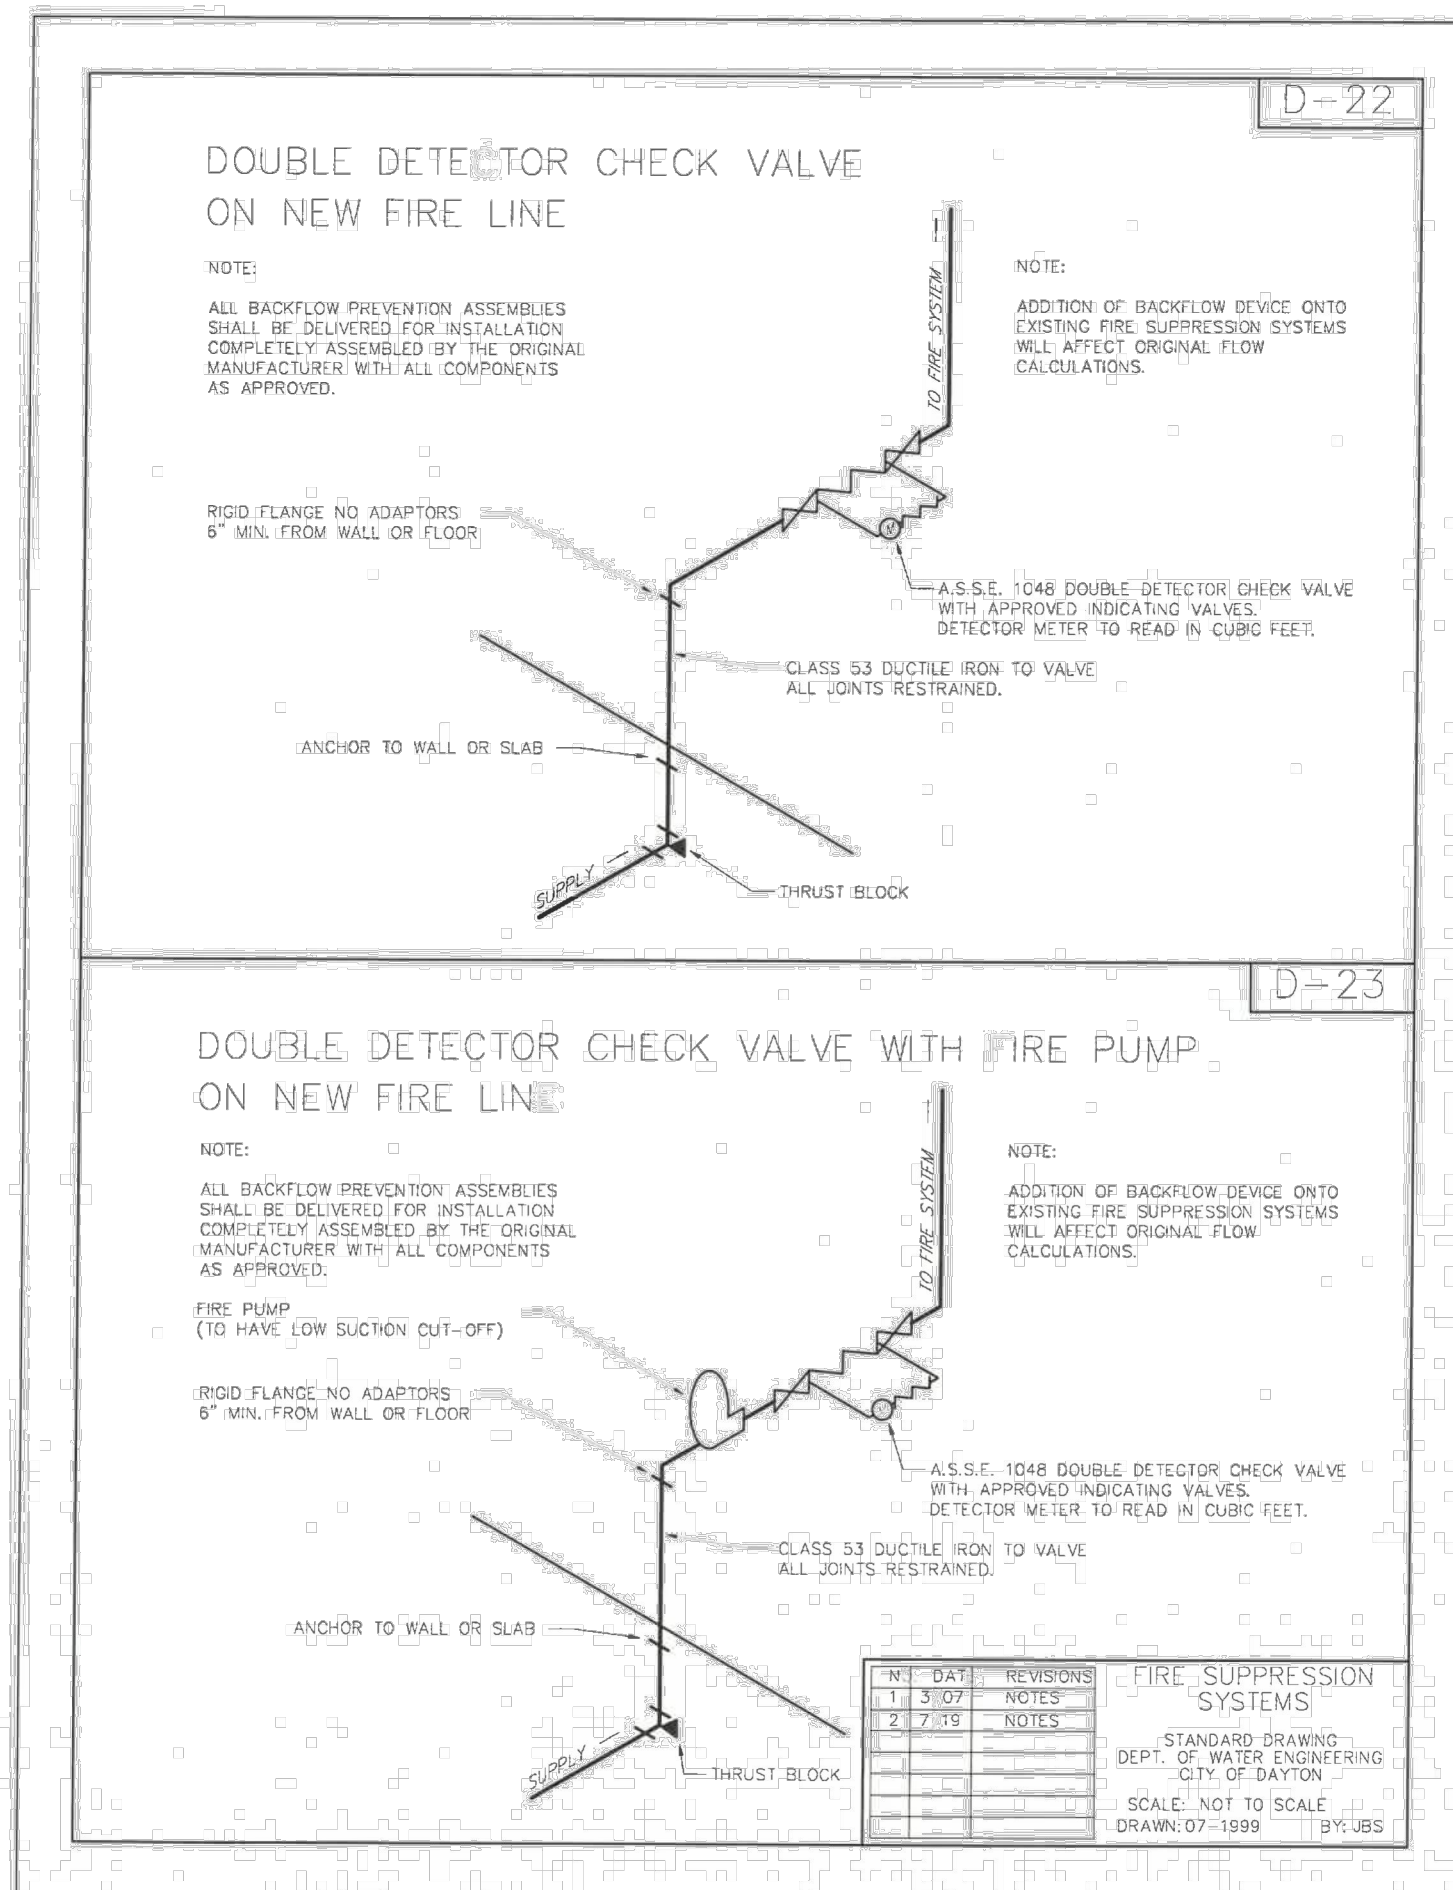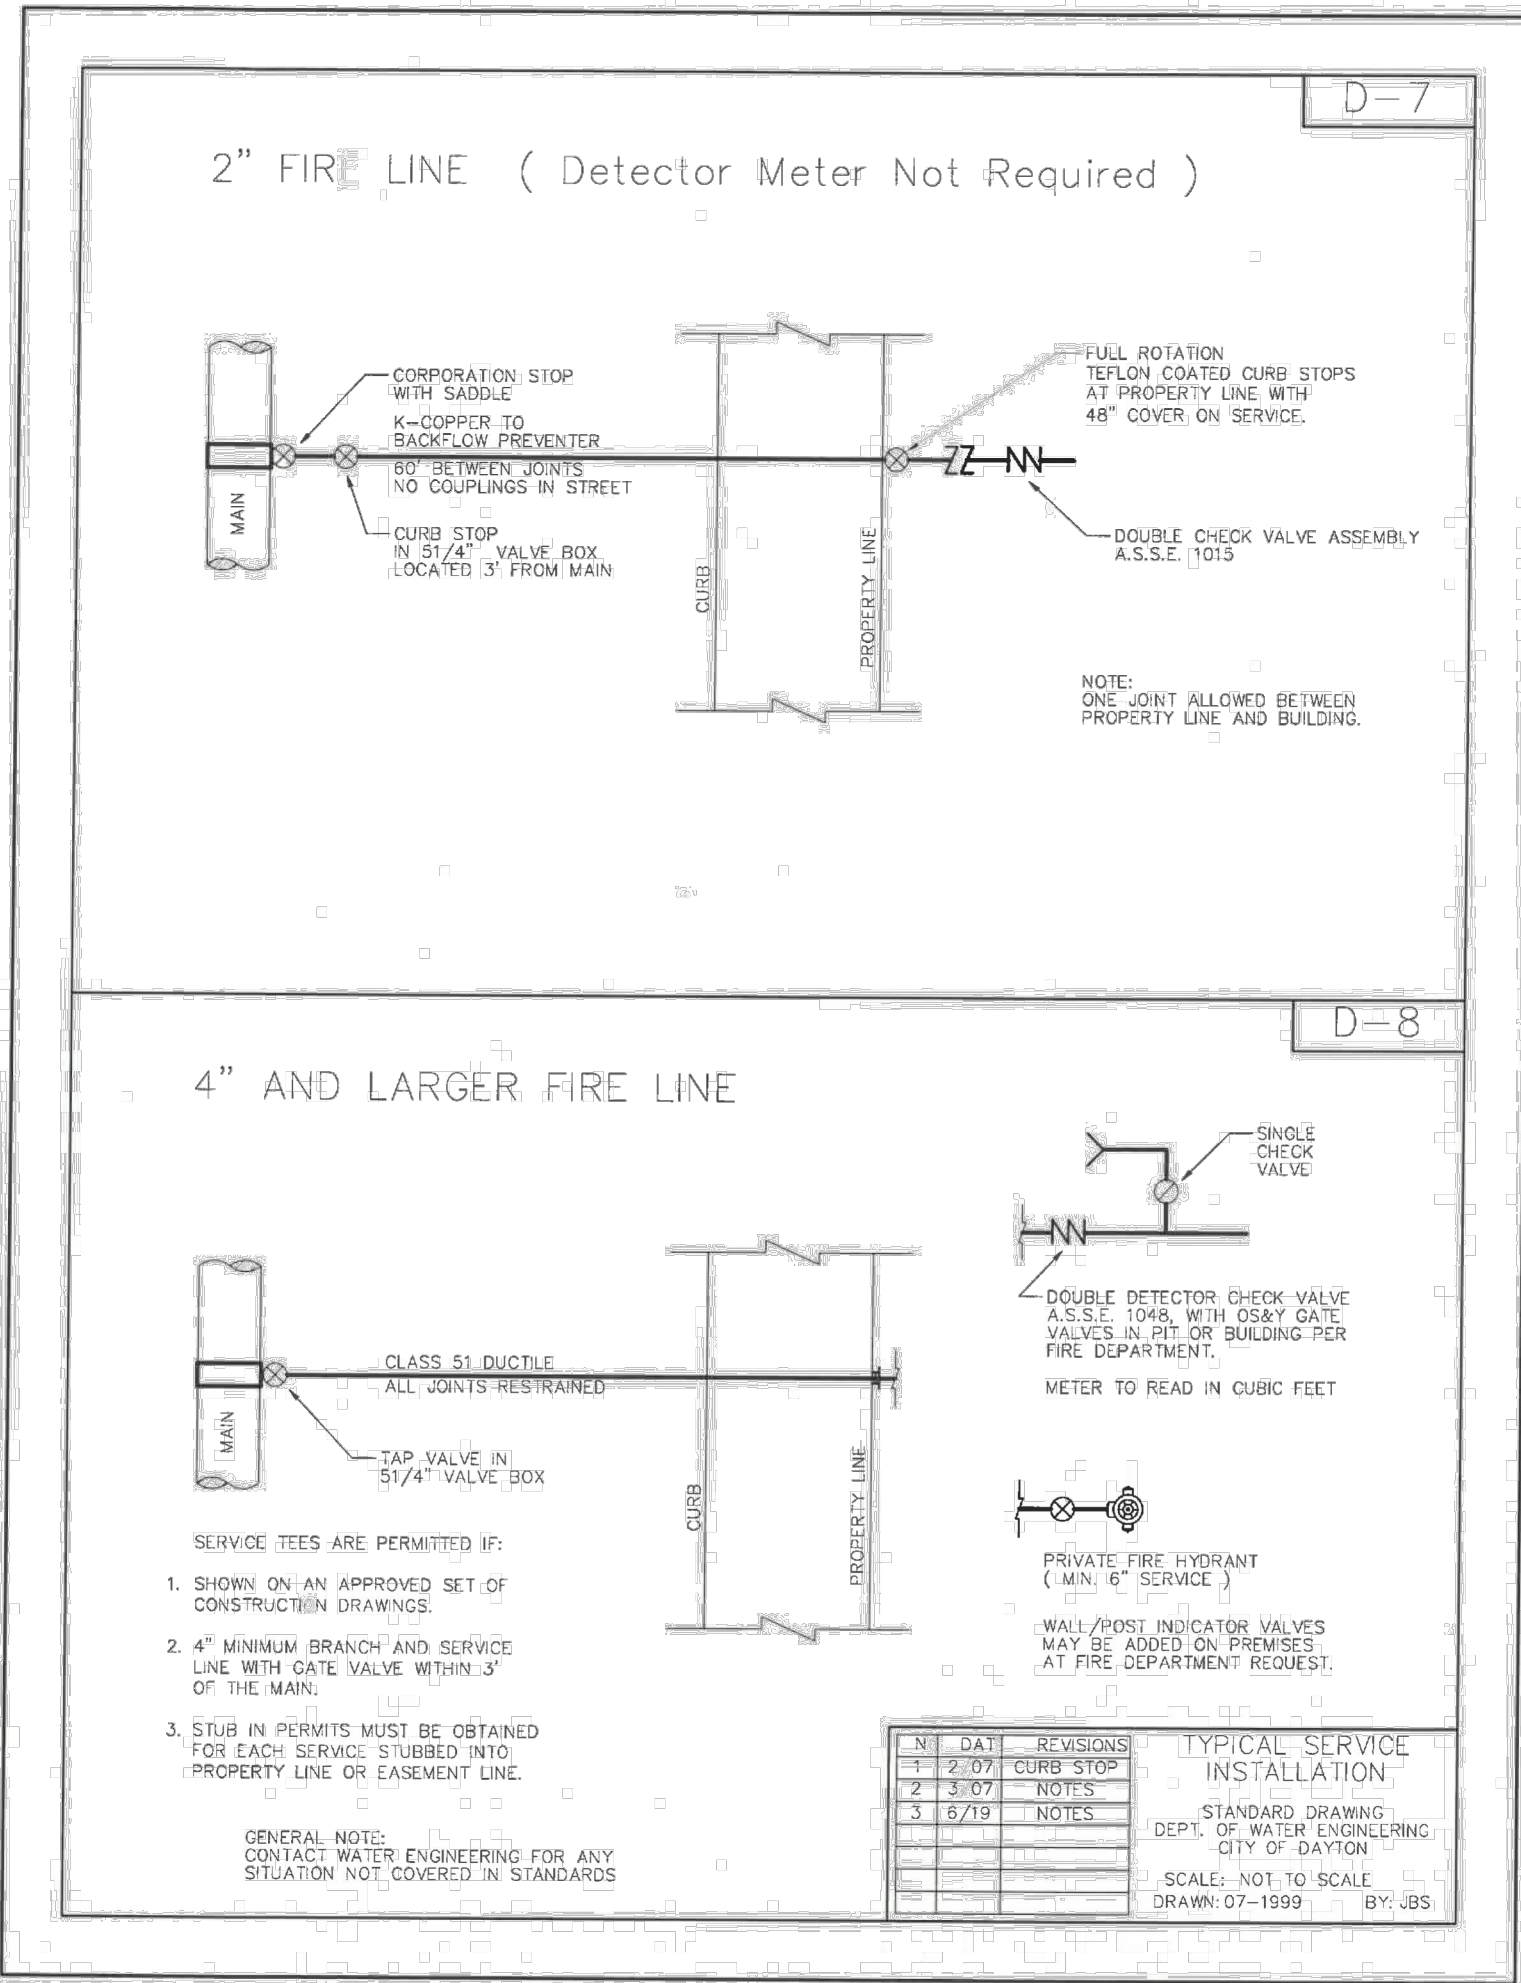


1. RIGID REPLACEMENT REPAIR PER ODOT SCD BP-2.5
 2. ODOT ITEM 452 PORTLAND CEMENT CONCRETE PAVEMENT. MATCH EXISTING PAVEMENT THICKNESS AND REINFORCEMENT
 3. 6" ODOT ITEM 304 AGGREGATE BASE
 4. SUBGRADE COMPACTION, REFERENCE ODOT ITEM 204, EARTHWORK SPECIFICATION 312000 AND SOILS REPORT
- HEAVY DUTY
CONCRETE PAVEMENT DETAIL
N.T.S.

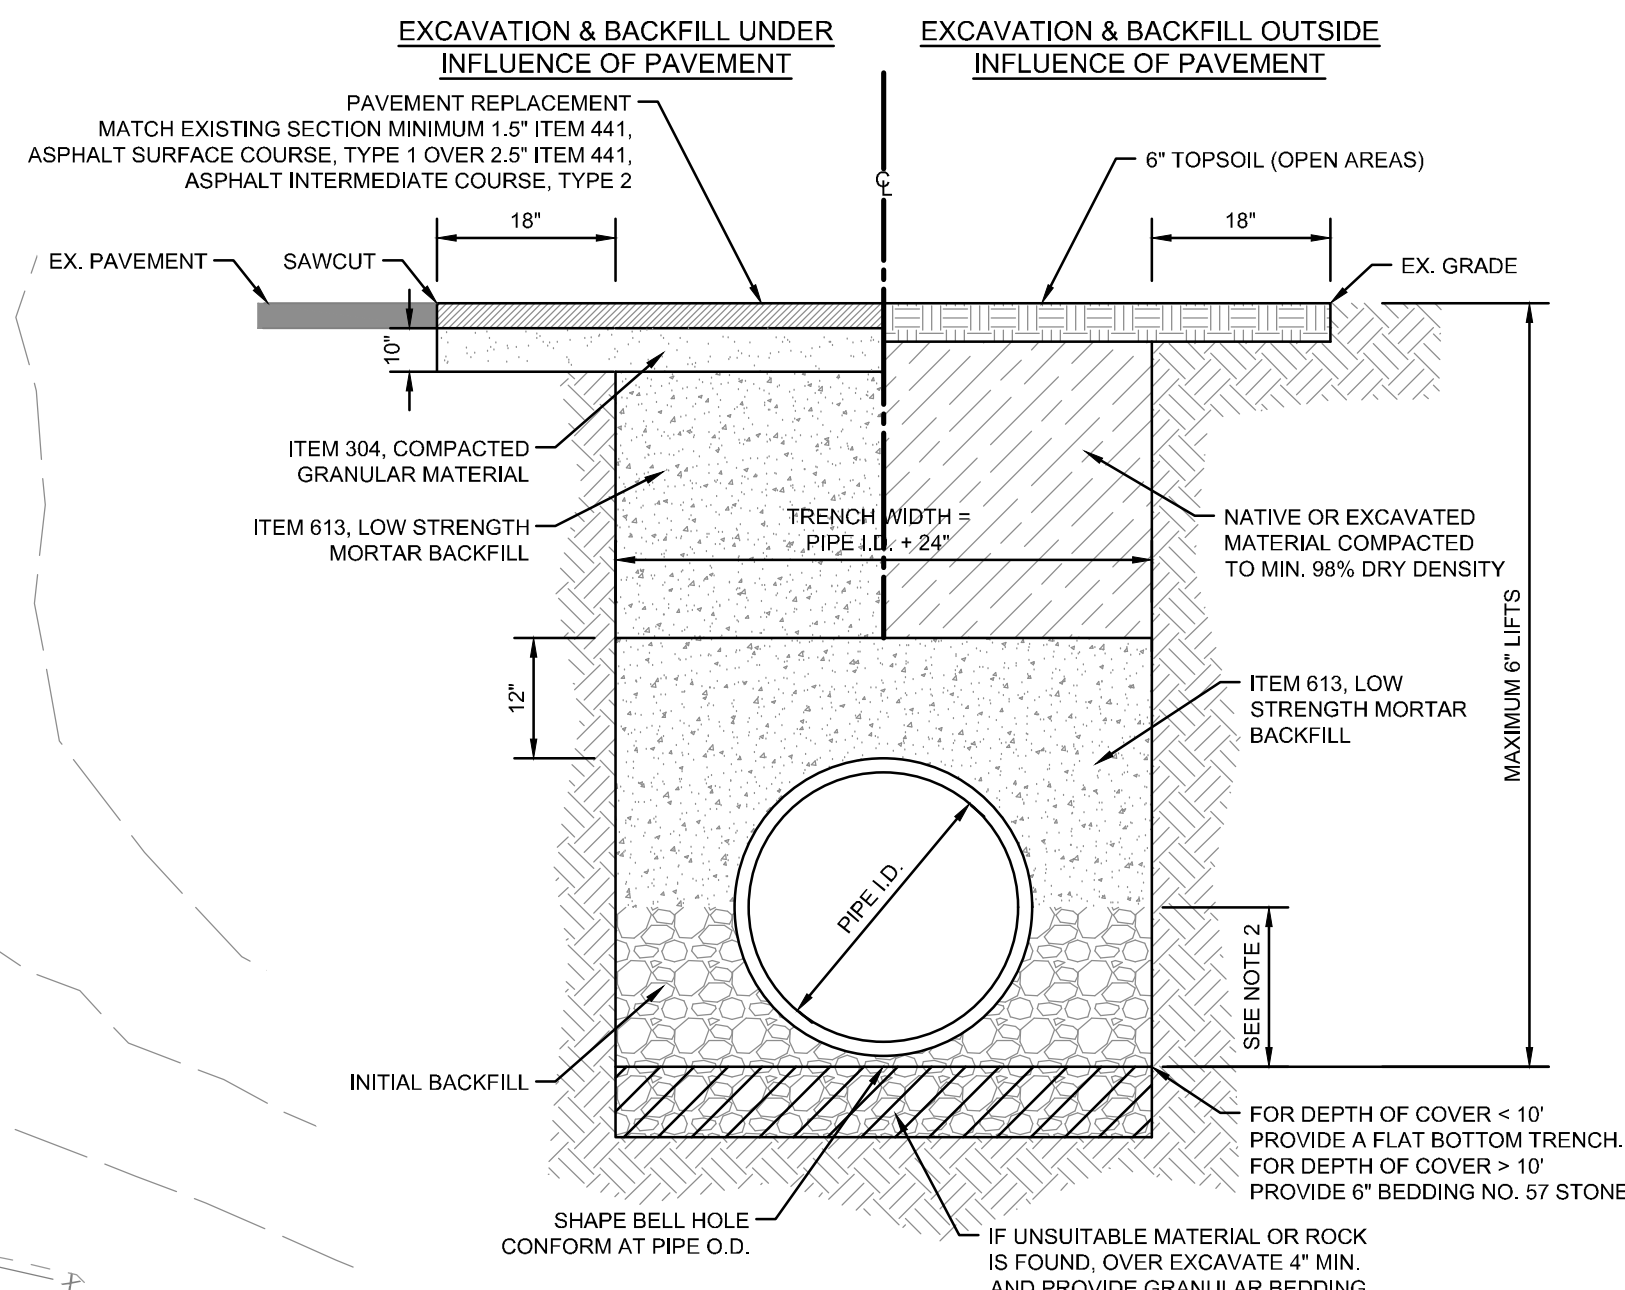


- NOTES:
1. REFER TO OSHA REQUIREMENTS FOR MAXIMUM ALLOWABLE TRENCH SLOPES.
 2. THIS PORTION OF THE PIPE EMBEDMENT ZONE MUST BE RECOMPACTED TO PROPER DENSITIES AFTER MOVING SUPPORT SYSTEM FORWARD.
 3. PROVIDE FILTER FABRIC WHEN VERY FINE OR UNSTABLE MATERIAL IS ENCOUNTERED.
 4. APPLY ITEM 407 TACK COAT TO VERTICAL FACE OF SAWCUT PAVEMENT.

UTILITY CONDUIT
OPEN CUT DETAIL
N.T.S.

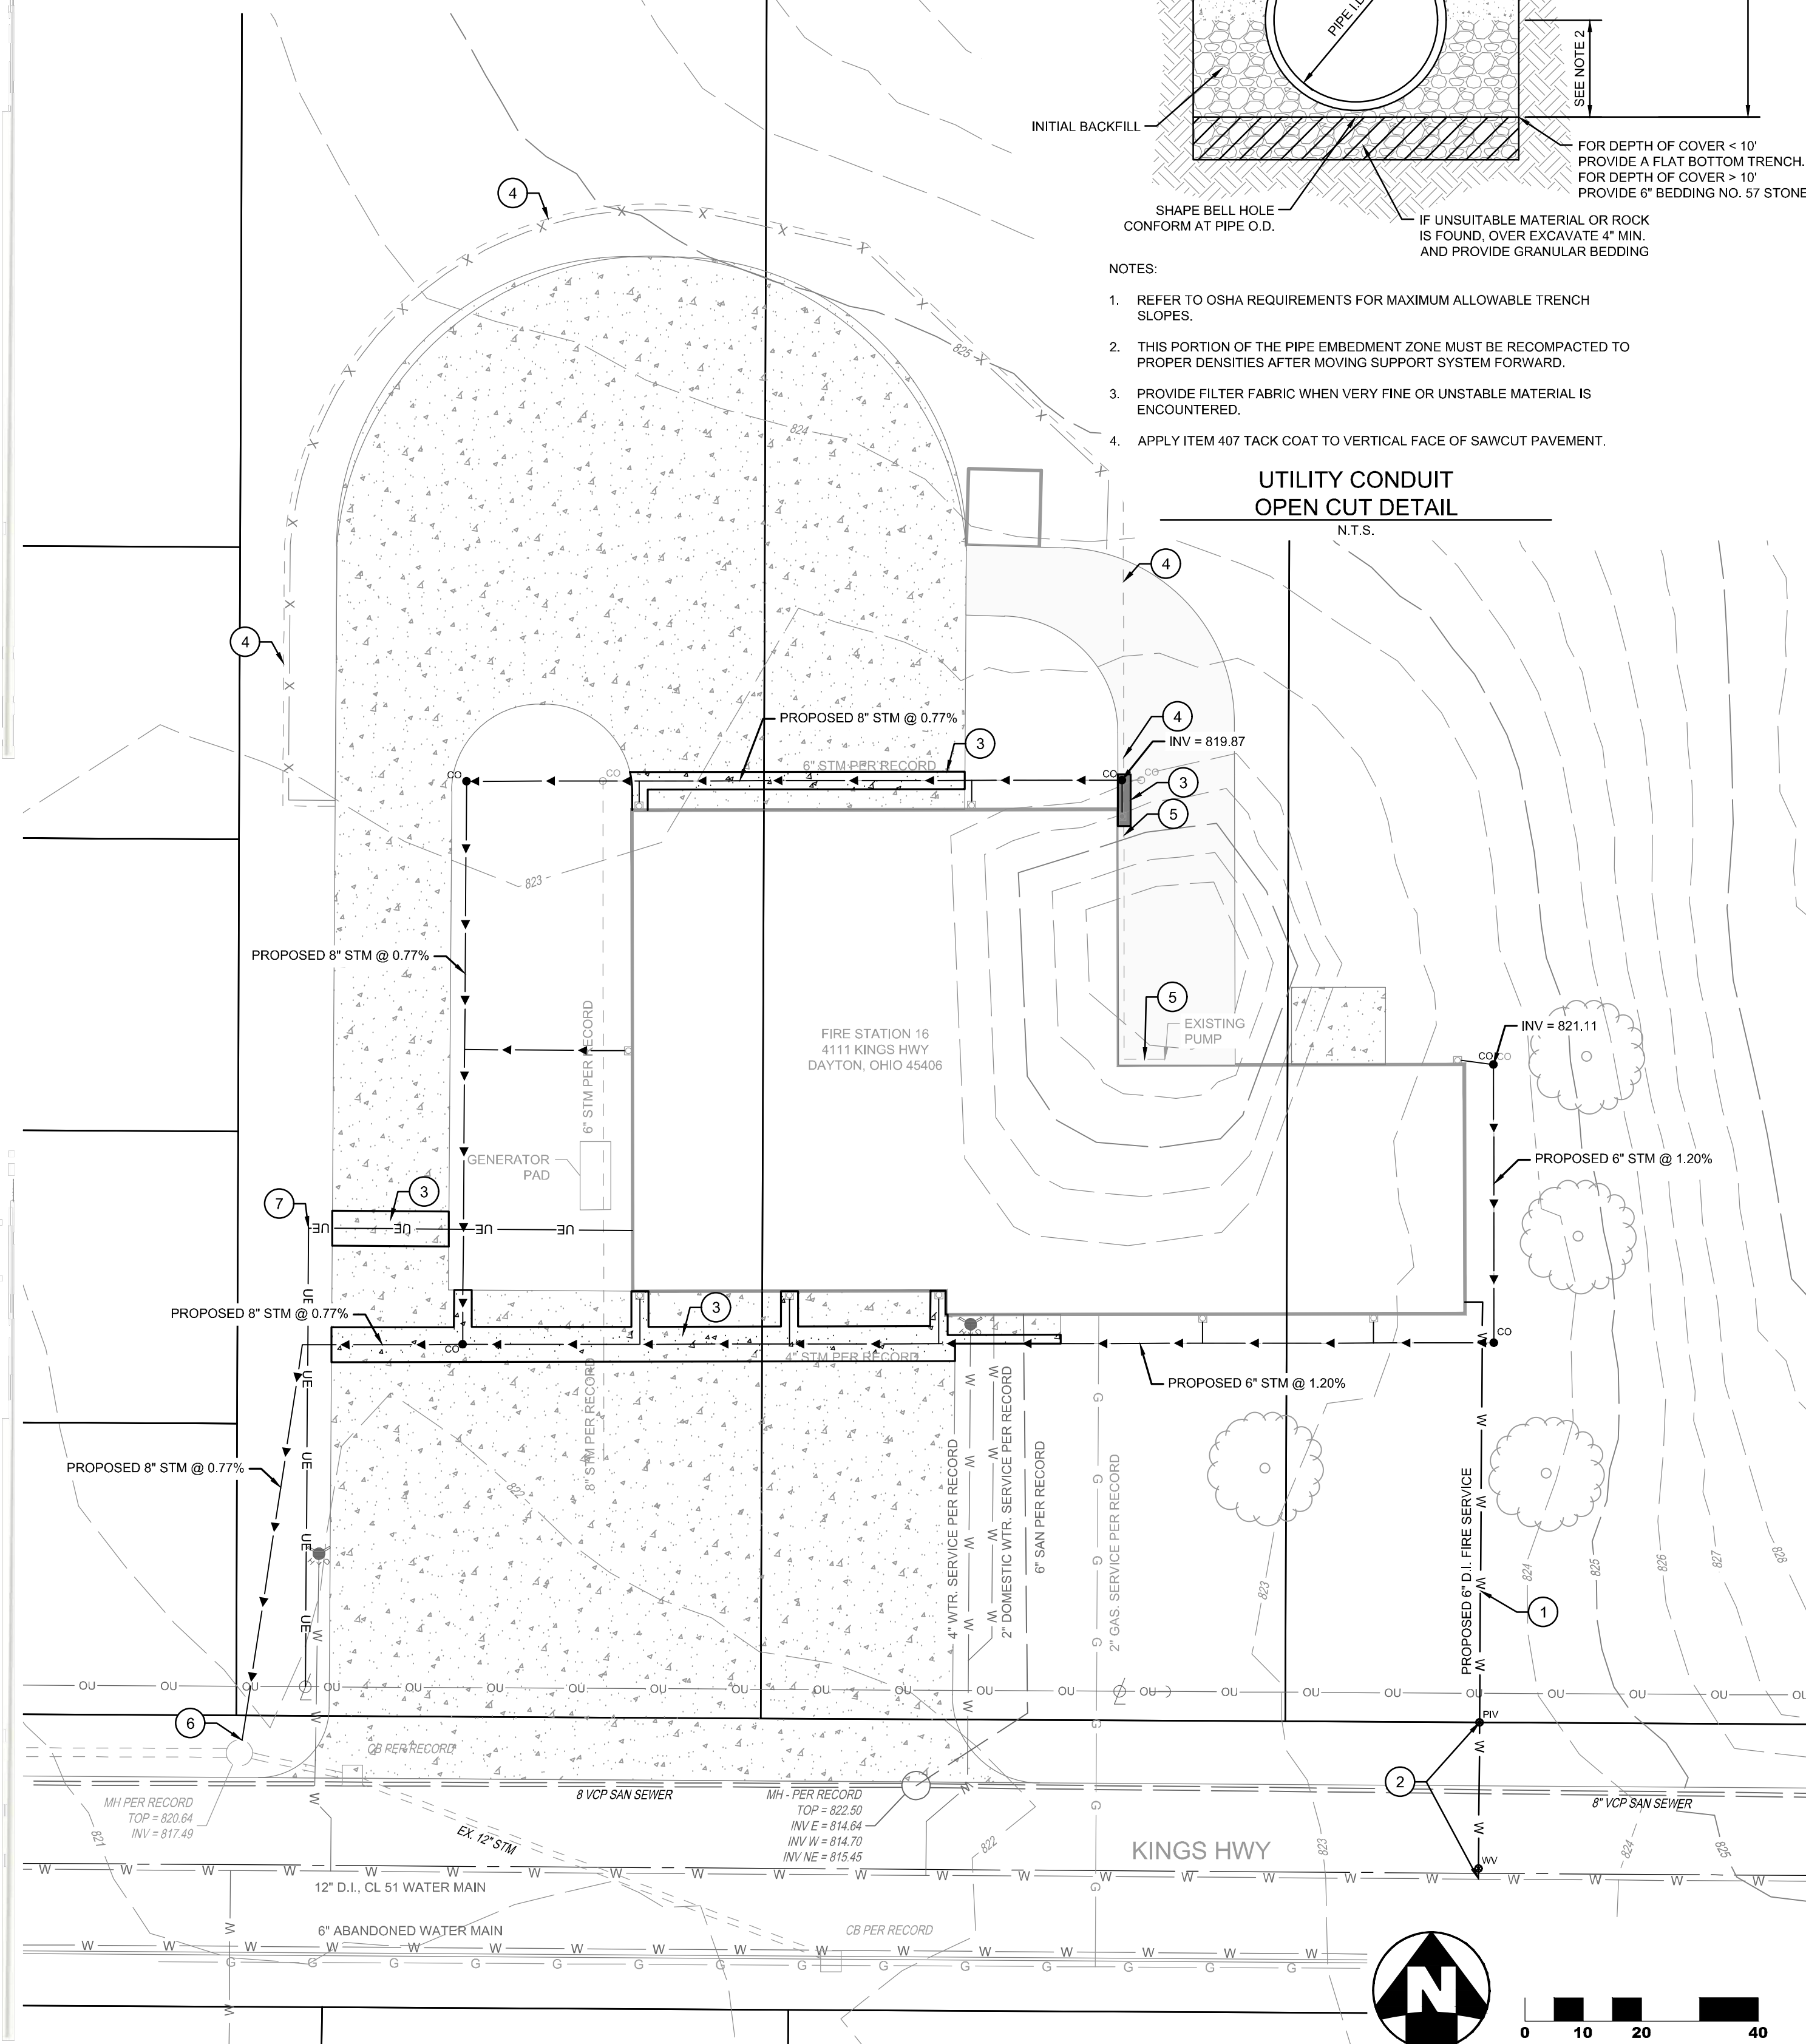

App Architecture
creative focused design
615 Woodside Drive, Englewood, Ohio 45322
T 937.856.8898 F 937.832.3696
www.app-arch.com

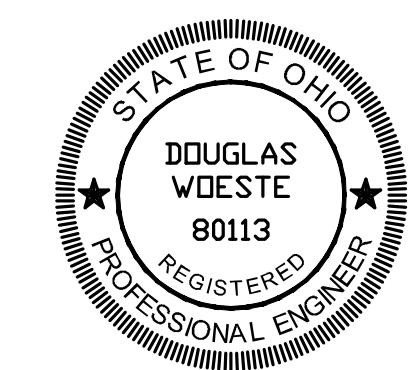

CITY OF DAYTON
DAYTON FIRE DEPARTMENT
STATION 16
ISSUE
NO. DATE DESCRIPTION
07/17/25 QC SUBMITTAL
07/25/25 100% QC SUBMITTAL
08/01/25 FOR CONSTRUCTION

DATE 08/01/25
JOB NO. 4284.01
DRAWN MK
CHECKED DW
COPYRIGHT © 2025 - App Architecture, Inc.
TITLE UTILITY PLAN
SHEET NO. C100

ABBREVIATIONS


SYMBOL	
@ & L O E PL	AT AND ANGLE DIAMETER CENTER LINE PLATE
ABV A/C AFF AHU AL ALT ANDD ANCH APPROX ARCH ARCHN ATTEN AUTO AVG	ABOVE AIR CONDITIONING ABOVE FINISHED FLOOR AIR HANDLER UNIT ALUMINUM ALTERNATE ANODIZED ANCHOR APPROXIMATELY ARCHITECT OR ARCHITECTURAL ATTENUATED AUTOMATIC AVERAGE
BLDG BLK BLDG BOT BRG BSMT	BUILDING BLOCK BLOCKING BOTTOM BEARING BASEMENT
CAB CB C/C CF CFCI CFOI CG CORN CJ CLG CL CLR CMU CO COLU CONC CONST CONT CPU CY	CABINET CATCH BASIN CENTER TO CENTER CUBIC FOOT CONTRACTOR FURNISH, CONTRACTOR INSTALL CONTRACTOR FURNISH, OWNER INSTALL CORNER GUARD CONTROL JOINT CEILING CLOSET CLEAR CONCRETE MASONRY UNIT CLEAN OUT COLUMN CONCRETE CONSTRUCTION CONTINUOUS OR CONTINUE CENTRAL PROCESSING UNIT (COMPUTER) CUBIC YARD
DBL DEMO DF DIA DIM DISP DIV DS DWG DTL	DOUBLE DEMOLISH DEMOLITION DRINKING FOUNTAIN DIAMETER DIMENSION DISPENSER DIVISION DOWNSPOUT DRAWING DETAIL
EA EC EIFS EJ ELEC ELEV EMERG EQ EQUIP EWC EXIST OR EX EXP EXT	EACH ELECTRICAL CONTRACTOR EXTERIOR INSULATION AND FINISH SYSTEM EXPANSION JOINT ELECTRIC OR ELECTRICAL ELEVATION OR ELEVATOR EMERGENCY EQUAL EQUIPMENT EQUIPMENT ELECTRIC WATER COOLER EXIST OR EX EXPANSION EXTERIOR
FD FE FEC FF FIN FLR FND FRIT FT FTG FUR FV FOW FS	FLOOR DRAIN FIRE EXTINGUISHER FIRE EXTINGUISHER CABINET FINISH FLOOR FINISH OR FINISHED FLOOR FOUNDATION FIRE RETARDANT TREATED WOOD FOOT OR FEET OR FULLY TEMPERED FOOTING FURRING FUR FIELD VERIFY FACE OF WALL FILLER STRIP

G	
GA GALV GC GD GEN GL GND GYP GWB GWT	GAUGE GALVANIZED GENERAL CONTRACTOR GRADE OR GRADING GENERAL GLASS OR GLAZING GROUND GYPSUM GYPSUM BOARD GLAZED WALL TILE
HB HDW HM HORIZ HT HVAC HWD	HOSE BIBB HARDWARE HOLLOW METAL HORIZONTAL HEIGHT HEATING, VENTILATION & AIR CONDITIONING HARDWARE
ID IN INCL INT INV	INSIDE DIAMETER INCH INCLUDE (D) (ING) INTERIOR INVERT
JB JC	JUNCTION BOX JANITOR CLOSET
L LAV LAS LH LL LLH LLV LTL LVR	LONG LAVATORY POUNDS LEFT HAND LIVE LOAD LONG LEG HORIZONTAL LONG LEG VERTICAL LINTEL LOUVER
M MAS MAT MAX MC MECH MFR MH MIL MM MIN MISC MO MTD MTL	MEN OR METER MASONRY MATERIAL MAXIMUM MECHANICAL CONTRACTOR MECHANICAL MANUFACTURER MOUNTING HEIGHT, MANHOLE THOUSANDTHS OF AN INCH MILLIMETER MINIMUM MISCELLANEOUS MASONRY OPENING MOUNTED METAL
N NC NIC NO NOM NRC NTS	NORTH OR NITROGEN NURSE CALL NOT IN CONTRACT NUMBER OR NITROUS OXIDE NOMINAL NOISE REDUCTION COEFFICIENT NOT TO SCALE
OD OFCI OFOI OFVI OH OHD OPNG OPP O ₂	OUTSIDE DIAMETER OWNER FURNISH, CONTRACTOR INSTALL OWNER FURNISH, OWNER INSTALL OWNER FURNISH, VENDOR INSTALL OVERHEAD OVERHEAD DOOR OPENING OPPOSITE OXYGEN
PAR PC PCF PL PLBG PLWD PME PNL PR PSF PSI PVC	PARALLEL PLUMBING CONTRACTOR POUNDS PER CUBIC FOOT PLATE OR PROPERTY LINE PLUMBING PLYWOOD PLUMBING, MECHANICAL & ELECTRICAL PANEL PAIR POUNDS PER SQUARE FOOT POUNDS PER SQUARE INCH POLYVINYL CHLORIDE

Q	
QTY QUANTITY	
R RA RB RD RECEPT REF REINF REQD RET REV RH RM RO ROW	RADIUS RETURN AIR RUBBER BASE ROOF DRAIN RECEPTACLE REFERENCE REINFORCE REQUIRED RETURN REVISION RIGHT HAND ROOM ROUGH OPENING RIGHT OF WAY
S SAN SB SCHED SEAL SECT SF SG SH SHT SHTG SIM SPEC SPK SQ ST STC STD STEL STR SUSP SV SYS	SOUTH SANITARY SINK BASE SCHEDULE SEALANT SECTION SQUARE FEET SAFETY GLASS SPRINKLER HEAD OR SHOWER HEAD SHEET SHEATHING SIMILAR SPECIFICATION(S) SPEAKER SQUARE STREET SOUND TRANSMISSION CLASSIFICATION STANDARD STEEL STRUCTURAL SUSPENDED SHEET VINYL SYSTEM
T & G TB T&B TEL TOC TOP OF STEEL TOM TOW TRANS TV TYP	TONGUE & GROOVE TOWEL BAR TOP AND BOTTOM TELEPHONE TOP OF CONCRETE TOP OF STEEL TOP OF MASONRY TOP OF WALL TRANSFORMER TELEVISION TYPICAL
UC UNH UL UNO	UNDER CABINET OR COUNTER UNIT HEATER UNDERWRITERS LABORATORY UNLESS NOTED OTHERWISE
V VB VCT VERT VS	VACUUM VAPOR BARRIER VINYL COMPOSITION TILE VERTICAL VACUUM SLIDE
W W/ W/O WC WD WIN WP WPT WT WWF	WIDE OR WEST OR WOMEN WITH WITHOUT WATER CLOSET OR WALL CABINET WOOD WINDOW WORK POINT WOOD PRESERVATIVE TREATMENT WEIGHT WELDED WIRE FABRIC

REFERENCE SYMBOLS


DRAWING TITLE

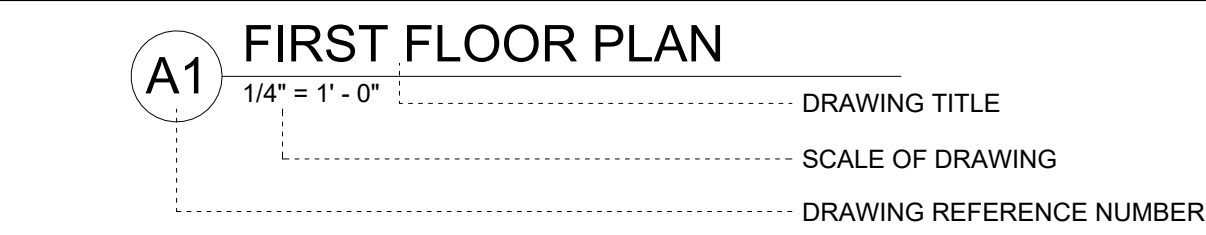


INTERIOR ELEVATIONS




BUILDING/DETAIL SECTION

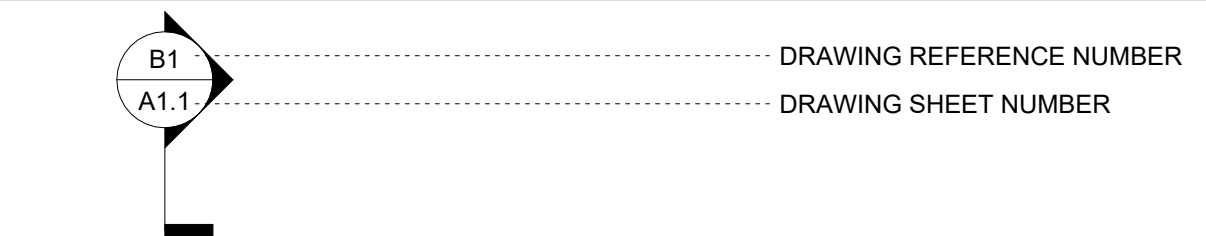


ENLARGED DETAIL

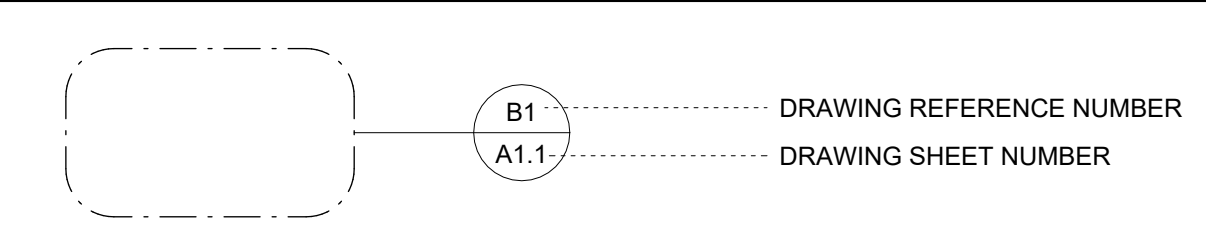

EXTERIOR ELEVATIONS

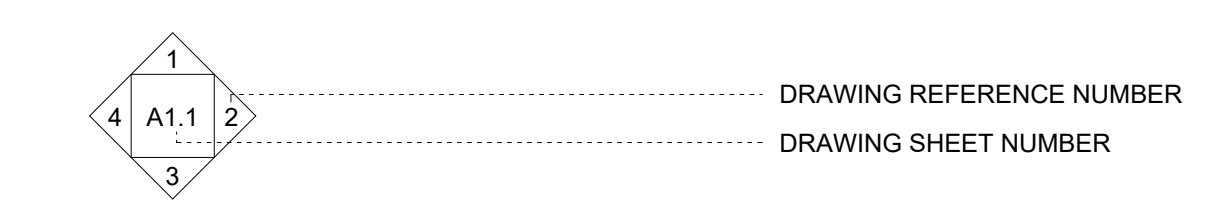

MATCH LINE

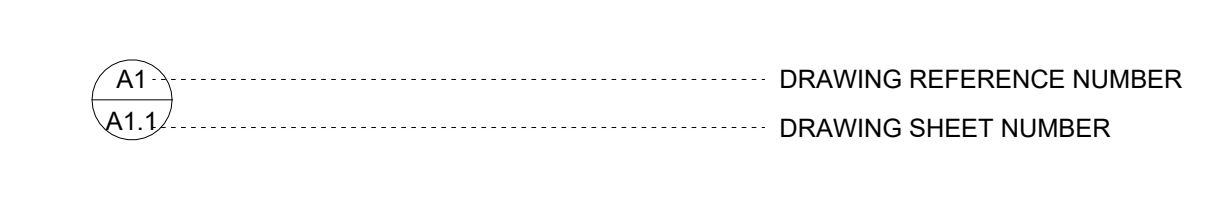


MATERIAL SYMBOLS IN SECTION

	EARTH		LOOSE OR BATT INSULATION		BRICK
	GRANULAR FILL		RIGID INSULATION		SOLID SURFACE
	CONCRETE		STEEL		GYPSUM / PLASTER
	CMU BLOCK		PLYWOOD		WOOD, FINISHED
	BLOCKING / SHIM				WOOD, DIMENSIONAL

DRAWING SYMBOLS

COLUMN CENTER LINES

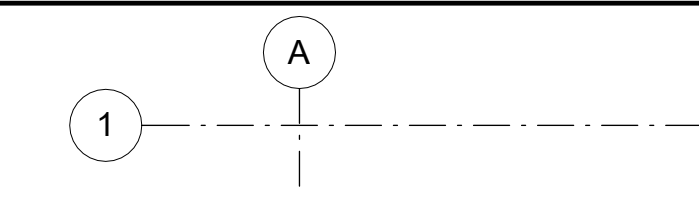


ROOM SYMBOL




PLAN SYMBOLS


	CONSTRUCTION NOTES
	DEMOLITION NOTES
	ACCESSORIES (LETTERS)
	DOOR NUMBER SYMBOL
	WINDOW SYMBOL
	WALL TYPE
	REVISION / CHANGE
	CORNER GUARD
	END WALL PROTECTOR
	FIRE EXTINGUISHER CABINET

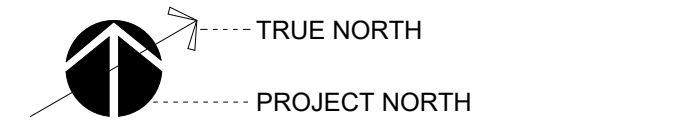

ELEVATION SYMBOLS

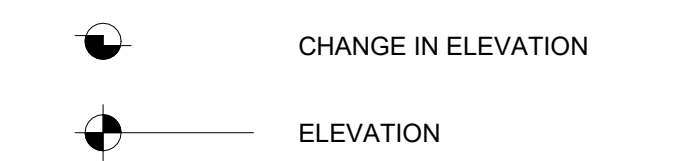

TYPICAL WALL CONVENTIONS

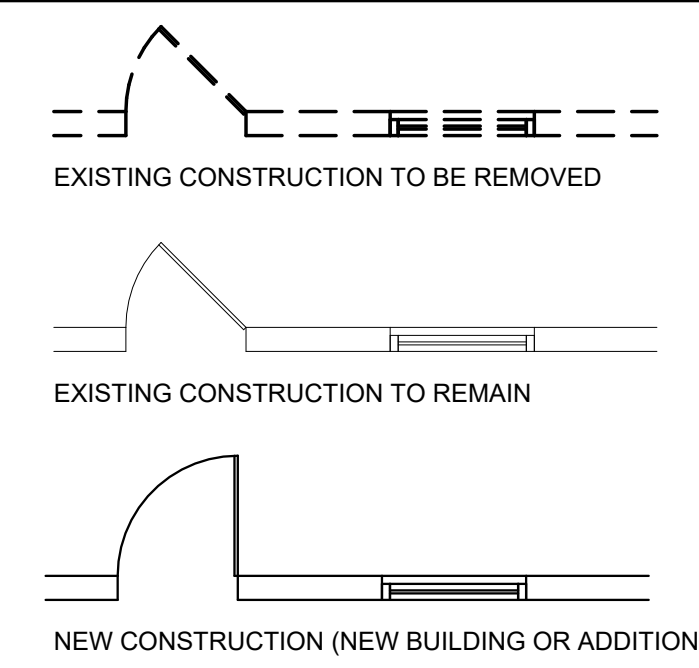

REFLECTED CEILING SYMBOLS

	SURFACE MOUNTED LIGHT FIXTURES
	RECESSED LIGHT FIXTURES
	CALL LIGHT
	EXIT LIGHT
	SUPPLY DIFFUSER
	RETURN
	SMOKE DETECTOR
	SPEAKER
	SPRINKLER HEAD
	CURTAIN OR IV TRACK
	CEILING HEIGHT


INTERIOR ELEVATION SYMBOLS

	DUPLEX RECEPTACLE
	TELE/DATA OUTLET
	LIGHT SWITCH
	DUPLEX RECEPTACLE (EMERGENCY POWER)
	NURSE CALL BUTTON
	CODE BLUE BUTTON
	MEDICAL GAS OUTLET
	TEMPERED GLASS
	SPANDREL GLASS

FIRE BARRIER LEGEND

	SMOKE RESISTIVE
	1 HR. FIRE PARTITION
	1 HR. FIRE/SMOKE BARRIER
	2 HR. FIRE BARRIER
	2 HR. FIRE/SMOKE BARRIER
	3 HR. FIRE BARRIER

ALL SYMBOLS OR ABBREVIATIONS MIGHT NOT NECESSARILY BE USED ON THIS PROJECT.
ADDITIONAL SYMBOLS OR ABBREVIATIONS MAY APPEAR ON SUBSEQUENT SHEETS.

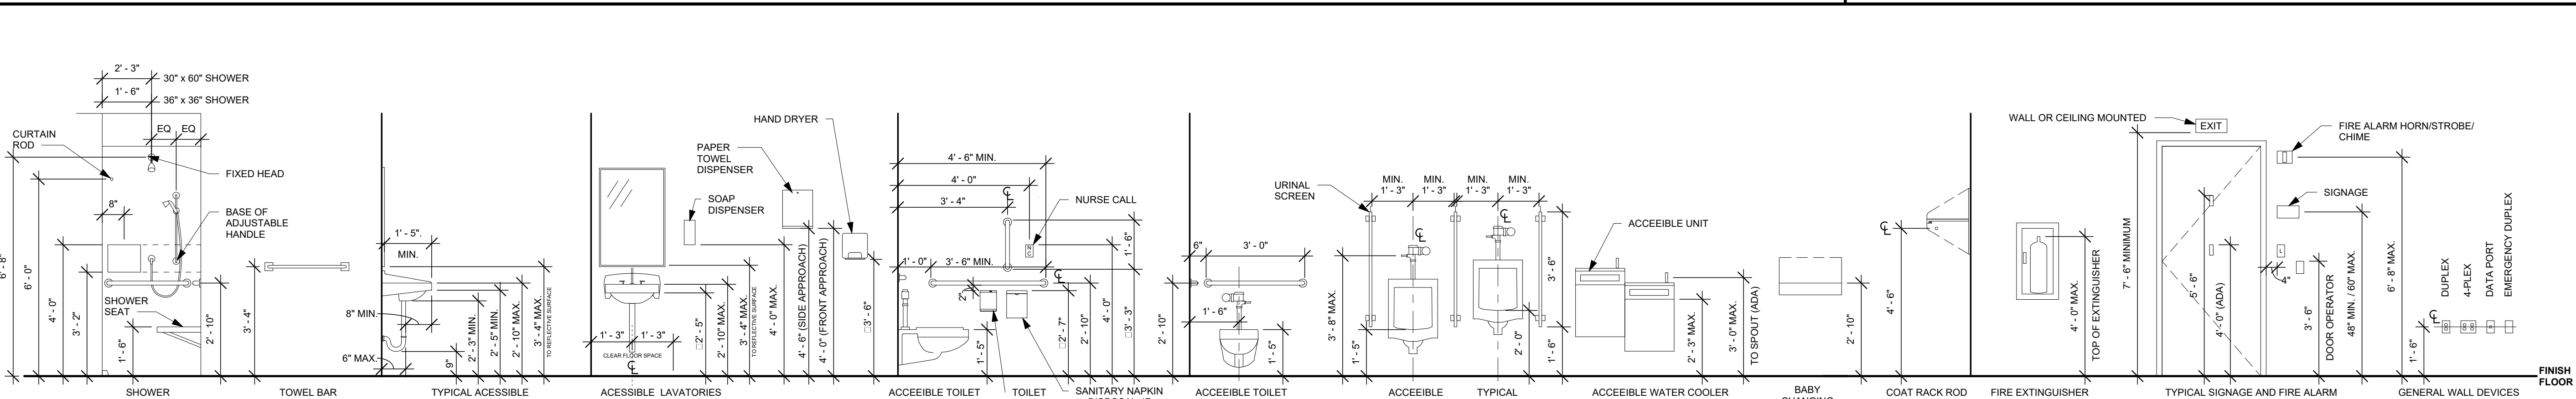

MOUNTING & CLEARANCE STANDARDS N.T.S.

(FOLLOW THESE UNLESS NOTED OTHERWISE)

ACCESSIBLE FIXTURES, ACCESSORIES & DIMENSIONS ARE BASED ON: ICC 117.1 - 2017 FOR NEW CONSTRUCTION AND ICC 117.1 - 2009 FOR EXISTING BUILDINGS.

4/10/2026 12:33:46 PM

A

B

C

D

E

F

App Architecture

creative focused design

615 Woodside Drive, Englewood, Ohio 45322

T 937.836.8898 F 937.832.3696

www.app-arch.com

STATE OF OHIO

TIMOTHY J. BEMENT

12/05/2025

Architect License #122506

Timothy J. Bement License #122506

Expiration Date 12/31/2025

CITY OF DAYTON

DAYTON FIRE DEPARTMENT

STATION 16

4111 Kings Highway, Dayton, Ohio, 45406

ISSUE

NO.	DATE	DESCRIPTION
08/01/25	FOR CONSTRUCTION	
04/17/2026	CONFORMED SET	

DATE

08/01/25

JOB NO.

4284.01

DRAWN

AEE

CHECKED

CMS/TJB

COPYRIGHT © 2025 - App Architecture, Inc.

TITLE

FINISH SCHEDULES

SHEET NO.

A0.02


ROOM FINISH SCHEDULE											
ROOM No.	ROOM NAME	FLOOR	BASE	WAINSCOT		WALLS				CEILING	REMARKS
				MAT.	HT.	N	S	E	W	MAT.	
001	STORAGE	EX	EX			EX	EX	EX	EX	EX	
002	STORAGE	EX	EX			EX	EX	EX	EX	EX	
003	STORAGE	EX	EX			EX	EX	EX	EX	EX	
004	FITNESS EQUIPMENT	RTF-1	RB-1			EP-1	EP-1	EP-1	EP-3	EXPS-1	
005	DECON	EX	EX			EP-1	EP-1	EP-1	EP-1	EXPS-1	
006	MECHANICAL	EX	EX			EX	EX	EX	EX	EX	
007	TOG STORAGE	EX	EX			EP-1	EP-1	EP-1	EP-1	EXPS-1	
101	REPORT	LVT-1/LVT-2	RB-2			P-3	EP-1	EP-1	EP-1	APC-1	4
102	TLT	PT-1	PTWB-1			EP-1	EP-1	PWT-1/PWT-2	EP-1	APC-1	6
107	DAYROOM	LVT-1/LVT-2/LVT-3	RB-2			EP-3	EP-1	EP-1	EP-1	APC-1	1,2,3
108	KITCHEN	LVT-1/LVT-2	RB-1/RB-2			EP-1	EP-1	EP-1	EP-1	APC-1	1,2,4,5,7
109	DINING	LVT-1/LVT-2/LVT-3	RB-2			EP-1	EP-1	EP-1	EP-1	APC-1	1,2,3
110	TLT/SHWR	PT-1	PTWB-1			EP-2	EP-2	PWT-1/PWT-2	EP-2	APC-1	6
111	CREW LAUNDRY	LVT-1/LVT-2	RB-2			EP-1	EP-1	EP-1	EP-1	APC-1	
112	TLT/SHWR	PT-1	RB-1			EP-2	EP-2	EP-2	PWT-1/PWT-2	APC-1	6
113	TLT/SHWR	PT-1	RB-1			EP-2	EP-2	PWT-1/PWT-2	EP-2	APC-1	6
114	DORM	CPT-1	RB-1	VWP-1	52"	VWP-1 / P-2	P-1	VWP-1 / P-2	P-1	APC-1	8
115	DORM	CPT-1	RB-1	VWP-1	52"	VWP-1 / P-2	P-1	VWP-1 / P-2	P-1	APC-1	8
116	ADA DORM	CPT-1	RB-1	VWP-1	52"	VWP-1 / P-2	P-1	VWP-1 / P-2	P-1	APC-1	8
117	DORM	CPT-1	RB-1	VWP-1	52"	VWP-1 / P-2	P-1	P-1	VWP-1 / P-2	APC-1	8
118	DORM	CPT-1	RB-1	VWP-1	52"	VWP-1 / P-2	P-1	P-1	VWP-1 / P-2	APC-1	8
119	DORM	CPT-1	RB-1	VWP-1	52"	VWP-1 / P-2	P-1	P-1	VWP-1 / P-2	APC-1	8
121	JAN.	LVT-1/LVT-2	RB-2			EP-1	EP-1	EP-1	EP-1	APC-1	4
122	DORM/ OFFICE	CPT-1	RB-2			EP-2	EP-1	EP-1	EP-2	APC-1	1,2
123	TLT/SHWR	PT-1	PTWB-1			EP-2	EP-2	EP-2	EP-2	APC-1	1,2,5
124	STAIRS	EX	-			EX	EX	EX	EX	EX	
125	BAY 1	EX	-			EX	EX	EP-5	EX	EX	9
126	BAY 2	EX	-			EX	EX	EX	EX	EX	
C-01	ENTRY	MAT-1	RB-2			EP-1	EP-1	EP-1	EP-1	APC-1	1,2
C-02	CORRIDOR	LVT-1/LVT-2	RB-2			EP-1	EP-1	EP-1	EP-1	APC-1	1,2,4
C-03	LOCKERS	LVT-1 / LVT-2	RB-1			P-1	P-1	P-2	P-1	APC-1	4
C-04	CORRIDOR	CPT-1 / MAT-1	RB-1			P-1	P-1	P-1	P-1	APC-1	
C-05	CORRIDOR	MAT-1	RB-2			EP-1	EP-1	P-1	P-1	APC-1	1,2

ROOM FINISH SCHEDULE REMARKS	
No.	REMARK
1	ONLY PAINT UPPER PORTION OF CMU BLOCK WALL. (NON GLAZED BLOCK)
2	CLEAN GLAZED CMU BLOCK.
3	40% LVT-1 / 40% LVT-2 / 20% LVT-3 RANDOM MIX
4	50% LVT-1 / 50% LVT-2 RANDOM MIX
5	RB-2 BASE ON WALLS
6	CAP PTWB-1 WITH SCHLUTER STRIP ON WALLS NOT TO RECEICE WALL TILE.
7	RB-1 BASE ON NEW CASEWORK
8	YVNYL WALL PROTECTION THIS AREA. PANELS TO BE BUTT SEAMED WITH COLOR MATCHED CAULK AND CAPPED AND EDGED WITH INPRO COLOR MATCHED CAP STRIP.
9	PAINT ONLY NEW WORK.

MATERIAL LEGEND							
ITEM	MATERIAL	MANUFACTURER	MATERIAL MODEL NO.	CONTACT INFO	COLOR	FLAME / SMOKE	REMARKS
BASE							
PTWB-1	PORCELAIN TILE WALL BASE	DALTILE	CALGARY	VICKI MARCH, 513.5541330	FAWN CG41 MATTE		CUT 12" X 24" FIELD TILE DOWN TO A 6" X 24" TILE.
RB-1	RUBBER BASE 4"	JOHNSONITE / TARKETT	TSB 469 4 X 120 1/8 TOE	TRISHA ROE-KEEL, 513.207.5309	TA8 WELSH CASTLE CB		
RB-2	RUBBER BASE 6"	JOHNSONITE / TARKETT	TSB 469 4 X 120 1/8 TOE	TRISHA ROE-KEEL, 513.207.5309	TA8 WELSH CASTLE CB		
CABINETS							
PL-1	PLASTIC LAMINATE	FORMICA	9283	JENNIFER SULLIVAN, 614.264.7768	WALNUT RIFTWOOD		CASEWORK
PL-2	PLASTIC LAMINATE	WILSONART	4942-38	KATIE MASON, 614.971.9636	CRISP LINEN		WORK SURFACES
SSM-1	SOLID SURFACE	LG HAUSYS HI-MAC	G118	MICHELLE ALLEN, 513.214.9939	MOON HAZE		COUNTERTOPS
SSM-2	SOLID SURFACE	INPRO	CUSTOM SHOWER BASE	KRISTI ASHFORD, 513.646.2163	P9009 BONE		SHOWER BASE
SSM-3	SOLID SURFACE	INPRO	PRISM SOLID SURFACE SHOWER WALLS	KRISTI ASHFORD, 513.646.2163	ANGORA P9041		SHOWER WALLS
SSM-4	SOLID SURFACE	LG HAUSYS HI-MAC	HM-BLS-1612	MICHELLE ALLEN, 513.214.9939	ARTIC WHITE		SINK BOWLS
CEILING							
APC-1	ACOUSTIC PANEL CEILING	ARMSTRONG	686 ANGLED TEGULAR	JEN McCOY 513.919.7429	WHITE	CLASS A	
EX	EXISTING						
EXPS-1	EXPOSED STRUCTURE						PAINT P-1 U.N.O.
GYP / P	GYP SUM BOARD PAINTED						PAINT P-1 U.N.O.
FLOOR							
CPT-1	CARPET TILE	PATCRAFT	INFRASTRUCTURE	KATIE FINGERS, 513.805.107	ASPHALT 00590, SCAFFOLD 10519	CLASS 1 < 450'	ASHLAR INSTALL
EX	EXISTING						
LVT-1	LUXURY VINYL TILE	INTERFACE	BRUSHED LINES	MAGGIE HERMS, 513.500.9523	MOUSSE A01611	CLASS 1 < 450'	
LVT-2	LUXURY VINYL TILE	INTERFACE	BRUSHED LINES	MAGGIE HERMS, 513.500.9523	SOFT SHADOW A01612	CLASS 1 < 450'	
LVT-3	LUXURY VINYL TILE	INTERFACE	BRUSHED LINES	MAGGIE HERMS, 513.500.9523	ROUGE A01616	CLASS 1 < 450'	
MAT-1	WALK OFF MAT	PATCRAFT	WALK-RIGHT IN II I0304	MAGGIE HERMS, 513.500.9523	EBONY 00595	CLASS 1 < 450'	QUARTER TURN INSTALL
PT-1	PORCELAIN TILE	DALTILE	CALGARY	VICKI MARCH, 513.5541330	FAWN CG41		12" X 24" FIELD TILE
RTF-1	RUBBER TILE FLOOR	ROPPE	RECOIL		#186 RED	CLASS 1 < 450'	FITNESS ROOM
SPECIALTY							
CG-1	CORNER GUARD	INPRO CORP.	REFER TO B4/A0.06 FOR DETAILS	LESLIE FREDRIC, 513.646.2163	STAINLESS STEEL		4' - 0" INSTALL AT TOP OF BASE
WALL							
EP-1	EPOXY PAINT	SHERWIN WILLIAMS	SW 7008	ANGIE JULIAN, 317.714.5610	ALABASTER		FIELD PAINT - CMU WALLS
EP-2	EPOXY PAINT	SHERWIN WILLIAMS	SW 7642	ANGIE JULIAN, 317.714.5610	PAVESTONE		ACCENT COLOR
EP-3	EPOXY PAINT	SHERWIN WILLIAMS	SW 6321	ANGIE JULIAN, 317.714.5610	RED BAY		ACCENT COLOR
EP-4	EPOXY PAINT	SHERWIN WILLIAMS	SW 7025	ANGIE JULIAN, 317.714.5610	BACKDROP		HW DOORS AND FRAMES
EP-5	EPOXY PAINT	SHERWIN WILLIAMS	TBD	ANGIE JULIAN, 317.714.5610	MATCH EXISTING PAINT IN BAYS		CMU INFILL
EX	EXISTING						
P-1	PAINT	SHERWIN WILLIAMS	SW 7008	ANGIE JULIAN, 317.714.5610	ALABASTER		FIELD PAINT
P-2	PAINT	SHERWIN WILLIAMS	SW 7642	ANGIE JULIAN, 317.714.5610	PAVESTONE		ACCENT COLOR
P-3	PAINT	SHERWIN WILLIAMS	SW 6321	ANGIE JULIAN, 317.714.5610	RED BAY		ACCENT COLOR
PWT-1	PORCELAIN WALL TILE	DALTILE	MEDIAN	VICKI MARCH, 513.5541330	WHITE MN40 MATTE		12" X 24" FIELD TILE
PWT-2	PORCELAIN WALL TILE	DALTILE	BEE HIVE MEDLEY	VICKI MARCH, 513.5541330	BLACK P011 MATTE		8 1/2" x 10" HEXAGON
VWP-1	VINYL WALL PROTECTION	INPRO	LEGACY 2402	LESLIE FREDRICK, 513.646.2163	PEBBLE GRAY 0387		


GENERAL NOTES	
A. ALL PRODUCTS, AND OVER STOCK, SHALL COME FROM THE SAME DYE-LOT / PRODUCTION RUN TO ENSURE UNIFORMITY.	

SIGNAGE LEGEND

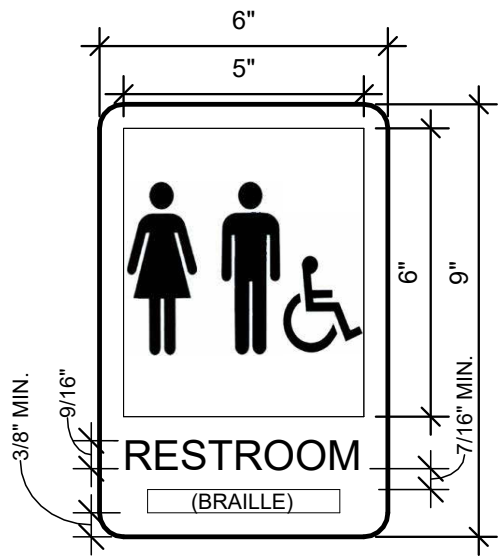


UNISEX RESTROOM - TYPE 1

3" = 1'-0"

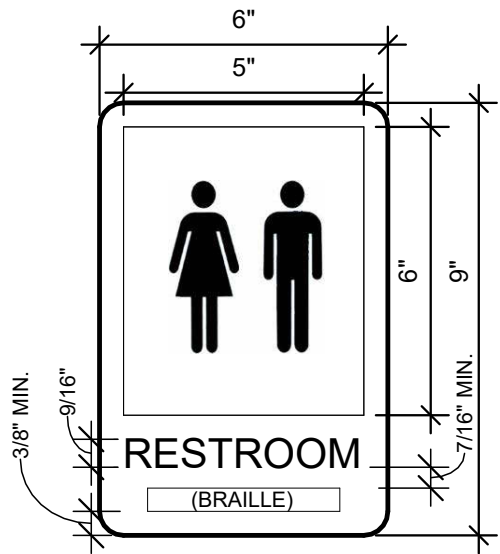

UNISEX RESTROOM - TYPE 2

3" = 1'-0"

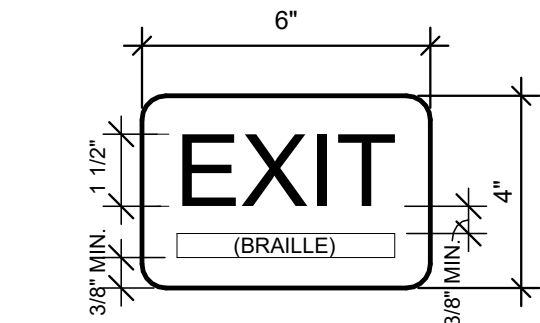

EXIT SIGN - TYPE 3


3" = 1'-0"

SIGN NOTES

- A. ALL SIGNS SHALL HAVE BRAILLE LETTERING BENEATH TEXT, TYPICAL.
- B. SIGNS MOUNTED ON GLASS AT DOOR NEED TO BE MOUNTED WITH ADHESIVE AND MATCHING BACKER PLATE FOR OTHER SIDE OF GLASS.
- C. TEXT AND GRAPHICS TO BE NON-GLARE COLOR IN HIGH CONTRAST WITH BACKGROUND. SELECTED BY ARCHITECT FROM MANUFACTURER'S STANDARD COLORS.
- D. BACKGROUND TO BE NON-GLARE COLOR IN HIGH CONTRAST WITH TEXT AND GRAPHICS. SELECTED BY ARCHITECT FROM MANUFACTURER'S STANDARD COLORS.
- E. 1/2" RADIUS CORNERS.
- F. ALL TEXT ON SIGNS LOCATED NEXT TO INTERIOR DOORS WILL BE 1/32" RAISED CHARACTERS, UPPERCASE, AND VIEWABLE AT LESS THAN 6 FEET.

SIGNAGE LOCATION

3/4" = 1'-0"

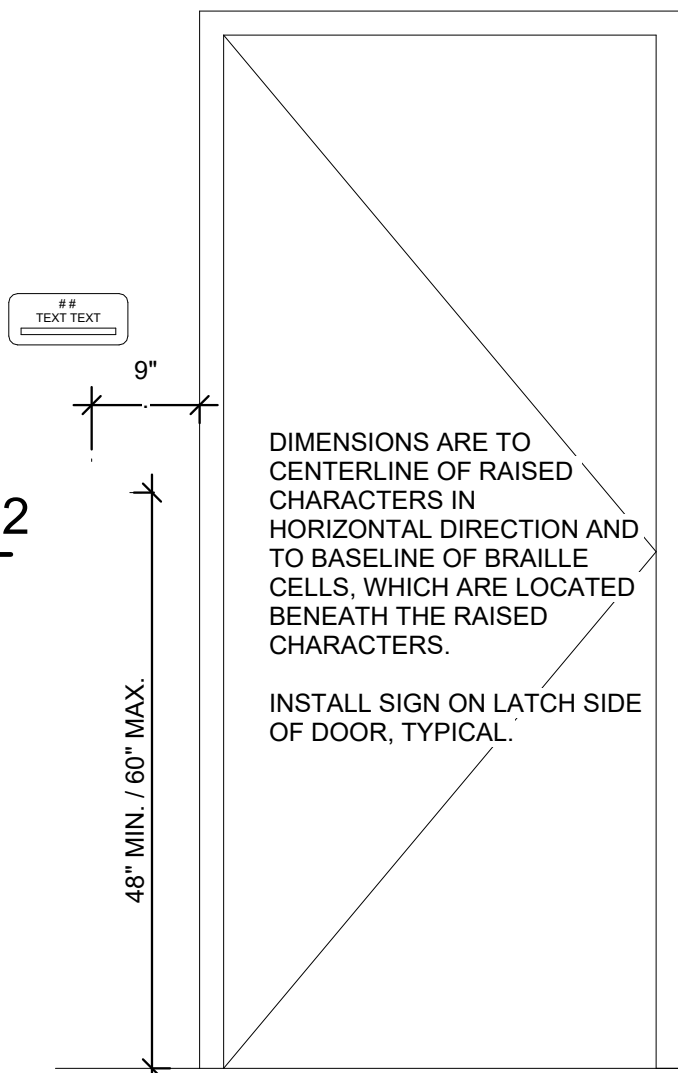


DOOR AND FRAME SCHEDULE

DOOR No.	ROOM NAME	HDW. SET	HDW. FUNCTION	DOOR							FRAME							FIRE RTG.	REMARKS
				SIZE			MAT.	TYPE	FIN.	U/C	MAT.	TYPE	FIN.	DETAILS					
				W	H	T								HEAD	JAMB	SILL			
004A	FITNESS EQUIPMENT	19A	PUSH / PULL	3' - 0"	7' - 0"	1 3/4"	HM	HG1	EP-4	-	HM	1	EP-4	E3/A0.05 SIM	E5/A0.05 SIM	B5/A0.05	-	-	
004B	FITNESS EQUIPMENT	-	-	6' - 0"	7' - 0"	1 3/4"	EX	EX	EP-4	-	HM	1	EP-4	-	-	-	-	7	
005	DECON	19A	PUSH / PULL	3' - 0"	6' - 8"	1 3/4"	WD	EX	EP-4	-	WD	EX	EP-4	-	-	-	-	1, 8	
006	MECHANICAL	7A	PASSAGE	3' - 0"	6' - 8"	1 3/4"	HM	F1	EP-4	-	HM	1	EP-4	E3/A0.05 SIM	E5/A0.05 SIM	-	90 MIN.	14	
007	TOG STORAGE	20	PASSAGE	3' - 0"	6' - 8"	1 3/4"	HM	F1	EP-4	-	HM	EX	EP-4	E3/A0.05 SIM	E5/A0.05 SIM	-	90 MIN.	14	
101	REPORT	-	-	2' - 8"	7' - 0"	1 3/4"	-	-	-	-	HM	EX	EP-4	-	-	-	-	-	
102	TLT	13	PRIVACY	2' - 0"	7' - 0"	1 3/4"	WD	F1	STAIN	3/4"	HM	EX	EP-4	-	-	-	-	3, 5	
107	DAYROOM	-	-	2' - 8"	7' - 0"	1 3/4"	-	-	-	-	HM	EX	EP-4	-	-	-	-	-	
108	KITCHEN	22	PUSH / PULL	2' - 8"	7' - 0"	1 3/4"	WD	NL1	STAIN	-	HM	EX	EP-4	-	-	-	-	10	
109	DINING	23	STOREROOM	2' - 8"	7' - 0"	1 3/4"	HM	EX	EP-4	-	HM	EX	EP-4	-	-	-	-	2, 6, 11	
110	TLT/SHWR	13	PRIVACY	3' - 0"	7' - 0"	1 3/4"	WD	F1	STAIN	3/4"	HM	1	EP-4	B1/A0.05	B3/A0.05	B5/A0.05	-	4	
111	CREW LAUNDRY	17	PASSAGE	3' - 0"	7' - 0"	1 3/4"	WD	NL1	STAIN	-	HM	1	EP-4	B1/A0.05	B3/A0.05	B5/A0.05	-	-	
112	TLT/SHWR	13	PRIVACY	3' - 0"	7' - 0"	1 3/4"	WD	F1	STAIN	3/4"	HM	1	EP-4	B1/A0.05	B3/A0.05	B5/A0.05	-	4	
113	TLT/SHWR	13	PRIVACY	3' - 0"	7' - 0"	1 3/4"	WD	F1	STAIN	3/4"	HM	1	EP-4	B1/A0.05	B3/A0.05	B5/A0.05	-	5	
114	DORM	18	PRIVACY	3' - 0"	7' - 0"	1 3/4"	WD	F1	STAIN	-	HM	1	EP-4	B3/A0.05	B5/A0.05	B5/A0.05	45 MIN.	-	
115	DORM	18	PRIVACY	3' - 0"	7' - 0"	1 3/4"	WD	F1	STAIN	-	HM	1	EP-4	B1/A0.05	B3/A0.05	B5/A0.05	45 MIN.	-	
116	ADA DORM	18	PRIVACY	3' - 0"	7' - 0"	1 3/4"	WD	F1	STAIN	-	HM	1	EP-4	B1/A0.05	B3/A0.05	B5/A0.05	45 MIN.	-	
117	DORM	18	PRIVACY	3' - 0"	7' - 0"	1 3/4"	WD	F1	STAIN	-	HM	1	EP-4	B1/A0.05	B3/A0.05	B5/A0.05	45 MIN.	-	
118	DORM	18	PRIVACY	3' - 0"	7' - 0"	1 3/4"	WD	F1	STAIN	-	HM	1	EP-4	B1/A0.05	B3/A0.05	B5/A0.05	45 MIN.	-	
119	DORM	18	PRIVACY	3' - 0"	7' - 0"	1 3/4"	WD	F1	STAIN	-	HM	1	EP-4	B1/A0.05	B3/A0.05	B5/A0.05	45 MIN.	-	
121	JAN.	17	PASSAGE	2' - 0"	7' - 0"	1 3/4"	WD	F1	STAIN	3/4"	HM	1	EP-4	B1/A0.05	B3/A0.05	B5/A0.05	-	-	
122	DORM/ OFFICE	18	PRIVACY	2' - 8"	7' - 0"	1 3/4"	WD	F1	STAIN	-	HM	EX	EP-4	-	-	-	-	3	
123	TLT/SHWR	14	PRIVACY	2' - 0"	7' - 0"	1 3/4"	WD	F1	STAIN	-	HM	EX	EP-4	-	-	-	-	3, 5	
124	STAIRS	15	PUSH / PULL	2' - 8"	7' - 0"	1 3/4"	WD	F1	STAIN	-	HM	EX	EP-4	-	-	-	-	1	
125	BAY 1	-	-	2' - 8"	7' - 0"	1 3/4"	HM	EX	-	-	HM	EX	-	-	-	-	-	9, 12	
125C	BAY 1	-	-	5' - 0"	7' - 0"	1 3/4"	HM	EX	-	-	HM	EX	EP-4	-	-	-	-	9, 12	
C-01A	ENTRY	-	-	2' - 8"	7' - 0"	1 3/4"	HM	HG1	EP-4	-	HM	EX	EP-4	-	-	-	-	6, 11, 13	
C-01B	ENTRY	17A	PASSAGE	3' - 0"	7' - 0"	1 3/4"	WD	NL1	STAIN	-	HM	1	EP-4	B1/A0.05	B3/A0.05	B5/A0.05	-	-	
C-02A	CORRIDOR	16	PUSH / PULL	4' - 7"	7' - 0"	2"	WD	EX	STAIN	-	HM	EX	EP-4	-	-	-	-	1	
C-02B	CORRIDOR	19	PUSH / PULL	3' - 0"	7' - 0"	1 3/4"	HM	NL1	EP-4	-	HM	1	EP-4	B1/A0.05	B3/A0.05	B5/A0.05	-	-	
C-03	LOCKERS	19	PUSH / PULL	3' - 0"	7' - 0"	1 3/4"	WD	F1	STAIN	-	HM	1	EP-4	B1/A0.05	B3/A0.05	B5/A0.05	-	-	
C-04A	CORRIDOR	20	PASSAGE	3' - 0"	7' - 0"	1 3/4"	WD	NL1	STAIN	-	HM	1	EP-4	C1/A0.05	C3/A0.05	B5/A0.05	90 MIN.	-	
C-04B	CORRIDOR	21	PASSAGE	3' - 0"	7' - 0"	1 3/4"	HM	NL1	EP-4	-	HM	1	EP-4	B1/A0.05	B3/A0.05	B5/A0.05	90 MIN.	-	
C-04C	CORRIDOR	21A	PASSAGE	3' - 0"	7' - 0"	1 3/4"	HM	NL1	EP-4	-	HM	2	EP-4	E1/A0.05	F1/A0.05	B5/A0.05	90 MIN.	-	

DOOR REMARKS

No.	REMARK
1	EXISTING WOOD DOOR. REMOVE DOOR. REFINISH TO MATCH NEW DOORS. REHANG DOOR WITH NEW HARDWARE.
2	NEW INTERIOR SCREEN DOOR TO MATCH EXISTING.
3	PROVIDE. NEW WOOD DOOR SLAB AND HARDWARE. EXISTING DOOR FRAME TO REMAIN.
4	SIGN TYPE 1 AT THIS DOOR.
5	SIGN TYPE 2 AT THIS DOOR.
6	SIGN TYPE 3 AT THIS DOOR.
7	EXISTING DOOR TO REMAIN. PAINT PER SCHEDULE. NO OTHER NEW WORK THIS DOOR.
8	ADD COVERPLATES ON DOOR AND FRAME TO COVER WHERE OLD LATCHES WERE PRIOR TO NEW WORK.
9	EXISTING DOOR FRAME TO REMAIN.
10	PROVIDE NEW WOOD DOOR SLAB TO MOUNT ON EXISTING DOUBLE-ACTION HARDWARE. EXISTING FRAME TO REMAIN.
11	EXISTING DOOR TO REMAIN. PREP AND PAINT ACCORDING TO SCHEDULE.
12	NO NEW WORK THIS DOOR.
13	REMOVE EXISTING BLINDS. APPLY WINDOW FILM TO HALF GLASS. BASIS OF DESIGN: DECORATIVEFILMS, ULTRAGREEN SX-1254-UG REEDED GLASS FILM.
14	FIELD VERIFY DOOR OPENING IN CONCRETE WALL PRIOR TO ORDERING NEW DOOR AND FRAME.

ALL DOORS IN THE BUILDING ARE READILY OPENABLE FROM THE EGRESS SIDE WITHOUT THE USE OF A KEY OR SPECIAL KNOWLEDGE OR EFFORT TO OPERATE.

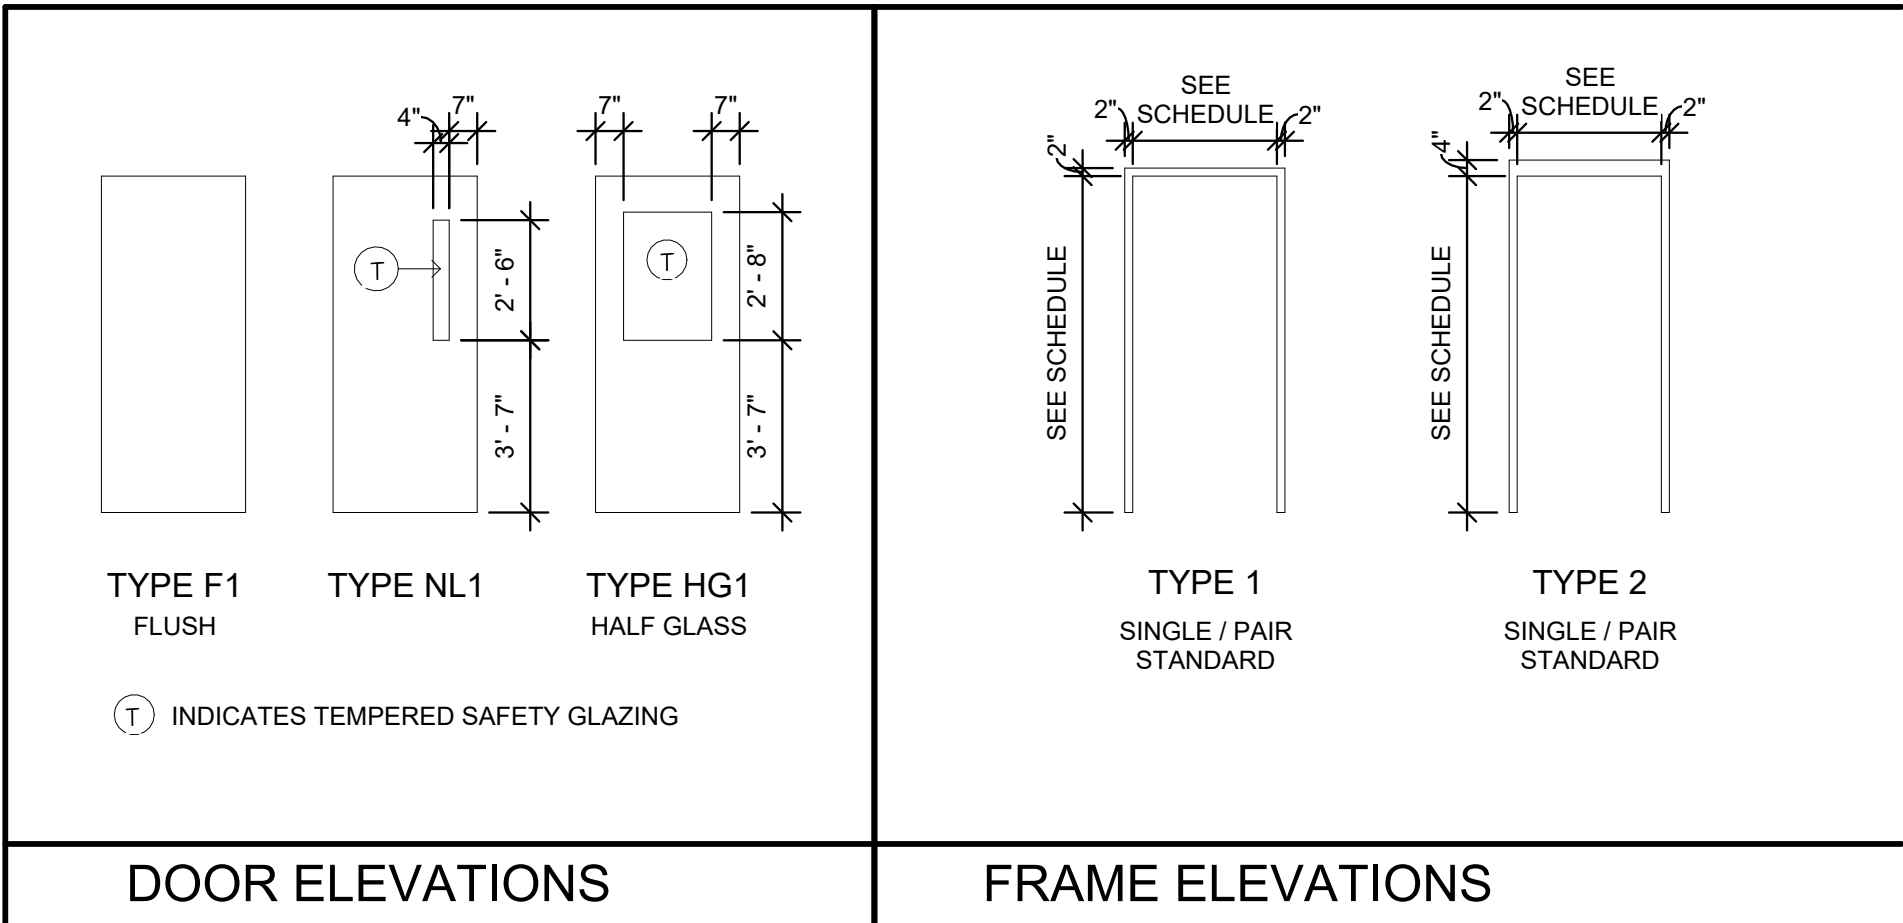

4/10/2026 12:33:48 PM

A

B

C

D


E

F

INTERIOR WALL TYPES SCHEDULE

X

TYPE	BASE WALL WIDTH	FIRE RATING TESTING AGENCY, ASSEMBLY NO.	DETAILS & NOTES	TYPE	BASE WALL WIDTH	FIRE RATING TESTING AGENCY, ASSEMBLY NO.	DETAILS & NOTES	TYPE	BASE WALL WIDTH	FIRE RATING TESTING AGENCY, ASSEMBLY NO.	DETAILS & NOTES
A1	3 5/8"	- -	DEFLECTION TRACK AT HEAD 5/8" TYPE "X" GYPSUM BOARD 3 5/8" STEEL STUDS @ 16" O.C. 3 1/2" SOUND ATTENUATION 5/8" TYPE "X" GYPSUM BOARD NOTES: 5/8" CEMENTITIOUS BACKER UNITS TO FULL HEIGHT OF WALL TILE.	F1	3 5/8"	1 HR. UL NO V438	FIRESTOP DEFLECTION TRACK AT HEAD 5/8" TYPE "X" GYPSUM BOARD 3 5/8" STEEL STUDS @ 16" O.C. 3 1/2" SOUND ATTENUATION 5/8" TYPE "X" GYPSUM BOARD NOTES: FIRE CAULK PERIMETER AND PENETRATIONS.	F3	7 5/8"	2 HR. UL NO. U905 EQUIVALENT	EXISTING 8" NOMINAL CMU NOTES: FIRE CAULK PERIMETER AND PENETRATIONS.
A2	6"	- -	DEFLECTION TRACK AT HEAD 5/8" TYPE "X" GYPSUM BOARD 6" STEEL STUDS @ 16" O.C. 5 1/2" SOUND ATTENUATION 5/8" TYPE "X" GYPSUM BOARD NOTES: 5/8" CEMENTITIOUS BACKER UNITS TO FULL HEIGHT OF WALL TILE.	F2	3 5/8"	1 HR. UL NO V497	FIRESTOP DEFLECTION TRACK AT HEAD EXISTING WALL 2 1/2" STEEL STUDS @ 16" O.C. 2 1/2" SOUND ATTENUATION 5/8" TYPE "X" GYPSUM BOARD (X2) NOTES: FIRE CAULK PERIMETER AND PENETRATIONS.	F4	4"	2 HR. UL NO. G702 EQUIVALENT	SPRAY-APPLIED FIRE RESISTIVE MATERIAL. THICKNESS IN ACCORDANCE WITH G702 CHARTS. EXISTING LIGHTWEIGHT CONCRETE FLOOR SLAB ON LATH EXISTING STEEL JOISTS @ 24" O.C. NOTES: FIRE CAULK PERIMETER AND PENETRATIONS.
B1	3 5/8"		EXISTING WALL 3 5/8" STEEL STUDS @ 16" O.C. 3 1/2" SOUND ATTENUATION 5/8" TYPE "X" GYPSUM BOARD	GENERAL NOTES A. MOISTURE/MOLD RESISTANT GYPSUM BOARD SHALL BE USED BEHIND ALL SINKS, SERVICE SINKS AND SHOWER AREAS. EXTEND MINIMUM 24" BEYOND PLUMBING FIXTURES. FIRE RATINGS MUST BE MAINTAINED ON RATED PARTITIONS WITH TYPE X MOISTURE/MOLD RESISTANT GYPSUM BOARD TO RETAIN COMPLIANCE WITH THE UL ASSEMBLY. B. PROVIDE & INSTALL DEFLECTION TRACK AT ALL INTERIOR WALLS THAT EXTEND TO DECK. C. UL TEST NUMBERS FOR INTERIOR PARTITIONS WILL VARY DEPENDING ON THE MANUFACTURER OF COMPONENTS ACTUALLY USED. MAINTAIN RATING AND ADVISE IF WALL THICKNESS WILL CHANGE. D. DRYWALL CONTRACTOR TO PAINT WALL RATINGS LABELS AT MAXIMUM 12 FEET O.C. ON ALL FIRE RATED PARTITIONS. LABEL TO BE PAINTED ABOVE CEILING WITH A STENCIL MIN. OF 4 INCHES IN HEIGHT, BLACK COLOR. E. FIRE RATED WALLS AND SMOKE PARTITIONS ARE TO BE CONSTRUCTED TIGHT TO DECK, PIPING AND OTHER PENETRATIONS. ALL PENETRATIONS AND PERIMETER OF WALLS TO BE FIRE CAULKED. F. STEEL STUD PARTITIONS SHALL BE BRACED TO STRUCTURE ABOVE. G. REFER TO FLOOR PLANS FOR LOCATIONS OF INTERIOR PARTITION TYPES. H. REFER TO SHEET A0.05 FOR TYPICAL INTERIOR PARTITIONS DETAILS. I. ALL PARTITIONS SCHEDULED RECEIVE WALL TILE SHALL HAVE CEMENTITIOUS BACKER UNIT TO FULL HEIGHT OF WALL TILE. J. ALL PENETRATIONS IN FIRE RATED PARTITIONS SHALL BE FIRESTOPPED, WHETHER THEY ARE NEW OR EXISTING. INCLUDING THOSE CREATED BY THE REMOVAL OF AN EXISTING PENETRATING ITEM. FIRESTOPPING SYSTEMS SHALL BE FM OR U.L. LABORATORY APPROVED PRODUCTS. K. APPLY ACOUSTICAL SEALANT AT ENTIRE PERIMETER OF ALL GYPSUM BOARD PARTITIONS. L. EXISTING BUILDING FLOOR TO FLOOR HEIGHTS FOR AREAS OF WORK: - BASEMENT TO FIRST FLOOR: 8'-9" - FIRST FLOOR TO ROOF DECK: 10'-3" - ROOF DECK: 1/2" GYPSUM SHEETROCK DECK, 2" GYPSUM FILL COMPOSITE ROOF WITH 10" & 12" BAR JOISTS.							
B2	2 1/2"		EXISTING WALL 2 1/2" STEEL STUDS @ 16" O.C. 2 1/2" SOUND ATTENUATION 5/8" TYPE "X" GYPSUM BOARD								
C3	5/8"		EXISTING WALL 5/8" CEMENTITIOUS BACKER BOARD FULL HEIGHT OF WALL TILE								
				METAL DECK. UL LISTED FILL MATERIAL SPRAYED OR BRUSHED TO COVER MINERAL WOOL COMPLETELY. INSTALL ACOUSTICAL CAULK. STEEL STUDS & RUNNERS - NO ATTACHMENT TO TRACK. CONTINUOUS LATERAL BRACE: 1 1/2" CR CHANNEL WITH 1 1/2" x 2" x 16 COMPRESSED MINERAL WOOL. INSTALL PER FIRE STOP MFR. SYSTEM INSTRUCTIONS. LONG-LEG DEFLECTION TRACK FIRESTOP TRACK							

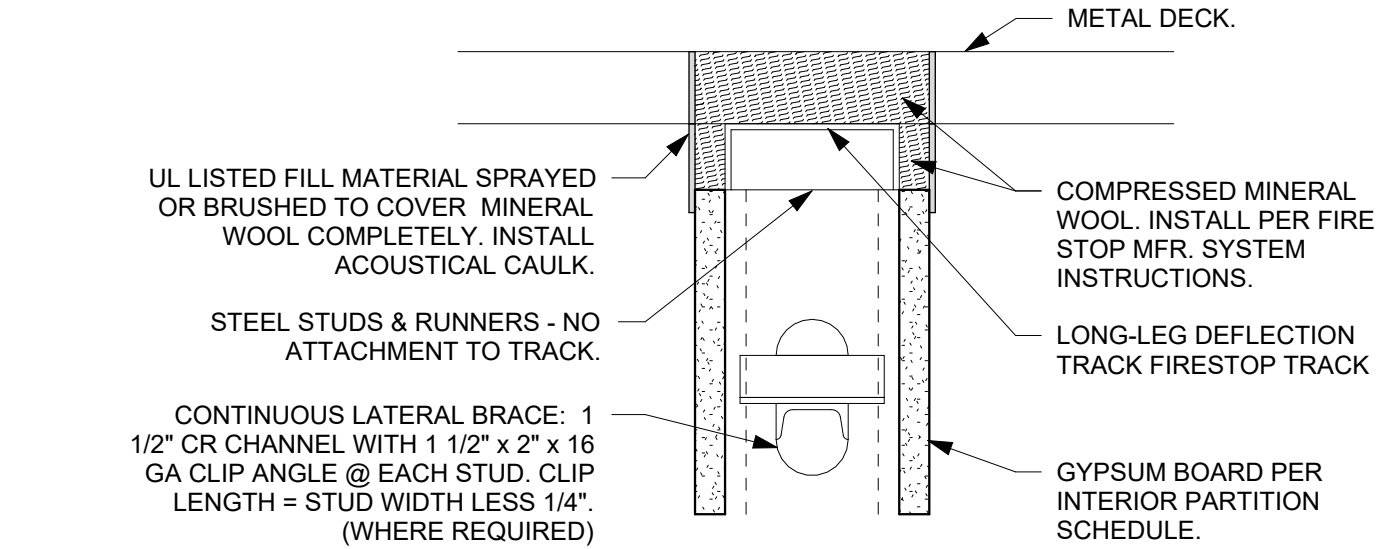

F6 TYP. DEFLECTION TRACK DETAIL (RATED)
3" = 1'-0"

A


B

C


D

E


F

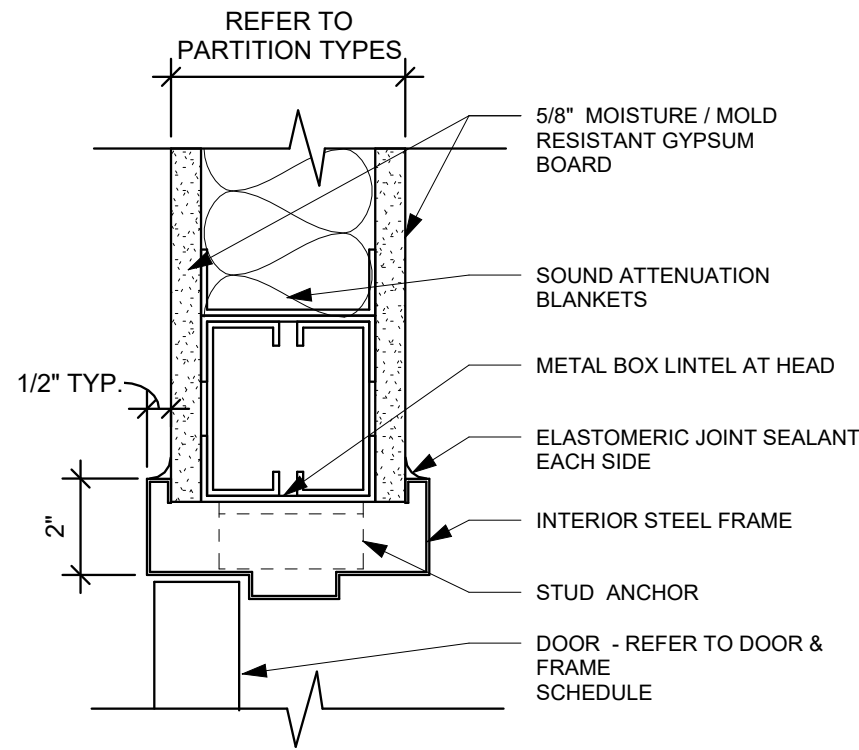


B1 TYP. INTERIOR DOOR HEAD DETAIL
3" = 1'-0"

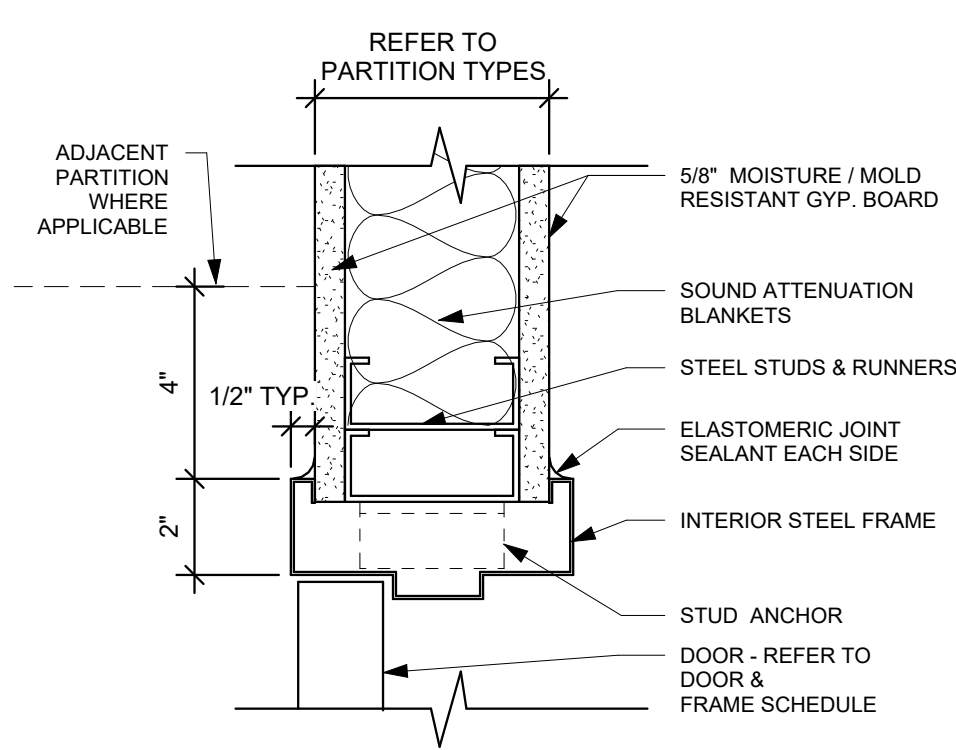


B3 TYP. INTERIOR DOOR JAMB DETAIL
3" = 1'-0"

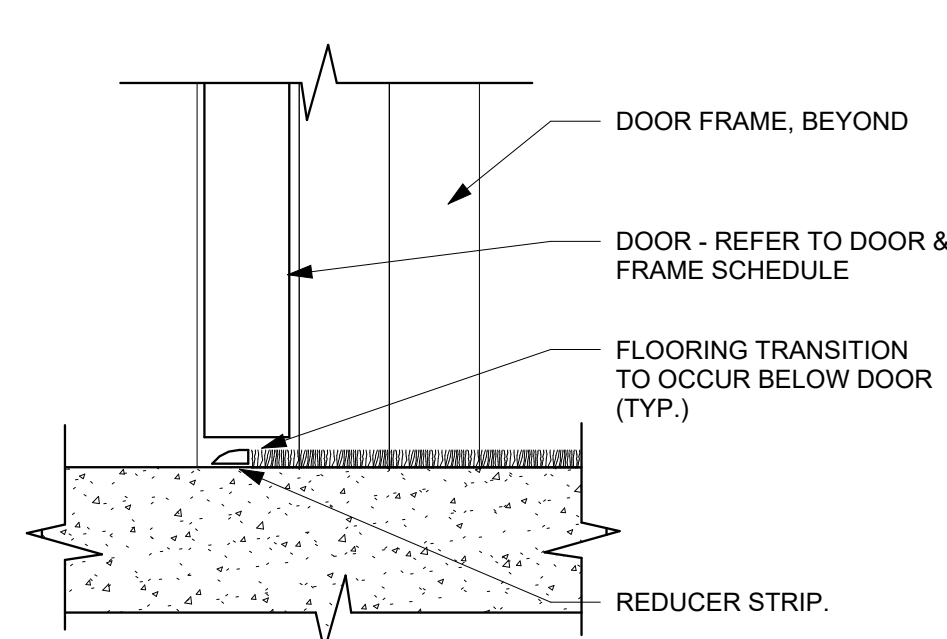


B5 TYP. INTERIOR DOOR SILL DETAIL
3" = 1'-0"

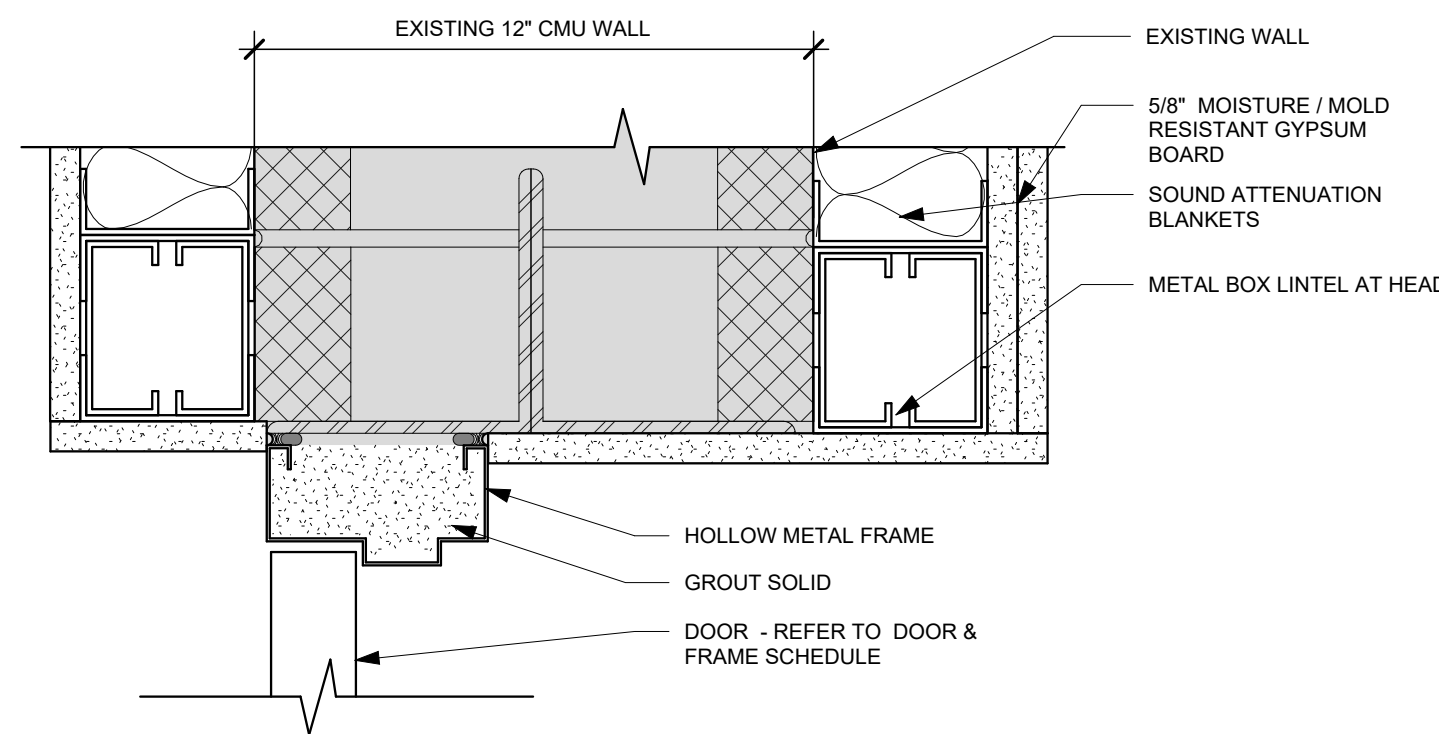


C1 INTERIOR DOOR HEAD DETAIL - FURRING WALL
3" = 1'-0"

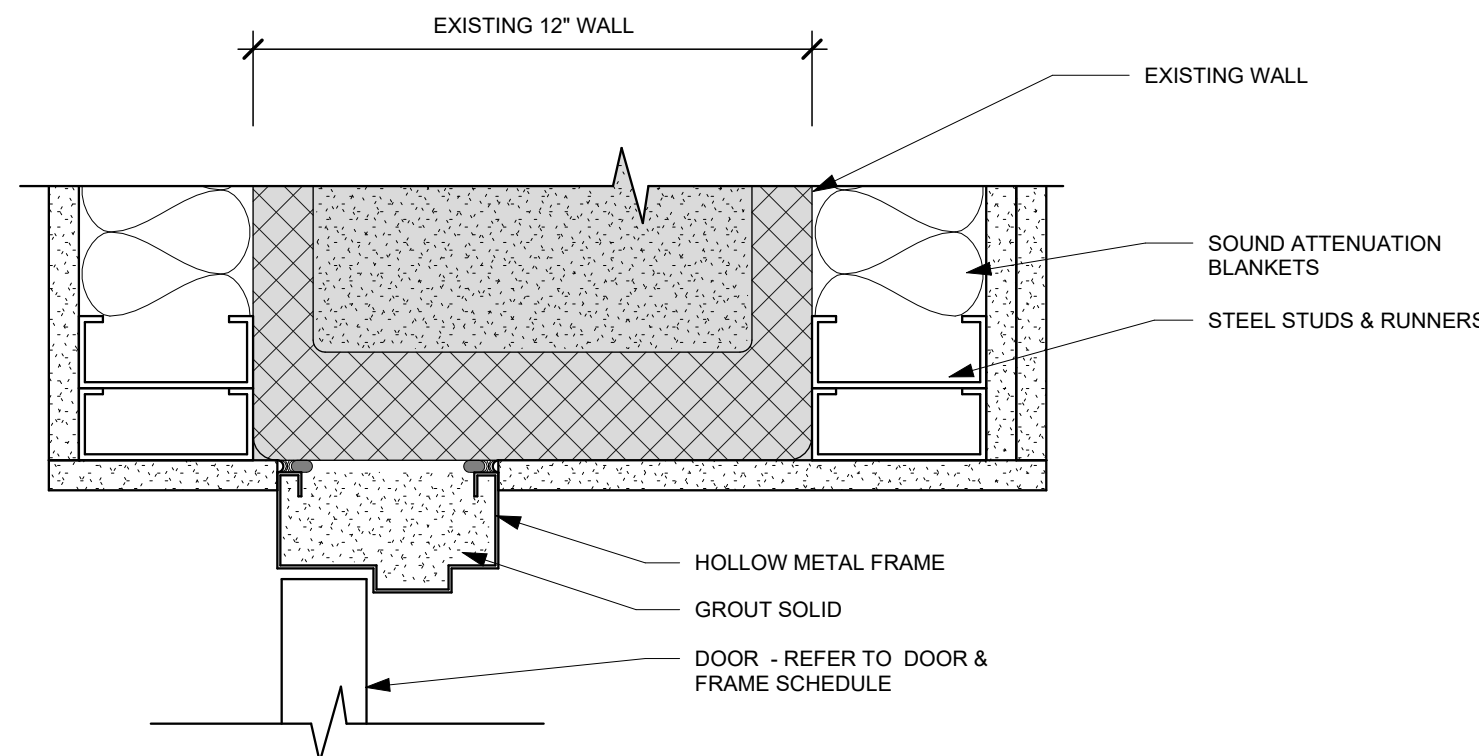


C3 INTERIOR DOOR JAMB DETAIL - FURRING WALL
3" = 1'-0"

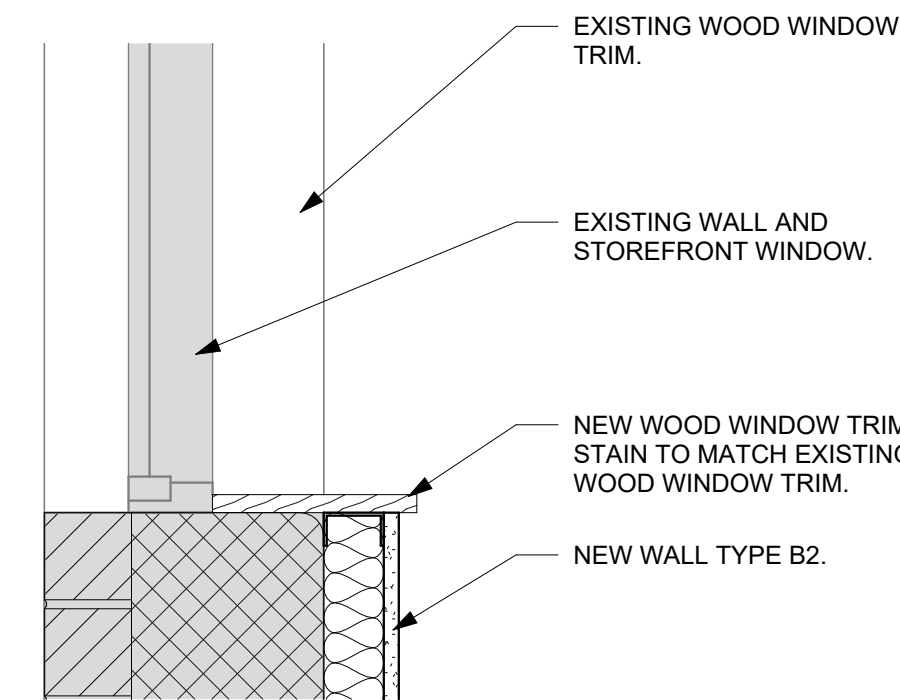


C5 WINDOW SILL DETAIL
1 1/2" = 1'-0"

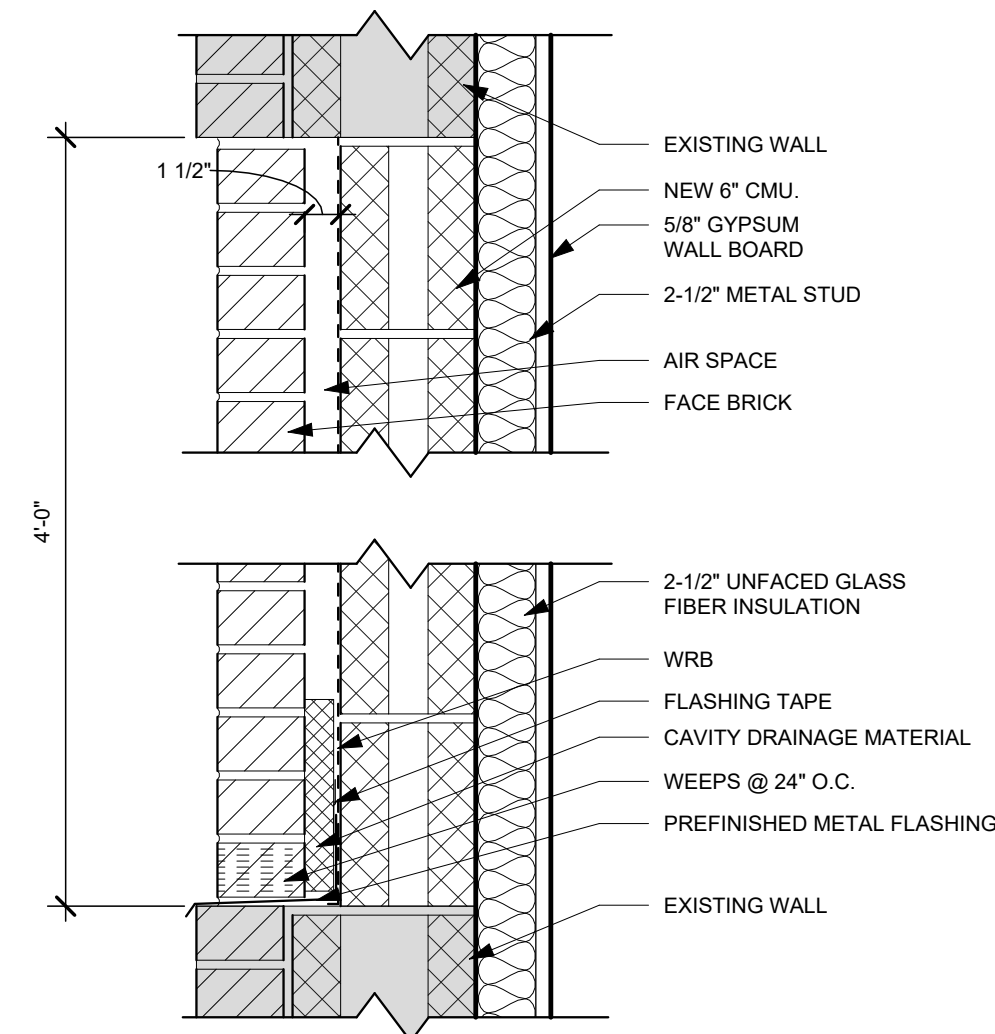


C6 WINDOW INFILL SECTION
1 1/2" = 1'-0"

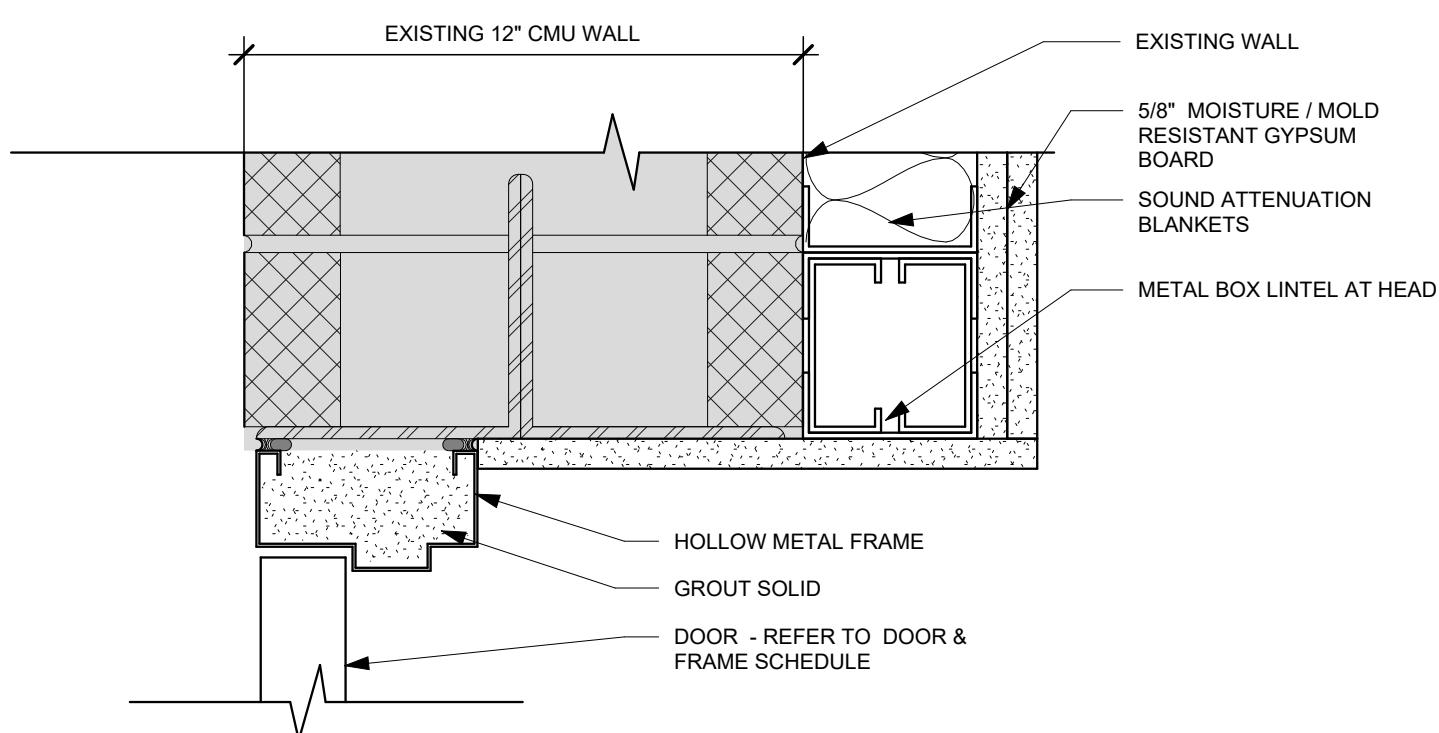


E1 INTERIOR DOOR HEAD DETAIL - APP BAY CMU WALL
3" = 1'-0"

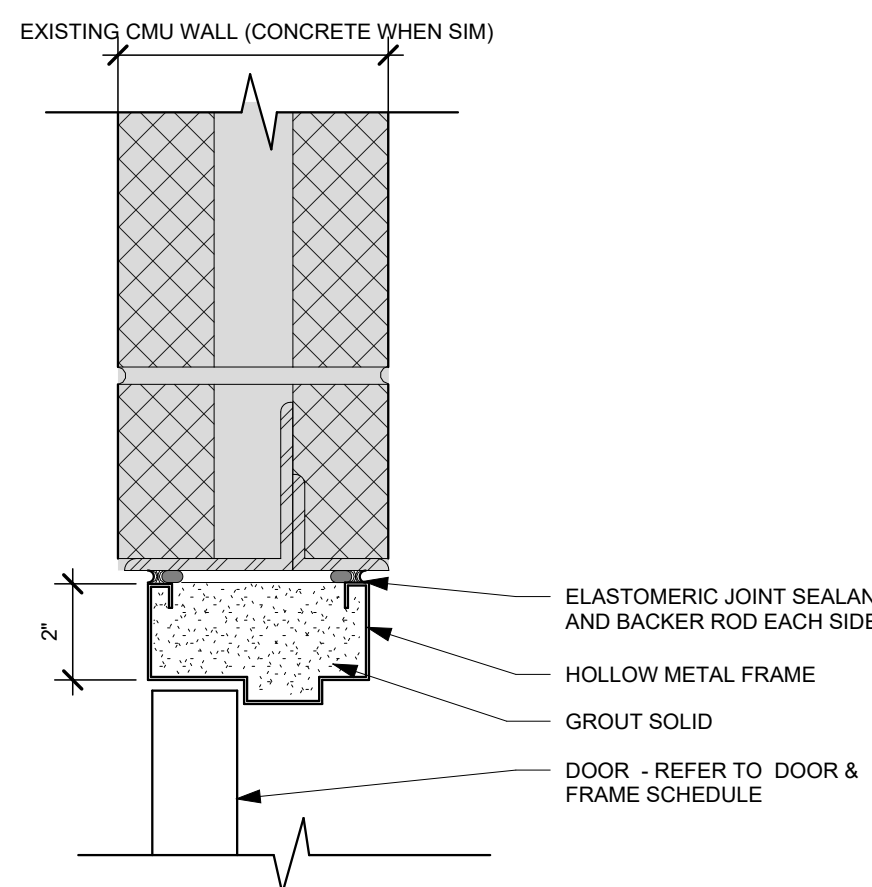


E3 TYP. EXISTING WALL HEAD DETAIL - CMU
3" = 1'-0"

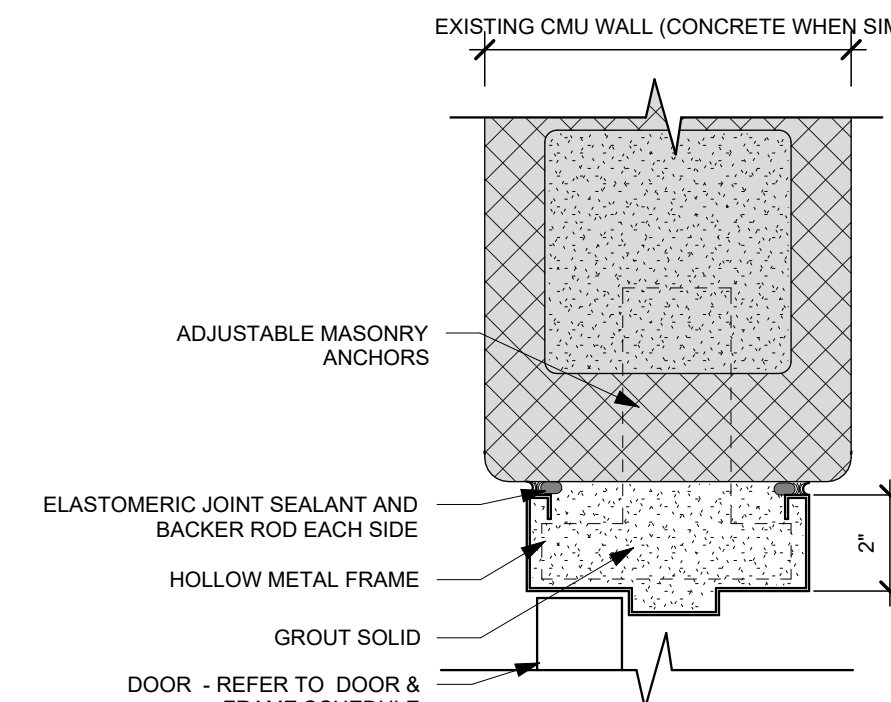


E5 TYP EXISTING WALL DOOR JAMB DETAIL - CMU
3" = 1'-0"

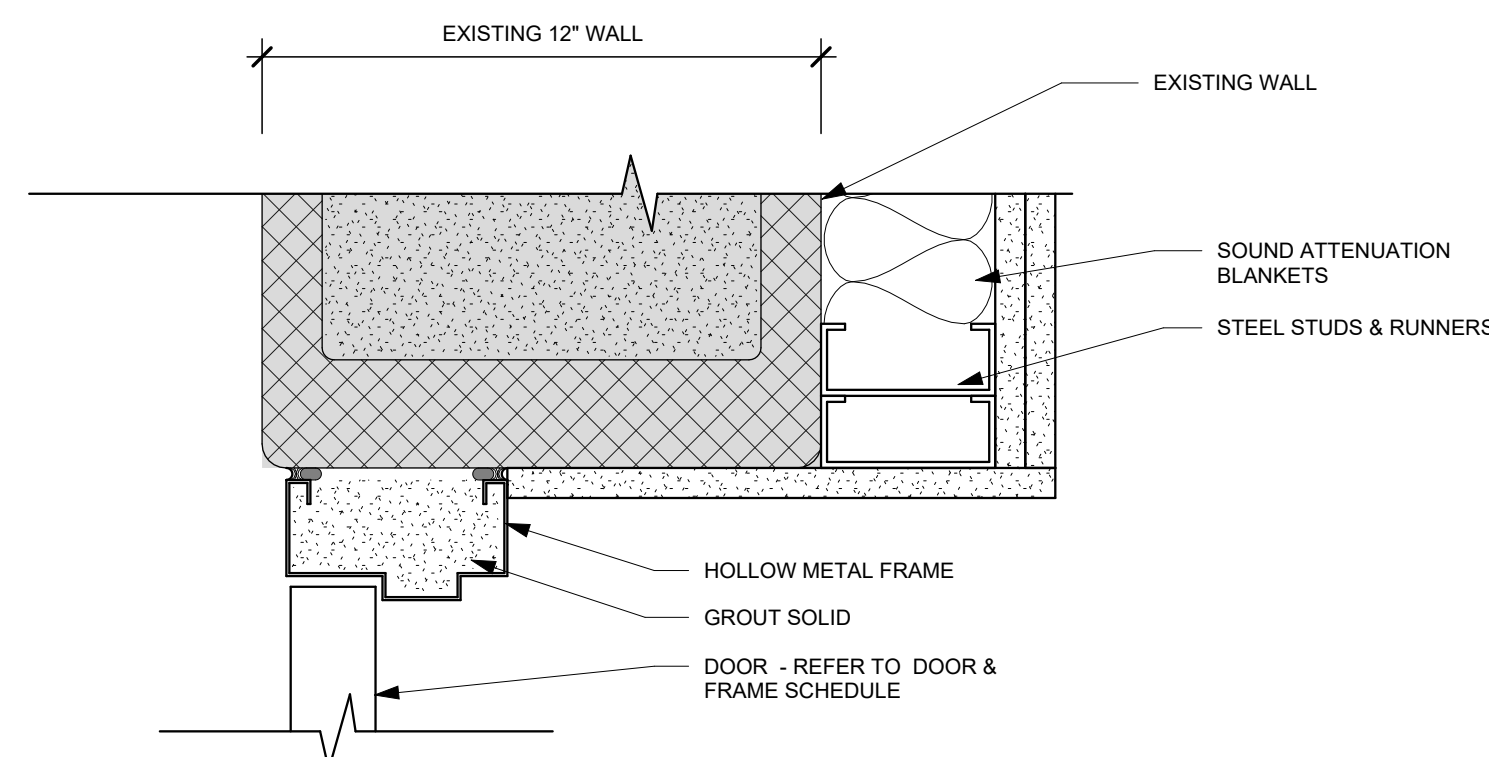


F1 INTERIOR DOOR JAMB DETAIL - APP BAY CMU WALL
3" = 1'-0"

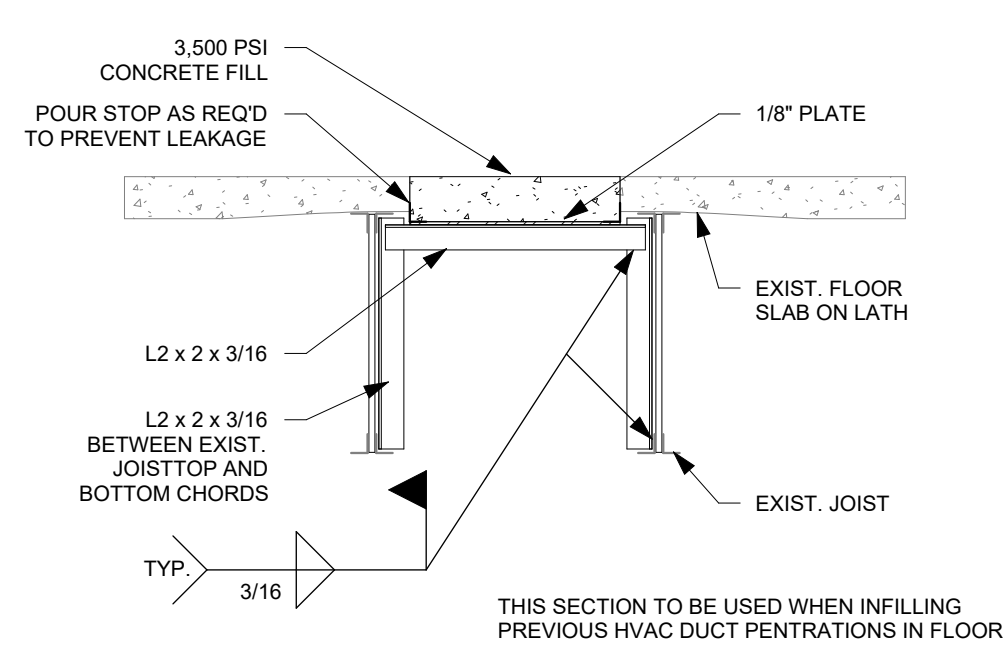

F3 FLOOR INFILL SECTION A
3/4" = 1'-0"

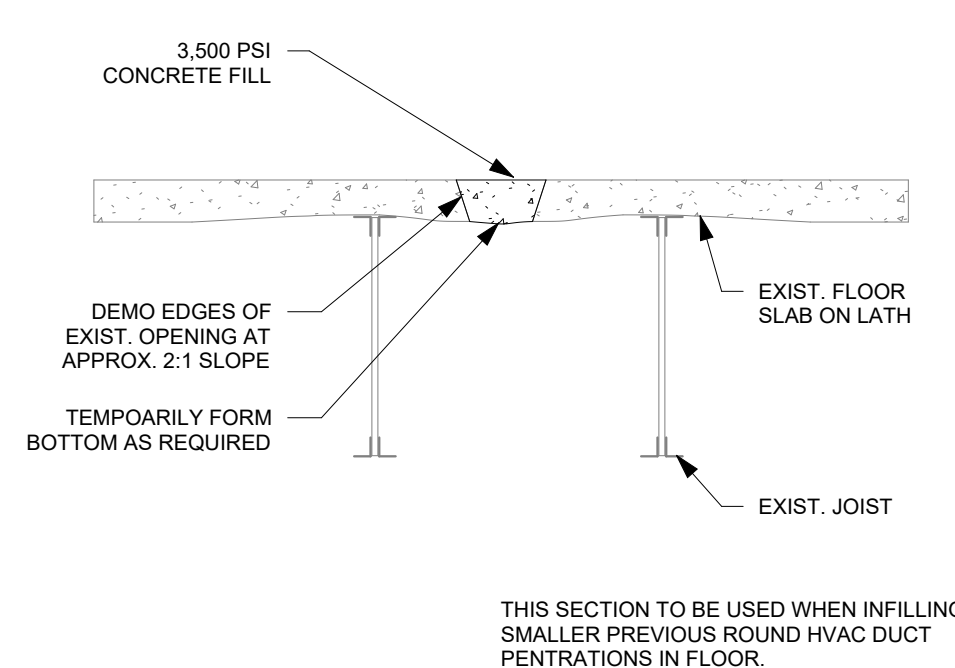

F5 FLOOR INFILL SECTION B
3/4" = 1'-0"

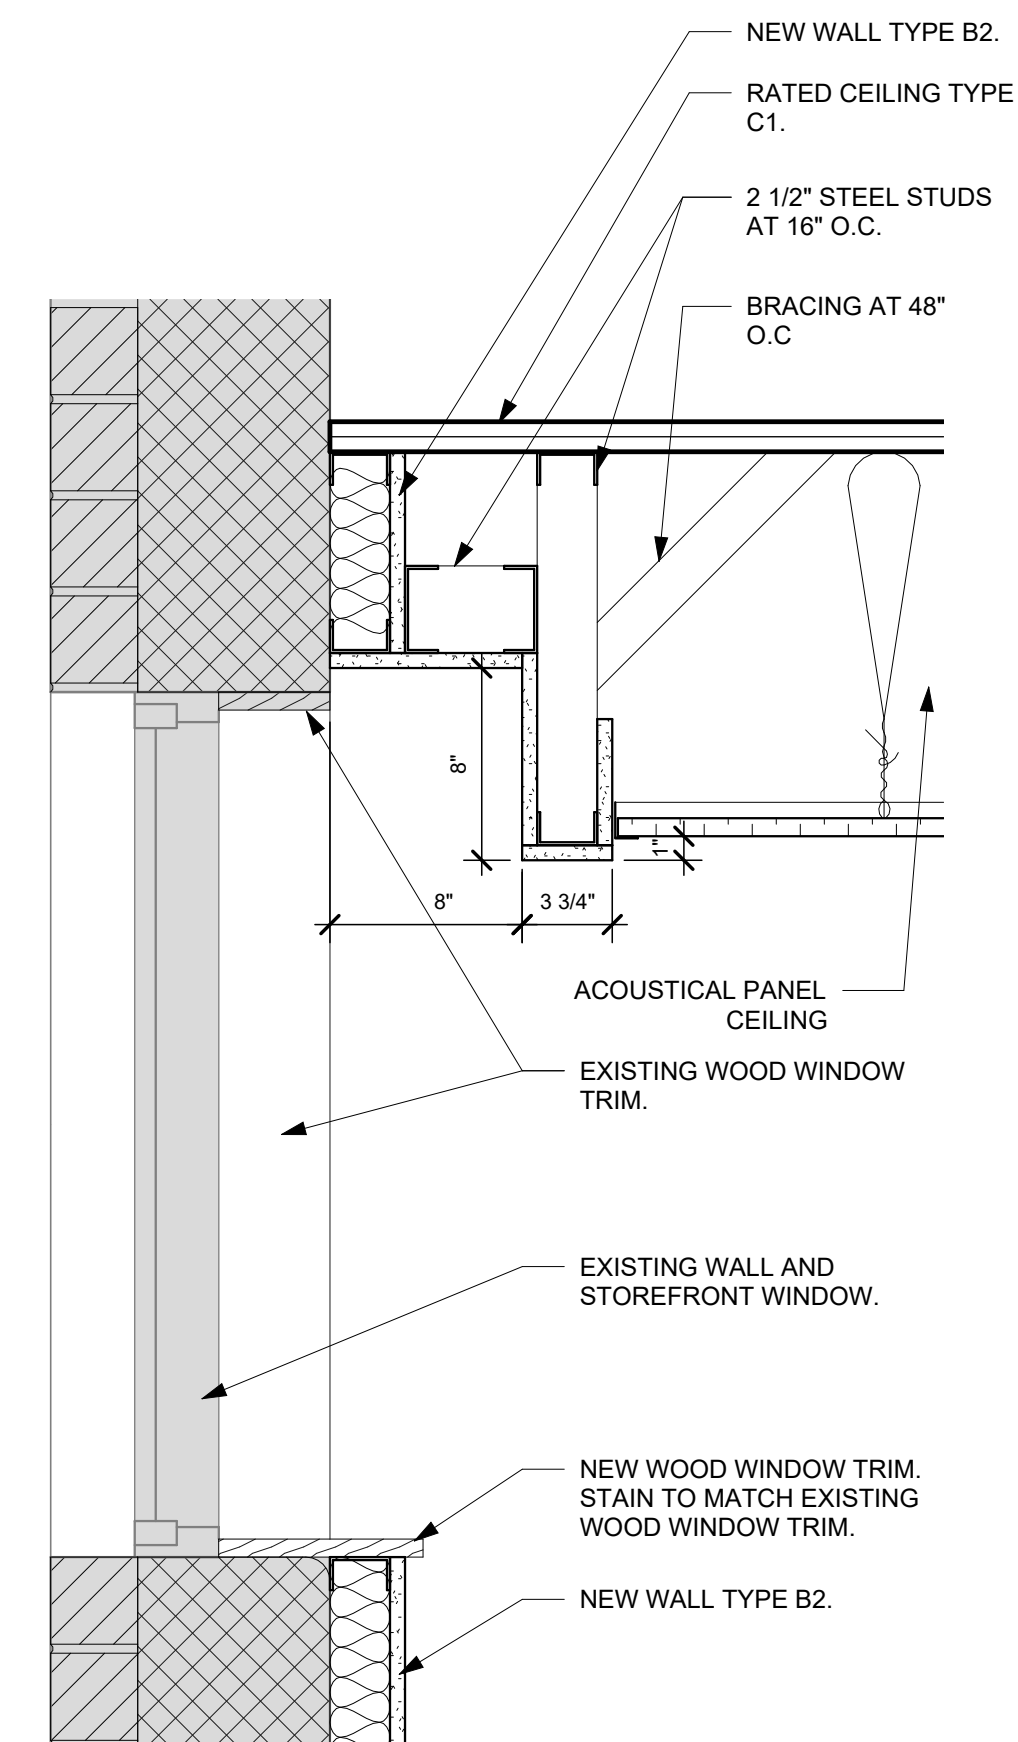

F6 WINDOW HEAD AND SILL DETAIL
1 1/2" = 1'-0"

1

2

3

4

5

6

7

A


B

C


D

E


F

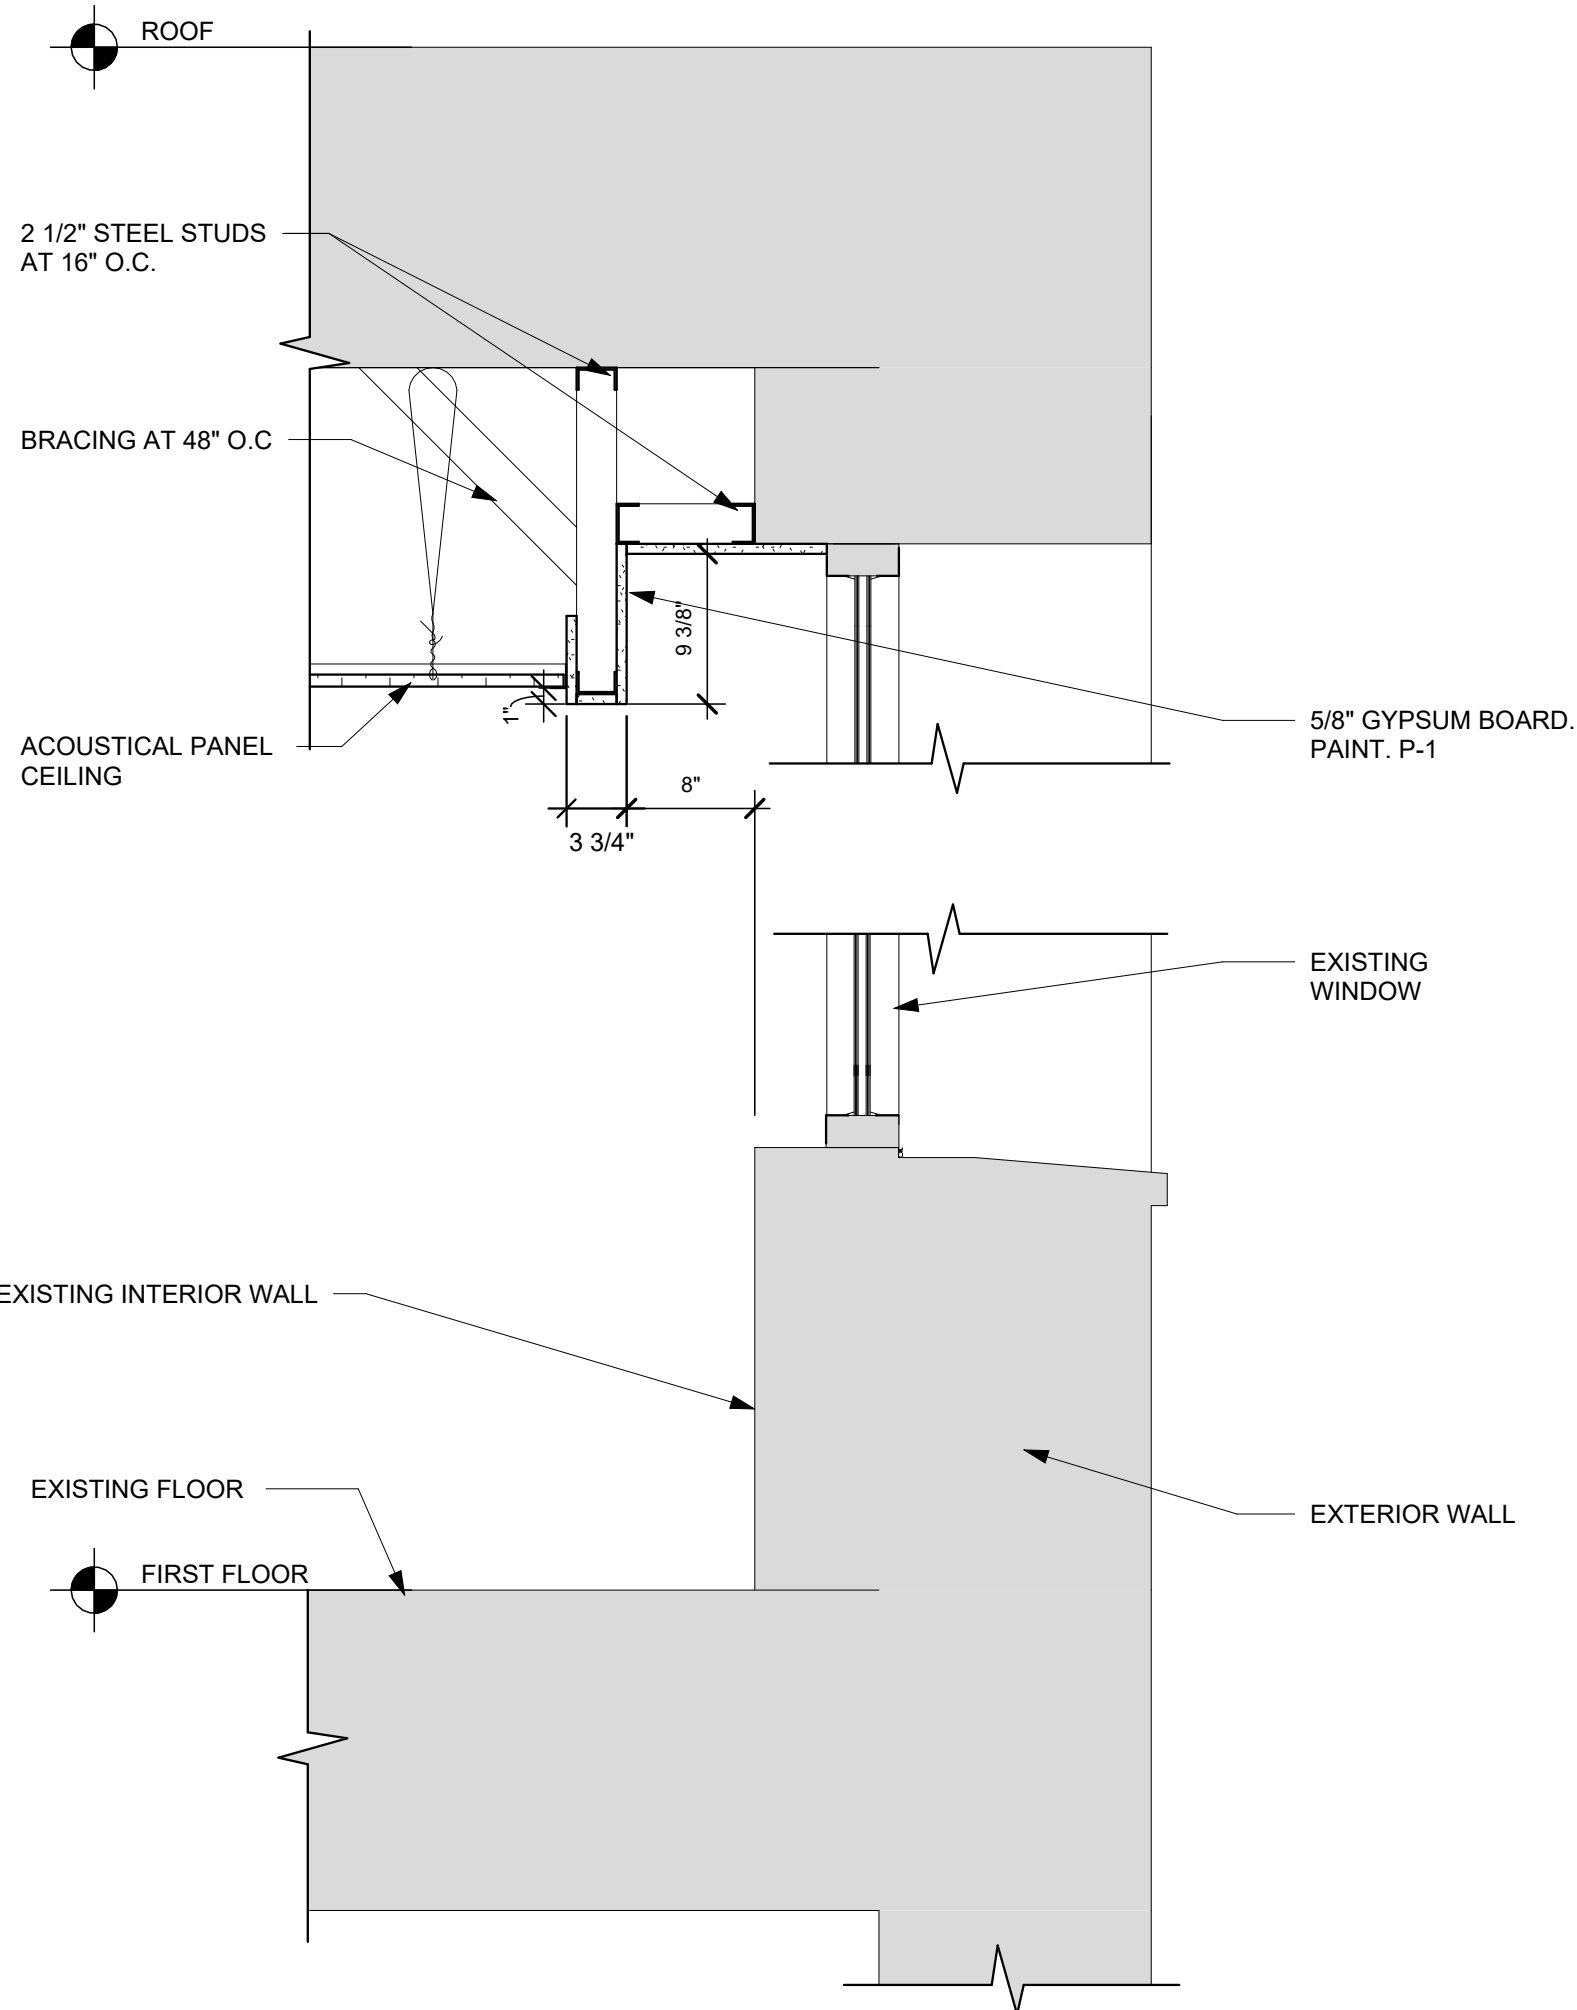


D1 SOFFIT DETAIL AT WINDOW
1" = 1'-0"

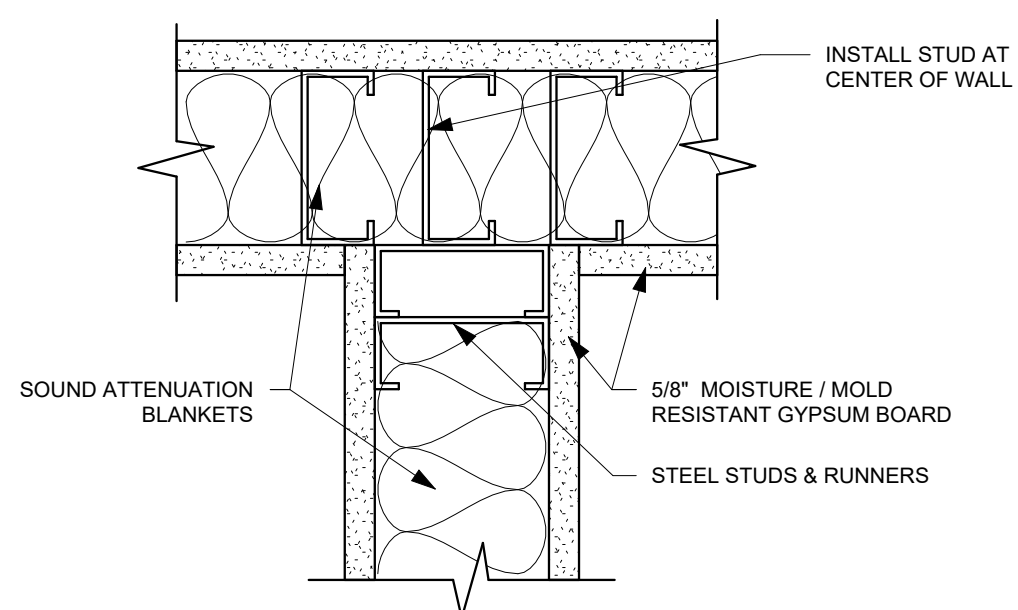


F1 TYP. GWB WALL INTERSECTION
3" = 1'-0"

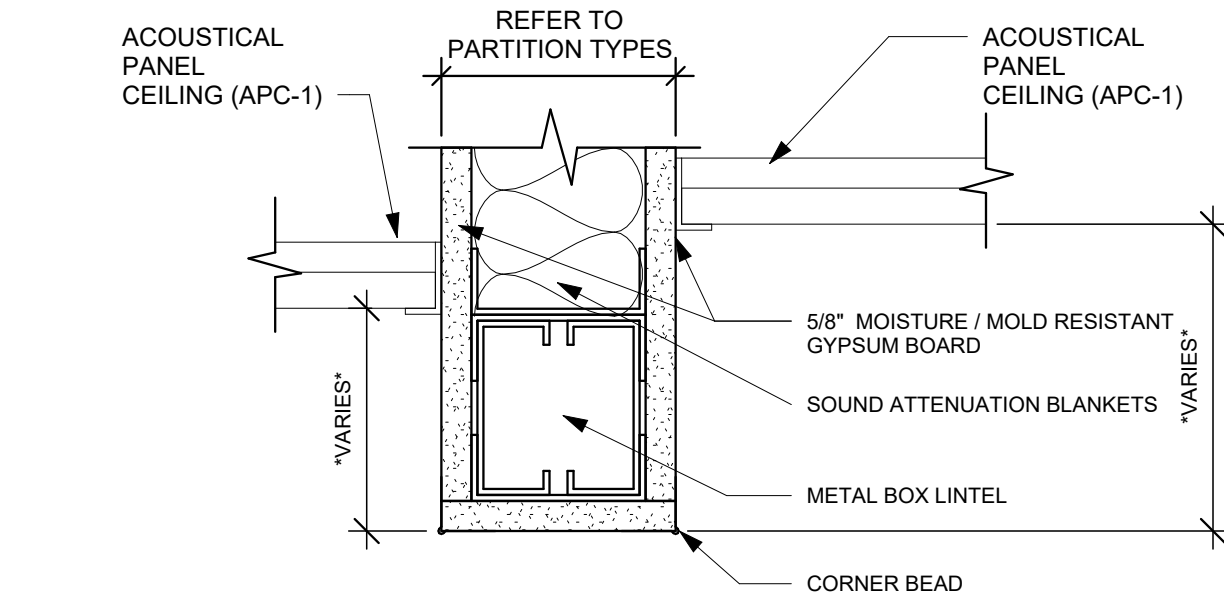


A3 TYP. BULKHEAD DETAIL
3" = 1'-0"

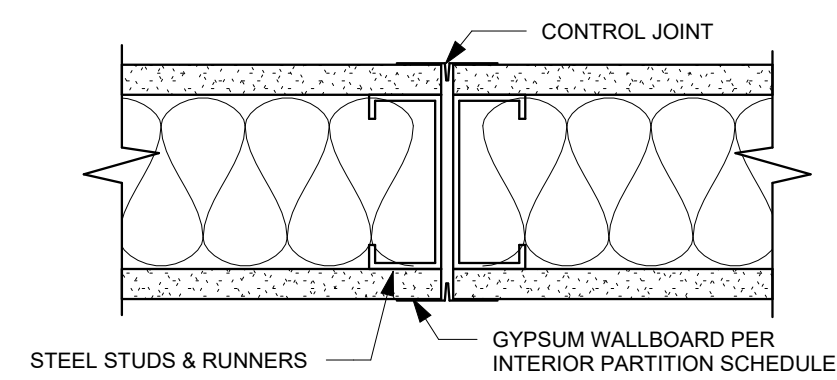


B3 TYP. GWB EXPANSION DETAIL
3" = 1'-0"

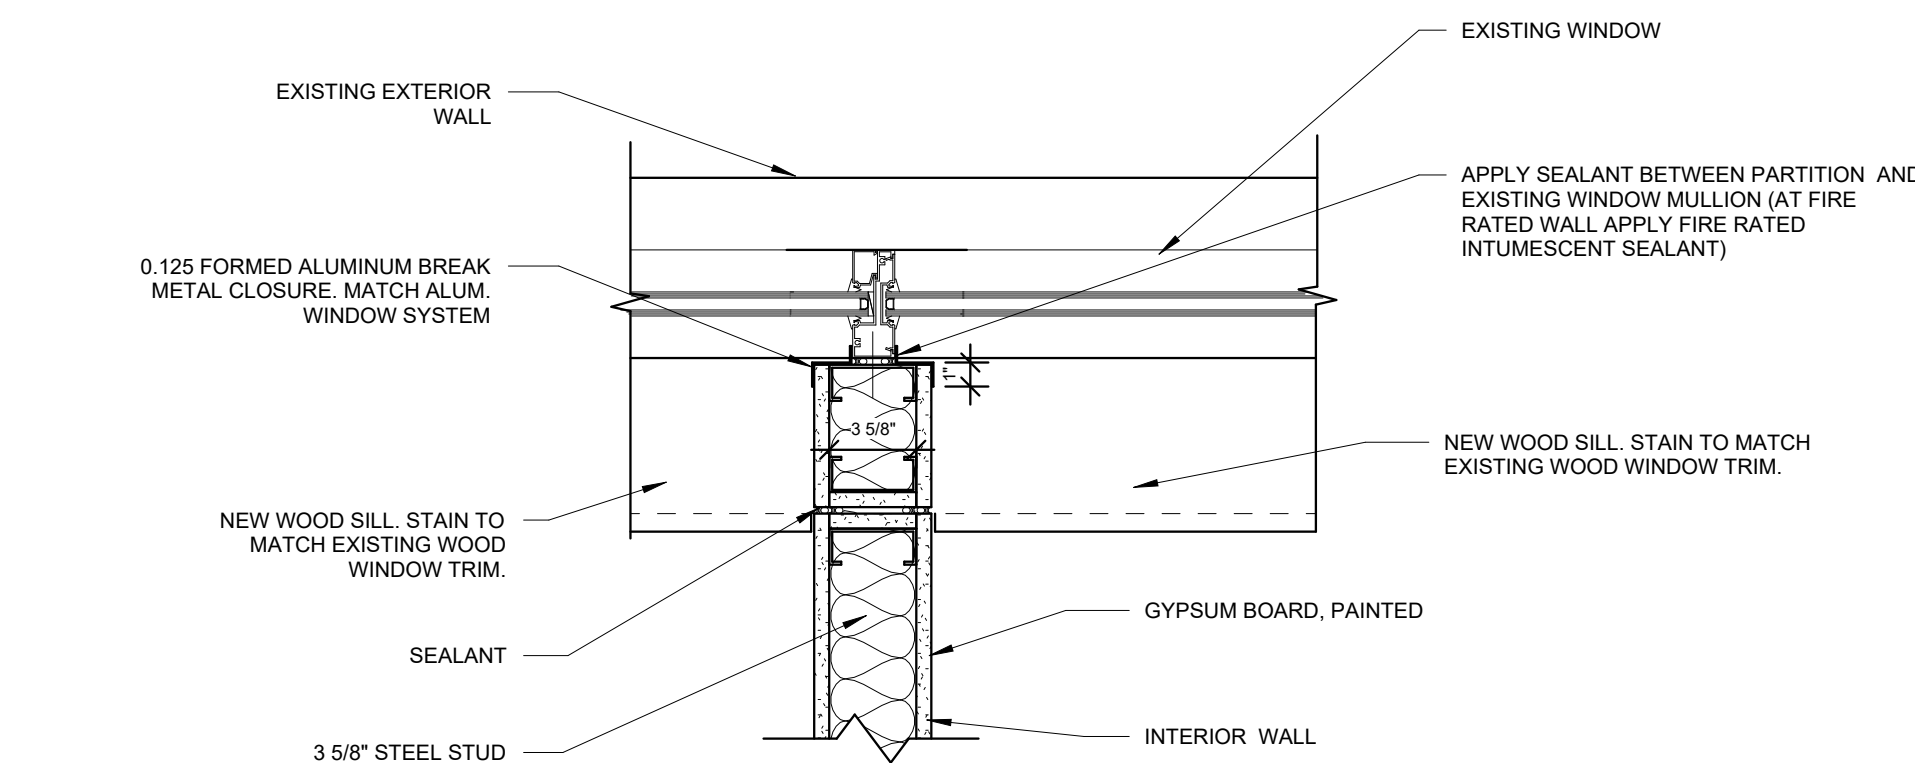


D3 WALL TO WINDOW DETAIL - FIRE RATED
1 1/2" = 1'-0"

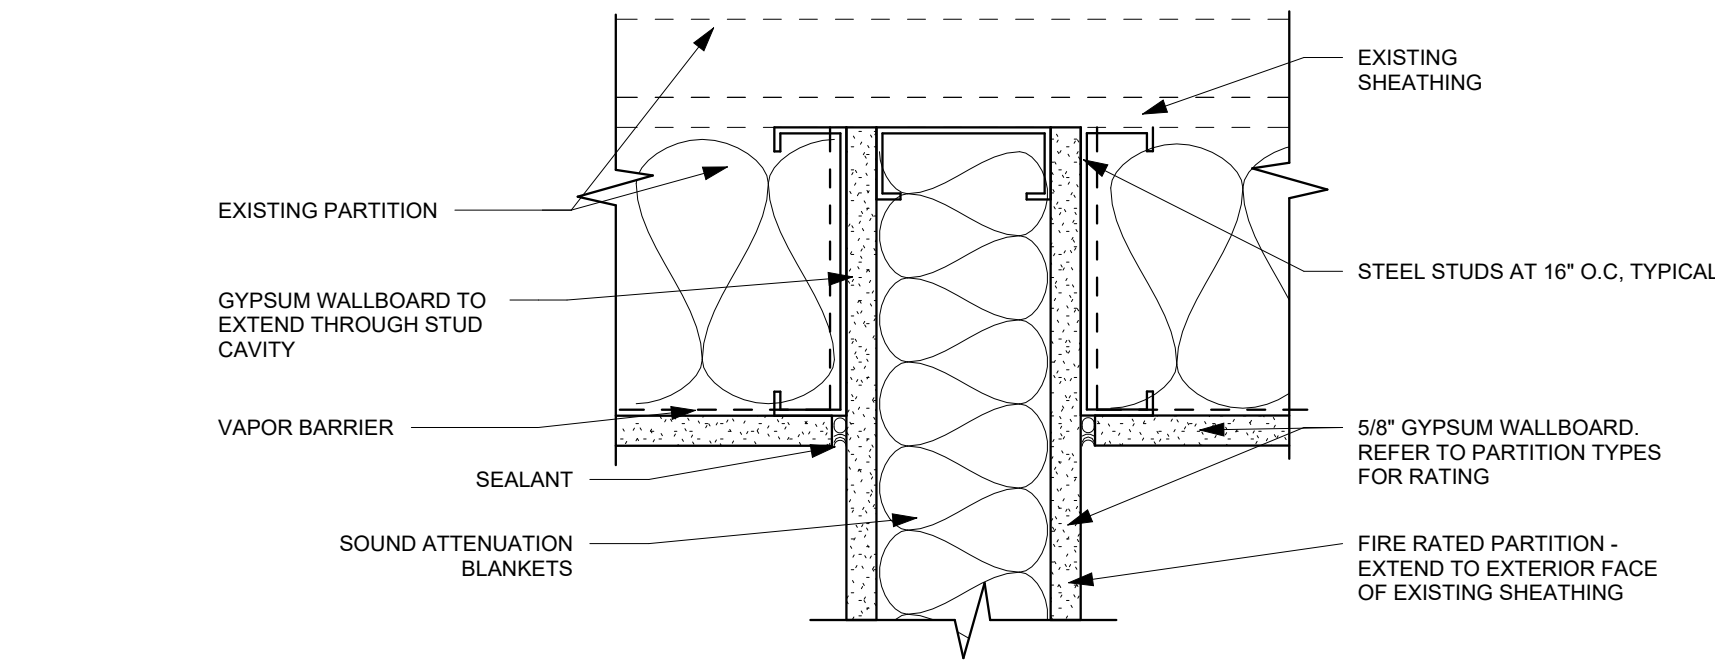


F3 TYP. INT. PARTITION INTERSECTION WITH EXISTING WALL - FIRE RTD.
3" = 1'-0"

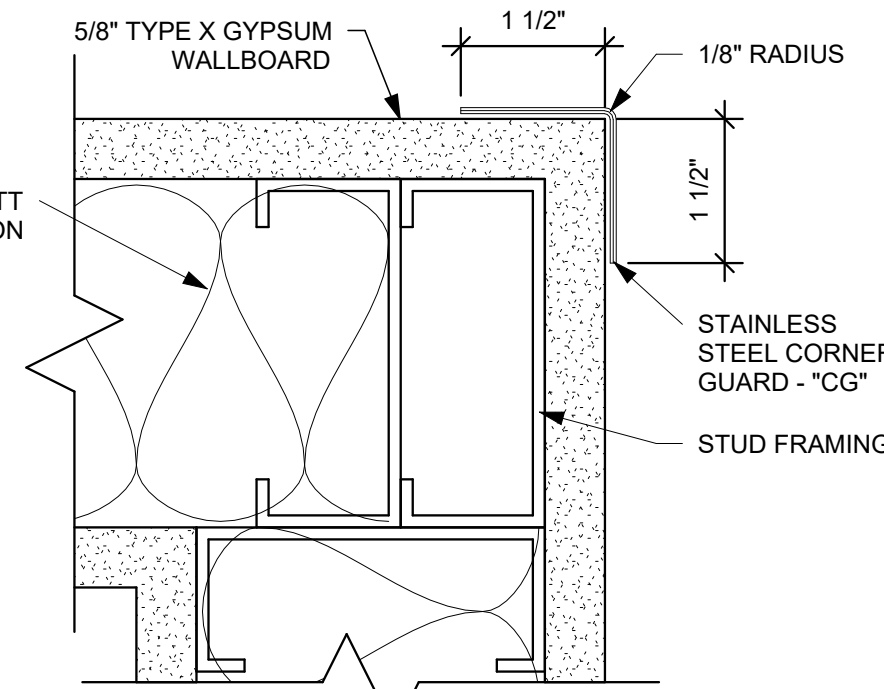


B4 CG-1 CORNER GUARD
6" = 1'-0"

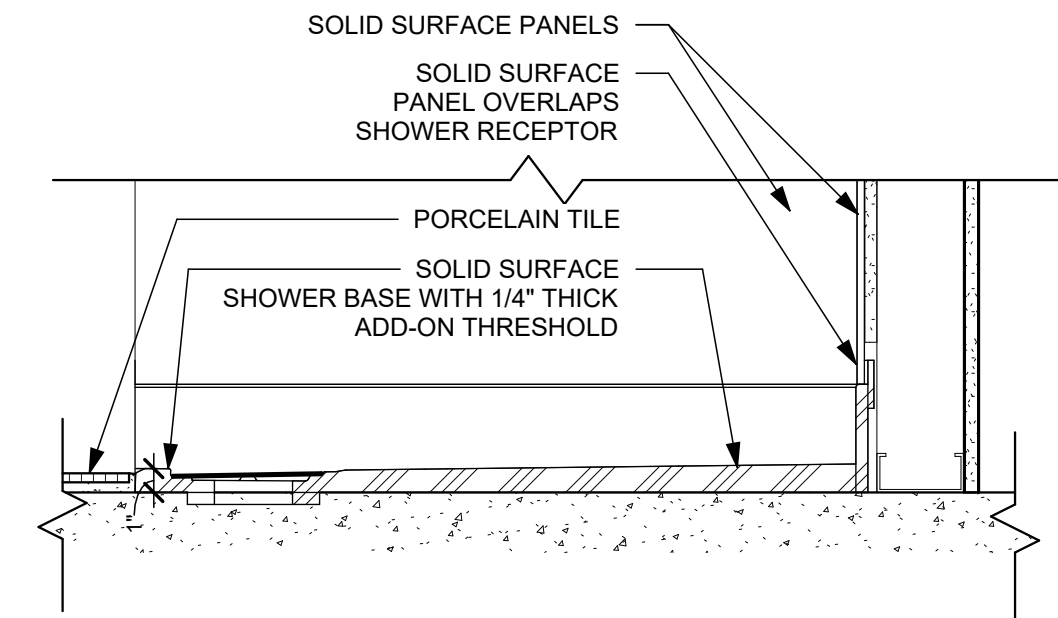


A6 ADA TRENCH DRAIN SHOWER RECEPTOR SECTION
1 1/2" = 1'-0"

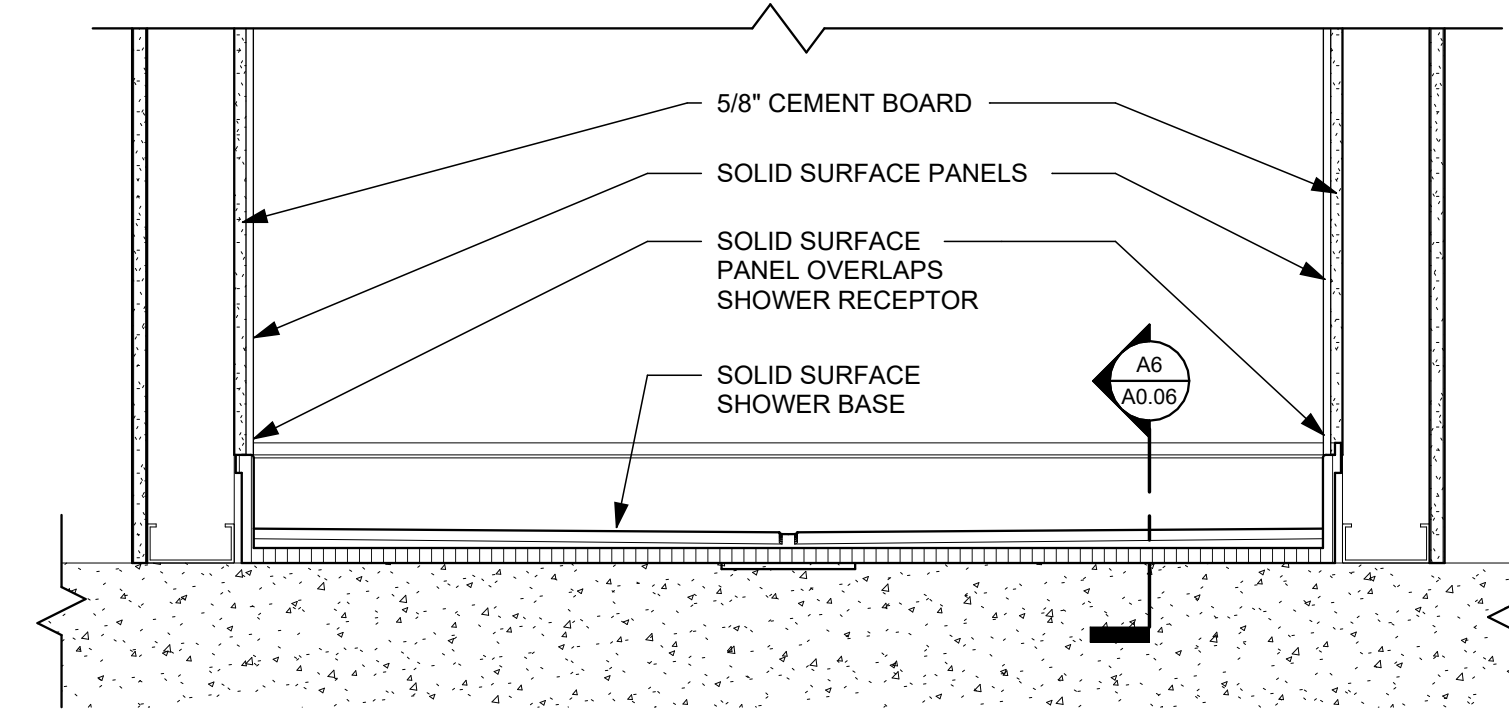

C6 ADA TRENCH DRAIN STYLE SHOWER RECEPTOR DETAIL
1 1/2" = 1'-0"

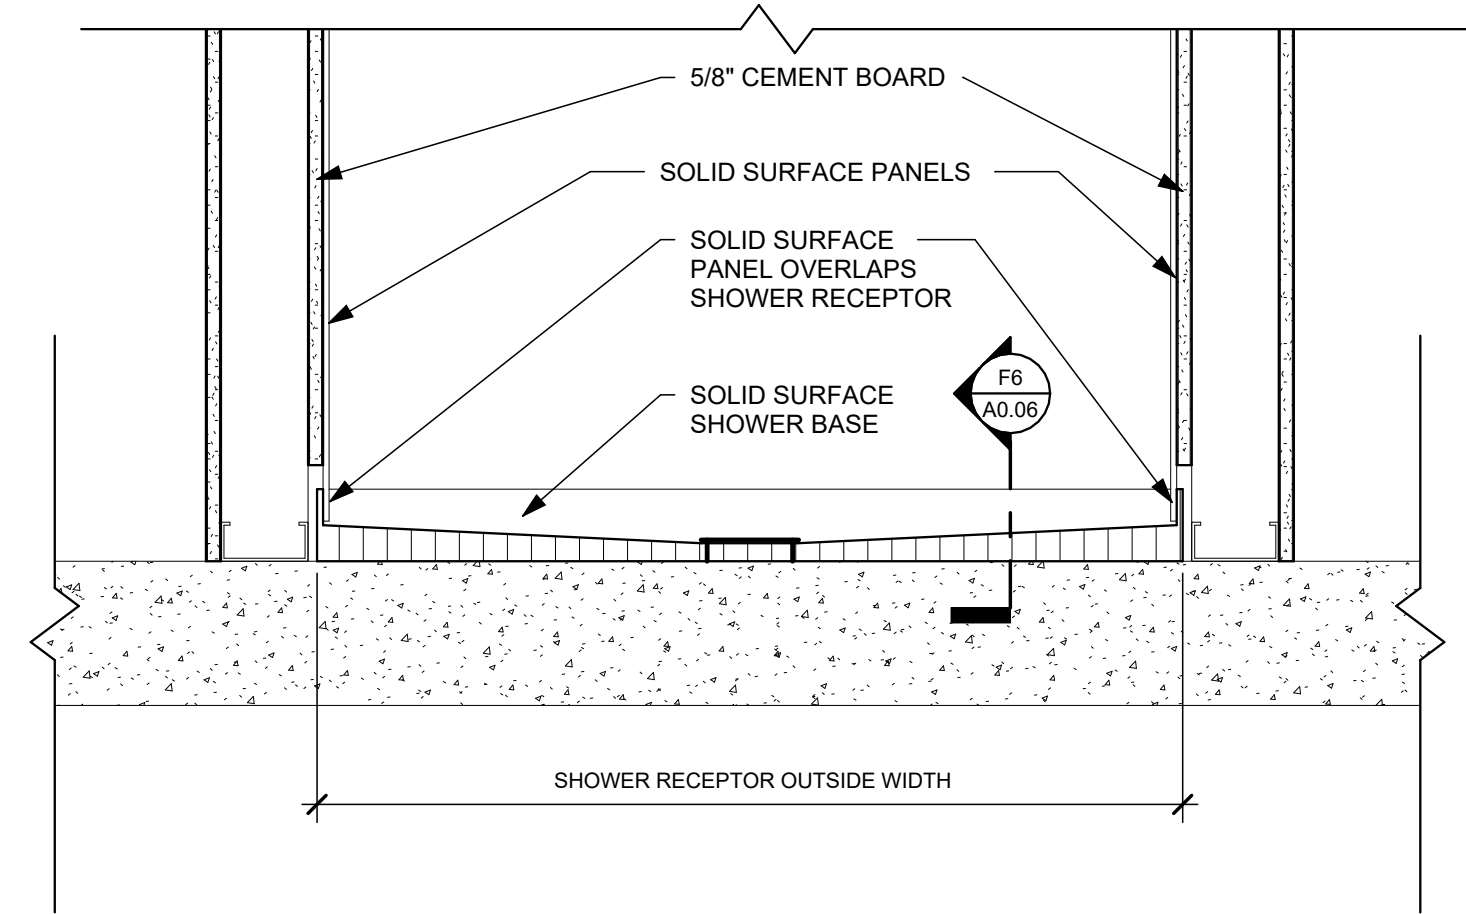

E6 CURB STYLE SHOWER RECEPTOR DETAIL
1 1/2" = 1'-0"

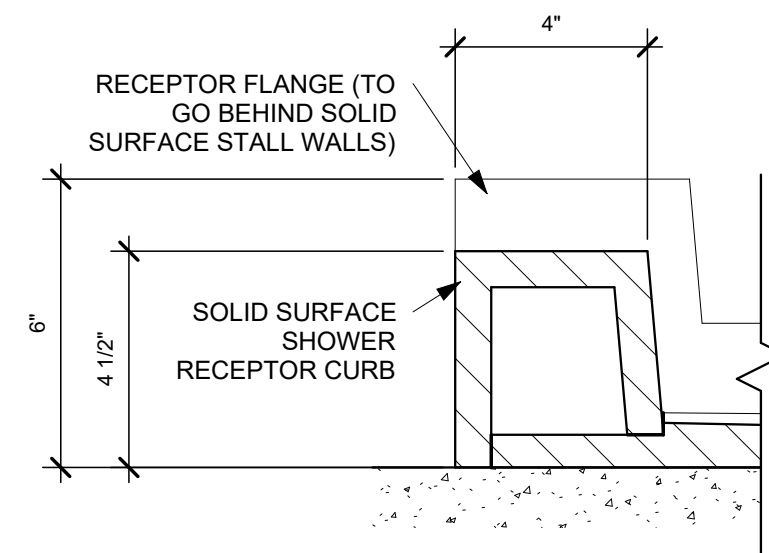

F6 CURB STYLE SHOWER CURB SECTION
3" = 1'-0"

A

B

C

D

E

F



1	REMOVE PORTION OF EXISTING WALL IN PREPARATION FOR NEW CONSTRUCTION.
2	REMOVE EXISTING APPLIANCE. RETAIN FOR OWNER.
3	REMOVE EXISTING DOOR AND FRAME.
4	REMOVE EXISTING PLUMBING FIXTURE. REFER TO PLUMBING DRAWINGS.
5	REMOVE EXISTING TOILET ACCESSORIES.
6	REMOVE EXISTING CASEWORK.
7	REMOVE EXISTING CASEWORK. RETAIN NUMBER PLAQUES FOR REUSE. RETAIN PANTRY DOORS AND HARDWARE. STORE IN BASEMENT FOR OWNER.
8	REMOVE EXISTING SLEEPING ROOM 2'X6'X6' STUD PARTITIONS.
9	REMOVE EXISTING LOCKERS.
10	REMOVE EXISTING WINDOWS. RETAIN EXISTING STEEL LINTEL. PREPARE OPENING FOR INFILL.
11	REMOVE AIR DEVICES IN FLOOR. REFER TO HVAC DRAWINGS.
12	REMOVE PORTION OF EXISTING WALL IN PREPARATION FOR NEW DOOR.
13	REMOVE EXISTING DOOR. DOOR FRAME TO REMAIN.
14	NEW FLOORING TO BE OVERLAYED ON EXISTING VCT FLOORING. PREP. AND LEVEL VCT FLOOR FOR NEW FLOORING. EXISTING VCT FLOORING ELEMENTS MAY CONTAIN ASBESTOS.
15	REMOVE EXISTING TILE FLOORING. PREP. AND LEVEL CONCRETE SLAB FOR NEW FLOORING.
16	REMOVE EXISTING DOOR SLAB. DOOR FRAME TO BE REUSED.
17	REMOVE EXISTING WALL MOUNTED HEATER.
18	PREP AND LEVEL CONCRETE FLOOR FOR NEW FLOORING.
19	EXTENTS OF NEW FLOORING.
20	REMOVE EXISTING STACKED WASHER/ DRYER. RETAIN FOR OWNER.
21	REMOVE EXISTING RAIDIATOR. REFER TO MECH. DRAWINGS.
22	REMOVE EXISTING STAINLESS STEEL COUNTER AND RETAIN FOR REUSE. CUT STAINLESS STEEL SIDESPLASH AND PREPARE SURFACE TO BE JOINED WITH PORTION OF NEW STAINLESS STEEL COUNTER.
23	REMOVE EXISTING CASEWORK. RETAIN EXISTING CABINET HARDWARE AND STORE IN BASEMENT FOR OWNER.
24	REMOVE EXISTING SCREEN DOOR. RETAIN EXISTING HOLLOW METAL DOOR.
25	RETAIN PORTION OF CMU WALL ABOVE DOOR.
26	REMOVE AND RETAIN TACK BOARD.
27	REMOVE AND RETAIN STATION PLAQUE FOR REINSTALLATION.

- A. DASHED LINES INDICATE BUILDING ELEMENTS, MATERIALS AND EQUIPMENT TO BE REMOVED.
- B. DURING DEMOLITION AND RECONSTRUCTION, ATTENTION MUST BE GIVEN TO MAINTAINING AND PRESERVING THE STRUCTURAL INTEGRITY OF THE BUILDING. IF ANY UNFORESEEN SITUATION DEVELOPS, NOTIFY THE OWNER AND ARCHITECT IMMEDIATELY.
- C. PRIOR TO CONSTRUCTION, FIELD INVESTIGATE EXISTING CONDITIONS AND NOTIFY THE OWNER AND ARCHITECT OF ANY DISCREPANCIES.
- D. RENOVATION WORK IS EXTENSIVE THROUGHOUT AREA OF WORK. ACCESSORIES IN MULTIPLE INSTANCES ARE TO BE REMOVED. CONTACT ARCHITECT IF ANY QUESTIONS.
- E. REPAIR, LEVEL, AND PREPARE EXISTING CONCRETE FLOOR SLABS TO RECEIVE NEW FLOOR FINISH INCLUDING AREAS WHERE OLD WALLS ARE REMOVED.
- F. REFER TO PLUMBING, HVAC & ELECTRICAL DRAWINGS FOR OTHER ITEMS THAT NEED TO BE REMOVED.

CITY OF DAYTON
DAYTON FIRE DEPARTMENT
STATION 16
4111 Kings Highway, Dayton, Ohio, 45406

ISSUE		
NO.	DATE	DESCRIPTION
	08/01/25	FOR CONSTRUCTION
	04/17/2026	CONFORMED SET

DATE	08/01/25
JOB NO.	4284.01
DRAWN	AEE
CHECKED	CMS/TJB

F
 COPYRIGHT © 2025 - App Architecture, Inc.
 TITLE
DEMOLITION PLAN
 SHEET NO.

4/10/2026 12:33:52 PM

A

B

C

D

E

F

1

2

3

4

5

6

7

CONSTRUCTION NOTES

00 INDICATES CONSTRUCTION NOTE.

- 1 HOUR RATED PARTITION AROUND DORMS AS INDICATED. RATED PARTITIONS EXTEND TO ROOF DECK ABOVE. REFER TO SHEET A0.04 & A0.06 FOR RATED ASSEMBLY DETAILS.
- INFILL WINDOWS WITH 12" CMU.
- ADJUSTABLE SHELVES. REFER TO CASEWORK DETAILS.
- ABRADE EXISTING STEEL TRAP DOOR AND FRAME. PREP TO RECEIVE LVT FLOORING.
- 36" X 60" CURB STYLE SHOWER BASE.
- 36" X 60" ADA SHOWER BASE.
- ROOM TO RECEIVE NEW FLOORING. REFER TO ROOM FINISH SCHEDULE.
- ROOM TO RECEIVE NEW PAINT. REFER TO ROOM FINISH SCHEDULE.
- WALL INFILL FROM WINDOW REMOVAL. REFER TO DETAIL C8/A0.05.
- CLEAN CONCRETE FLOOR.
- EXISTING GEAR EXTRACTORS TO REMAIN.
- EXISTING GEAR DRYING HANGER MOVED FROM 001 STORAGE.
- REPLACE AND REPAIR GROUT IN CMU WALL. PREP FOR PAINT.
- CLEAN GLAZED CMU AND GROUT.
- 42" X 84" FRAMELESS MIRROR. MOUNT TO WALL @ 6" A.F.F.
- REPLACE SCREEN DOOR.
- REINSTALL STATION PLAQUE @ 4'-4" A.F.F.
- INFILL DOOR WITH 12" CMU.
- ADD STEEL HINGE PLATES. PAINT EP-3
- STATION CREST VINYL WALL GRAPHIC LOCATION. 48" X 48". ART TO BE SUPPLIED BY OWNER.
- NEW WOOD WINDOW SILL. STAIN TO MATCH EXISTING WOOD WINDOW TRIM. REFER TO DETAIL C5/A0.05.
- 36" X 36" CURB STYLE SHOWER BASE.
- THE DORM WING SEPARATED BY A 2 HOUR BARRIER IS TO BE SUPPRESSED. REFER TO THE FIRE SUPPRESSION SHEETS FOR DETAILS.
- THIS ROOM TO BE SUPPRESSED. REFER TO FIRE SUPPRESSION SHEETS FOR DETAILS.
- EXISTING FORMED CONCRETE WALL TO HAVE A 2 HOUR RATED EQUIVALENCY PER OBC 202 TABLE 721.1(2) ITEM NO. 4-1.1. SEAL ALL PENETRATIONS TO MAINTAIN RATING.

GENERAL NOTES

- ALL INTERIOR PARTITIONS ARE TYPE A1 U.N.O.
- ALL PARTITIONS TO BE CONSTRUCTED TO DECK ABOVE U.N.O.
- PROVIDE FIRE RETARDANT WOOD BLOCKING BEHIND ALL WALL HUNG ACCESSORIES, CABINETS, FURNISHINGS, HANDRAILS U.N.O.
- REFER TO EQUIPMENT PLAN AND ELEVATIONS FOR TOILET ROOM ACCESSORY CALLOUTS.
- FOR SIDEWALKS AND EXTERIOR PADS REFER TO CIVIL SITE PLAN AND LANDSCAPE PLAN.
- ALL EXPOSED STRUCTURAL STEEL TO BE EPOXY PAINTED.
- HINGE SIDE OF DOORS ARE 6" FROM ADJACENT WALL U.N.O.
- DIMENSIONS ARE FROM FINISHED FACE TO FINISHED FACE U.N.O.
- FURNITURE SHOWN FOR REFERENCE ONLY.
- REFER TO ENLARGED PLANS FOR ADDITIONAL DETAILS.
- INFILL ALL FLOOR OPENINGS CREATED FROM REMOVAL OF HVAC DUCTWORK PENETRATIONS. REFER TO SHEET A0.05 FOR INFILL DETAILS.
- SEAL ALL PENETRATIONS IN EXISTING WALLS TO HAVE A RATING EQUIVALENCY TO ACHIEVE THE STATED RATING.

FIRE BARRIER LEGEND

- | | |
|-------|--------------------------|
| | SMOKE RESISTIVE |
| 1 | 1 HR. FIRE PARTITION |
| 1S | 1 HR. FIRE/SMOKE BARRIER |
| 2 | 2 HR. FIRE BARRIER |
| 2S | 2 HR. FIRE/SMOKE BARRIER |
| 3 | 3 HR. FIRE BARRIER |

A


B

C

D

E

F

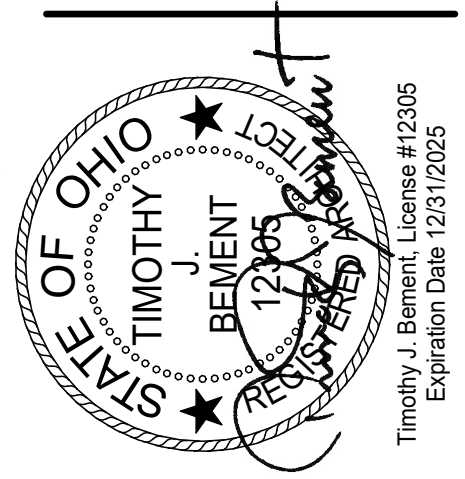

CITY OF DAYTON
DAYTON FIRE DEPARTMENT
STATION 16

4111 Kings Highway, Dayton, Ohio, 45406

ISSUE		
NO.	DATE	DESCRIPTION
08/01/25	FOR CONSTRUCTION	
04/17/2026	CONFORMED SET	

DATE	08/01/25
JOB NO.	4284.01
DRAWN	AEE
CHECKED	CMS/TJB
COPYRIGHT © 2025 - App Architecture, Inc.	

TITLE
REFERENCE PLANS

SHEET NO.

A1.12

C1 NEW WORK FLOOR PLAN - LEVEL 1
1/8" = 1'-0"



F1 NEW WORK FLOOR PLAN - BASEMENT
1/8" = 1'-0"



ACCESSIBLE PUBLIC ENTRY

UNEXCAVATED

TRAVEL DISTANCE TO EXIT = 110'-3"
COMMON PATH OF TRAVEL = 73'-9"

BASEMENT EGRESS TRAVEL IS A
NONCONFORMING EXISTING
CONDITION PERMITTED TO REMAIN.
THE SECOND MEANS OF EGRESS IS
PROVIDED BY SEMI-ENCLOSED
STAIRS.

TRAVEL DISTANCE TO EXIT = 97'-5"
COMMON PATH OF TRAVEL = 72'-11"

4/16/2026 12:33:53 PM

A

B

C

D

E

F

1

2

3

4

5

6

7

1

2


3

4

5

6

7

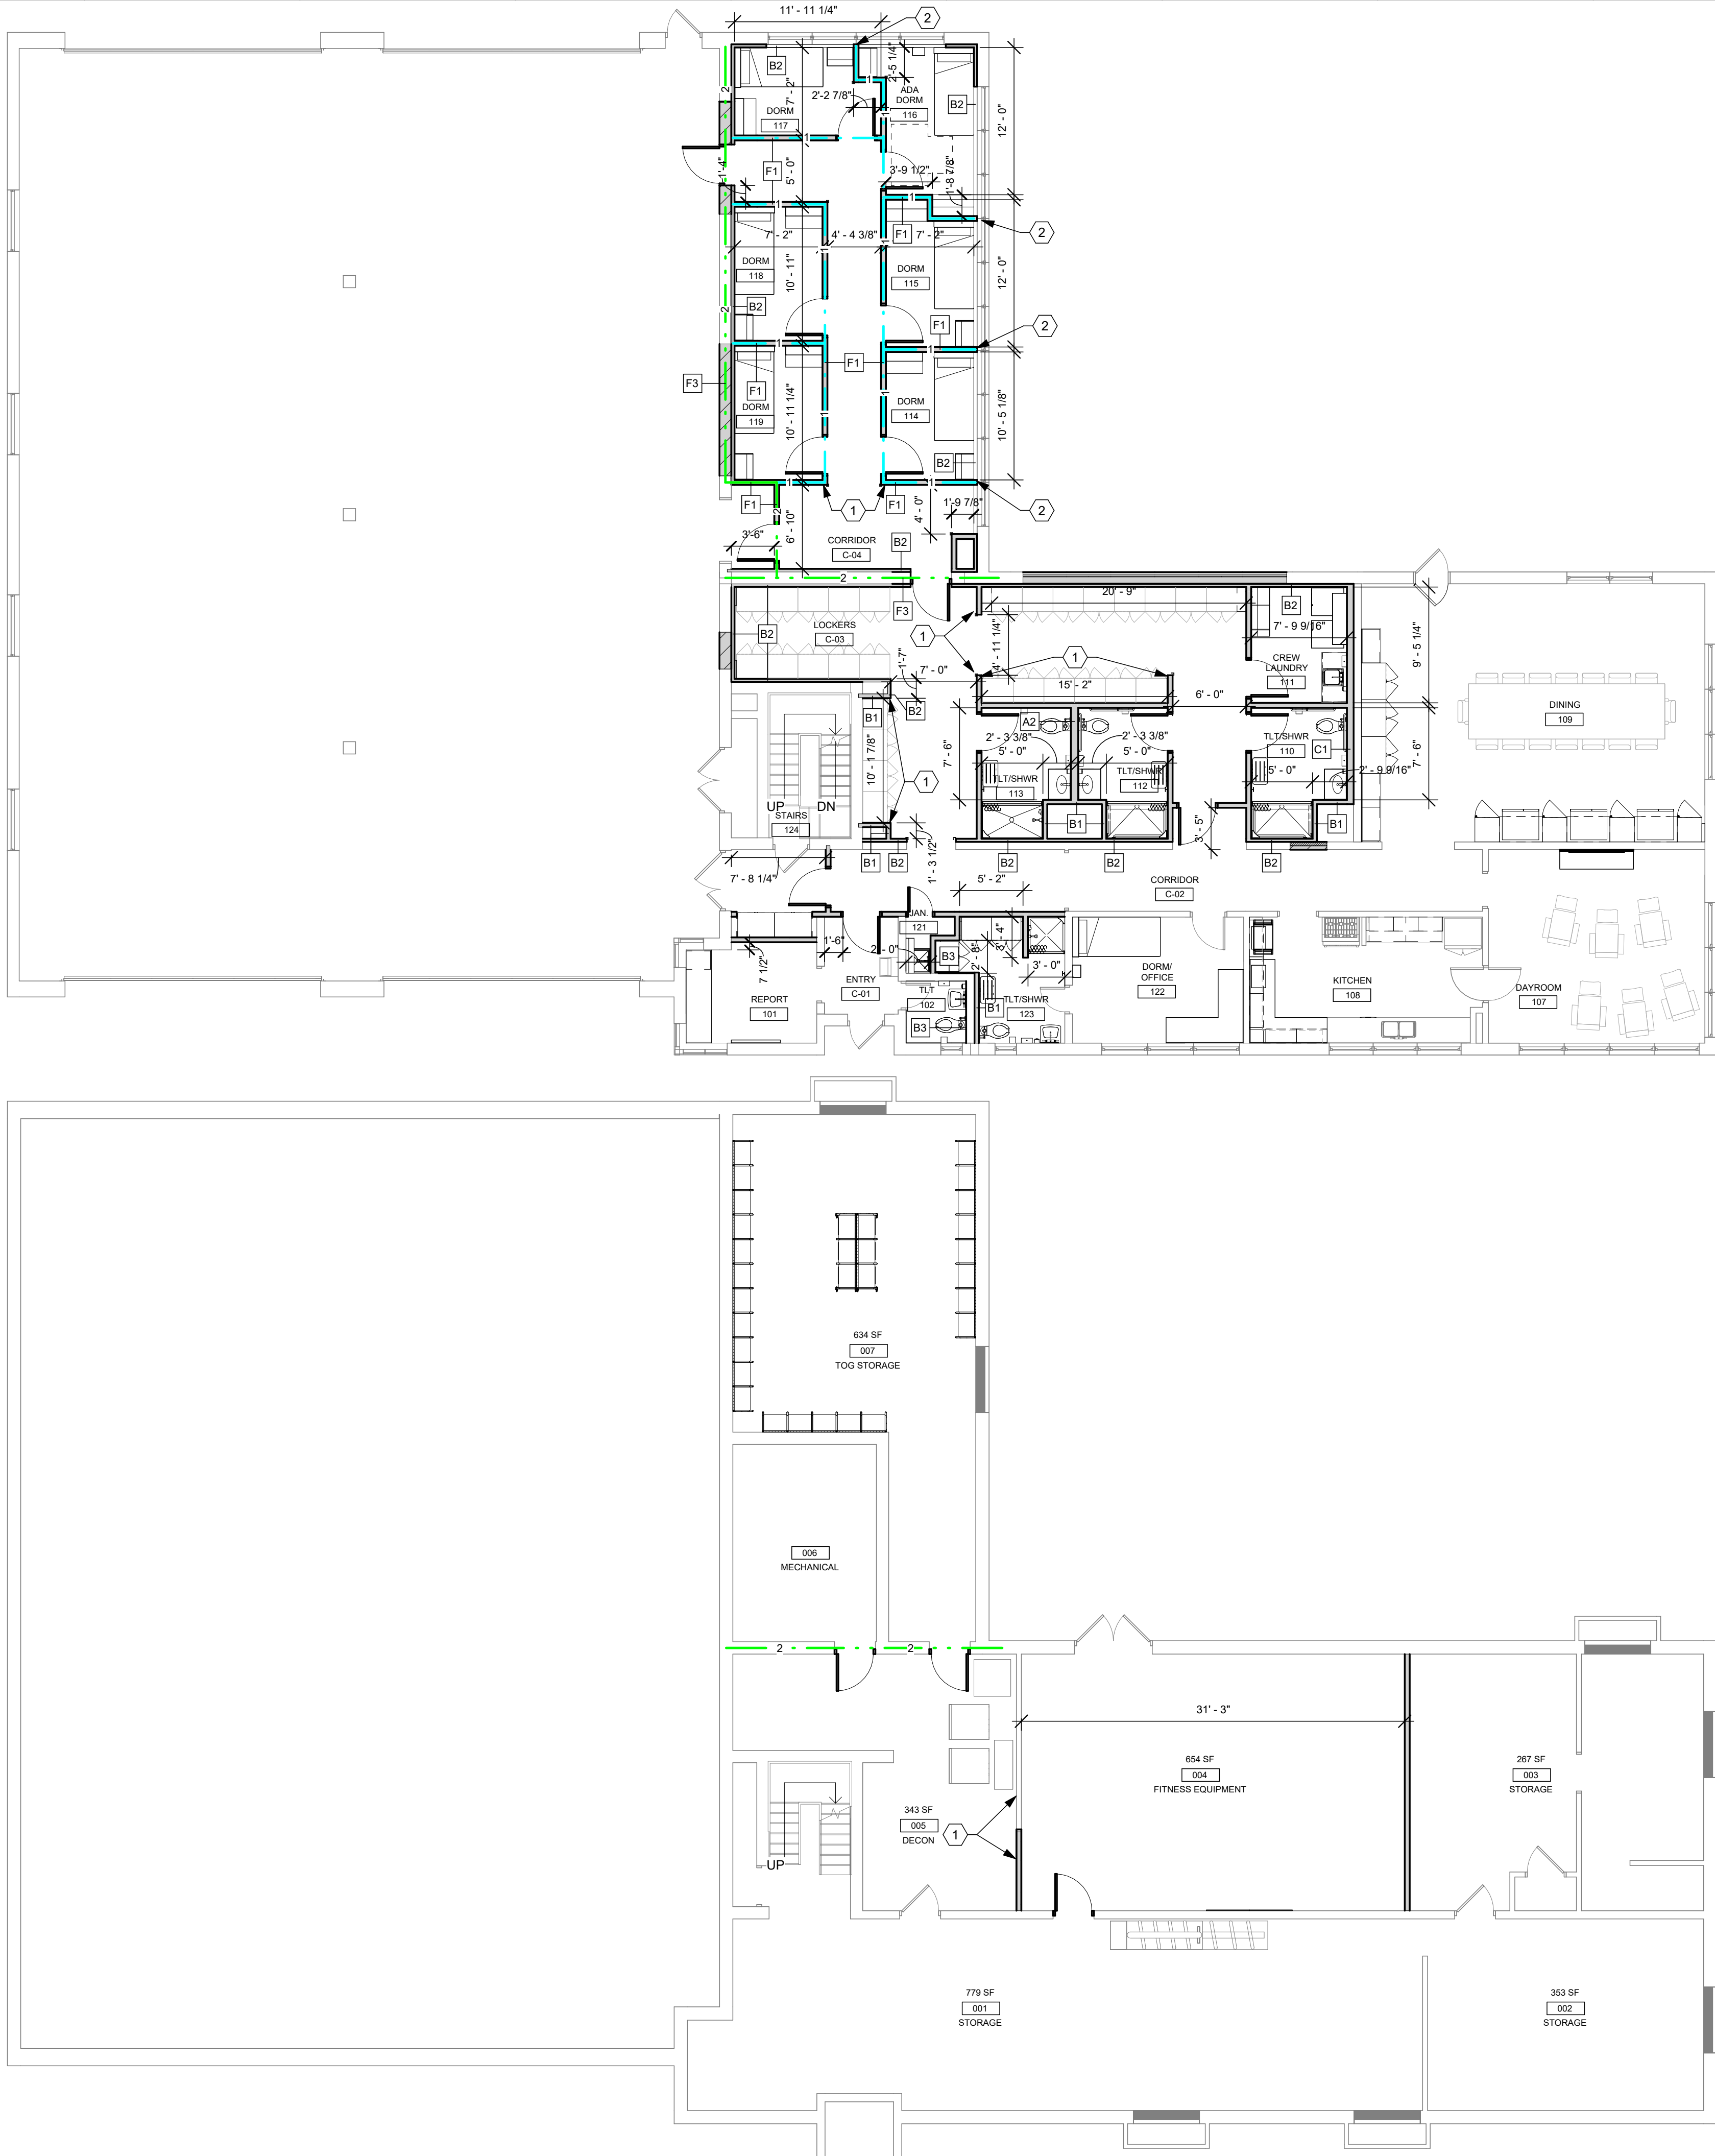

CONSTRUCTION NOTES

(00) INDICATES CONSTRUCTION NOTE.

- 1 ALIGN
- 2 INTENTION IS FOR NEW PARTITIONS TO INTERSECT WINDOW MULLIONS TO ACHIEVE 30 MINUTE FIRE RATING BETWEEN NEW DORM ROOMS. REVIEW ANY DISCREPANCIES WITH ARCHITECT DURING FRAMING LAYOUT.

GENERAL NOTES

- ALL INTERIOR PARTITIONS ARE TYPE A1 U.N.O.
- ALL PARTITIONS TO BE CONSTRUCTED TO DECK ABOVE U.N.O.
- PROVIDE FIRE RETARDANT WOOD BLOCKING BEHIND ALL WALL HUNG ACCESSORIES, CABINETS, FURNISHINGS, HANDRAILS U.N.O.
- REFER TO EQUIPMENT PLAN AND ELEVATIONS FOR TOILET ROOM ACCESSORY CALLOUTS.
- FOR SIDEWALKS AND EXTERIOR PADS REFER TO CIVIL SITE PLAN AND LANDSCAPE PLAN.
- ALL EXPOSED STRUCTURAL STEEL TO BE EPOXY PAINTED.
- HINGE SIDE OF DOORS ARE 6" FROM ADJACENT WALL U.N.O.
- DIMENSIONS ARE FROM FINISHED FACE TO FINISHED FACE U.N.O.
- FURNITURE SHOWN FOR REFERENCE ONLY.
- REFER TO ENLARGED PLANS FOR ADDITIONAL DETAILS.
- INFILL ALL FLOOR OPENINGS CREATED FROM REMOVAL OF HVAC DUCTWORK PENETRATIONS. REFER TO SHEET A0.05 FOR INFILL DETAILS.
- SEAL ALL PENETRATIONS IN EXISTING WALLS TO HAVE A RATING EQUIVALENCE TO ACHIEVE THE STATED RATING.

FIRE BARRIER LEGEND

.....	SMOKE RESISTIVE
1	1 HR. FIRE PARTITION
1S	1 HR. FIRE/SMOKE BARRIER
2	2 HR. FIRE BARRIER
2S	2 HR. FIRE/SMOKE BARRIER
3	3 HR. FIRE BARRIER

A

B

C

D

E

F

ISSUE		
NO.	DATE	DESCRIPTION
08/01/25	FOR CONSTRUCTION	
04/17/2026	CONFORMED SET	

DATE	08/01/25
JOB NO.	4284.01
DRAWN	AEE
CHECKED	CMS/TJB

COPYRIGHT © 2025 - App Architecture, Inc.

TITLE

DIMENSION PLANS

SHEET NO.
A1.13

4/10/2026 12:33:55 PM


EQUIPMENT SCHEDULE CFCI		
TYPE	DESCRIPTION	COMMENTS
EQ-01	MOP HANGER WITH OVERSHELF	REFER TO SPECIFICATIONS
EQ-09	BLACKOUT ROLL SHADE	REFER TO SPECIFICATIONS
EQ-10	3' - 6" X 7' - 0" MIRROR	REFER TO SPECIFICATIONS
EQ-11	ROOM DARKENING ROLL SHADE	REFER TO SPECIFICATIONS
EQ-16	DRY ERASE BOARD - 4' X 3'	REFER TO SPECIFICATIONS
TS-03	MIRROR, WALL - 18" X 36"	REFER TO SPECIFICATIONS
TS-04	GRAB BAR, STAINLESS STEEL (3) PIECE ASSEMBLY, 18" x 1.5" DIA. 36" X 1.5" DIA. 42" X 1.5" DIA	REFER TO SPECIFICATIONS
TS-05	SOAP DISH, CORNER	REFER TO SPECIFICATIONS
TS-06	GRAB BAR, STAINLESS STEEL 30" x 1.5" DIA.	REFER TO SPECIFICATIONS
TS-07	GRAB BAR, STAINLESS STEEL 48" x 1.5" DIA.	REFER TO SPECIFICATIONS
TS-08	TOILET TISSUE DISPENSER	REFER TO SPECIFICATIONS
TS-09	SEAT, FOLDING	REFER TO SPECIFICATIONS
TS-10	SHOWER ROD AND CURTAIN	REFER TO SPECIFICATIONS
TS-11	ROBE HOOK	REFER TO SPECIFICATIONS

EQUIPMENT SCHEDULE OFCI		
TYPE	DESCRIPTION	COMMENTS
EQ-02	RESIDENTIAL CLOTHES DRYER	
EQ-03	RESIDENTIAL CLOTHES WASHER	
EQ-04	36" RANGE	
EQ-05	REFRIGERATOR 36" x 30"	
EQ-06	80" SMART TV	
EQ-07	TURN OUT GEAR LOCKER	24" X 20" X 72"
EQ-08	MOBILE TURN OUT GEAR LOCKER	24" X 20" X 72"
EQ-18	MICROWAVE	
EQ-19	DISHWASHER	
TS-01	PAPER TOWEL DISPENSER	
TS-02	SOAP DISPENSER	

C1 EQUIPMENT PLAN - LEVEL 1
1/8" = 1'-0"

EQUIPMENT SCHEDULE OFOI		
TYPE	DESCRIPTION	COMMENTS
EQ-12	EXISTING LINT TRAP	REFER TO PLUMBING DRAWINGS
EQ-13	EXISTING DECON GEAR WASHER	EXISTING TO REMAIN
EQ-14	EXISTING DECON GEAR DRYER	EXISTING TO REMAIN
EQ-15	UTILITY CART	

F1 EQUIPMENT PLAN - BASEMENT
1/8" = 1'-0"

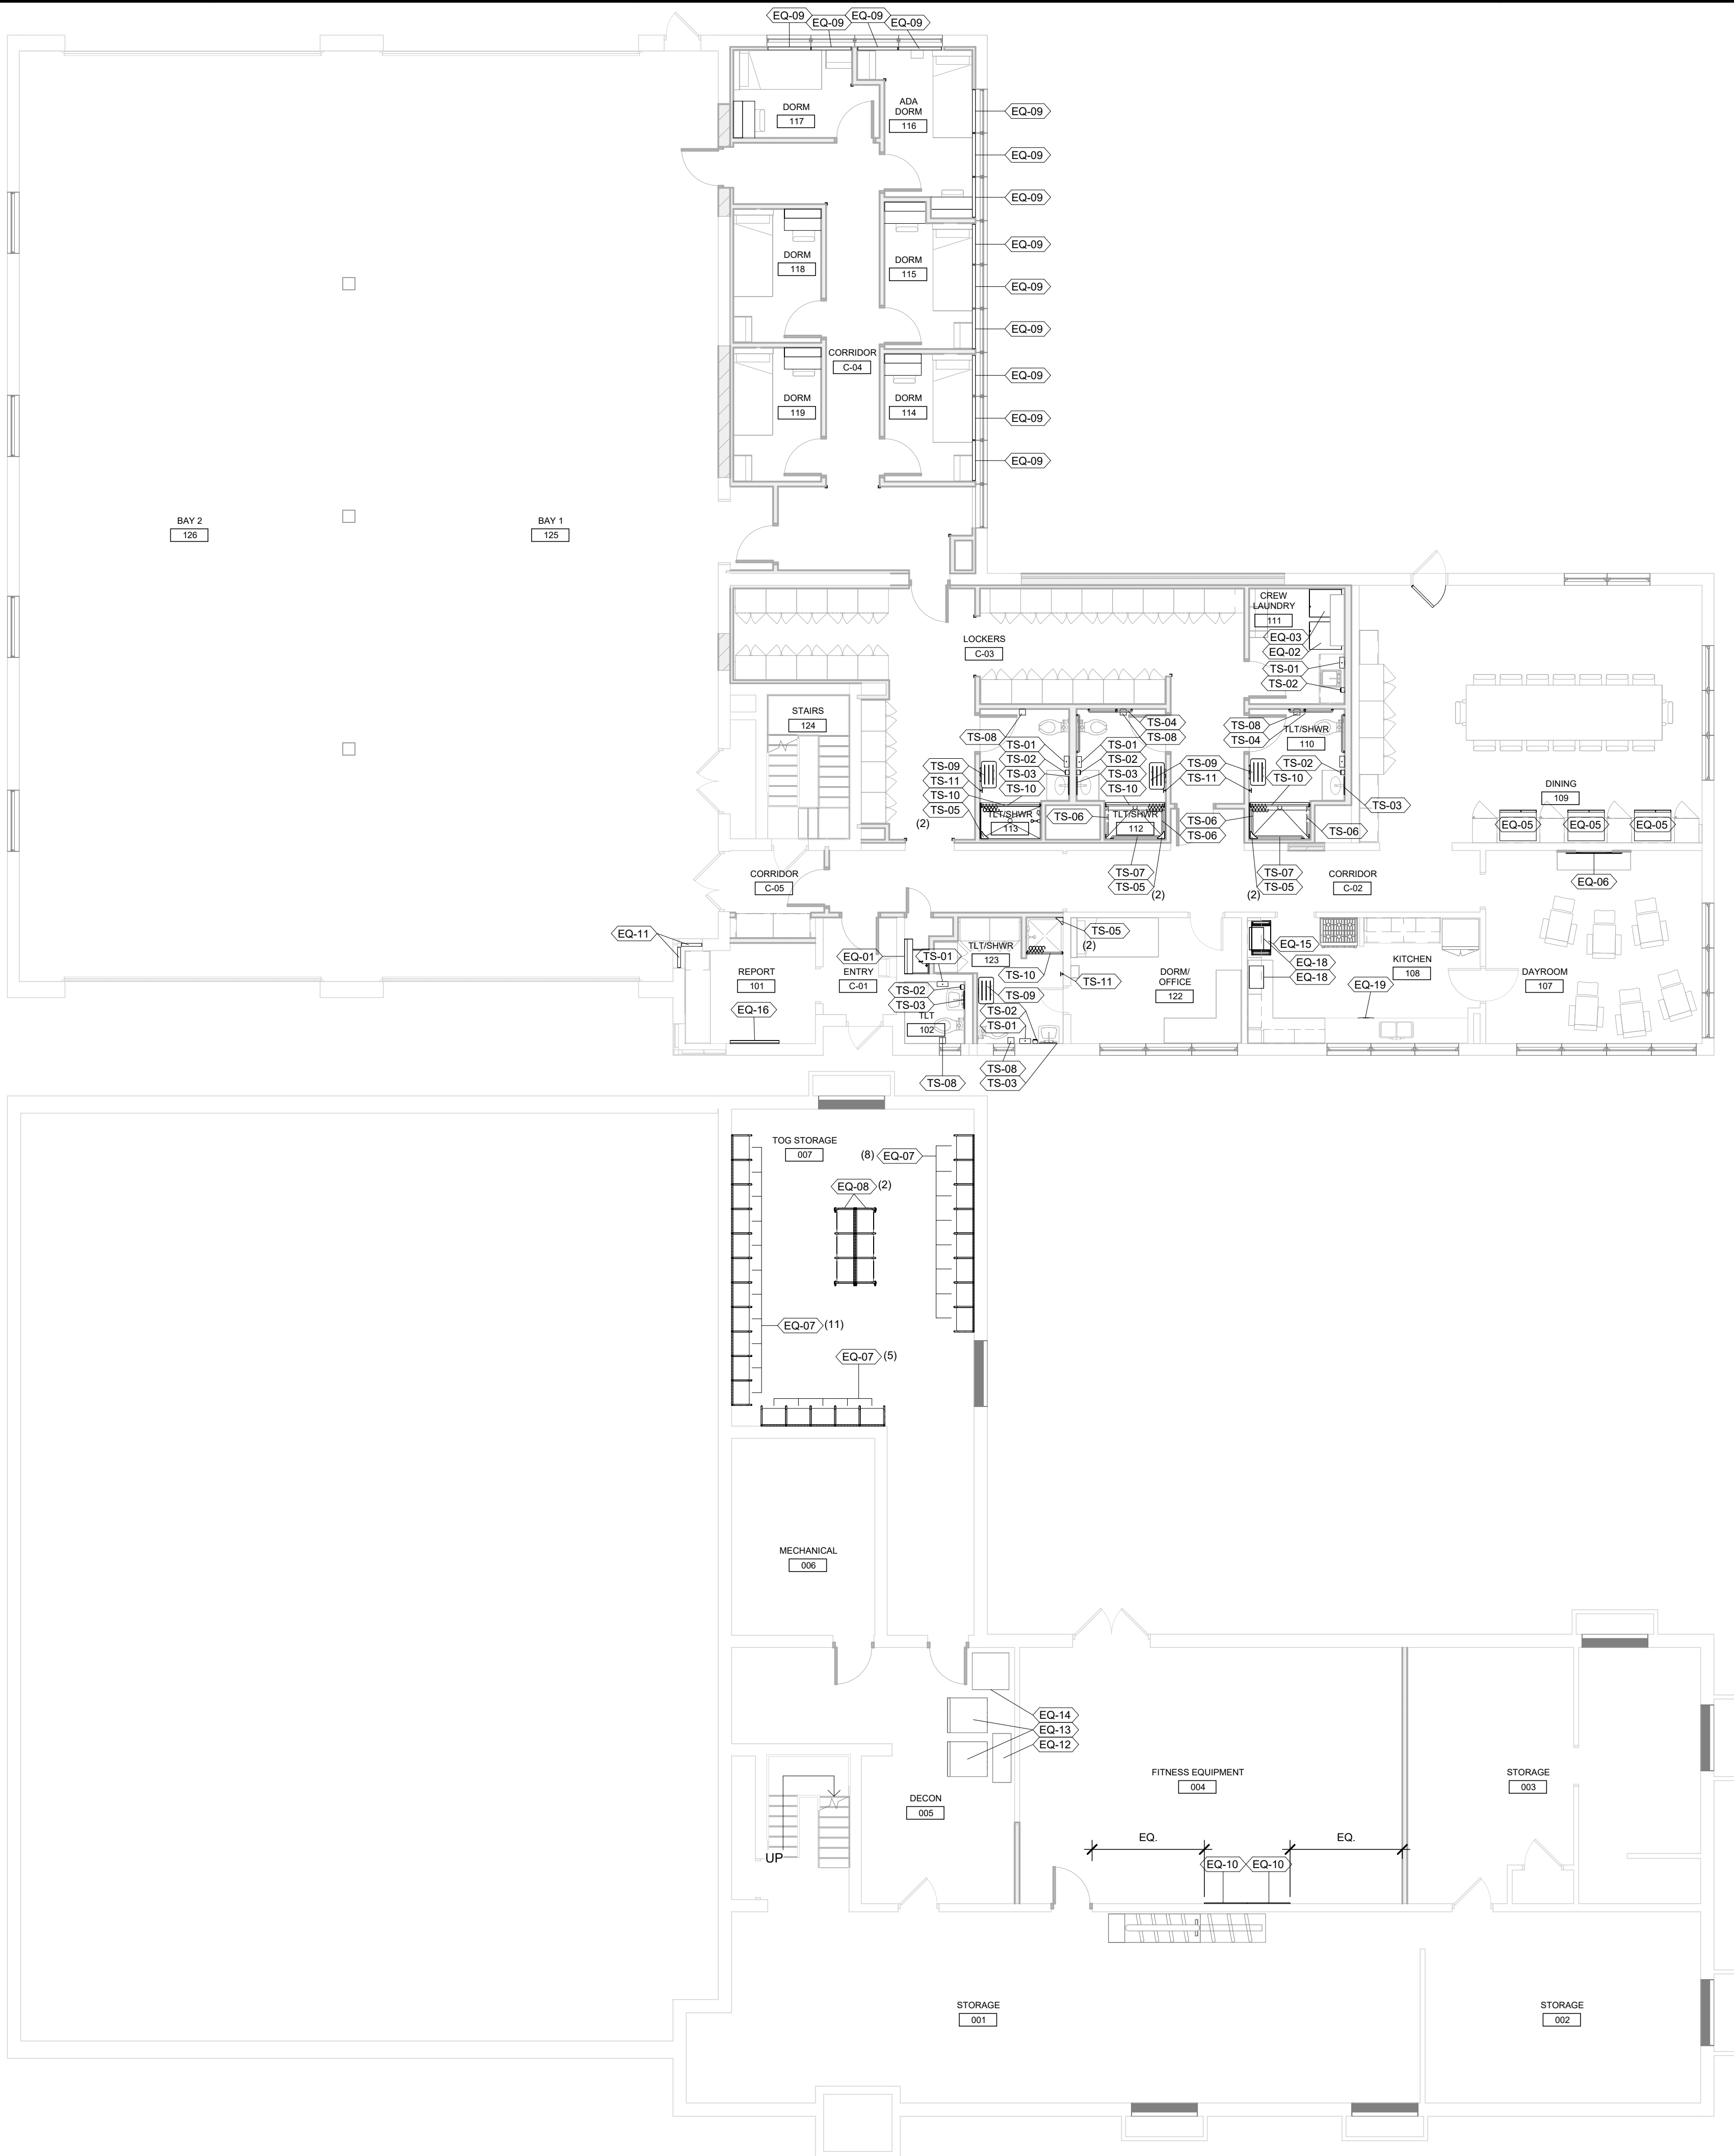

4/16/2026 12:33:56 PM

A

B

C

D

E

F

1

2

3

4


5

6

7

C1 DEMOLITION CEILING PLAN - LEVEL 1
1/8" = 1'-0"

F1 DEMOLITION CEILING PLAN - BASEMENT
1/8" = 1'-0"

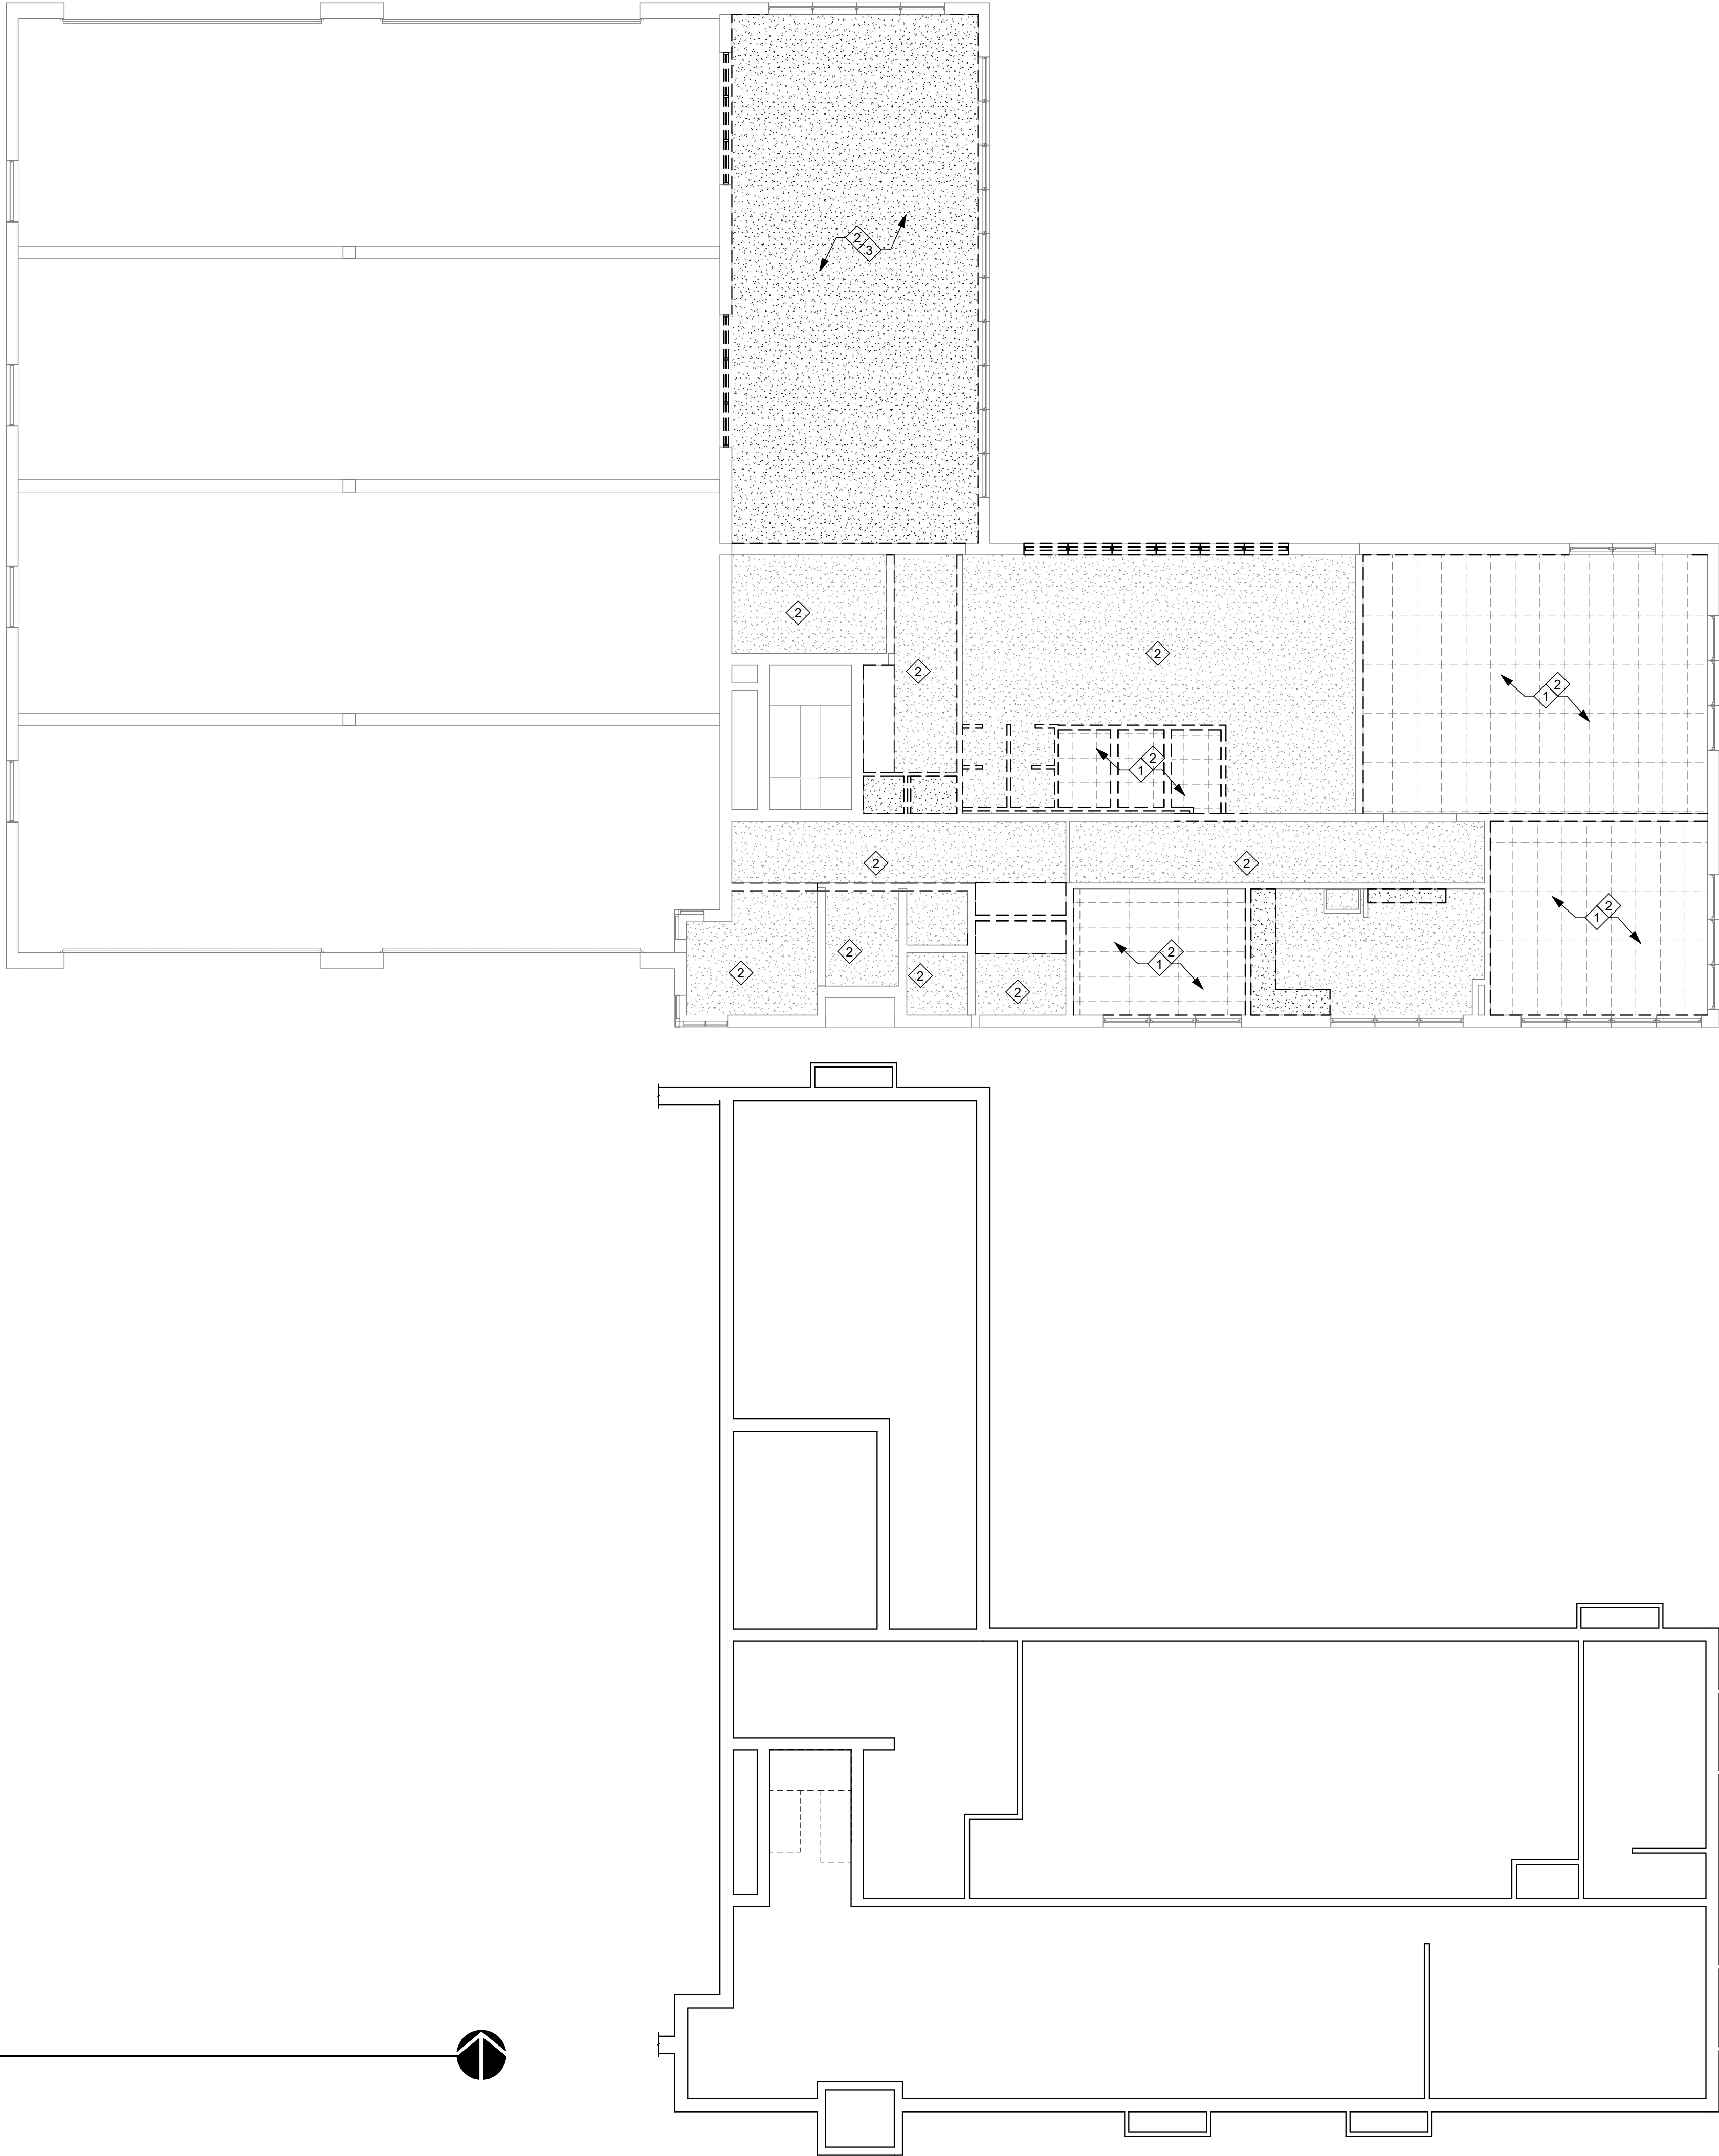

DEMOLITION NOTES

INDICATES DEMOLITION NOTE.

- REMOVE EXISTING ACOUSTIC paneled ceiling assembly (pads, grid, and wires)
- REMOVE EXISTING light fixtures, mechanical diffusers, and other ceiling mounted devices. Refer to P.M.E. drawings for more info. TYP. (NOT ALL DEVICES SHOWN).
- REMOVE EXISTING plaster ceiling.

GENERAL NOTES

- Dashed lines indicate building elements, materials and equipment to be removed.
- During demolition and reconstruction, attention must be given to maintaining and preserving the structural integrity of the building. If any unforeseen situation develops, notify the owner and architect immediately.
- Prior to construction, field investigate existing conditions and notify the owner and architect of and discrepancies.
- Renovation work is extensive throughout area of work. Accessories in multiple instances are to be removed. Contact architect if any questions.
- Repair, level, and prepare existing concrete floor slabs to receive new floor finish including areas where old walls are removed.
- Refer to plumbing, HVAC & electrical drawings for other items that need to be removed.

A


B

C

D

E

F

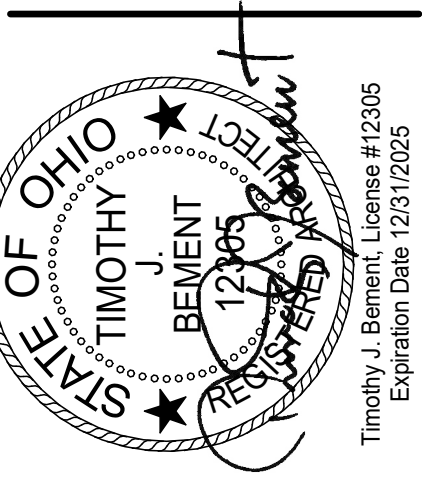

CITY OF DAYTON
DAYTON FIRE DEPARTMENT
STATION 16
4111 Kings Highway, Dayton, Ohio, 45406

ISSUE		
NO.	DATE	DESCRIPTION
08/01/25		FOR CONSTRUCTION
04/17/2026		CONFORMED SET


DATE	08/01/25
JOB NO.	4284.01
DRAWN	AEE
CHECKED	CMS/TJB

COPYRIGHT © 2025 - App Architecture, Inc.

TITLE
**DEMOLITION REFLECTED
CEILING PLAN**

SHEET NO.

A2.11

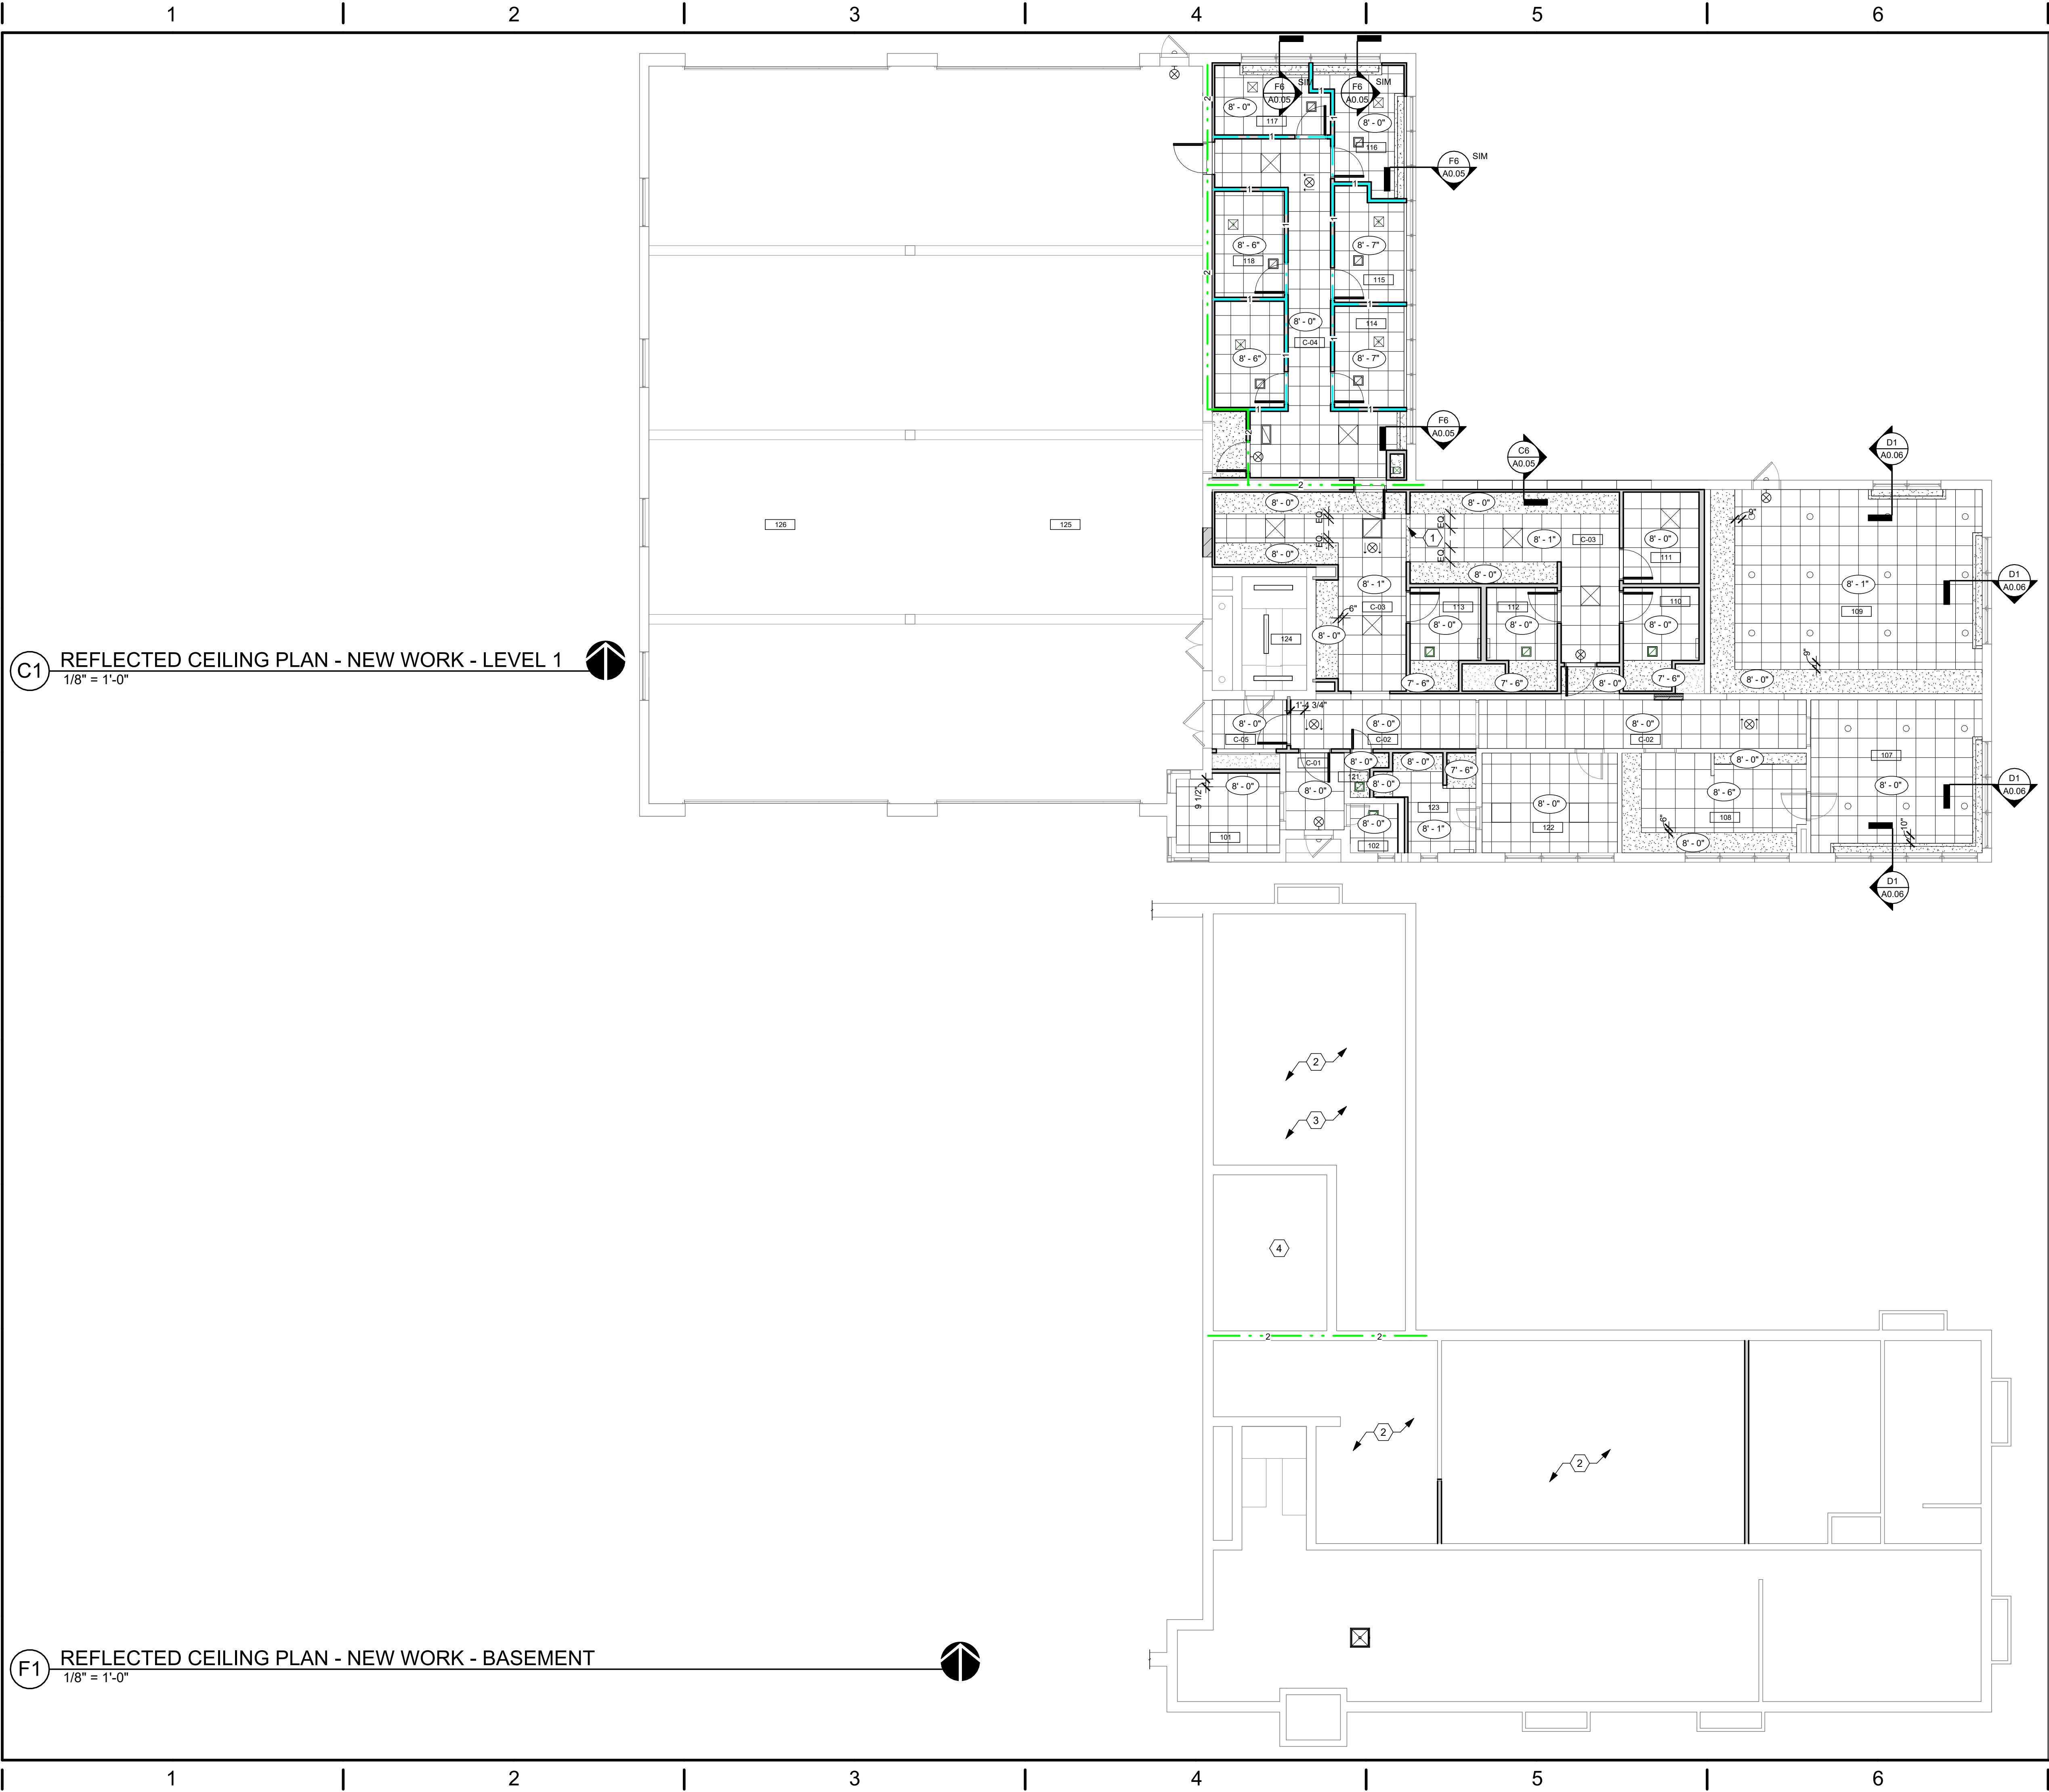

CONSTRUCTION NOTES

- 00 INDICATES CONSTRUCTION NOTE.
- 1 GYP. BD. BULK HEAD @ 8' - 0"
 - 2 CEILING TO REMAIN OPEN TO STRUCTURE.
 - 3 APPLY SPRAY ON FIRE RESISTANT COATING TO STRUCTURE AND UNDERSIDE OF CONCRETE FLOOR DECK THE EXTENTS OF THIS ROOM PER UL DESIGN NO. G702 TO ACHIEVE A 2 HOUR FIRE RESISTANCE RATING.
 - 4 5" CONCRETE DECK ABOVE THIS ROOM TO HAVE A 2 HOUR FIRE RESISTANCE EQUIVALENCY PER UL DESIGN NO. G702.

- GYP. BD. SOFFIT
- 2X2 APC-1 CEILING

FIRE BARRIER LEGEND

- SMOKE RESISTIVE
- 1 1 HR. FIRE PARTITION
- 1S 1 HR. FIRE/SMOKE BARRIER
- 2 2 HR. FIRE BARRIER
- 2S 2 HR. FIRE/SMOKE BARRIER
- 3 3 HR. FIRE BARRIER

A

B

C

D

E

F

App Architecture
creative focused design

615 Woodside Drive, Englewood, Ohio 45322
T 937.836.8898 F 937.832.3696
www.app-arch.com

STATE OF OHIO
TIMOTHY J. BEMENT
LICENSED PROFESSIONAL ARCHITECT
1205
Timothy J. Bement License #12206
Expiration Date 12/31/2025

CITY OF DAYTON
**DAYTON FIRE DEPARTMENT
STATION 16**

4111 Kings Highway, Dayton, Ohio, 45406

ISSUE		
NO.	DATE	DESCRIPTION
08/01/25	FOR CONSTRUCTION	
04/17/2026	CONFORMED SET	

DATE	08/01/25
JOB NO.	4284.01
DRAWN	AEE
CHECKED	CMS/TJB

COPYRIGHT © 2025 - App Architecture, Inc.

TITLE
**REFLECTED CEILING
PLANS**

SHEET NO.
A2.12

4/10/2026 12:34:00 PM

A


B

C


D

E


F

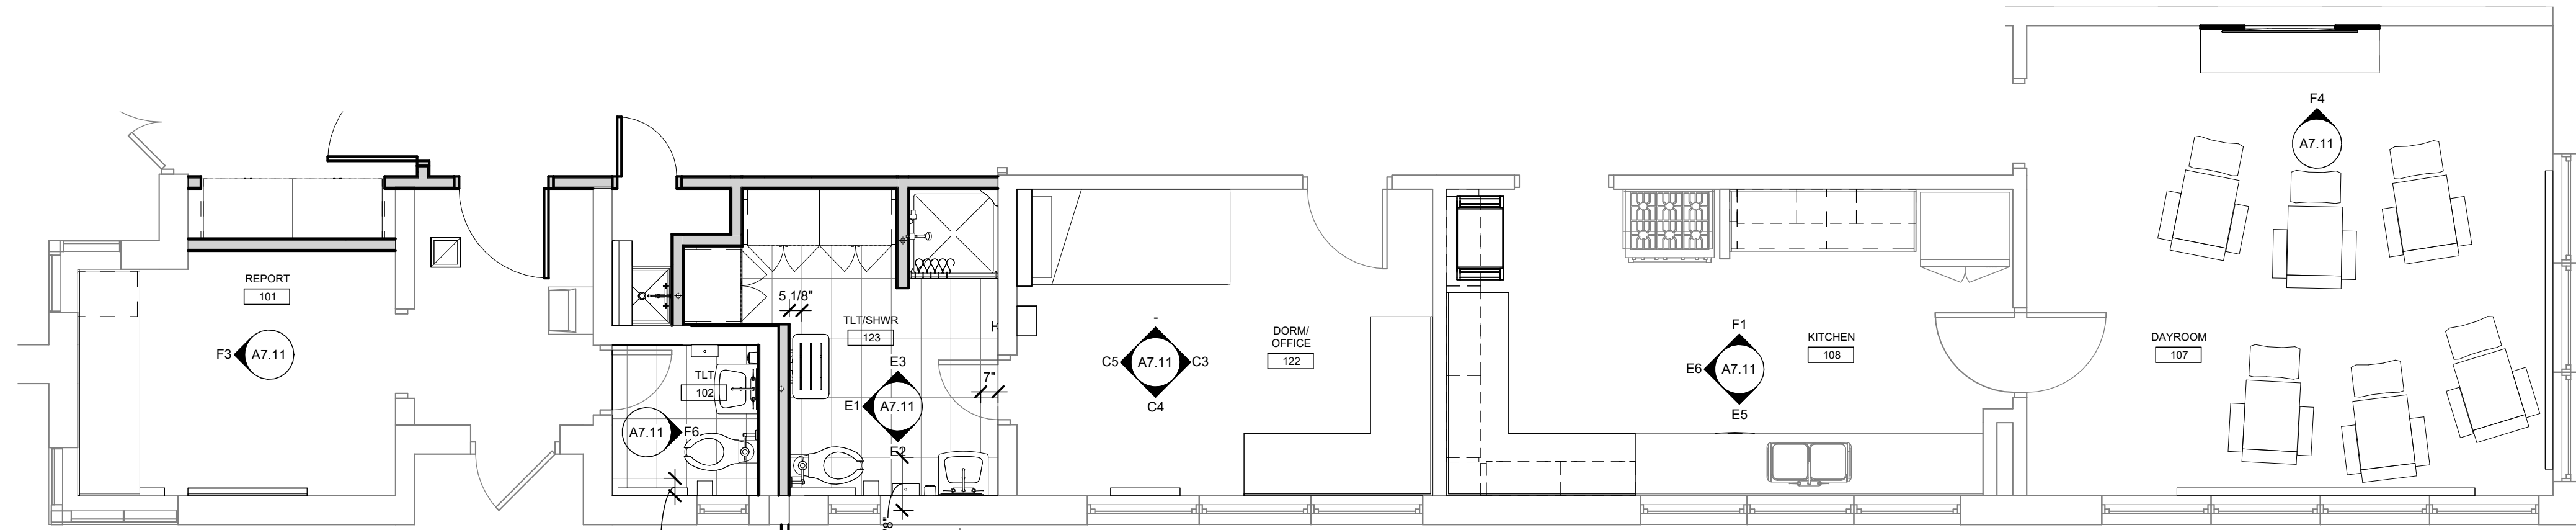


B1 ENLARGED PARTIAL FLOOR PLAN A
1/4" = 1'-0"

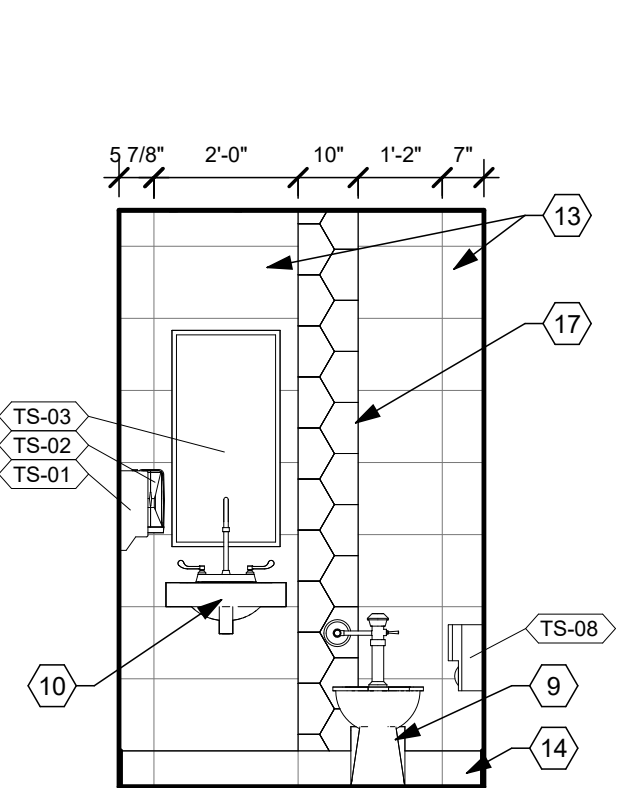


F6 102 TLT EAST
3/8" = 1'-0"

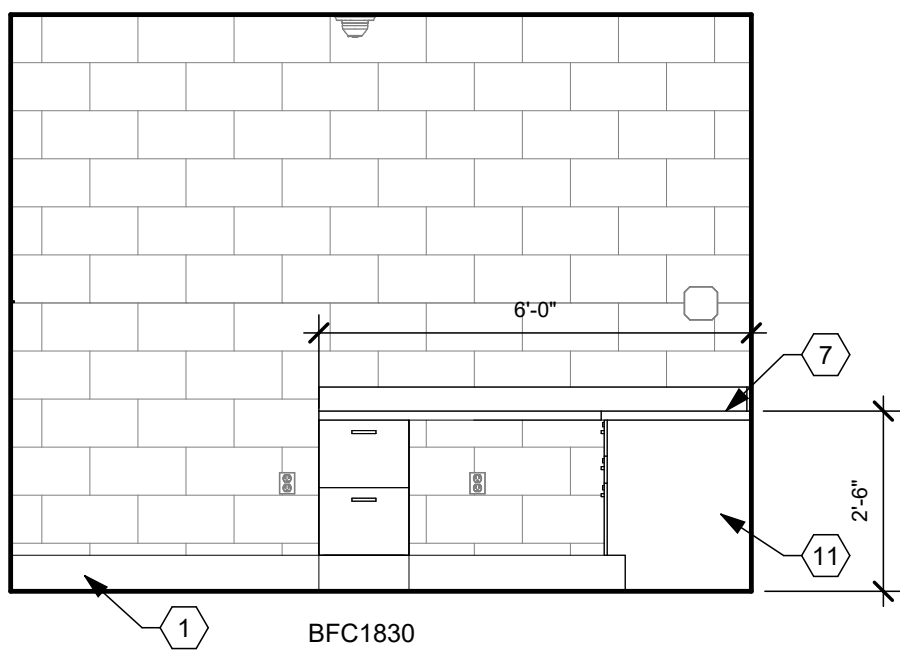


C3 122 DORM/ OFFICE EAST
3/8" = 1'-0"

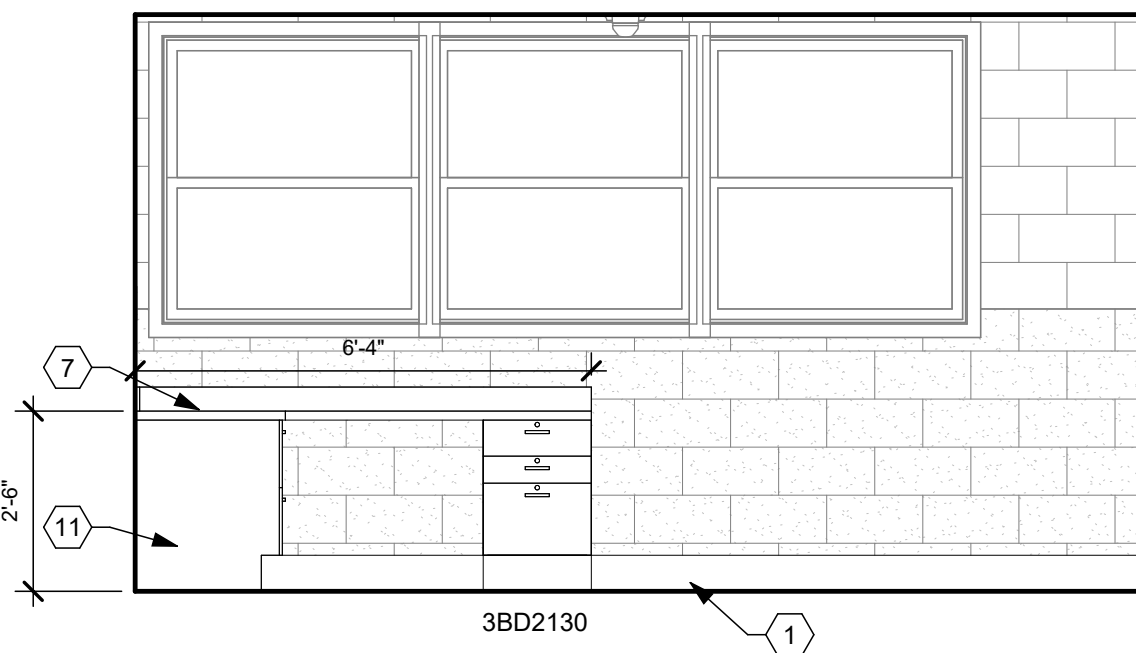


C4 122 DORM/ OFFICE SOUTH
3/8" = 1'-0"

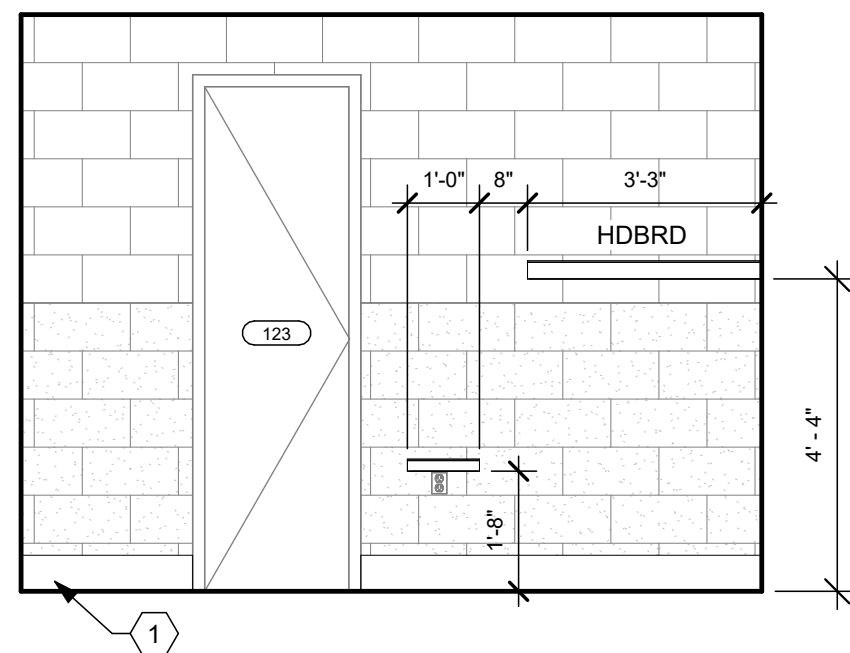


C5 122 DORM/ OFFICE WEST
3/8" = 1'-0"

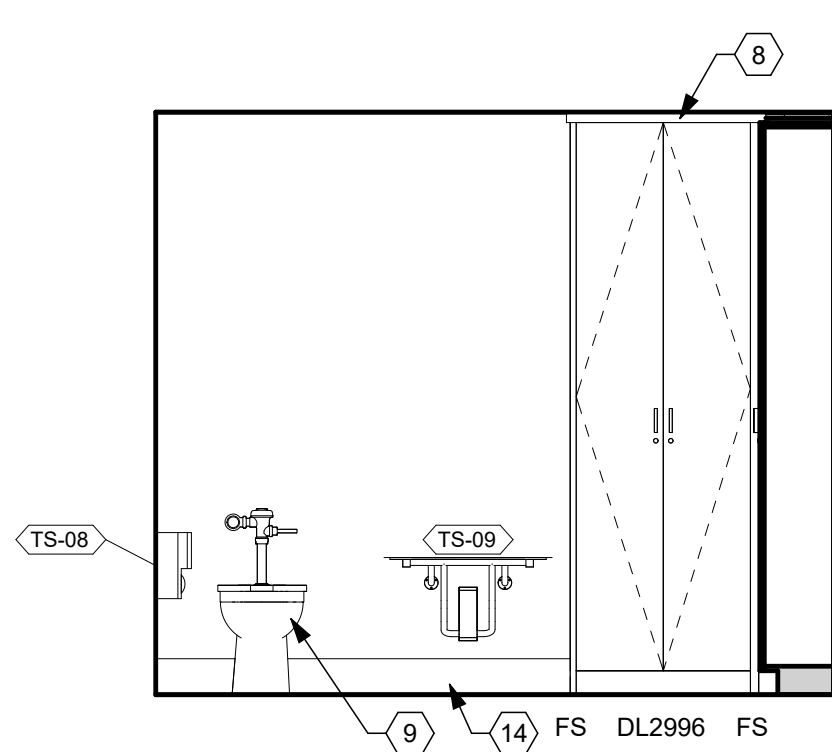


E1 123 TLT/SHWR WEST
3/8" = 1'-0"

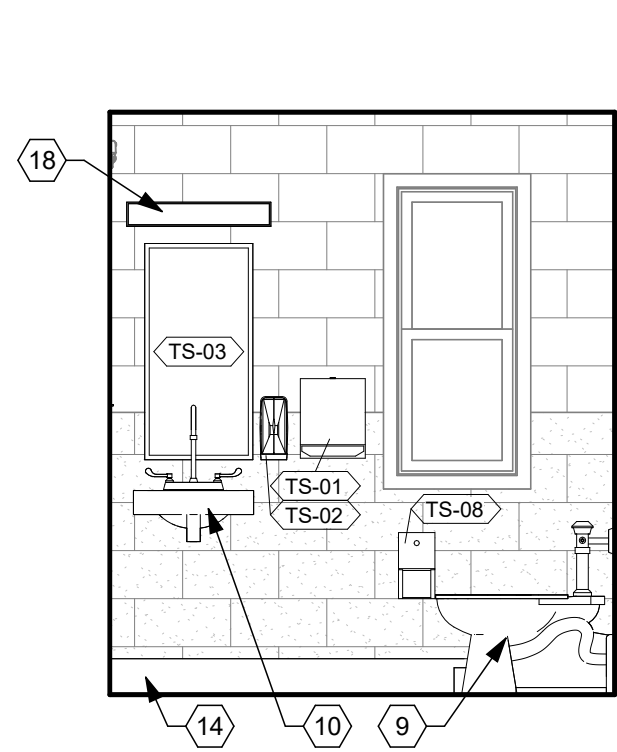


E2 123 TLT/SHWR SOUTH
3/8" = 1'-0"

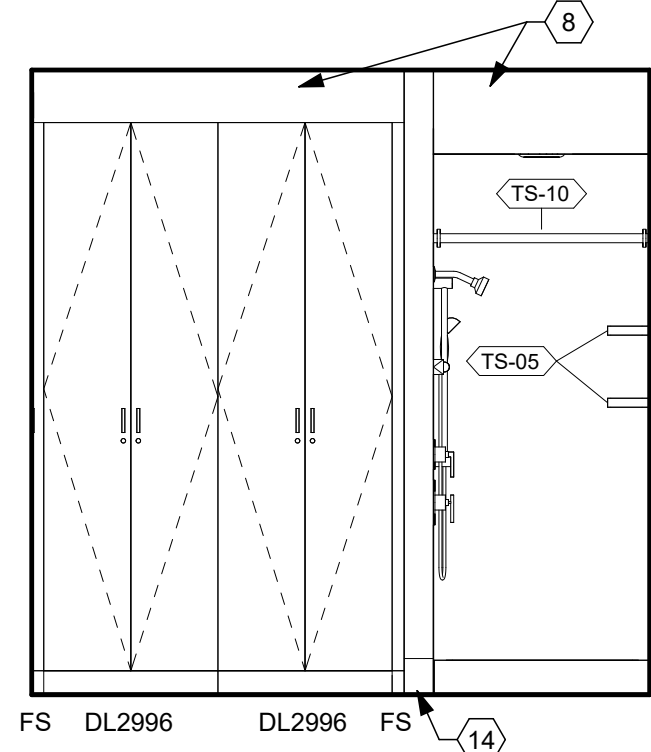


E3 123 TLT/SHWR NORTH
3/8" = 1'-0"

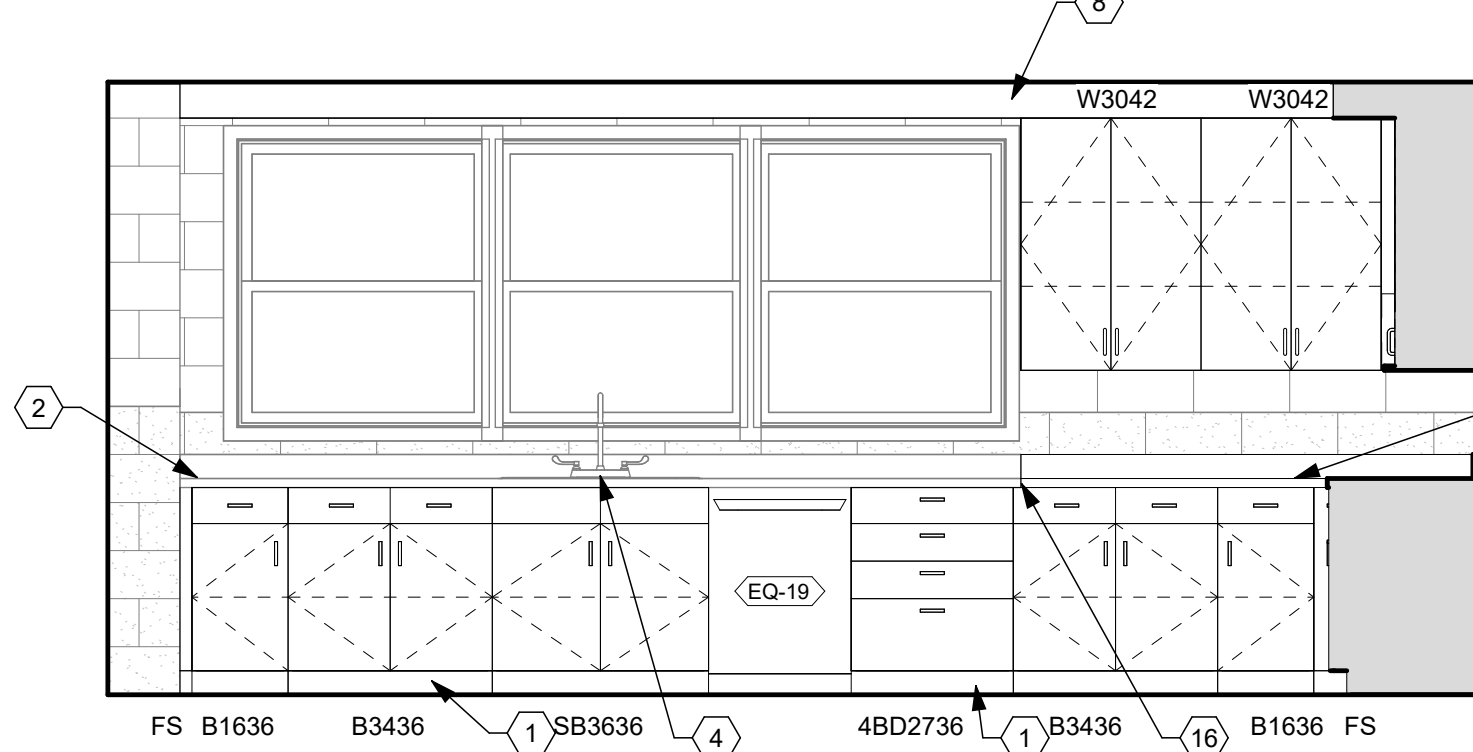


E5 108 KITCHEN SOUTH
3/8" = 1'-0"

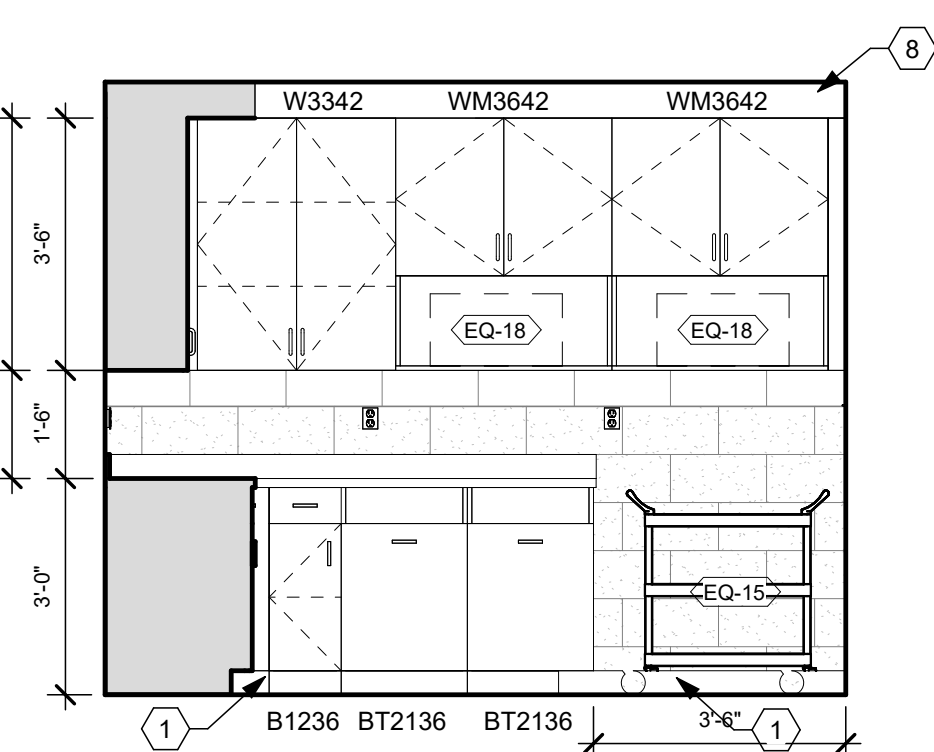


E6 108 KITCHEN WEST
3/8" = 1'-0"

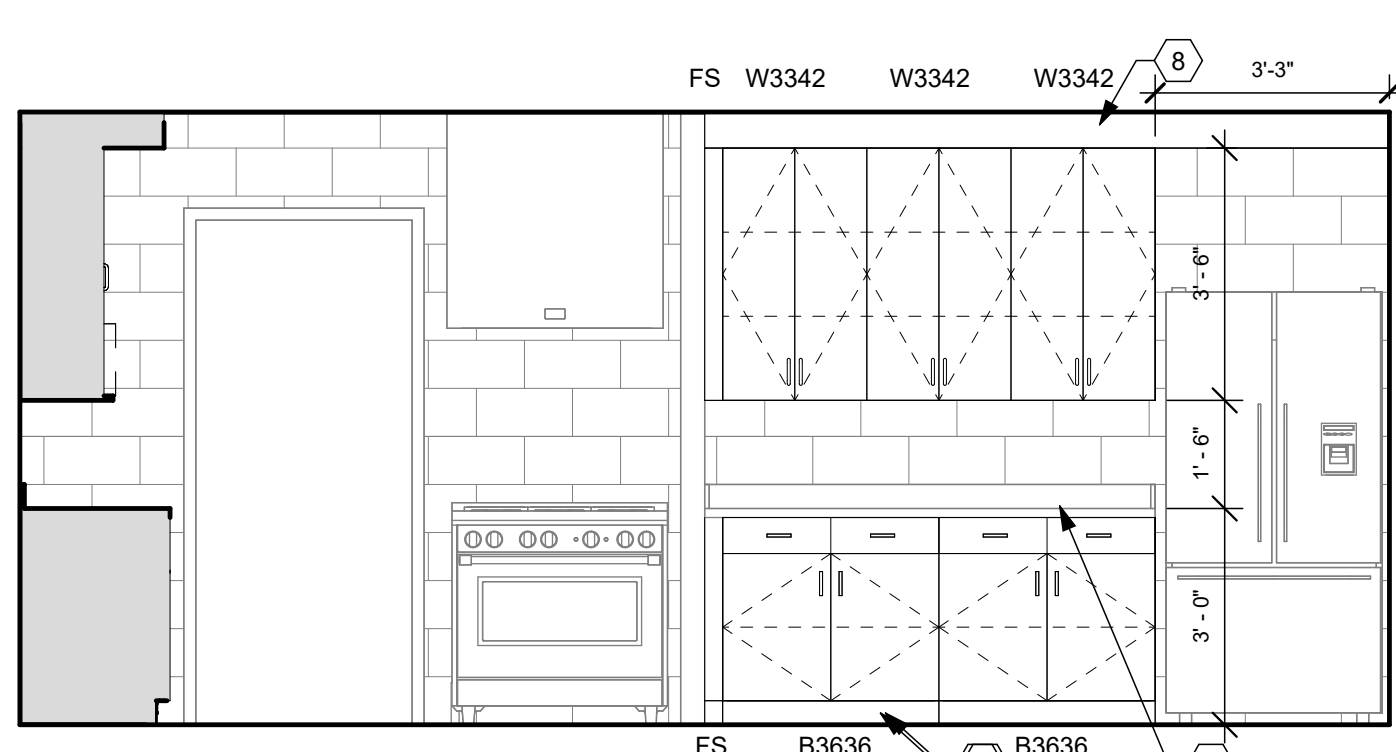

F1 108 KITCHEN NORTH
3/8" = 1'-0"

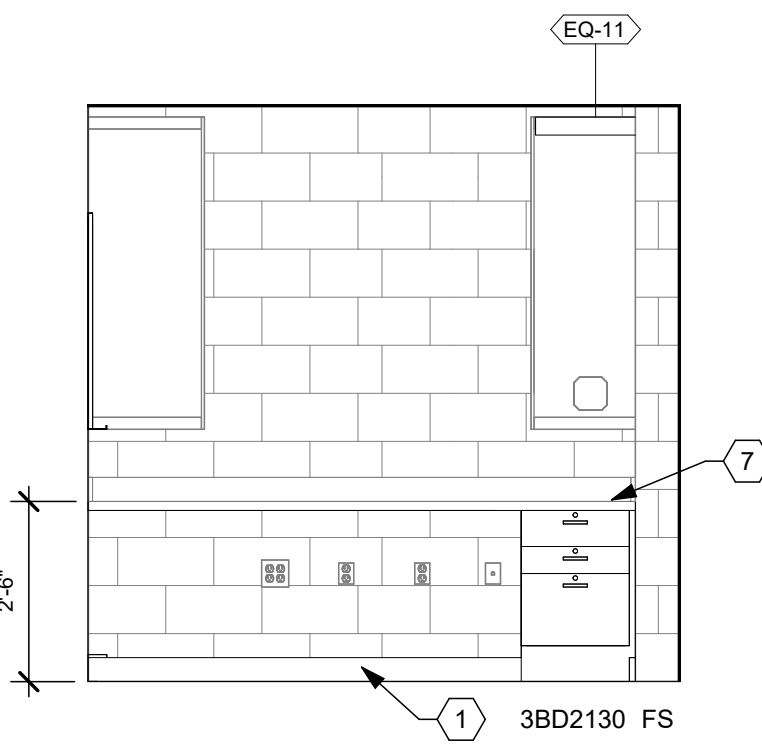

F3 101 REPORT WEST
3/8" = 1'-0"

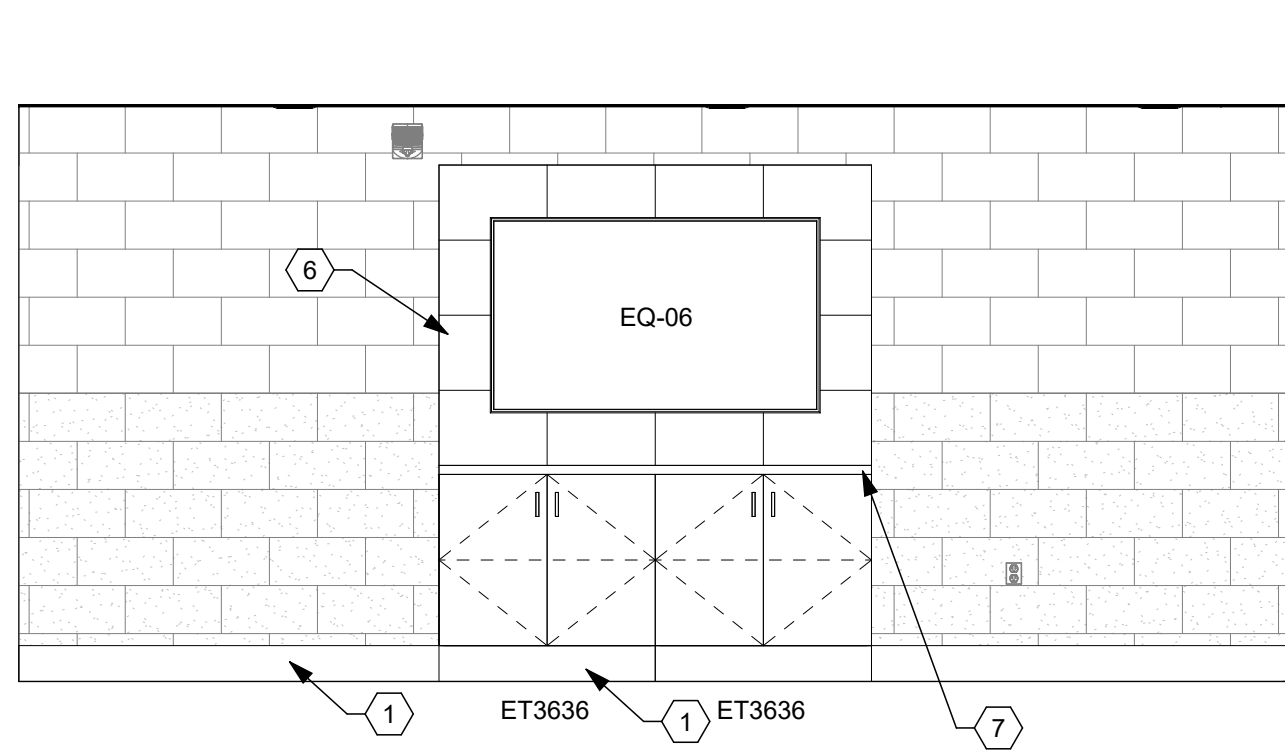

F4 107 DAYROOM NORTH
3/8" = 1'-0"

CONSTRUCTION NOTES

00 INDICATES CONSTRUCTION NOTE.
NOT ALL NOTES USED THIS SHEET.

- WALL BASE. REFER TO FINISH SCHEDULE FOR TYPE.
- EXISTING STAINLESS STEEL COUNTERTOP AND BACKSPASH.
- STAINLESS STEEL COUNTERTOP AND BACKSPASH. MATCH EXISTING COUNTER.
- EXISTING SINK. REFER TO PLUMBING DRAWINGS.
- VINYL WALL PROTECTION. REFER TO FINISH SCHEDULE FOR HEIGHT AND TYPE.
- WALL-HUNG TV CASEWORK. REFER TO SHEET A8.03 FOR DETAILS.
- PLASTIC LAMINATE COUNTERTOP. (PL-2)
- GYPSUM BOARD SOFFIT.
- TOILET. REFER TO PLUMBING DRAWINGS.
- SINK. REFER TO PLUMBING DRAWINGS.
- PLASTIC LAMINATE FINISHED END. (PL-1)
- ADJUSTABLE SHELVING (ADJS). REFER TO A8.01 FOR DETAILS.
- PORCELAIN WALL TILE. (PTWB-1) ALIGN GROUT LINES WITH FLOOR TILE GROUT LINES.
- PORCELAIN TILE WALL BASE. (PTWB-1) ALIGN GROUT LINES WITH FLOOR TILE GROUT LINES.
- 3" RADIUS DESK (DSK) CORNER.
- WELD EXISTING STAINLESS STEEL COUNTER TO NEW STAINLESS STEEL COUNTER. SMOOTH AND POLISH WELDED SURFACE.
- PORCELAIN WALL TILE. (PTW-2)
- LIGHT. REFER TO ELECTRICAL DRAWINGS.

GENERAL NOTES

THESE NOTES APPLY TO ALL INTERIOR ELEVATION SHEETS.

EXAMPLE OF CASEWORK DIMENSIONS (2436) INDICATES 24" WIDTH X 36" HEIGHT. FOR DEPTH REFER TO TYPICAL CASEWORK DETAILS U.N.O.

ALL PLASTIC LAMINATE BASE, WALL & TALL CABINETS TO BE (PL-1) U.N.O.

ALL CASEWORK COUNTERTOPS TO BE SOLID SURFACE (SS-1) UNLESS NOTED OTHERWISE.

PROVIDE MIN. 3/4" PLASTIC LAMINATE SCRIBE AGAINST FINISHED WALLS AT BASE, WALL AND TALL CABINETS.

INSTALL SOLID WOOD (FIRE-TREATED) (CONTRACTOR OPTION SHEET STEEL) BLOCKING IN WALLS BEHIND WALLMOUNTED ITEMS INCLUDING CASEWORK, RAILINGS, TOILET ACCESSORIES, ETC.

REFER TO ELECTRICAL DRAWINGS FOR ELECTRICAL RECEPTACLE LOCATIONS. NOT ALL ELECTRICAL DEVICES ARE SHOWN ON ELEVATIONS.

SEE SHEETS A8.0 SERIES FOR TYPICAL CABINET SECTIONS AND DETAILS.

ALL OUTSIDE CORNERS OF SOLID SURFACE COUNTERTOPS SHALL PROJECT 1" PAST CABINET/SUPPORT AND SHALL HAVE 1 1/2" RADIUS CORNER EXCEPT AT REFRIGERATORS AND EQUIPMENT, WHERE SQUARE CORNERS AND 1/4" PROJECTION SHALL BE USED.

SEE SHEET A7.1 FOR ACCESSORY SCHEDULE. NOT EVERY ITEM SHOWN IS LABELED. LABEL IS "TYPICAL" OF OTHERS SHOWN. COORDINATE FINAL POSITION WITH OWNER.

DESIGNATION (XX-X) REFERS TO FINISHES. REFER TO SPECIFICATIONS DIVISION 09 AND SHEET A0.2 & A0.3 FOR FINISH DESCRIPTIONS AND ABBREVIATIONS.

ALL COUNTERTOPS 25" DEEP U.N.O.

ALL EXPOSED END PANELS IN CASEWORK TO RECEIVE SAME PLASTIC LAMINATE FINISH AS FRONT SURFACES.

ALL INTERIOR WALLS TO HAVE A WALL BASE. REFER TO FINISH SCHEDULE FOR TYPE.

REFER TO SHEET A0.1 FOR TYPICAL MOUNTING HEIGHT DIMENSIONS.

CASEWORK TYPES (PREFIX) ABBREVIATIONS:

SADA - "ADA" SINK BASE
B - BASE CABINET
4DB - 4 DOOR BASE CABINET
BFC - BASE FILE CABINET
SB - SINK BASE
OB - OPEN SHELF CABINET
W - WALL CABINET
WM - WALL MICROWAVE CABINET
OW - OPEN SHELF WALL CABINET
FC - FILE CABINET
LFC - LATERAL FILE CABINET
TC - TALL CABINET
PC - PANTRY CABINET
DL - DORM LOCKER

A

B

C

D

E

F

App Architecture
creative focused design

615 Woodside Drive, Englewood, Ohio 45322
T 937.836.8898 F 937.832.3696
www.app-arch.com

STATE OF OHIO
TIMOTHY J. BEMENT
12/05
Professional Engineer License #12205
Expiration Date 12/31/2025

CITY OF DAYTON
DAYTON FIRE DEPARTMENT
STATION 16

4111 Kings Highway, Dayton, Ohio, 45406

ISSUE		
NO.	DATE	DESCRIPTION
08/01/25	FOR CONSTRUCTION	
04/17/2026	CONFORMED SET	

DATE	08/01/25
JOB NO.	4284.01
DRAWN	AEE
CHECKED	CMS/TJB

COPYRIGHT © 2025 - App Architecture, Inc.
TITLE
INTERIOR ELEVATIONS

SHEET NO.
A7.11

4/16/2026 12:34:03 PM

A


B

C


D

E


F

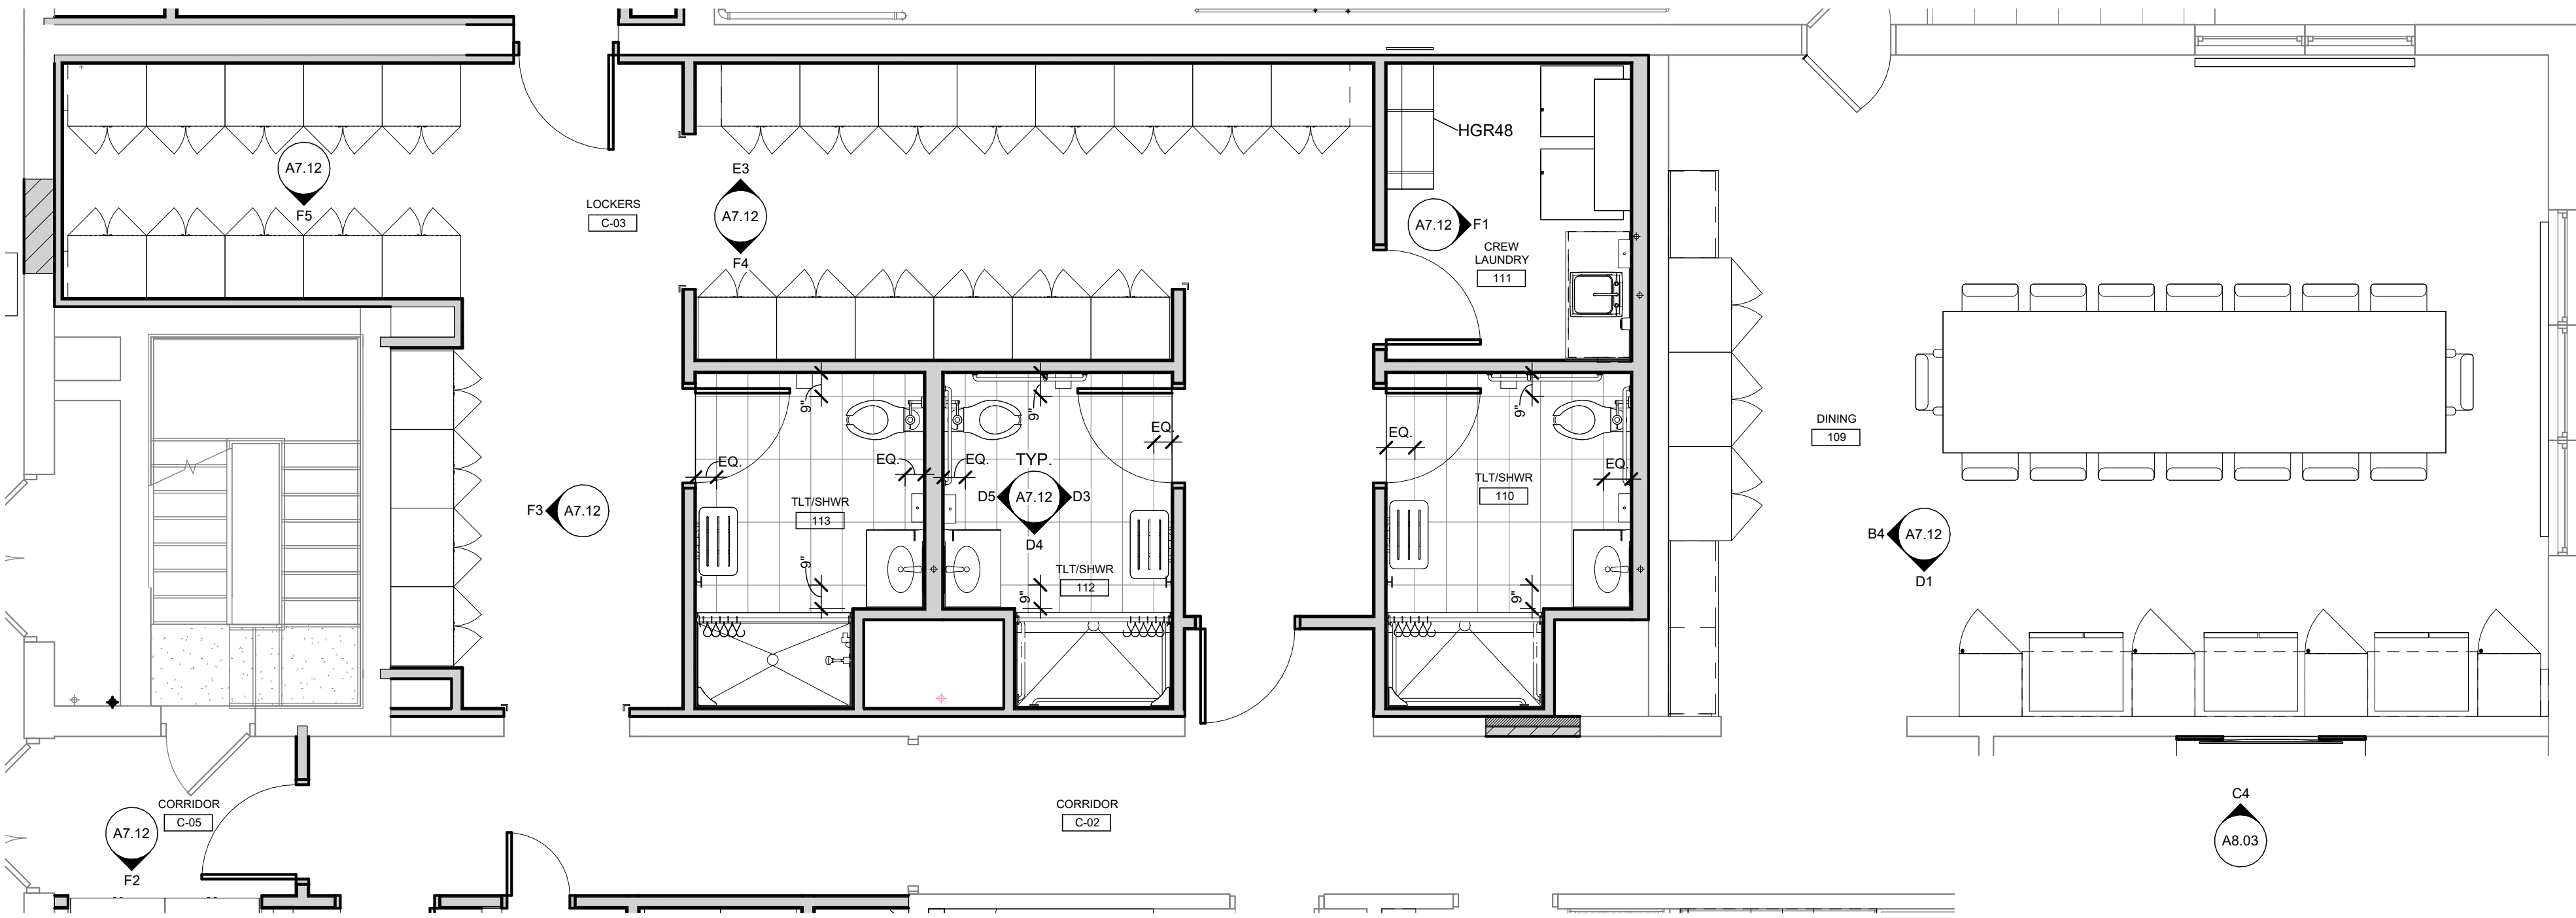


B1 ENLARGED PARTIAL FLOOR PLAN B
1/4" = 1'-0"

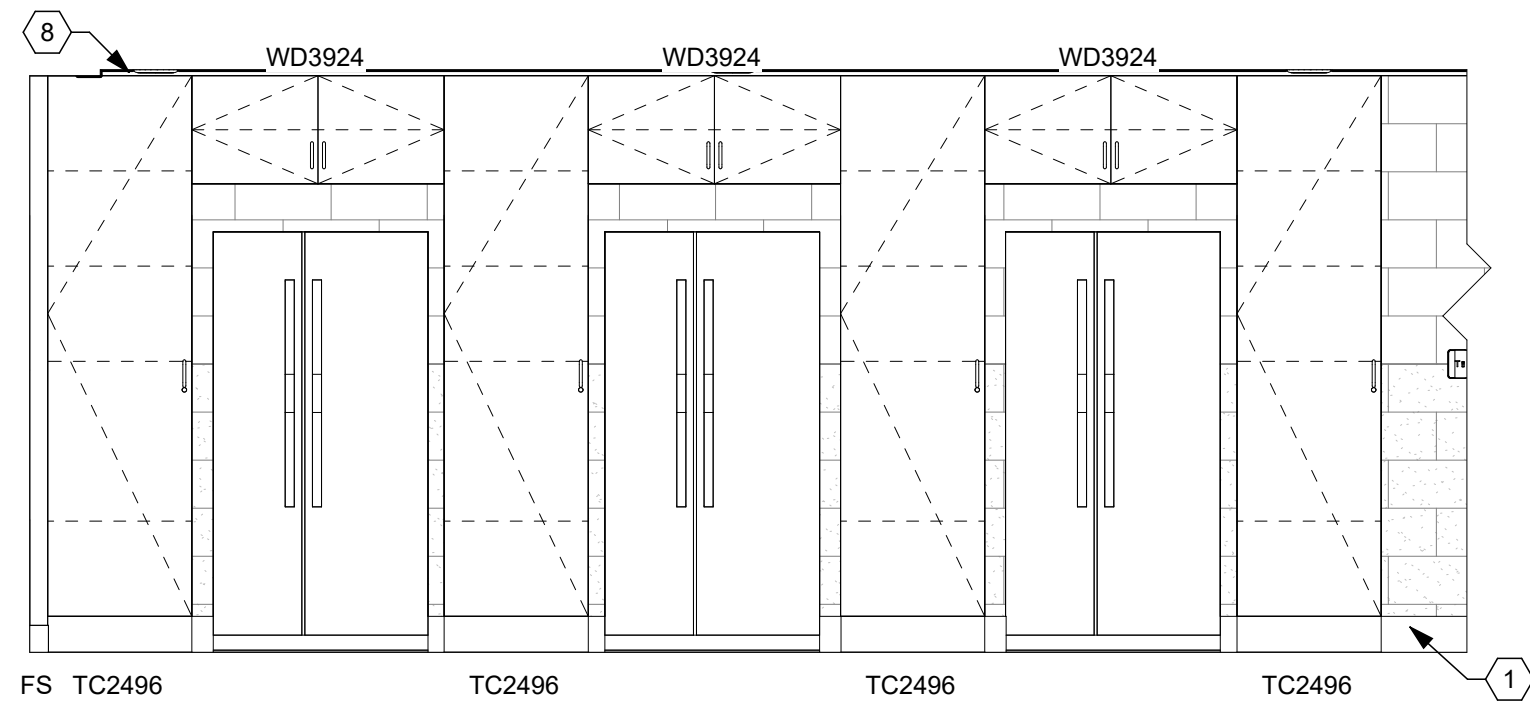


D1 109 DINING SOUTH
3/8" = 1'-0"

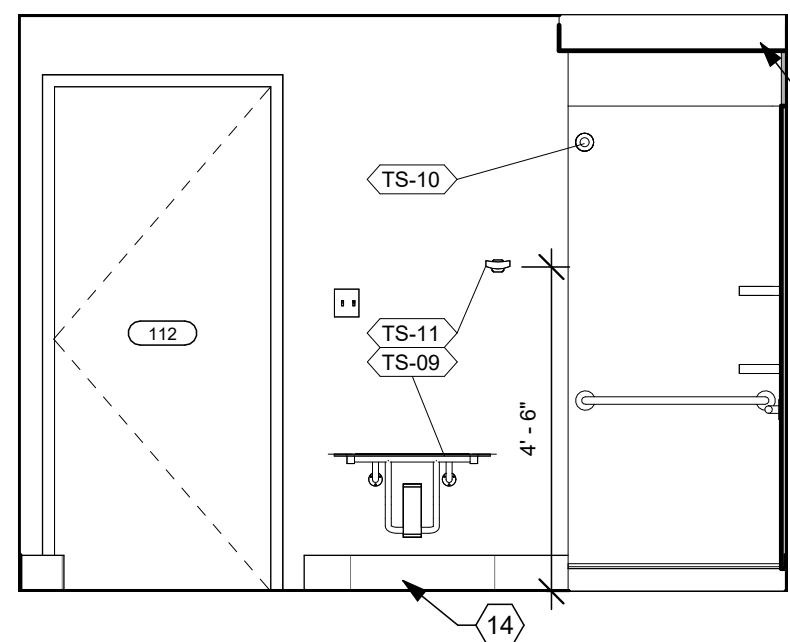


D3 112 TLT/SHWR EAST
3/8" = 1'-0"

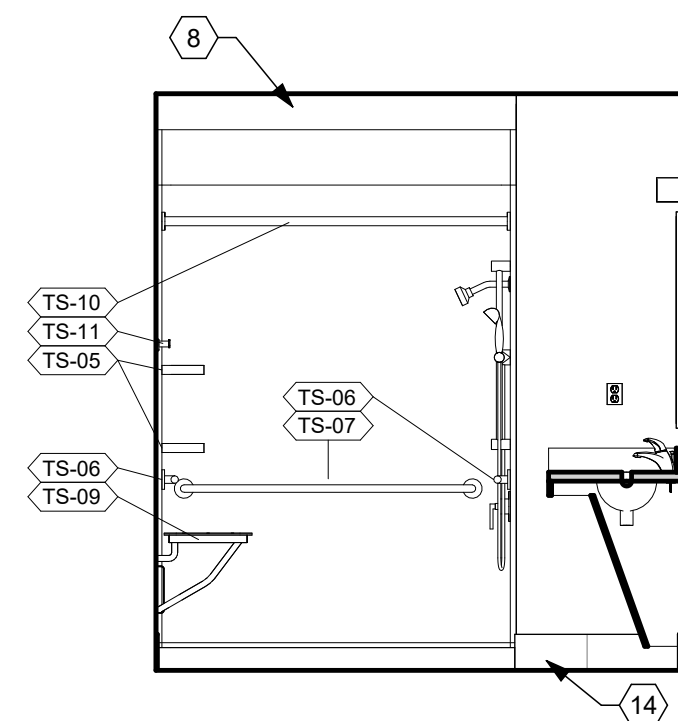


D4 112 TLT/SHWR SOUTH
3/8" = 1'-0"

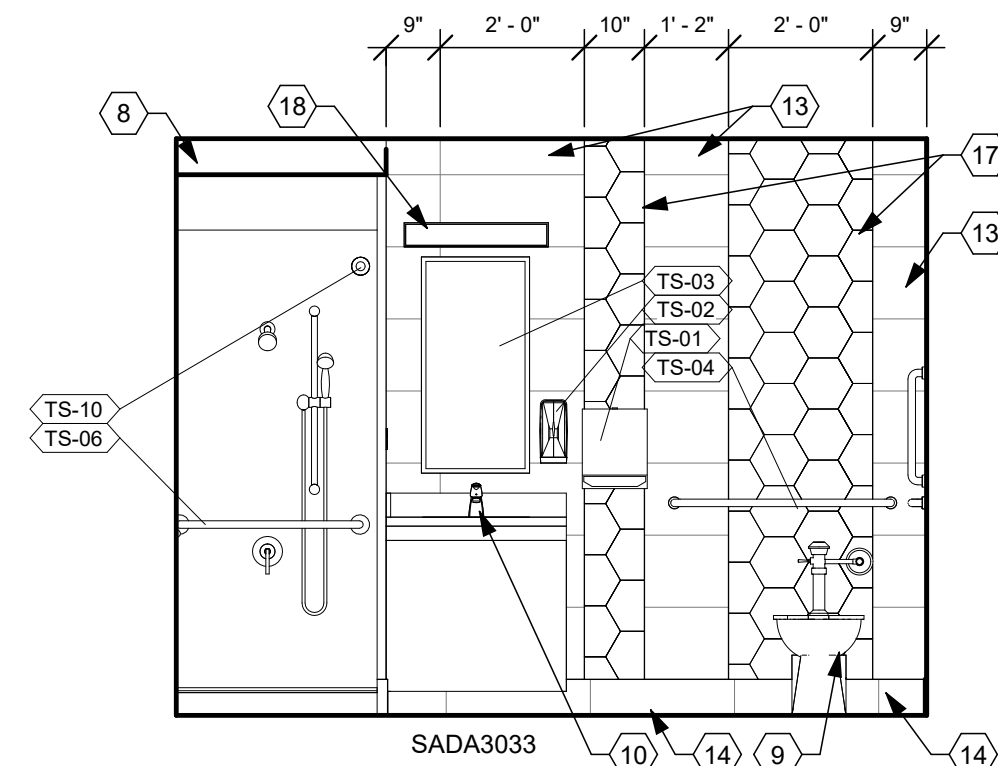

D5 112 TLT/SHWR WEST
3/8" = 1'-0"

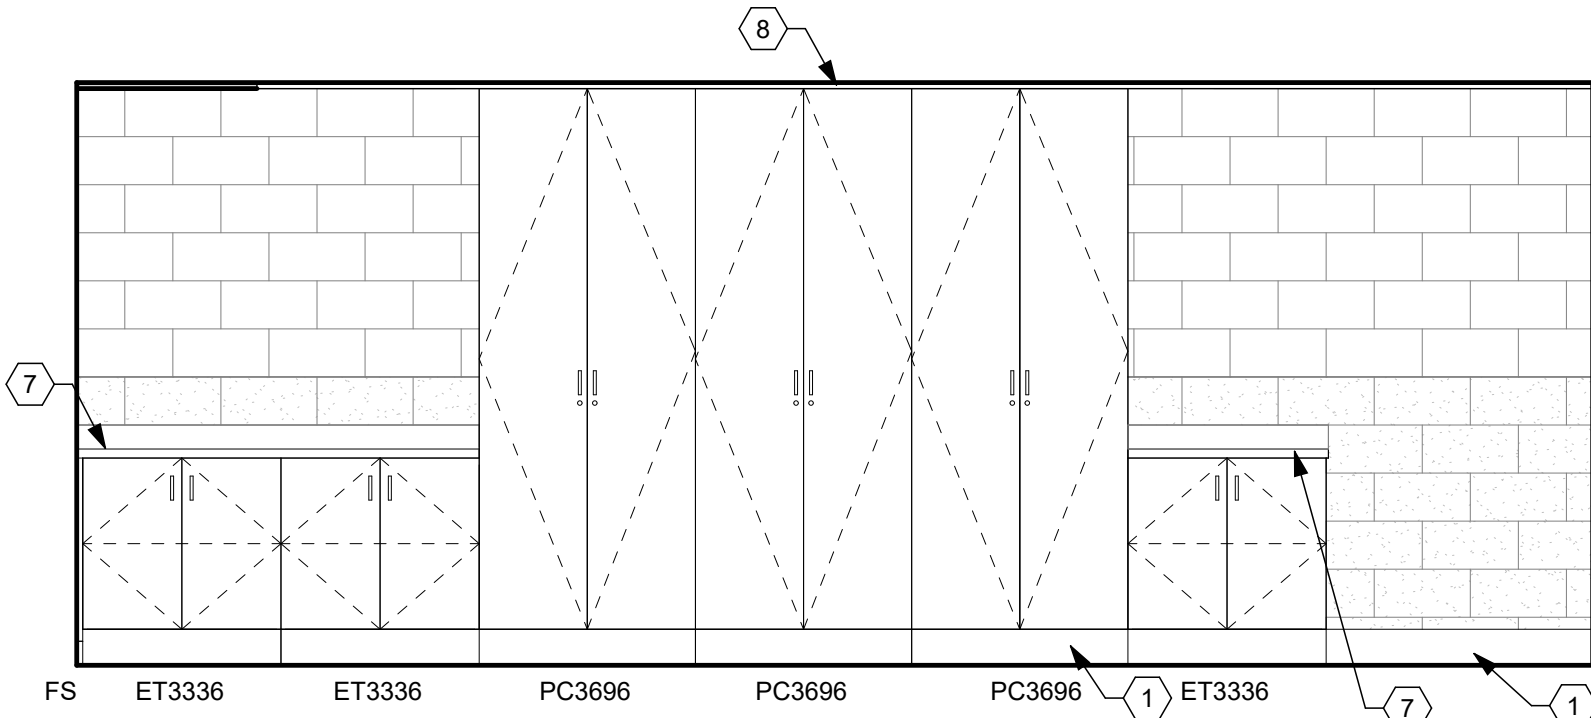


B4 109 DINING WEST
3/8" = 1'-0"

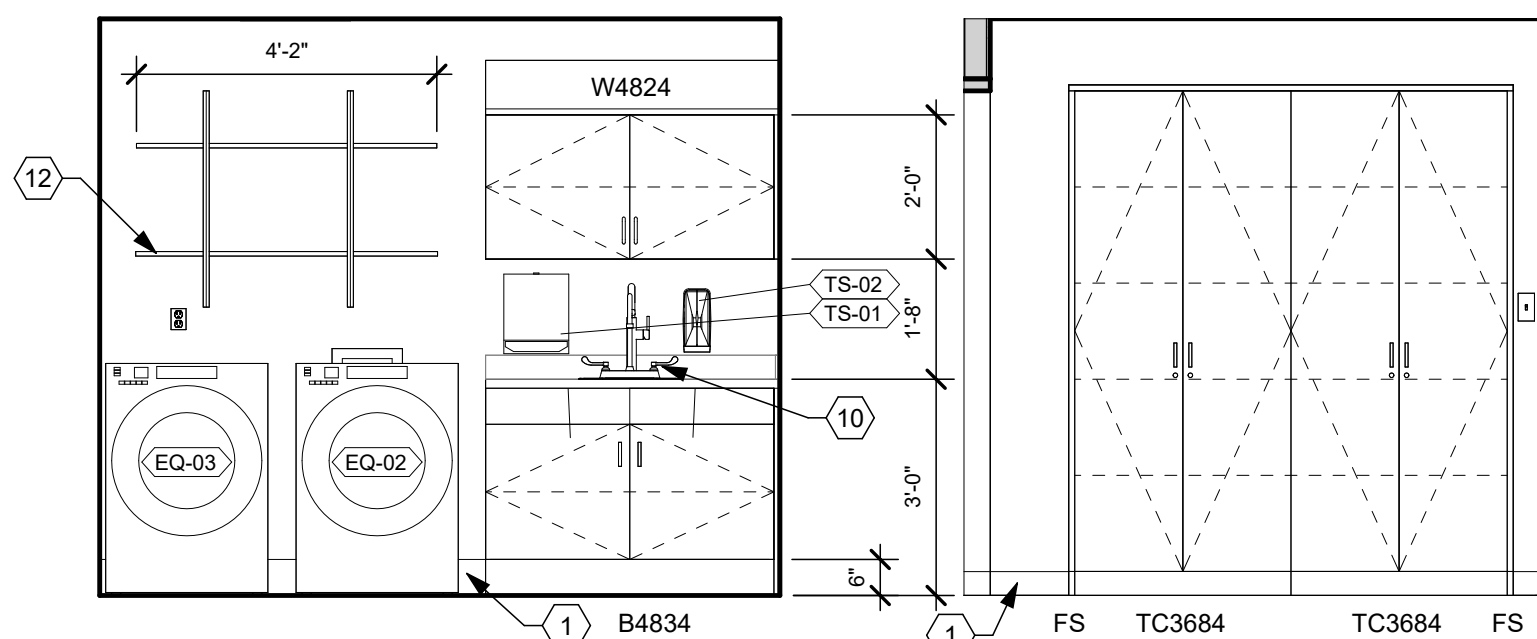


F1 111 CREW LAUNDRY EAST
3/8" = 1'-0"


F2 C-05 DORRIDOR SOUTH
3/8" = 1'-0"

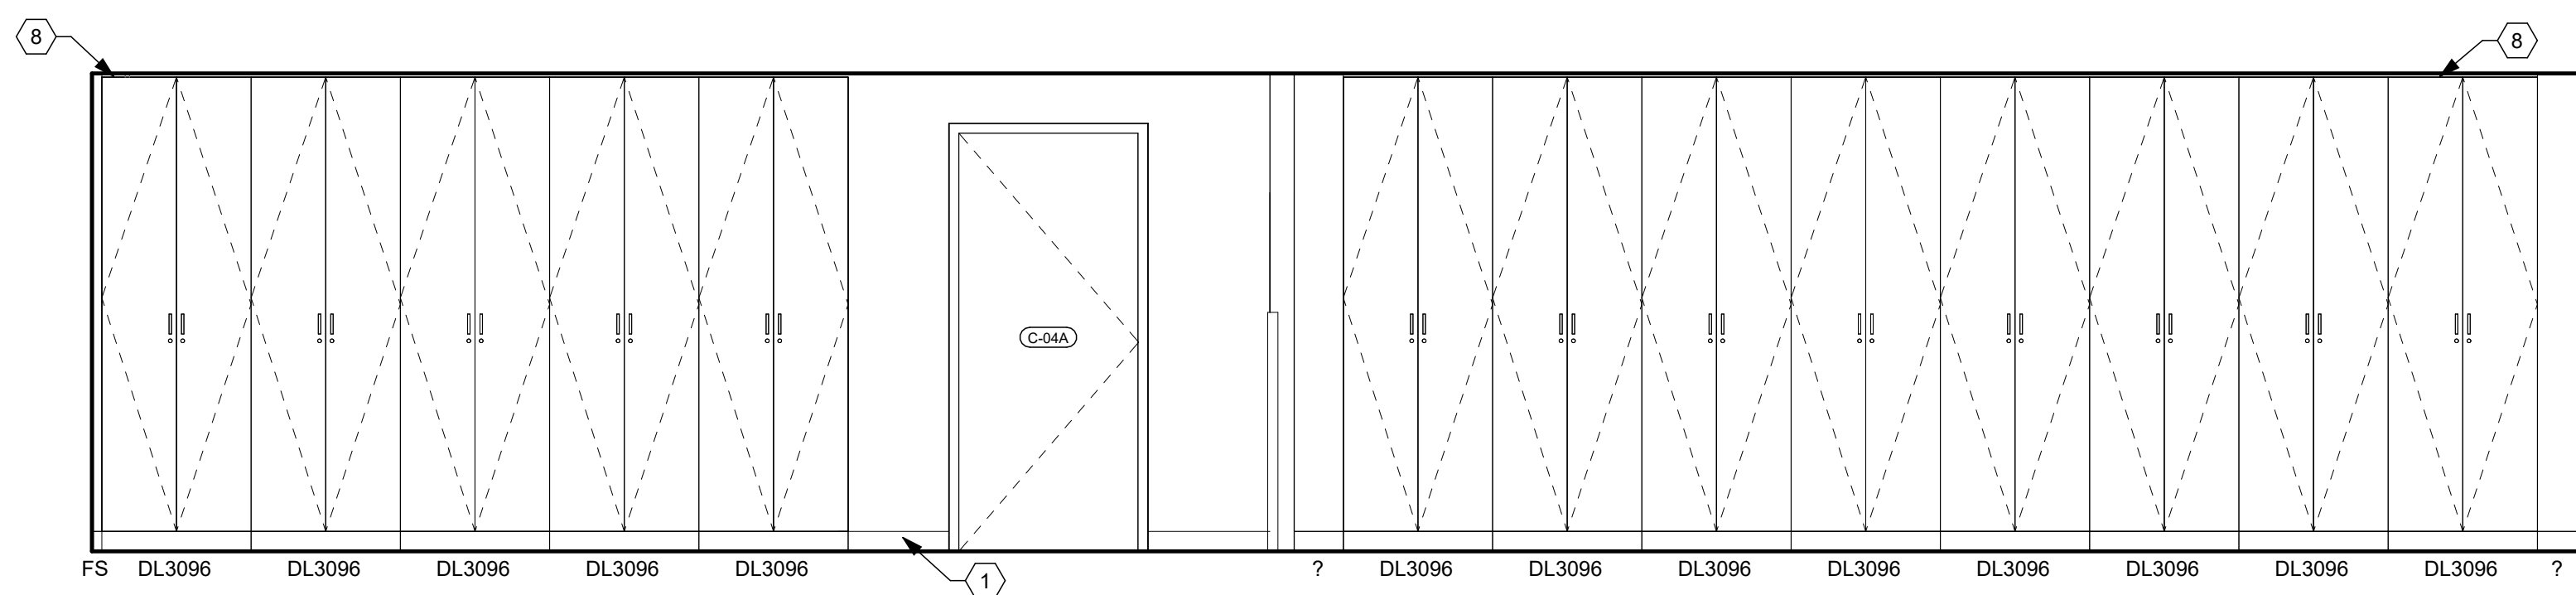


E3 C-03 LOCKERS NORTH
3/8" = 1'-0"

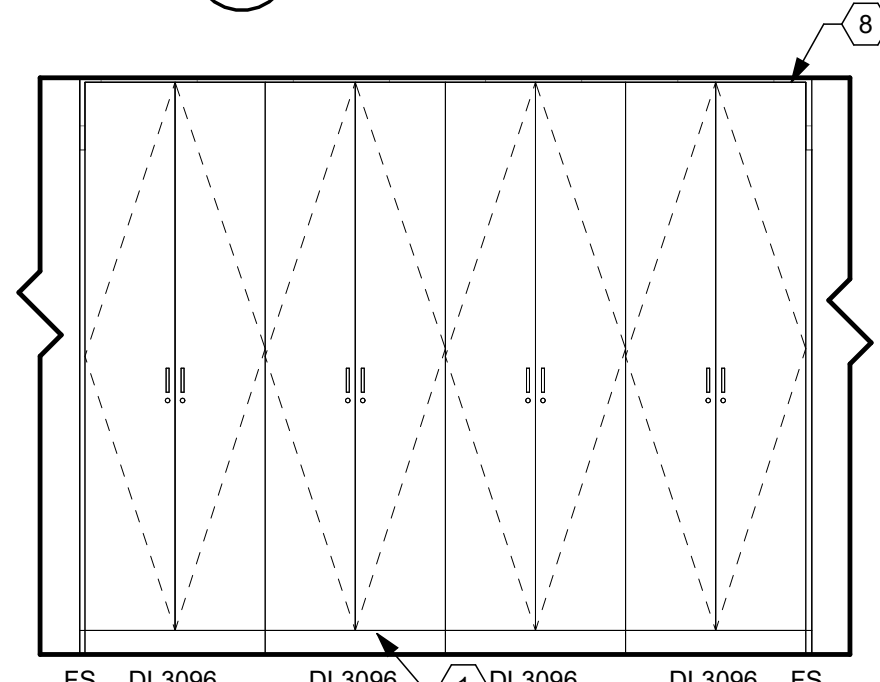

F3 C-03 LOCKERS WEST
3/8" = 1'-0"

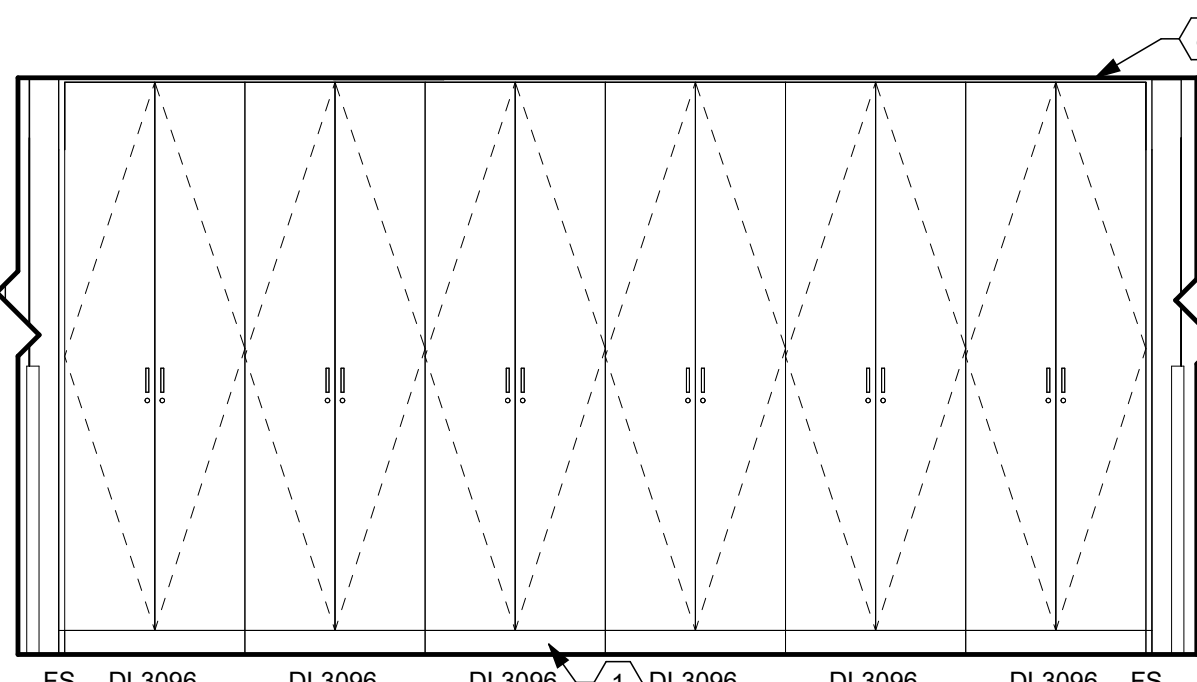

F4 C-03 LOCKERS SOUTH A
3/8" = 1'-0"

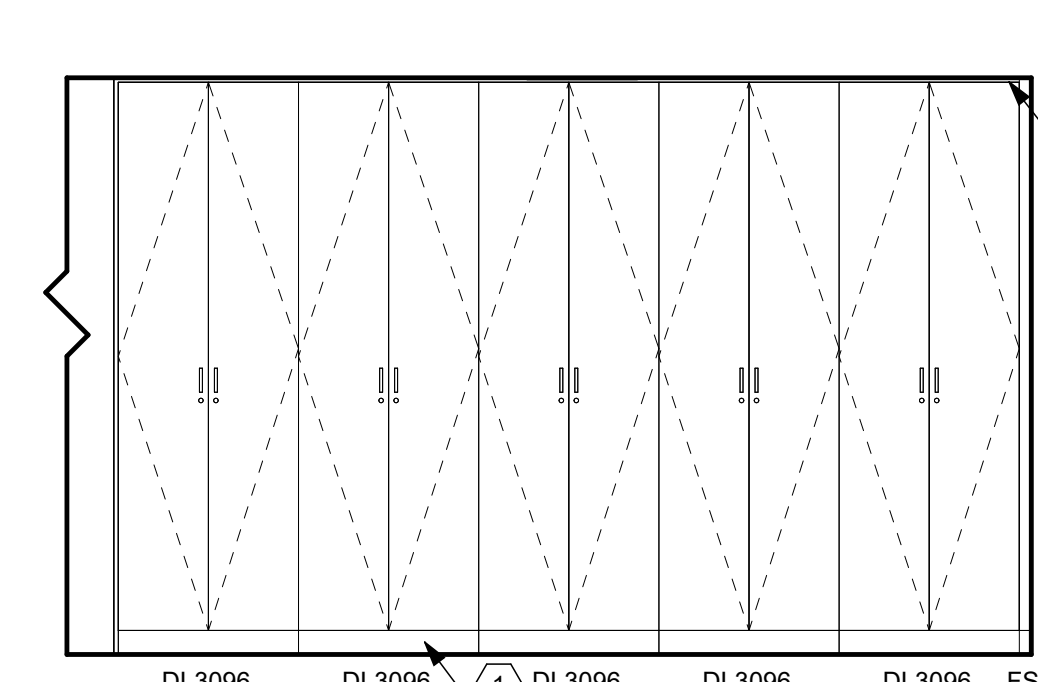

F5 C-03 LOCKERS SOUTH B
3/8" = 1'-0"

CONSTRUCTION NOTES

- INDICATES CONSTRUCTION NOTE. NOT ALL NOTES USED THIS SHEET.
- WALL BASE. REFER TO FINISH SCHEDULE FOR TYPE.
- EXISTING STAINLESS STEEL COUNTERTOP AND BACKSPLASH.
- STAINLESS STEEL COUNTERTOP AND BACKSPLASH. MATCH EXISTING COUNTER.
- EXISTING SINK. REFER TO PLUMBING DRAWINGS.
- VINYL WALL PROTECTION. REFER TO FINISH SCHEDULE FOR HEIGHT AND TYPE.
- WALL-HUNG TV CASEWORK. REFER TO SHEET A8.03 FOR DETAILS.
- PLASTIC LAMINATE COUNTERTOP. (PL-2)
- GYPSUM BOARD SOFFIT.
- TOILET. REFER TO PLUMBING DRAWINGS.
- SINK. REFER TO PLUMBING DRAWINGS.
- PLASTIC LAMINATE FINISHED END. (PL-1)
- ADJUSTABLE SHELVING (ADJS). REFER TO A8.01 FOR DETAILS.
- PORCELAIN WALL TILE. (PTW-1) ALIGN GROUT LINES WITH FLOOR TILE GROUT LINES.
- PORCELAIN TILE WALL BASE. (PTWB-1) ALIGN GROUT LINES WITH FLOOR TILE GROUT LINES.
- 3" RADIUS DESK (DSK) CORNER.
- WELD EXISTING STAINLESS STEEL COUNTER TO NEW STAINLESS STEEL COUNTER. SMOOTH AND POLISH WELDED SURFACE.
- PORCELAIN WALL TILE. (PTW-2)
- LIGHT. REFER TO ELECTRICAL DRAWINGS.

GENERAL NOTES

THESE NOTES APPLY TO ALL INTERIOR ELEVATION SHEETS.

EXAMPLE OF CASEWORK DIMENSIONS (2436) INDICATES 24" WIDTH X 36" HEIGHT. FOR DEPTH REFER TO TYPICAL CASEWORK DETAILS U.N.O.

ALL PLASTIC LAMINATE BASE, WALL & TALL CABINETS TO BE (PL-1) U.N.O.

ALL CASEWORK COUNTERTOPS TO BE SOLID SURFACE (SS-1) UNLESS NOTED OTHERWISE.

PROVIDE MIN. 3/4" PLASTIC LAMINATE SCRIBE AGAINST FINISHED WALLS AT BASE, WALL AND TALL CABINETS.

INSTALL SOLID WOOD (FIRE-TREATED) (CONTRACTOR OPTION SHEET STEEL) BLOCKING IN WALLS BEHIND WALLMOUNTED ITEMS INCLUDING CASEWORK, RAILINGS, TOILET ACCESSORIES, ETC.

REFER TO ELECTRICAL DRAWINGS FOR ELECTRICAL RECEPTACLE LOCATIONS. NOT ALL ELECTRICAL DEVICES ARE SHOWN ON ELEVATIONS.

SEE SHEETS A8.0 SERIES FOR TYPICAL CABINET SECTIONS AND DETAILS.

ALL OUTSIDE CORNERS OF SOLID SURFACE COUNTERTOPS SHALL PROJECT 1" PAST CABINET/SUPPORT AND SHALL HAVE 1 1/2" RADIUS CORNER EXCEPT AT REFRIGERATORS AND EQUIPMENT, WHERE SQUARE CORNERS AND 1/4" PROJECTION SHALL BE USED.

SEE SHEET A7.1 FOR ACCESSORY SCHEDULE. NOT EVERY ITEM SHOWN IS LABELED. LABEL IS "TYPICAL" OF OTHERS SHOWN. COORDINATE FINAL POSITION WITH OWNER.

DESIGNATION (XX-X) REFERS TO FINISHES. REFER TO SPECIFICATIONS DIVISION 09 AND SHEET A0.2 & A0.3 FOR FINISH DESCRIPTIONS AND ABBREVIATIONS.

ALL COUNTERTOPS 25" DEEP U.N.O.

ALL EXPOSED END PANELS IN CASEWORK TO RECEIVE SAME PLASTIC LAMINATE FINISH AS FRONT SURFACES.

ALL INTERIOR WALLS TO HAVE A WALL BASE. REFER TO FINISH SCHEDULE FOR TYPE.

REFER TO SHEET A0.1 FOR TYPICAL MOUNTING HEIGHT DIMENSIONS.

CASEWORK TYPES (PREFIX) ABBREVIATIONS:

SADA - "ADA" SINK BASE
B - BASE CABINET
4DB - 4 DOOR BASE CABINET
BFC - BASE FILE CABINET
SB - SINK BASE
OB - OPEN SHELF CABINET
W - WALL CABINET
WM - WALL MICROWAVE CABINET
OW - OPEN SHELF WALL CABINET
FC - FILE CABINET
LFC - LATERAL FILE CABINET
TC - TALL CABINET
PC - PANTRY CABINET
DL - DORM LOCKER

A

B

C

D

E

F

App Architecture
creative focused design

615 Woodside Drive, Englewood, Ohio 45322
T 937.836.8898 F 937.832.3696
www.app-arch.com

STATE OF OHIO
TIMOTHY J. BEMENT
12/25/2025
Timothy J. Bement License #12306
Expiration Date 12/31/2025

CITY OF DAYTON
DAYTON FIRE DEPARTMENT
STATION 16
4111 Kings Highway, Dayton, Ohio, 45406

ISSUE		
NO.	DATE	DESCRIPTION
08/01/25	FOR CONSTRUCTION	
04/17/2026	CONFORMED SET	

DATE	08/01/25
JOB NO.	4284.01
DRAWN	AEE
CHECKED	CMS/TJB

COPYRIGHT © 2025 - App Architecture, Inc.
TITLE
INTERIOR ELEVATIONS

SHEET NO.

A7.12

A


B

C


D

E


F

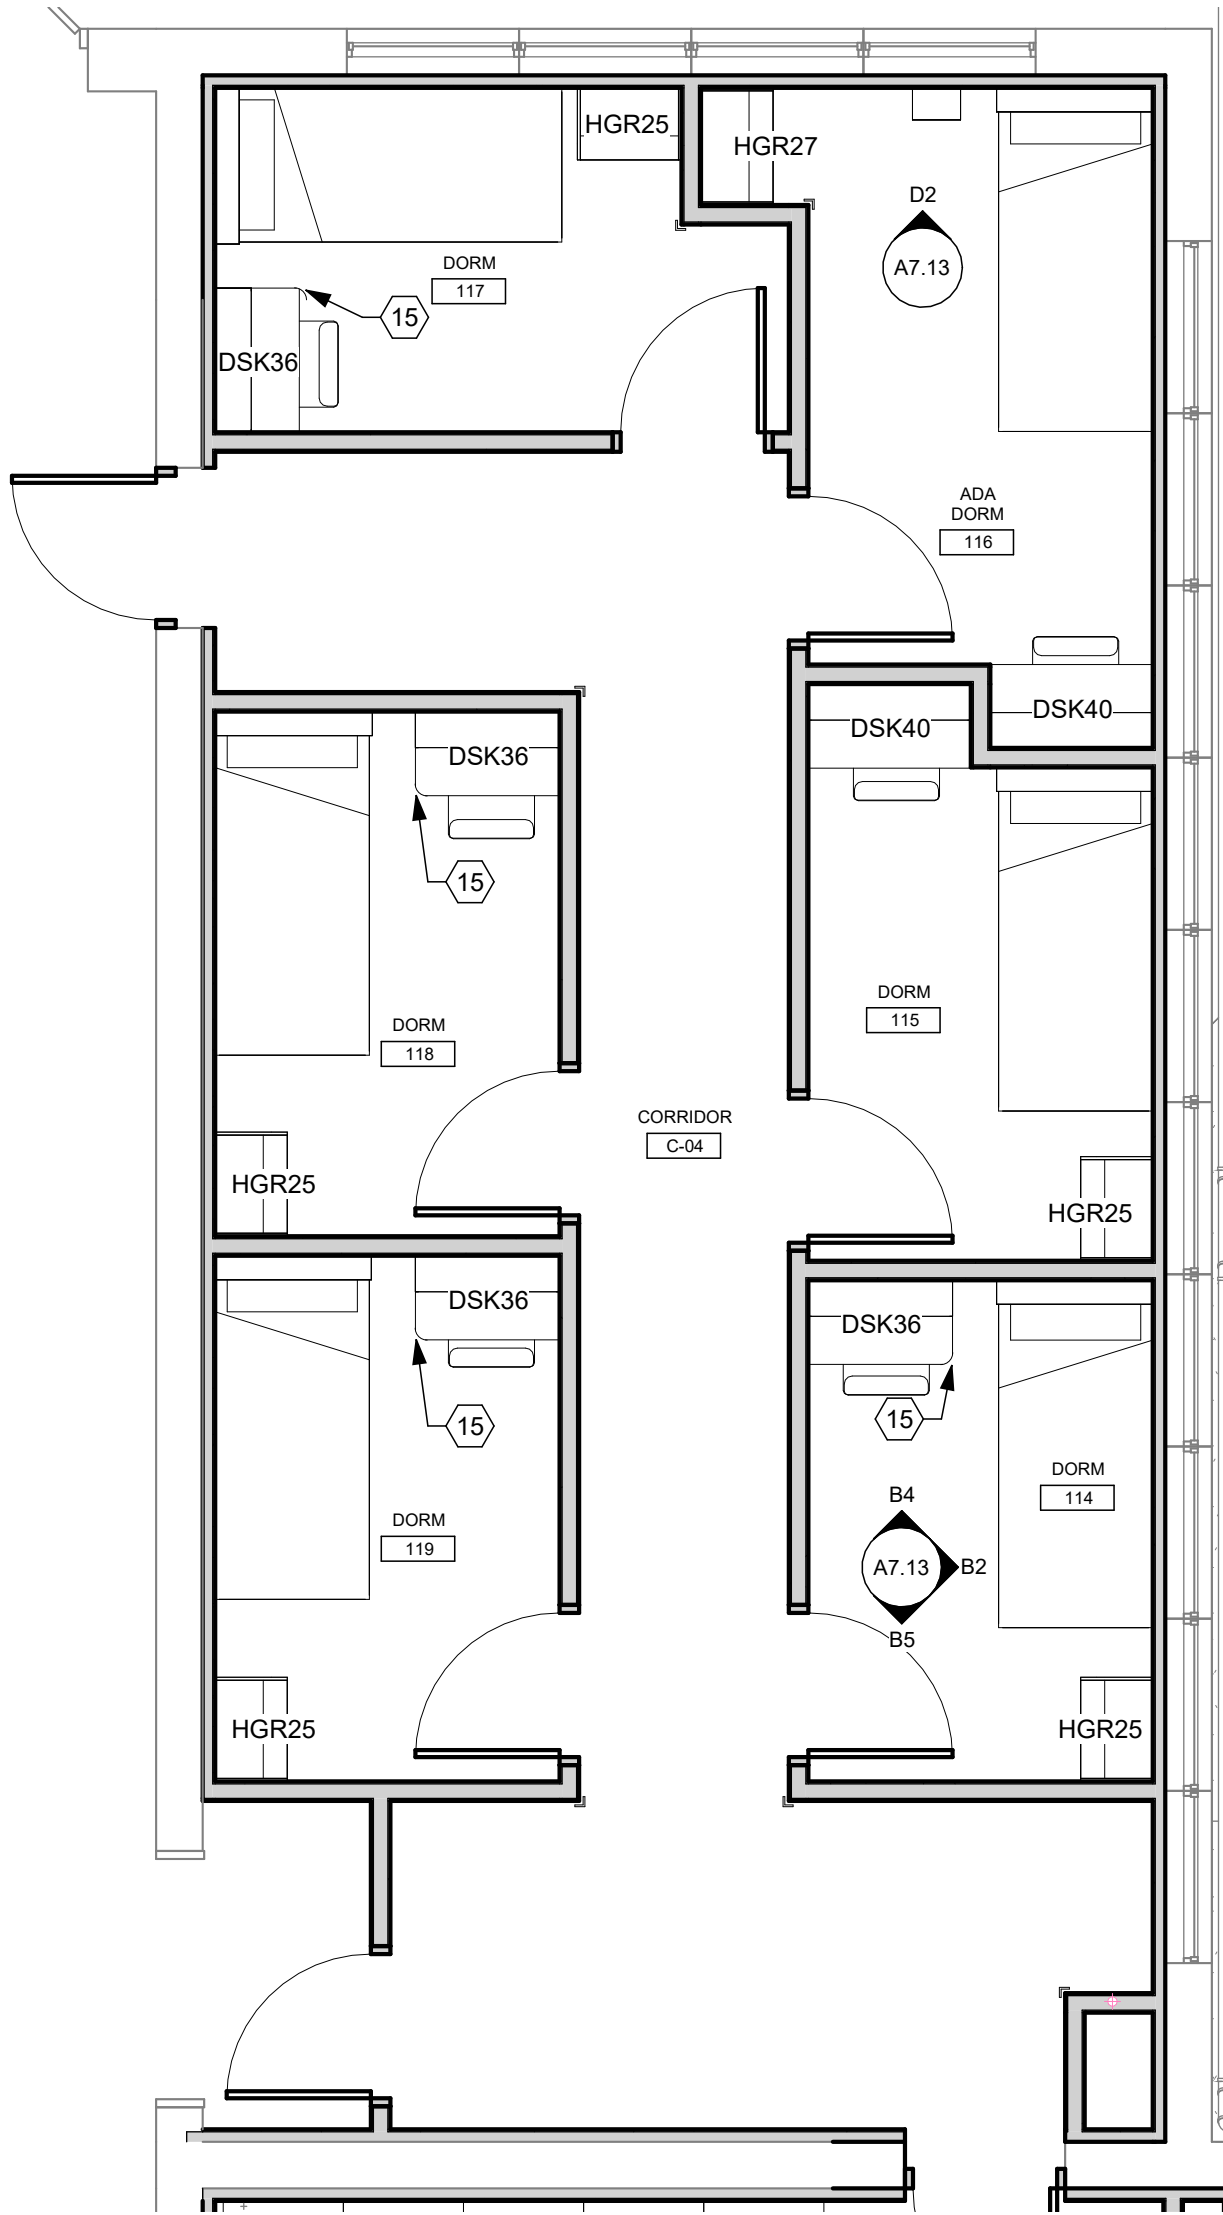


D1 ENLARGED PARTIAL FLOOR PLAN C
1/4" = 1'-0"

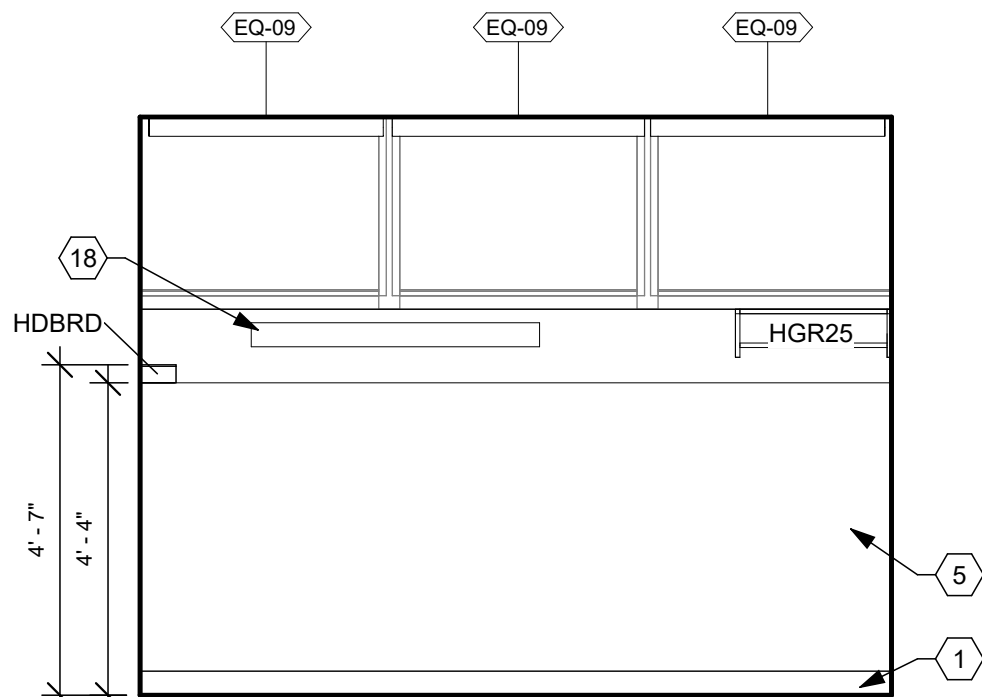


B2 114 DORM EAST
3/8" = 1'-0"

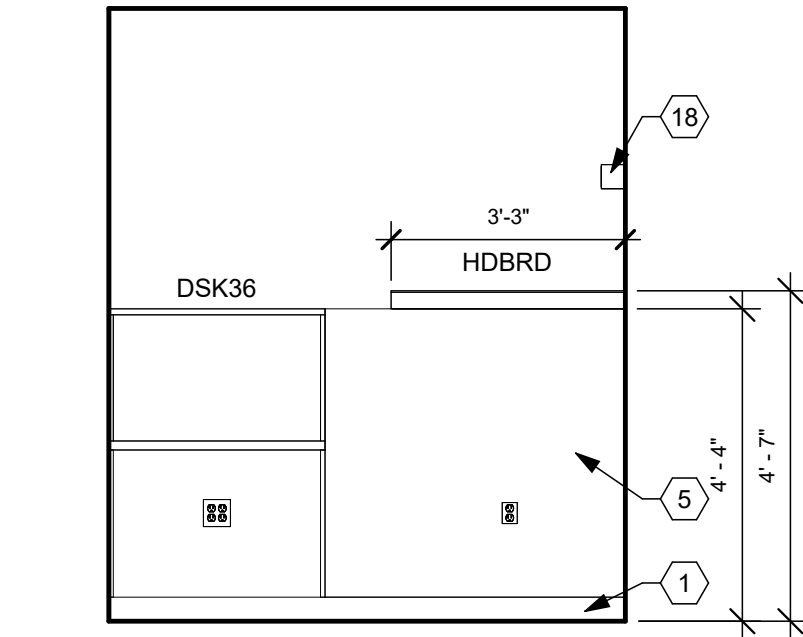

B4 114 DORM NORTH
3/8" = 1'-0"

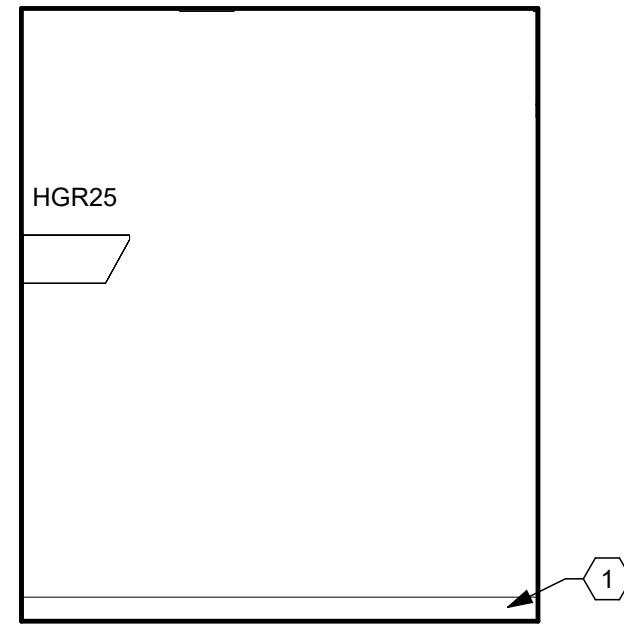

B5 114 DORM SOUTH
3/8" = 1'-0"

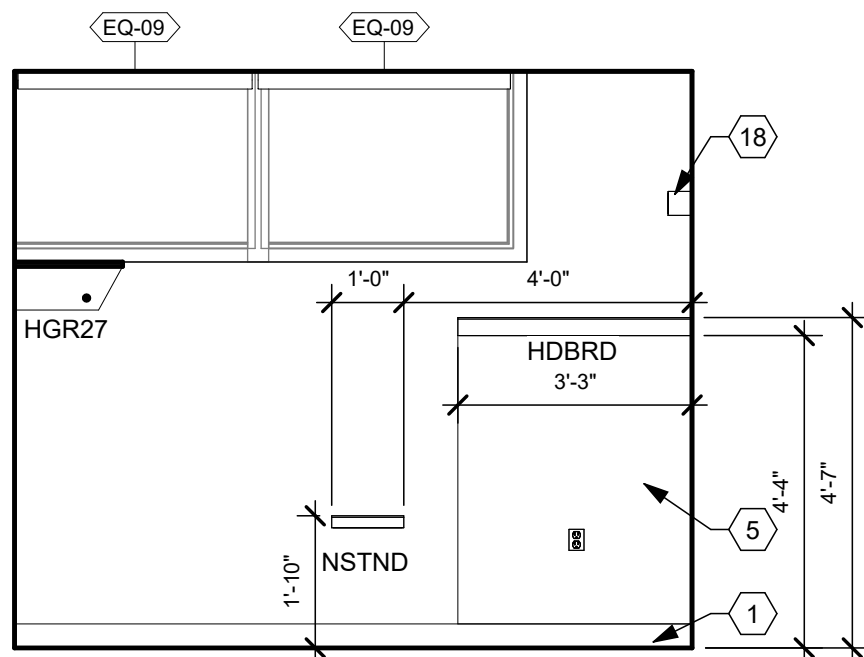

D2 116 ADA DORM NORTH
3/8" = 1'-0"

CONSTRUCTION NOTES

- (00) INDICATES CONSTRUCTION NOTE. NOT ALL NOTES USED THIS SHEET.
1 WALL BASE. REFER TO FINISH SCHEDULE FOR TYPE.
2 EXISTING STAINLESS STEEL COUNTERTOP AND BACKSPLASH.
3 STAINLESS STEEL COUNTERTOP AND BACKSPLASH. MATCH EXISTING COUNTER.
4 EXISTING SINK. REFER TO PLUMBING DRAWINGS.
5 VINYL WALL PROTECTION. REFER TO FINISH SCHEDULE FOR HEIGHT AND TYPE.
6 WALL-HUNG TV CASEWORK. REFER TO SHEET A8.03 FOR DETAILS.
7 PLASTIC LAMINATE COUNTERTOP. (PL-2)
8 GYPSUM BOARD SOFFIT.
9 TOILET. REFER TO PLUMBING DRAWINGS.
10 SINK. REFER TO PLUMBING DRAWINGS.
11 PLASTIC LAMINATE FINISHED END. (PL-1)
12 ADJUSTABLE SHELVING (ADJS). REFER TO A8.01 FOR DETAILS.
13 PORCELAIN WALL TILE. (PTW-1) ALIGN GROUT LINES WITH FLOOR TILE GROUT LINES.
14 PORCELAIN TILE WALL BASE. (PTWB-1) ALIGN GROUT LINES WITH FLOOR TILE GROUT LINES.
15 3" RADIUS DESK (DSK) CORNER.
16 WELD EXISTING STAINLESS STEEL COUNTER TO NEW STAINLESS STEEL COUNTER. SMOOTH AND POLISH WELDED SURFACE.
17 PORCELAIN WALL TILE. (PTW-2)
18 LIGHT. REFER TO ELECTRICAL DRAWINGS.

GENERAL NOTES

THESE NOTES APPLY TO ALL INTERIOR ELEVATION SHEETS.

EXAMPLE OF CASEWORK DIMENSIONS (2436) INDICATES 24" WIDTH X 36" HEIGHT. FOR DEPTH REFER TO TYPICAL CASEWORK DETAILS U.N.O.

ALL PLASTIC LAMINATE BASE, WALL & TALL CABINETS TO BE (PL-1) U.N.O.

ALL CASEWORK COUNTERTOPS TO BE SOLID SURFACE (SS-1) UNLESS NOTED OTHERWISE.

PROVIDE MIN. 3/4" PLASTIC LAMINATE SCRIBE AGAINST FINISHED WALLS AT BASE, WALL AND TALL CABINETS.

INSTALL SOLID WOOD (FIRE-TREATED) (CONTRACTOR OPTION SHEET STEEL) BLOCKING IN WALLS BEHIND WALLMOUNTED ITEMS INCLUDING CASEWORK, RAILINGS, TOILET ACCESSORIES, ETC.

REFER TO ELECTRICAL DRAWINGS FOR ELECTRICAL RECEPTACLE LOCATIONS. NOT ALL ELECTRICAL DEVICES ARE SHOWN ON ELEVATIONS.

SEE SHEETS A8.0 SERIES FOR TYPICAL CABINET SECTIONS AND DETAILS.

ALL OUTSIDE CORNERS OF SOLID SURFACE COUNTERTOPS SHALL PROJECT 1" PAST CABINET/SUPPORT AND SHALL HAVE 1 1/2" RADIUS CORNER EXCEPT AT REFRIGERATORS AND EQUIPMENT, WHERE SQUARE CORNERS AND 1/4" PROJECTION SHALL BE USED.

SEE SHEET A7.1 FOR ACCESSORY SCHEDULE. NOT EVERY ITEM SHOWN IS LABELED. LABEL IS "TYPICAL" OF OTHERS SHOWN. COORDINATE FINAL POSITION WITH OWNER.

DESIGNATION (XX-X) REFERS TO FINISHES. REFER TO SPECIFICATIONS DIVISION 09 AND SHEET A0.2 & A0.3 FOR FINISH DESCRIPTIONS AND ABBREVIATIONS.

ALL COUNTERTOPS 25" DEEP U.N.O.

ALL EXPOSED END PANELS IN CASEWORK TO RECEIVE SAME PLASTIC LAMINATE FINISH AS FRONT SURFACES.

ALL INTERIOR WALLS TO HAVE A WALL BASE. REFER TO FINISH SCHEDULE FOR TYPE.

REFER TO SHEET A0.1 FOR TYPICAL MOUNTING HEIGHT DIMENSIONS.

CASEWORK TYPES (PREFIX) ABBREVIATIONS:

SADA - "ADA" SINK BASE
B - BASE CABINET
4DB - 4 DOOR BASE CABINET
BFC - BASE FILE CABINET
SB - SINK BASE
OB - OPEN SHELF CABINET
W - WALL CABINET
WM - WALL MICROWAVE CABINET
OW - OPEN SHELF WALL CABINET
FC - FILE CABINET
LFC - LATERAL FILE CABINET
TC - TALL CABINET
PC - PANTRY CABINET
DL - DORM LOCKER

A

B

C

D

E

F

App Architecture
creative focused design

615 Woodside Drive, Englewood, Ohio 45322
T 937.836.8898 F 937.832.3696
www.app-arch.com

STATE OF OHIO
TIMOTHY J. BEMENT
12065
Professional Engineer License #122906
Expiration Date 12/31/2025

CITY OF DAYTON
DAYTON FIRE DEPARTMENT
STATION 16
4111 Kings Highway, Dayton, Ohio, 45406

ISSUE	
NO.	DESCRIPTION
08/01/25	FOR CONSTRUCTION
04/17/2026	CONFORMED SET

DATE08/01/25

JOB NO.4284.01

DRAWNAEE

CHECKEDCMS/TJB

COPYRIGHT © 2025 - App Architecture, Inc.

TITLE
INTERIOR ELEVATIONS

SHEET NO.
A7.13

4/10/2026 12:34:05 PM

A


B

C


D

E


F

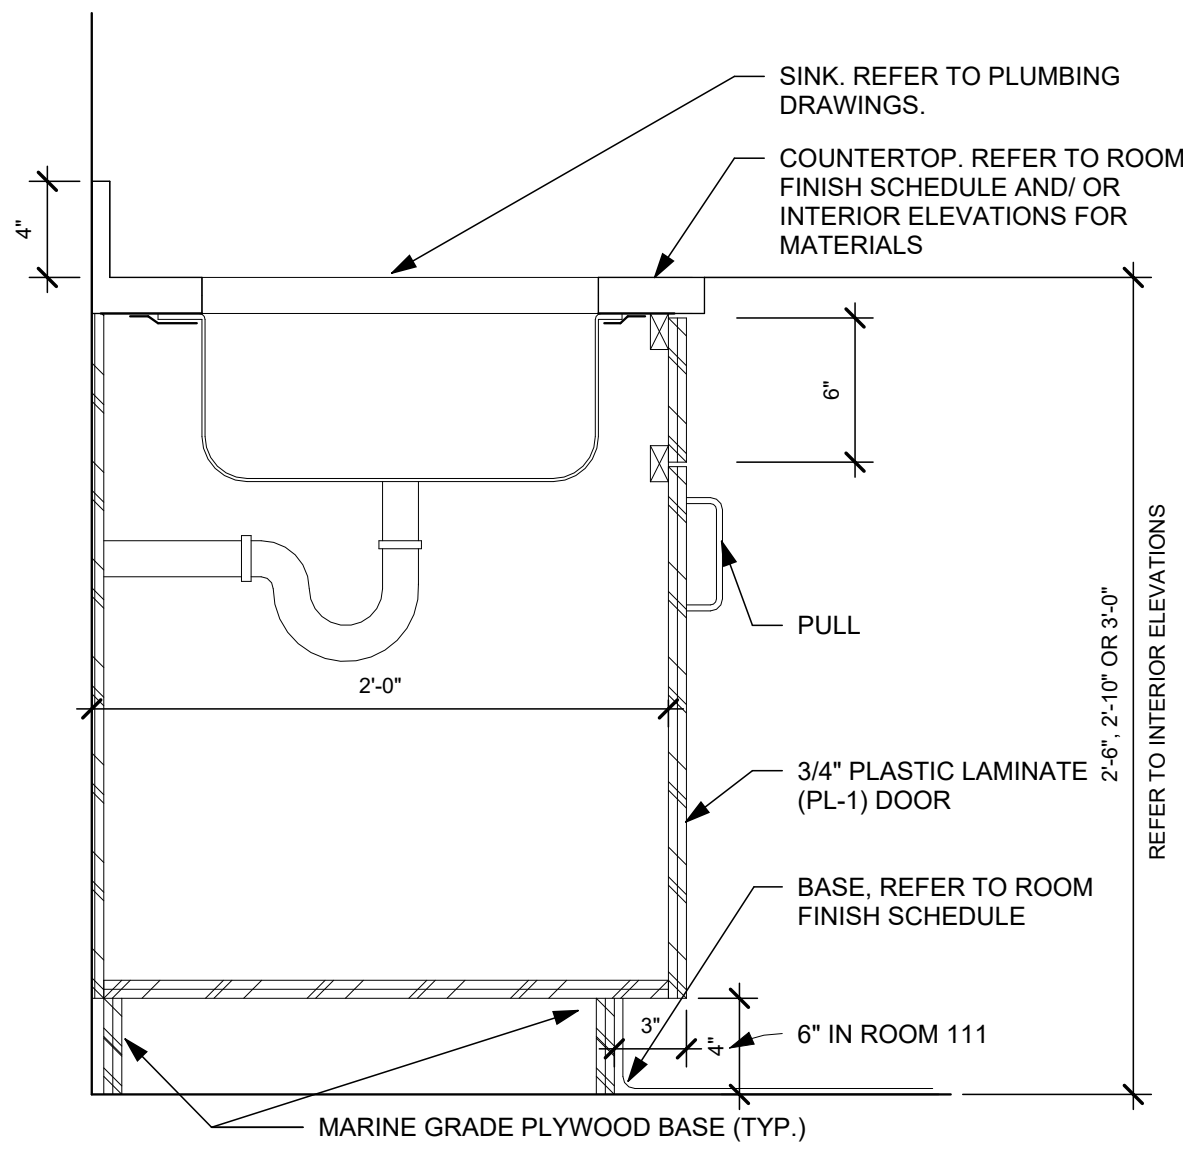


B1 TYP. SINK BASE CABINET (SB) DETAIL
1 1/2" = 1'-0"

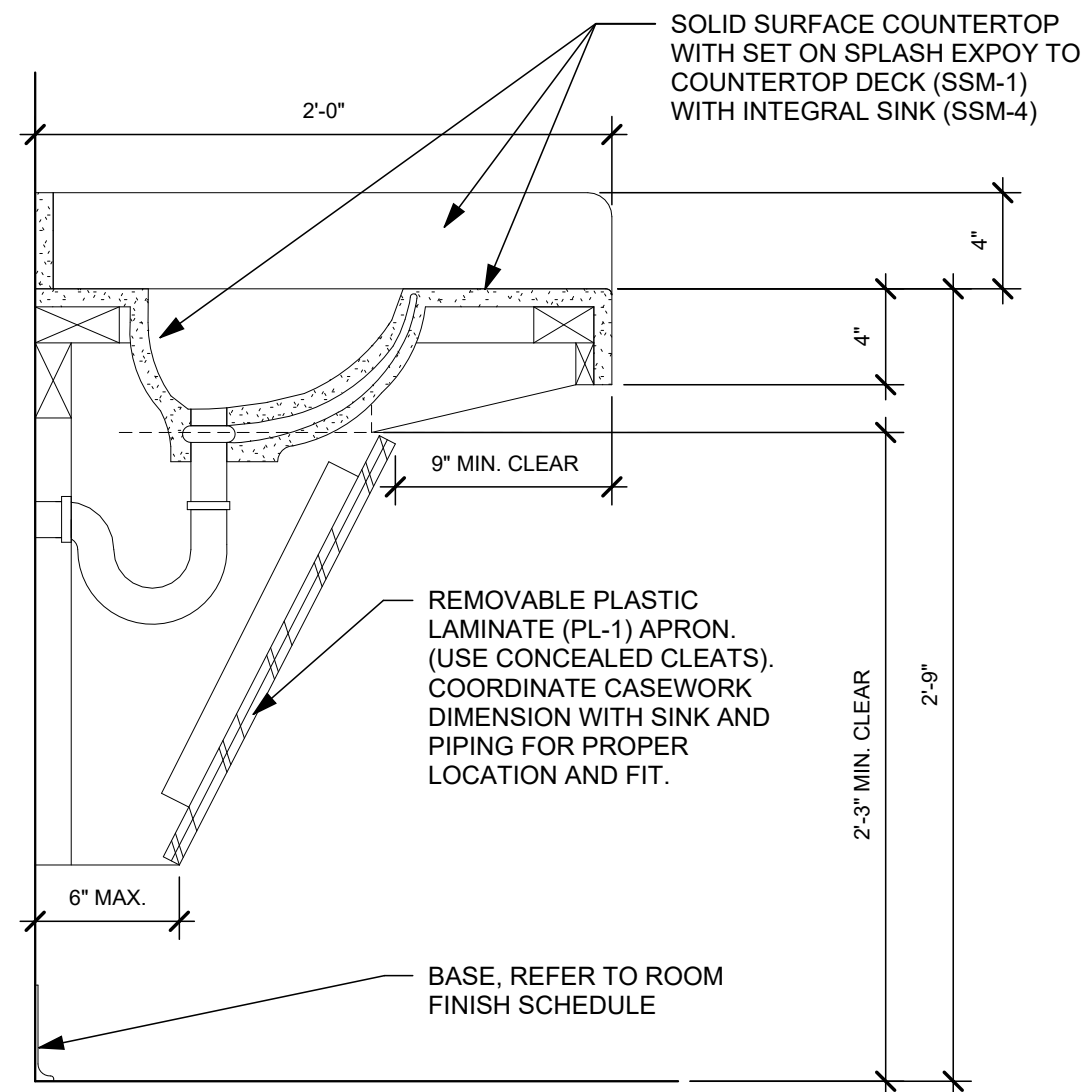


B3 "ADA" SINK (SADA) DETAIL
1 1/2" = 1'-0"

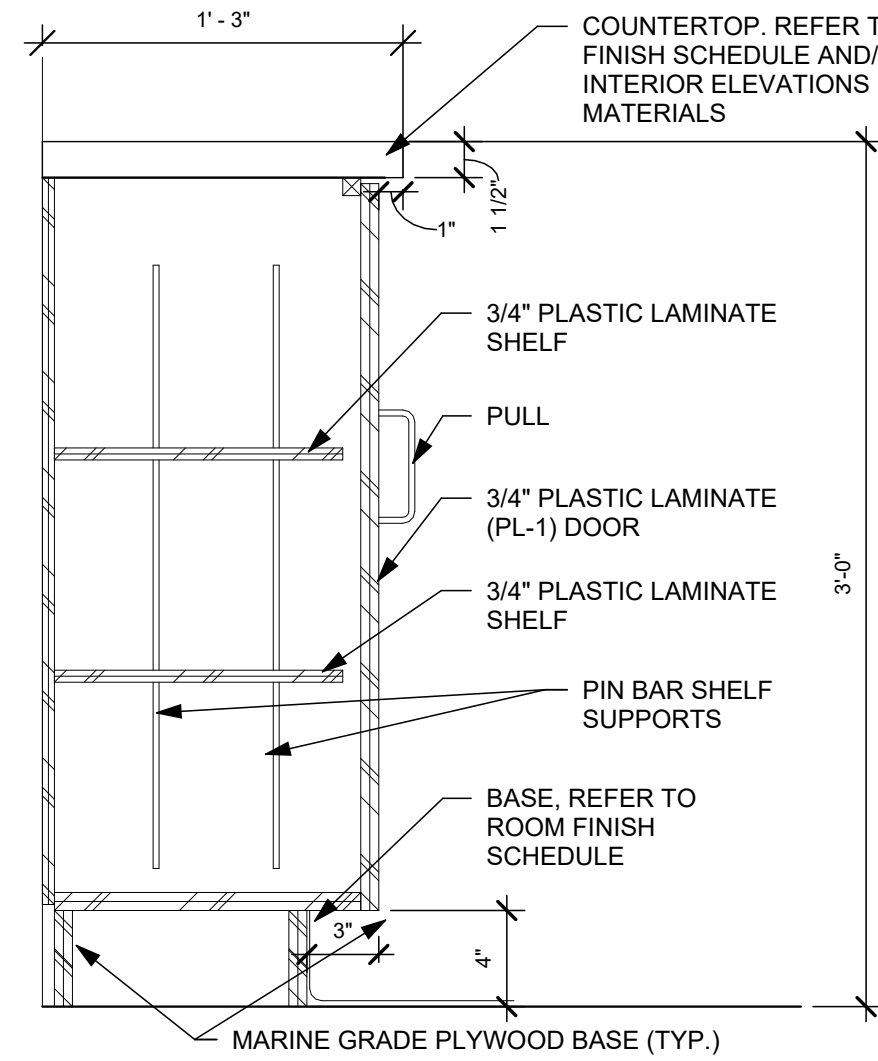


B4 ENTERTAINMENT CABINET (ET)
1 1/2" = 1'-0"

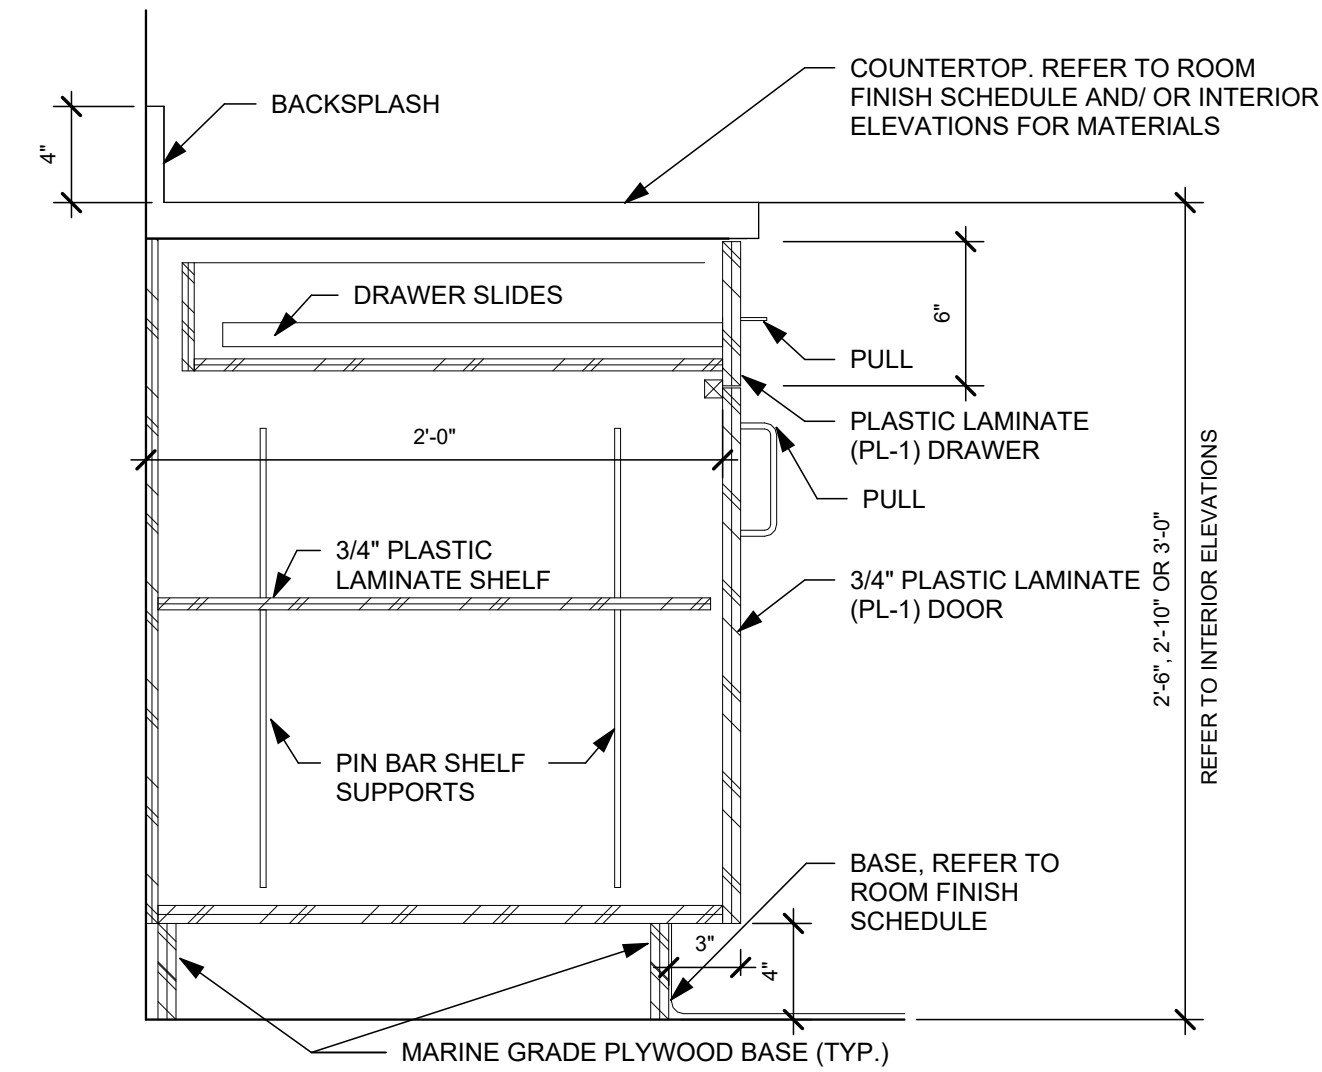


B6 DRAWER BASE CABINET (B) DETAIL
1 1/2" = 1'-0"

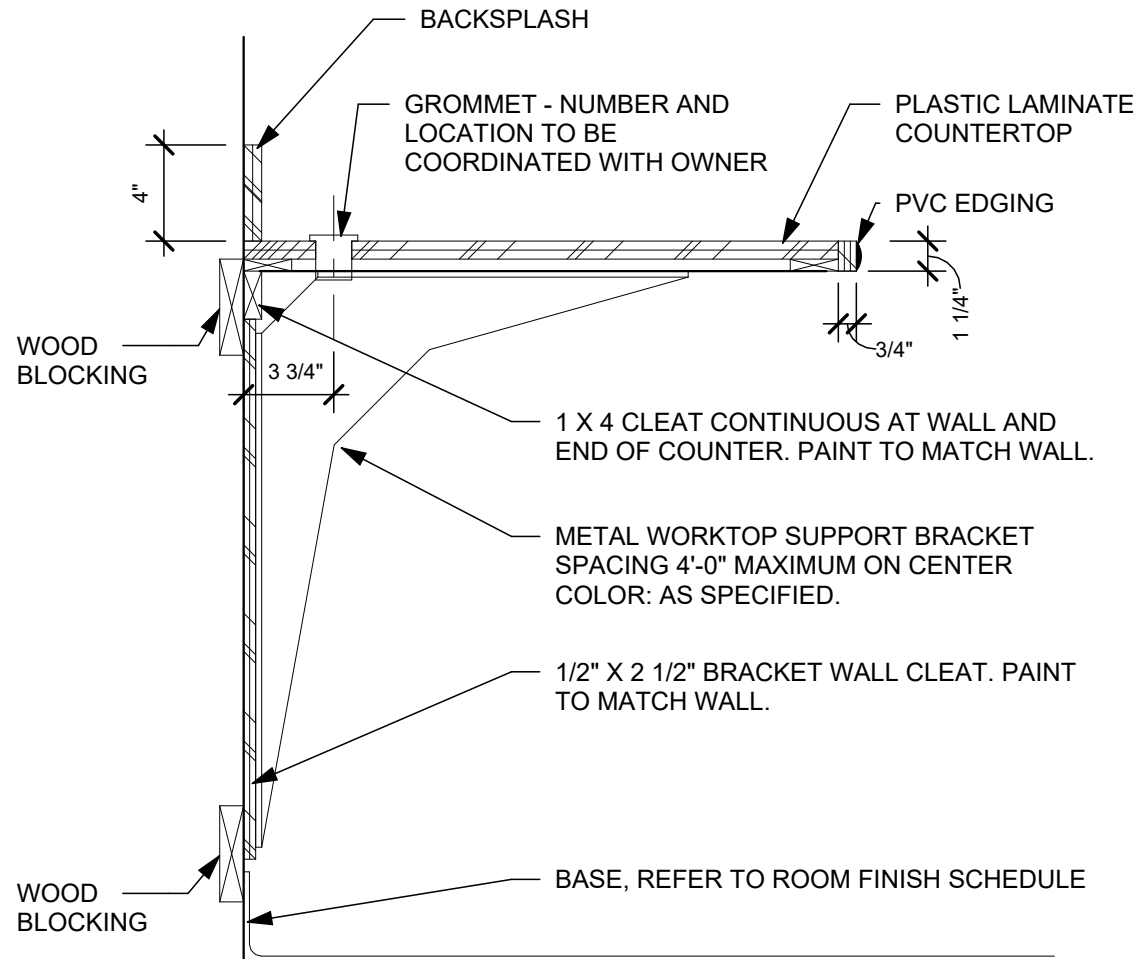


D1 TYP. WORK SURFACE DETAIL
1 1/2" = 1'-0"

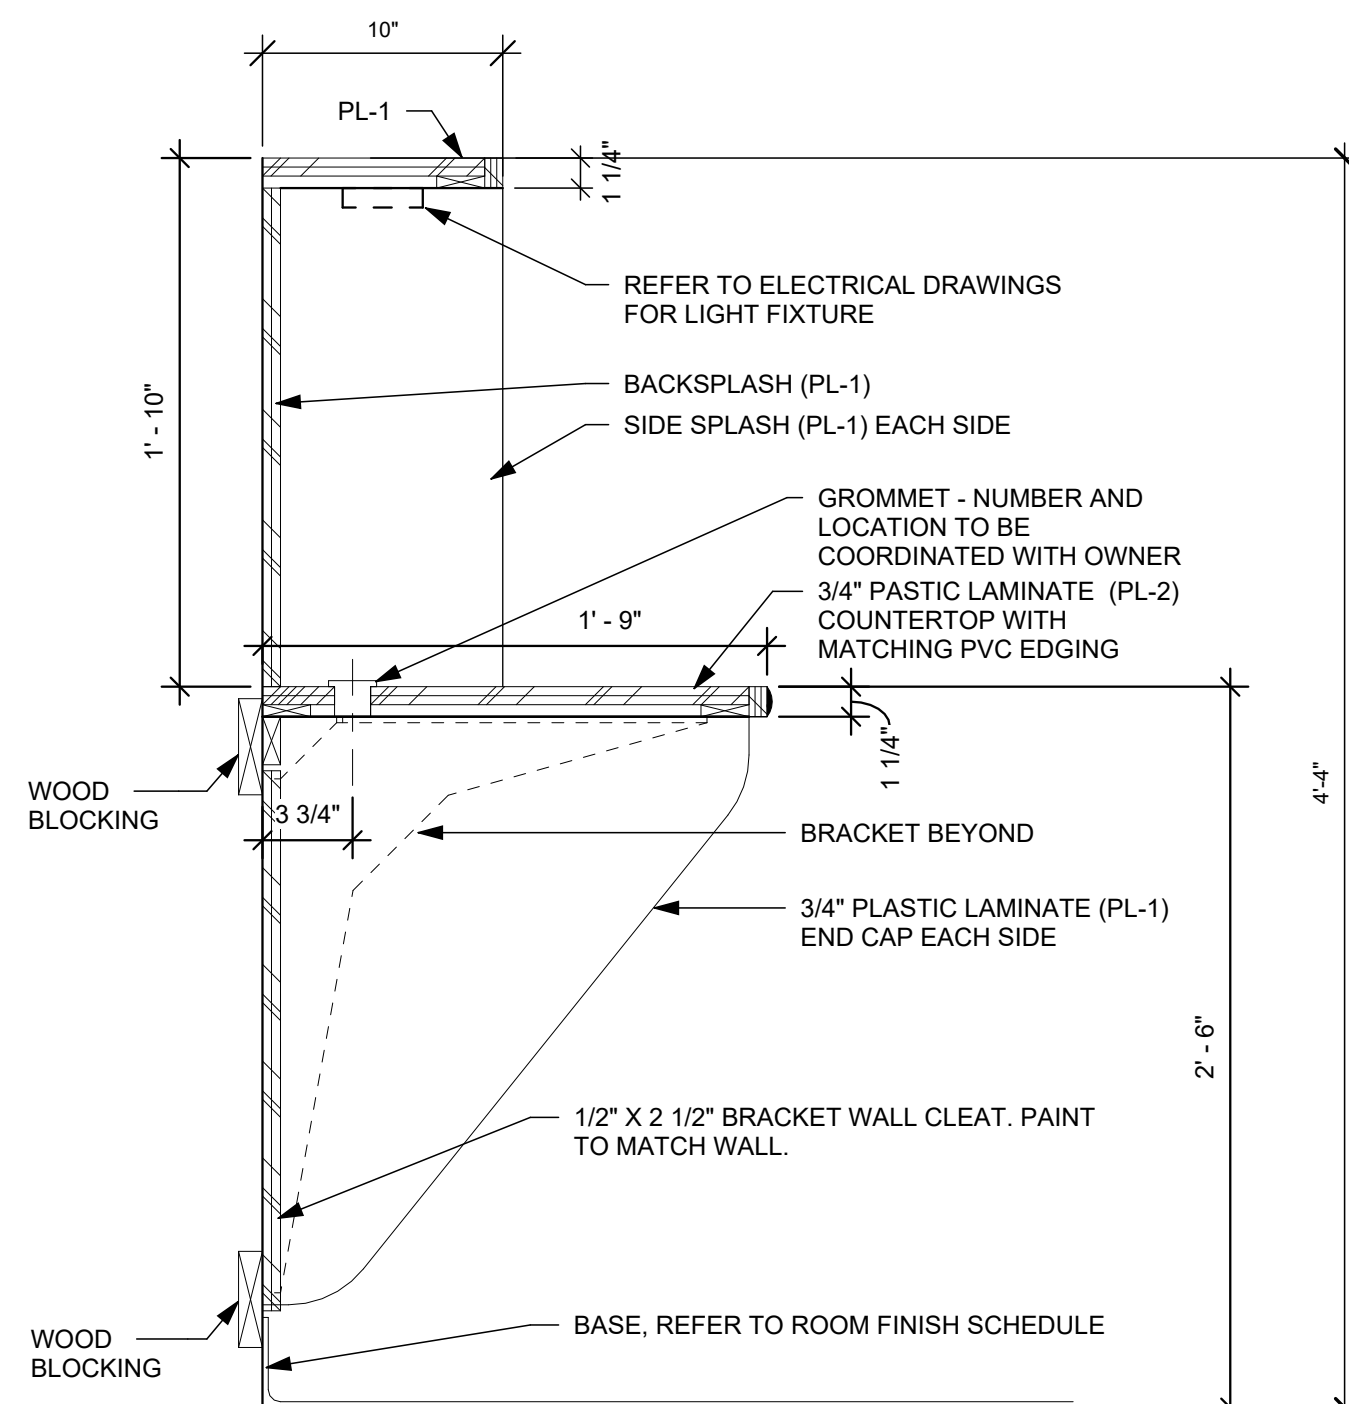


D3 TYP. DORM WORK SURFACE (DSK) DETAIL
1 1/2" = 1'-0"

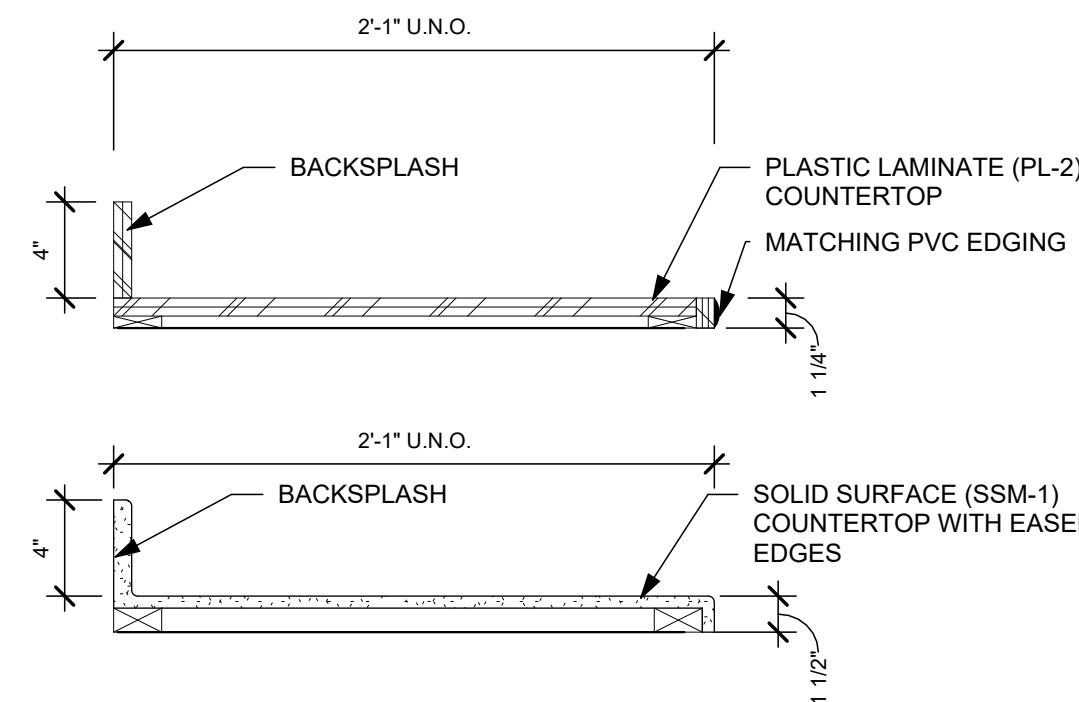


D4 TYP. COUNTER DETAILS1
1 1/2" = 1'-0"

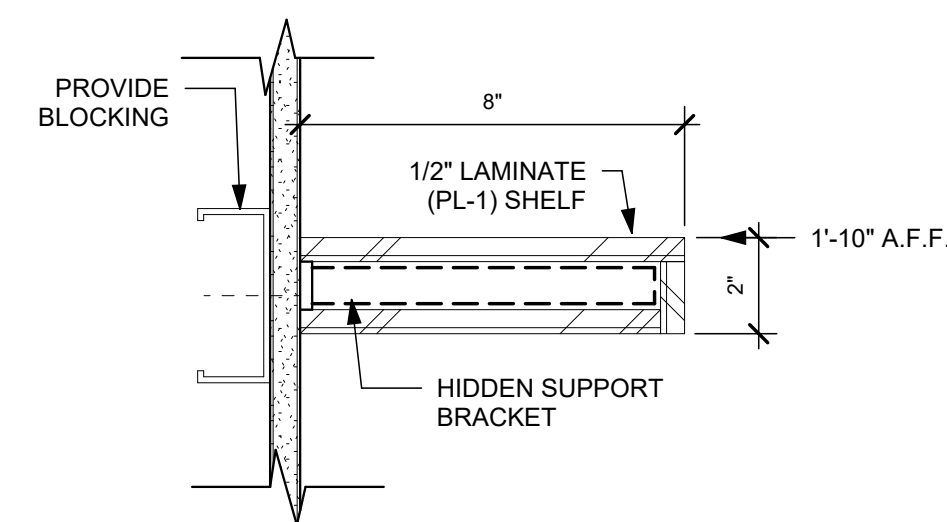


F1 DORM NIGHT STAND SHELF (NSTND) DETAIL
3" = 1'-0"

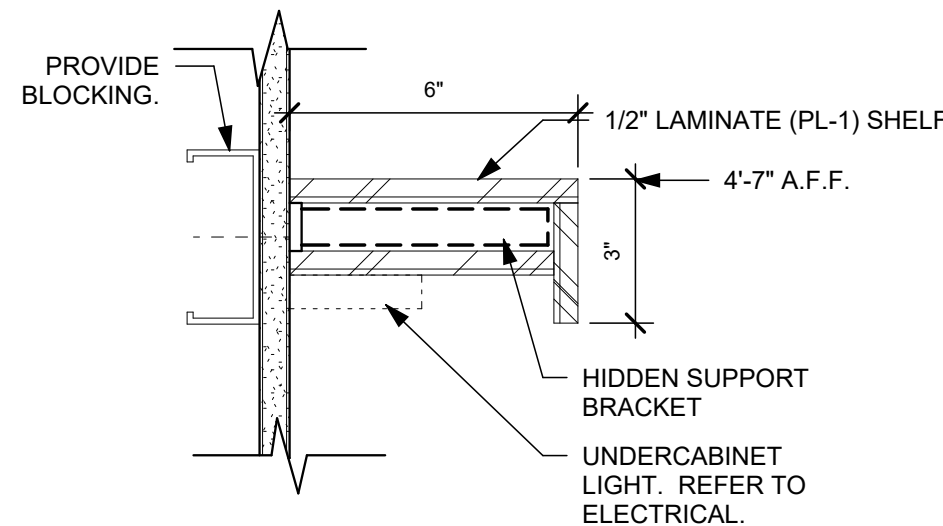

F3 DORM HEADBOARD SHELF (HDBRD)
3" = 1'-0"

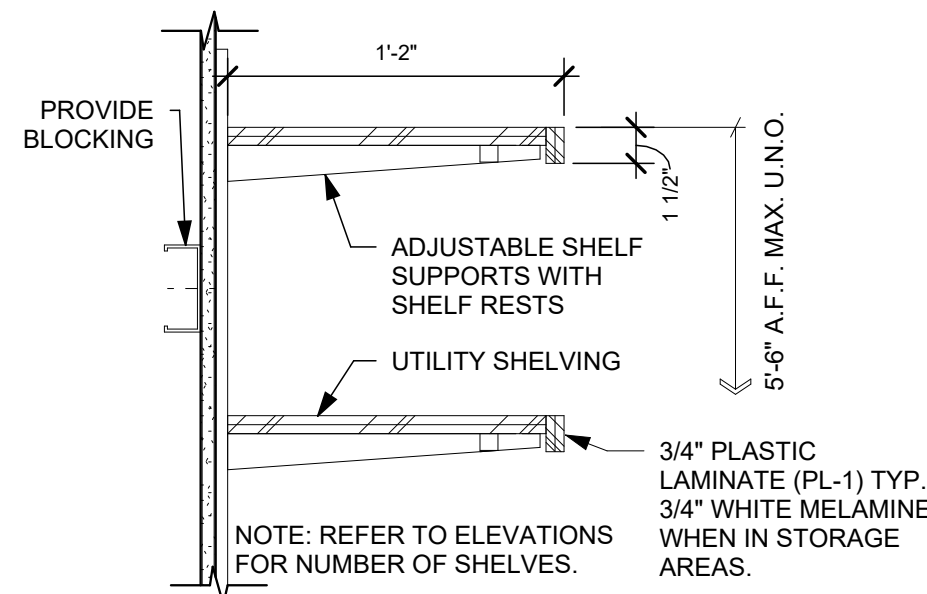

F4 ADJUSTABLE SHELVING (ADJS)
1 1/2" = 1'-0"

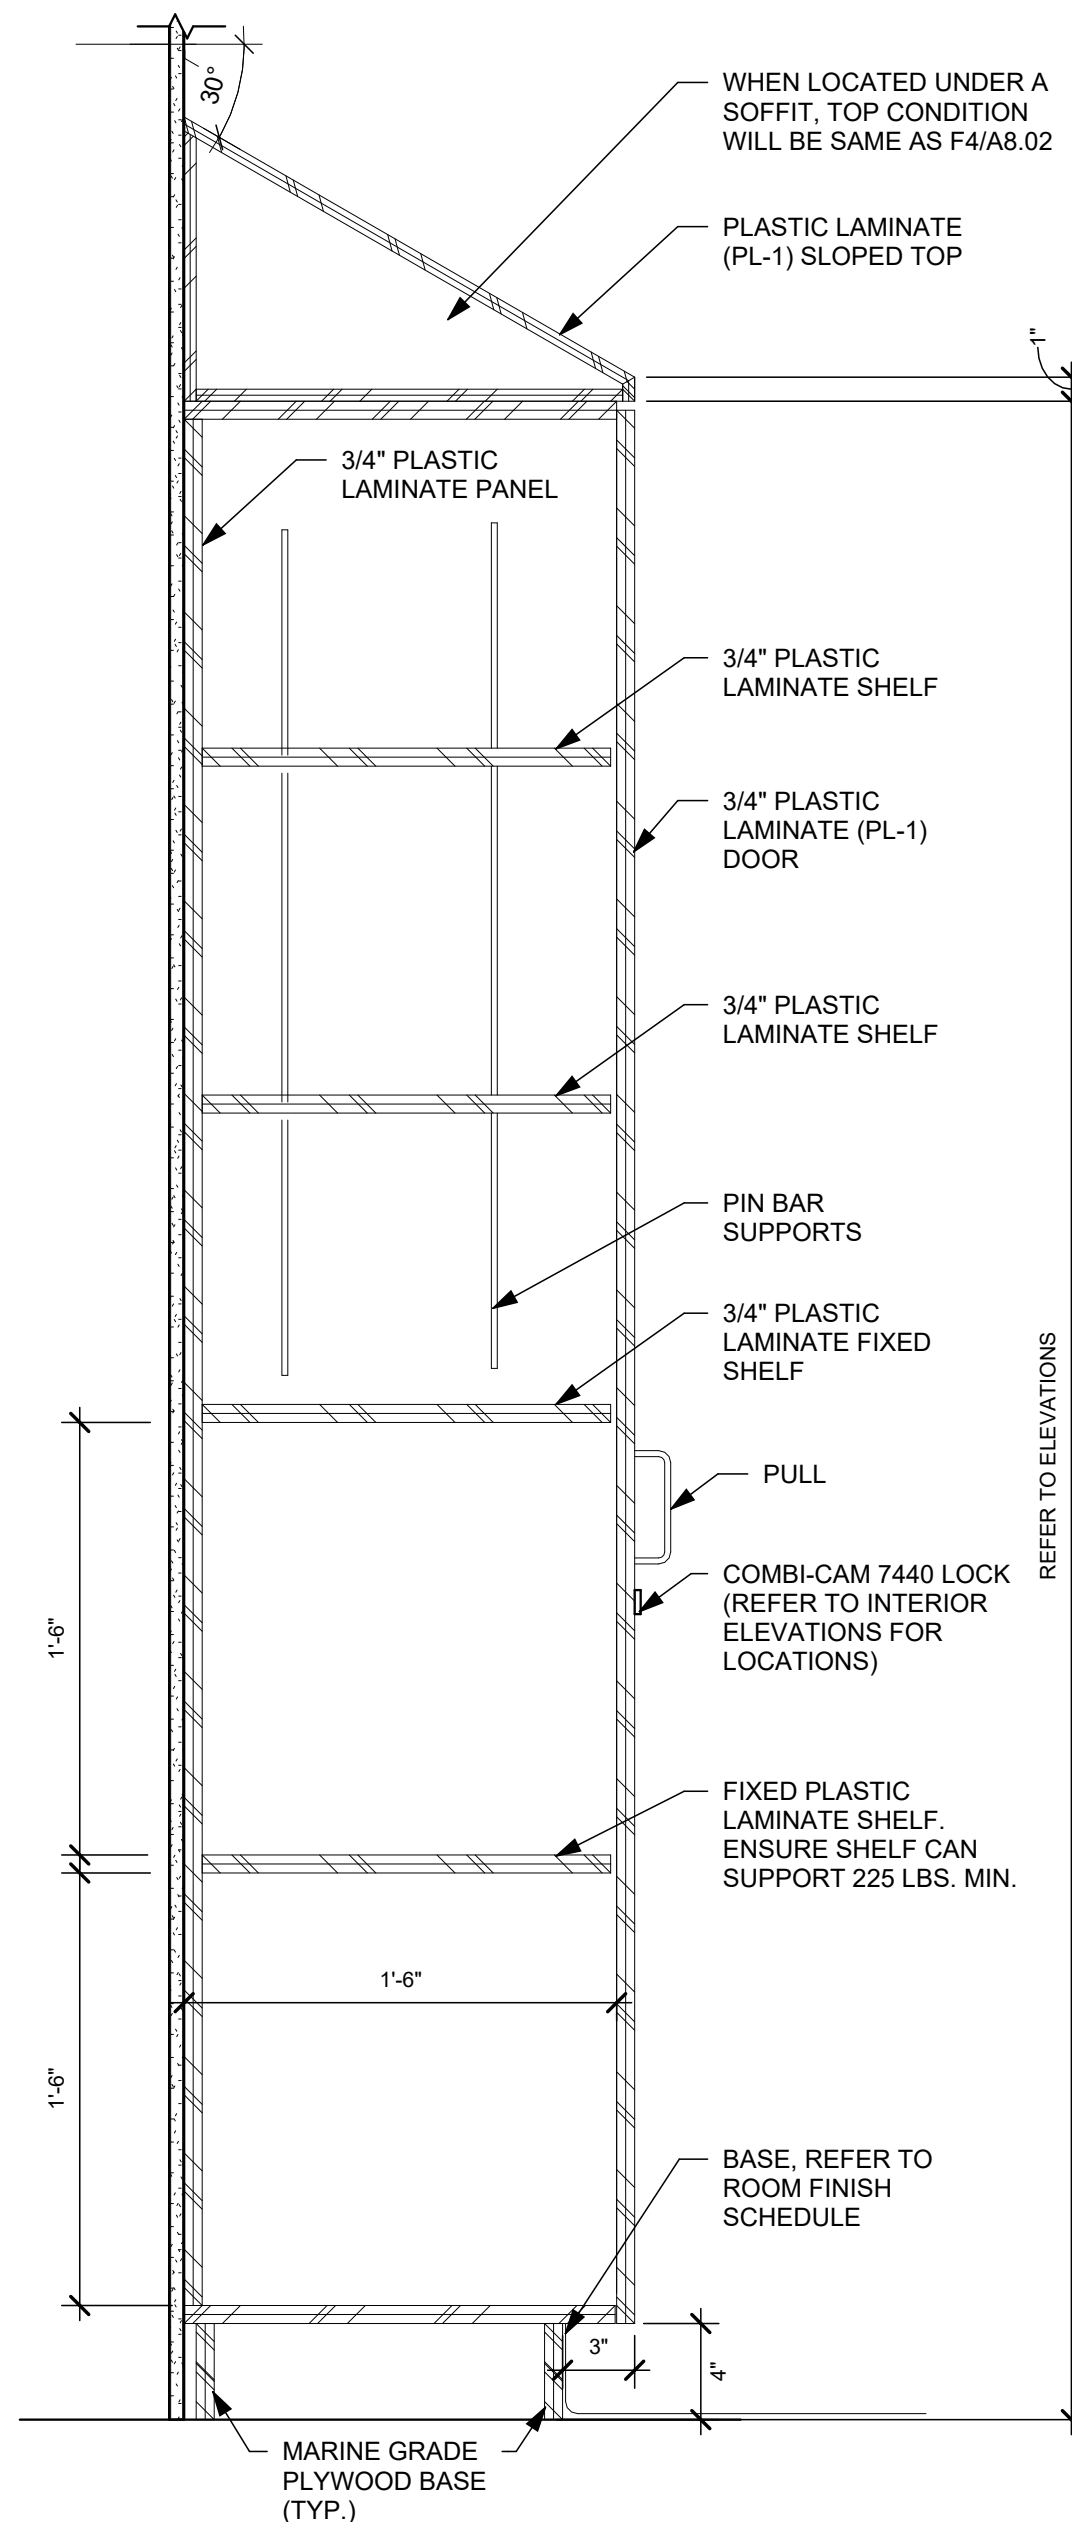

F6 TALL CABINET (TC) DETAIL
1 1/2" = 1'-0"

A

B

C

D

E

F

App Architecture
creative focused design

615 Woodside Drive, Englewood, Ohio 45322
T 937.836.8898 F 937.832.3696
www.app-arch.com

STATE OF OHIO
TIMOTHY J. BEMENT
1205
Professional Engineer License #12306
Expiration Date 12/31/2025


CITY OF DAYTON
DAYTON FIRE DEPARTMENT
STATION 16
4111 Kings Highway, Dayton, Ohio, 45406

ISSUE		
NO.	DATE	DESCRIPTION
08/01/25	FOR CONSTRUCTION	
04/17/2026	CONFORMED SET	


DATE	08/01/25
JOB NO.	4284.01
DRAWN	AEE
CHECKED	CMS/TJB

TITLE
CASEWORK DETAILS


SHEET NO.
A8.01

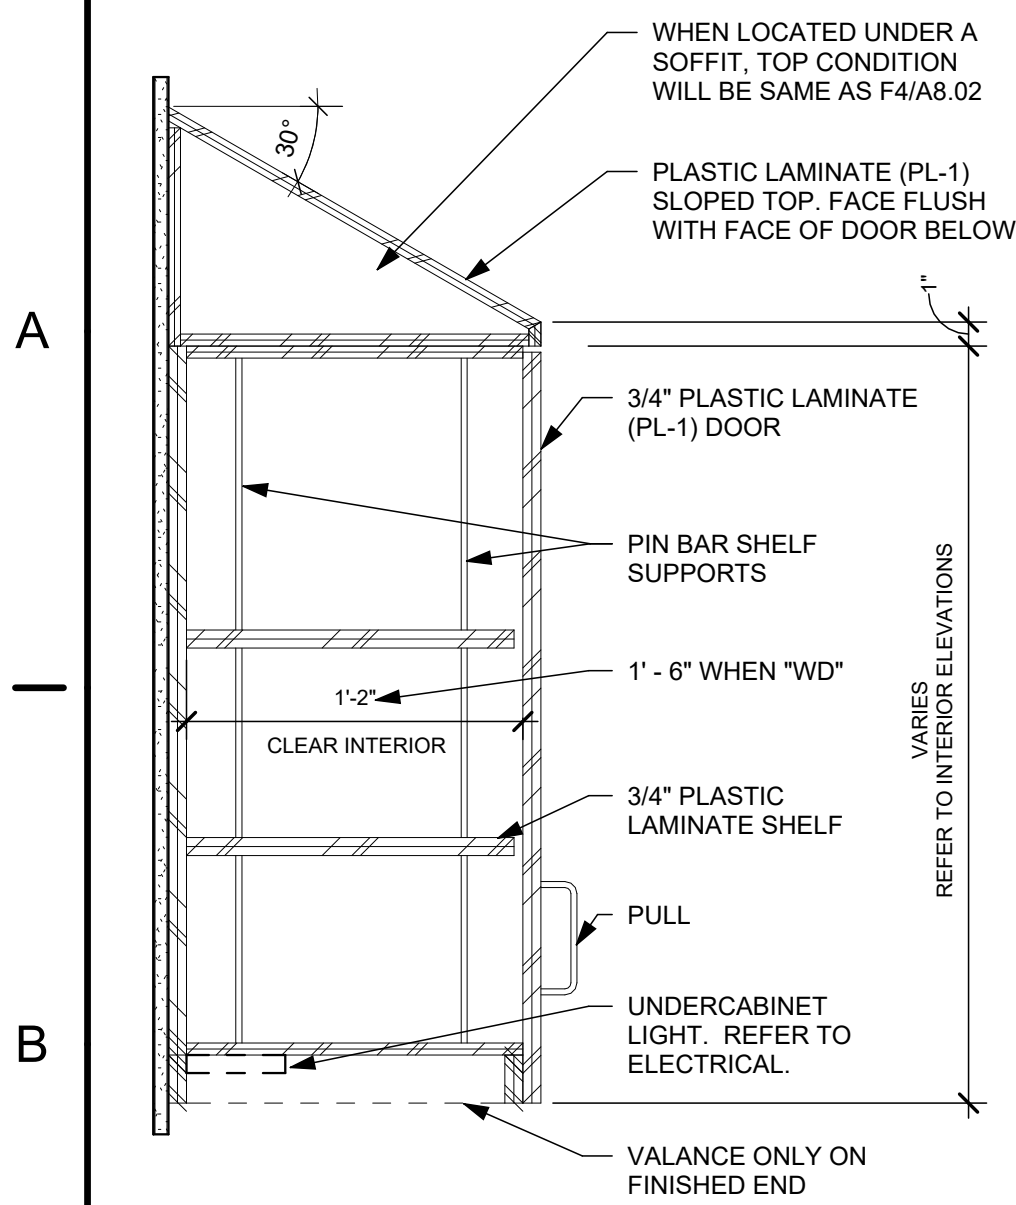


B1 WALL CABINET (W) DETAIL
1 1/2" = 1'-0"

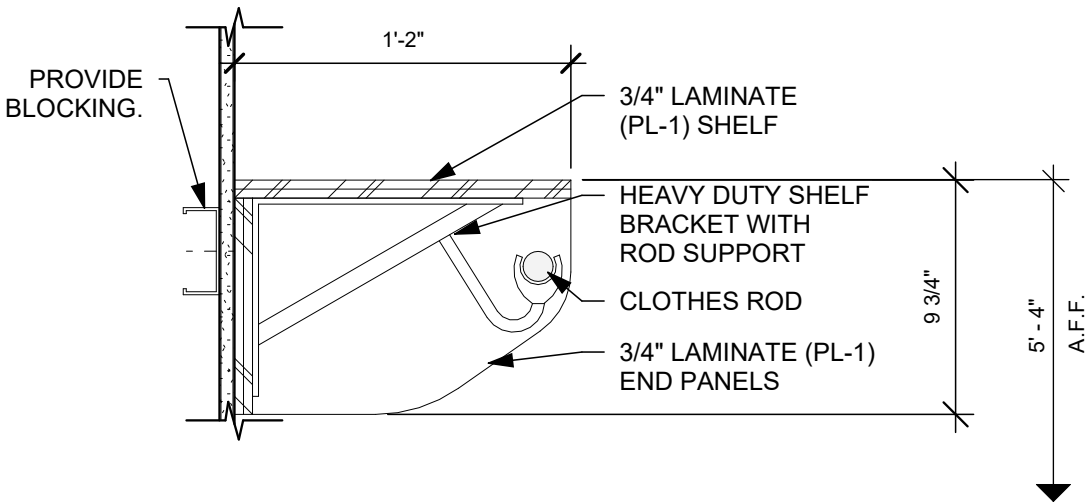


B2 HANGER ROD W/ SHELF (HGR)
1 1/2" = 1'-0"

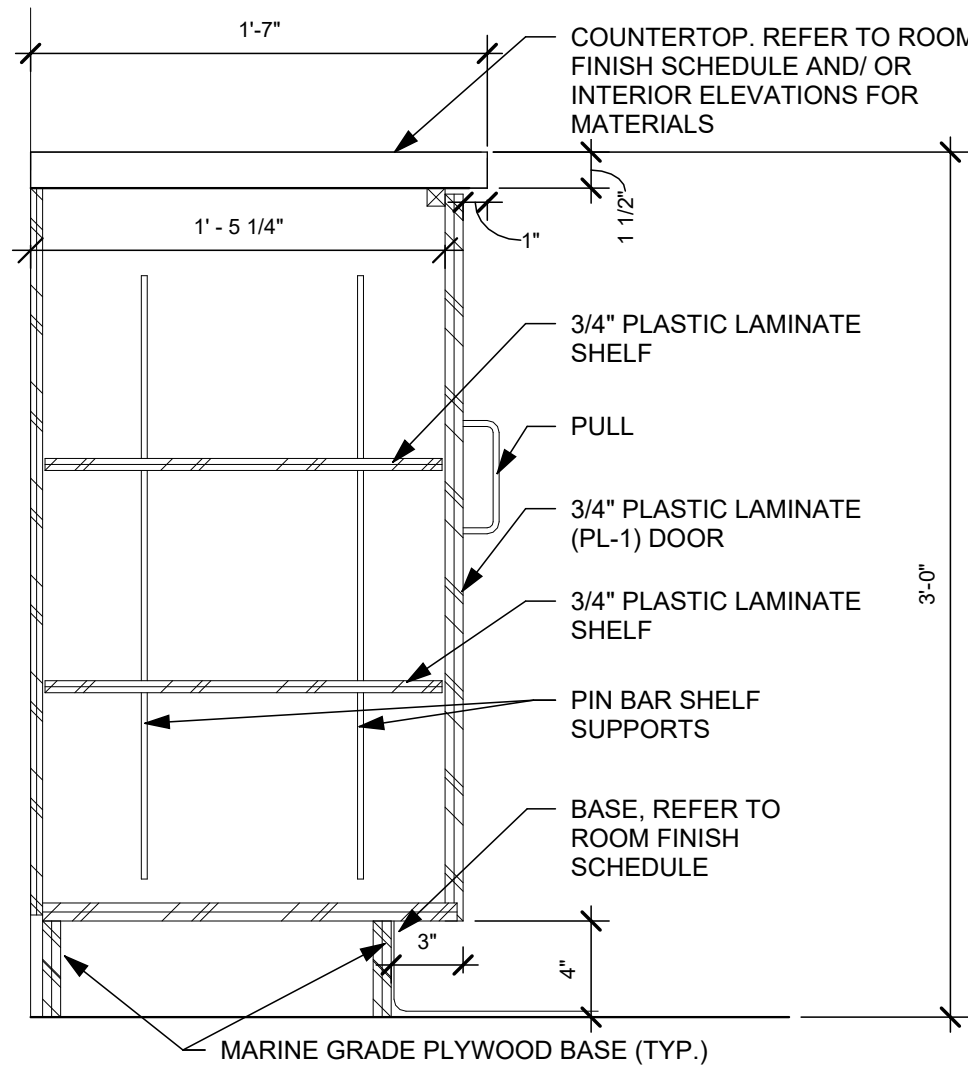


B4 ENTERTAINMENT CABINET (ET)
1 1/2" = 1'-0"

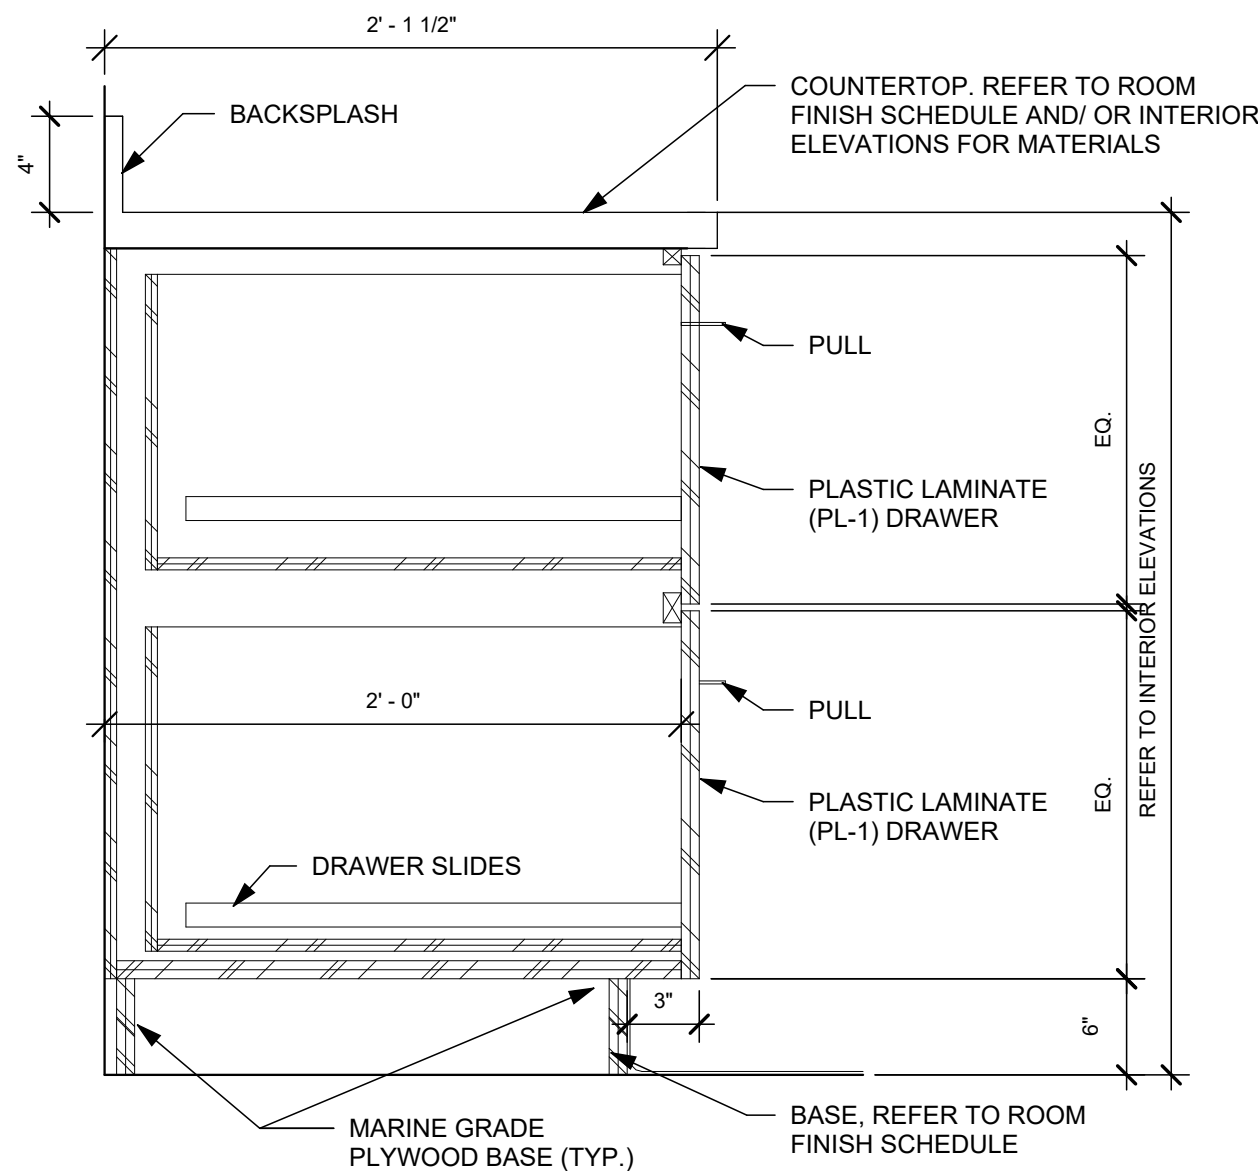


B6 BASE FILE CABINET (BFC) DETAIL
1 1/2" = 1'-0"

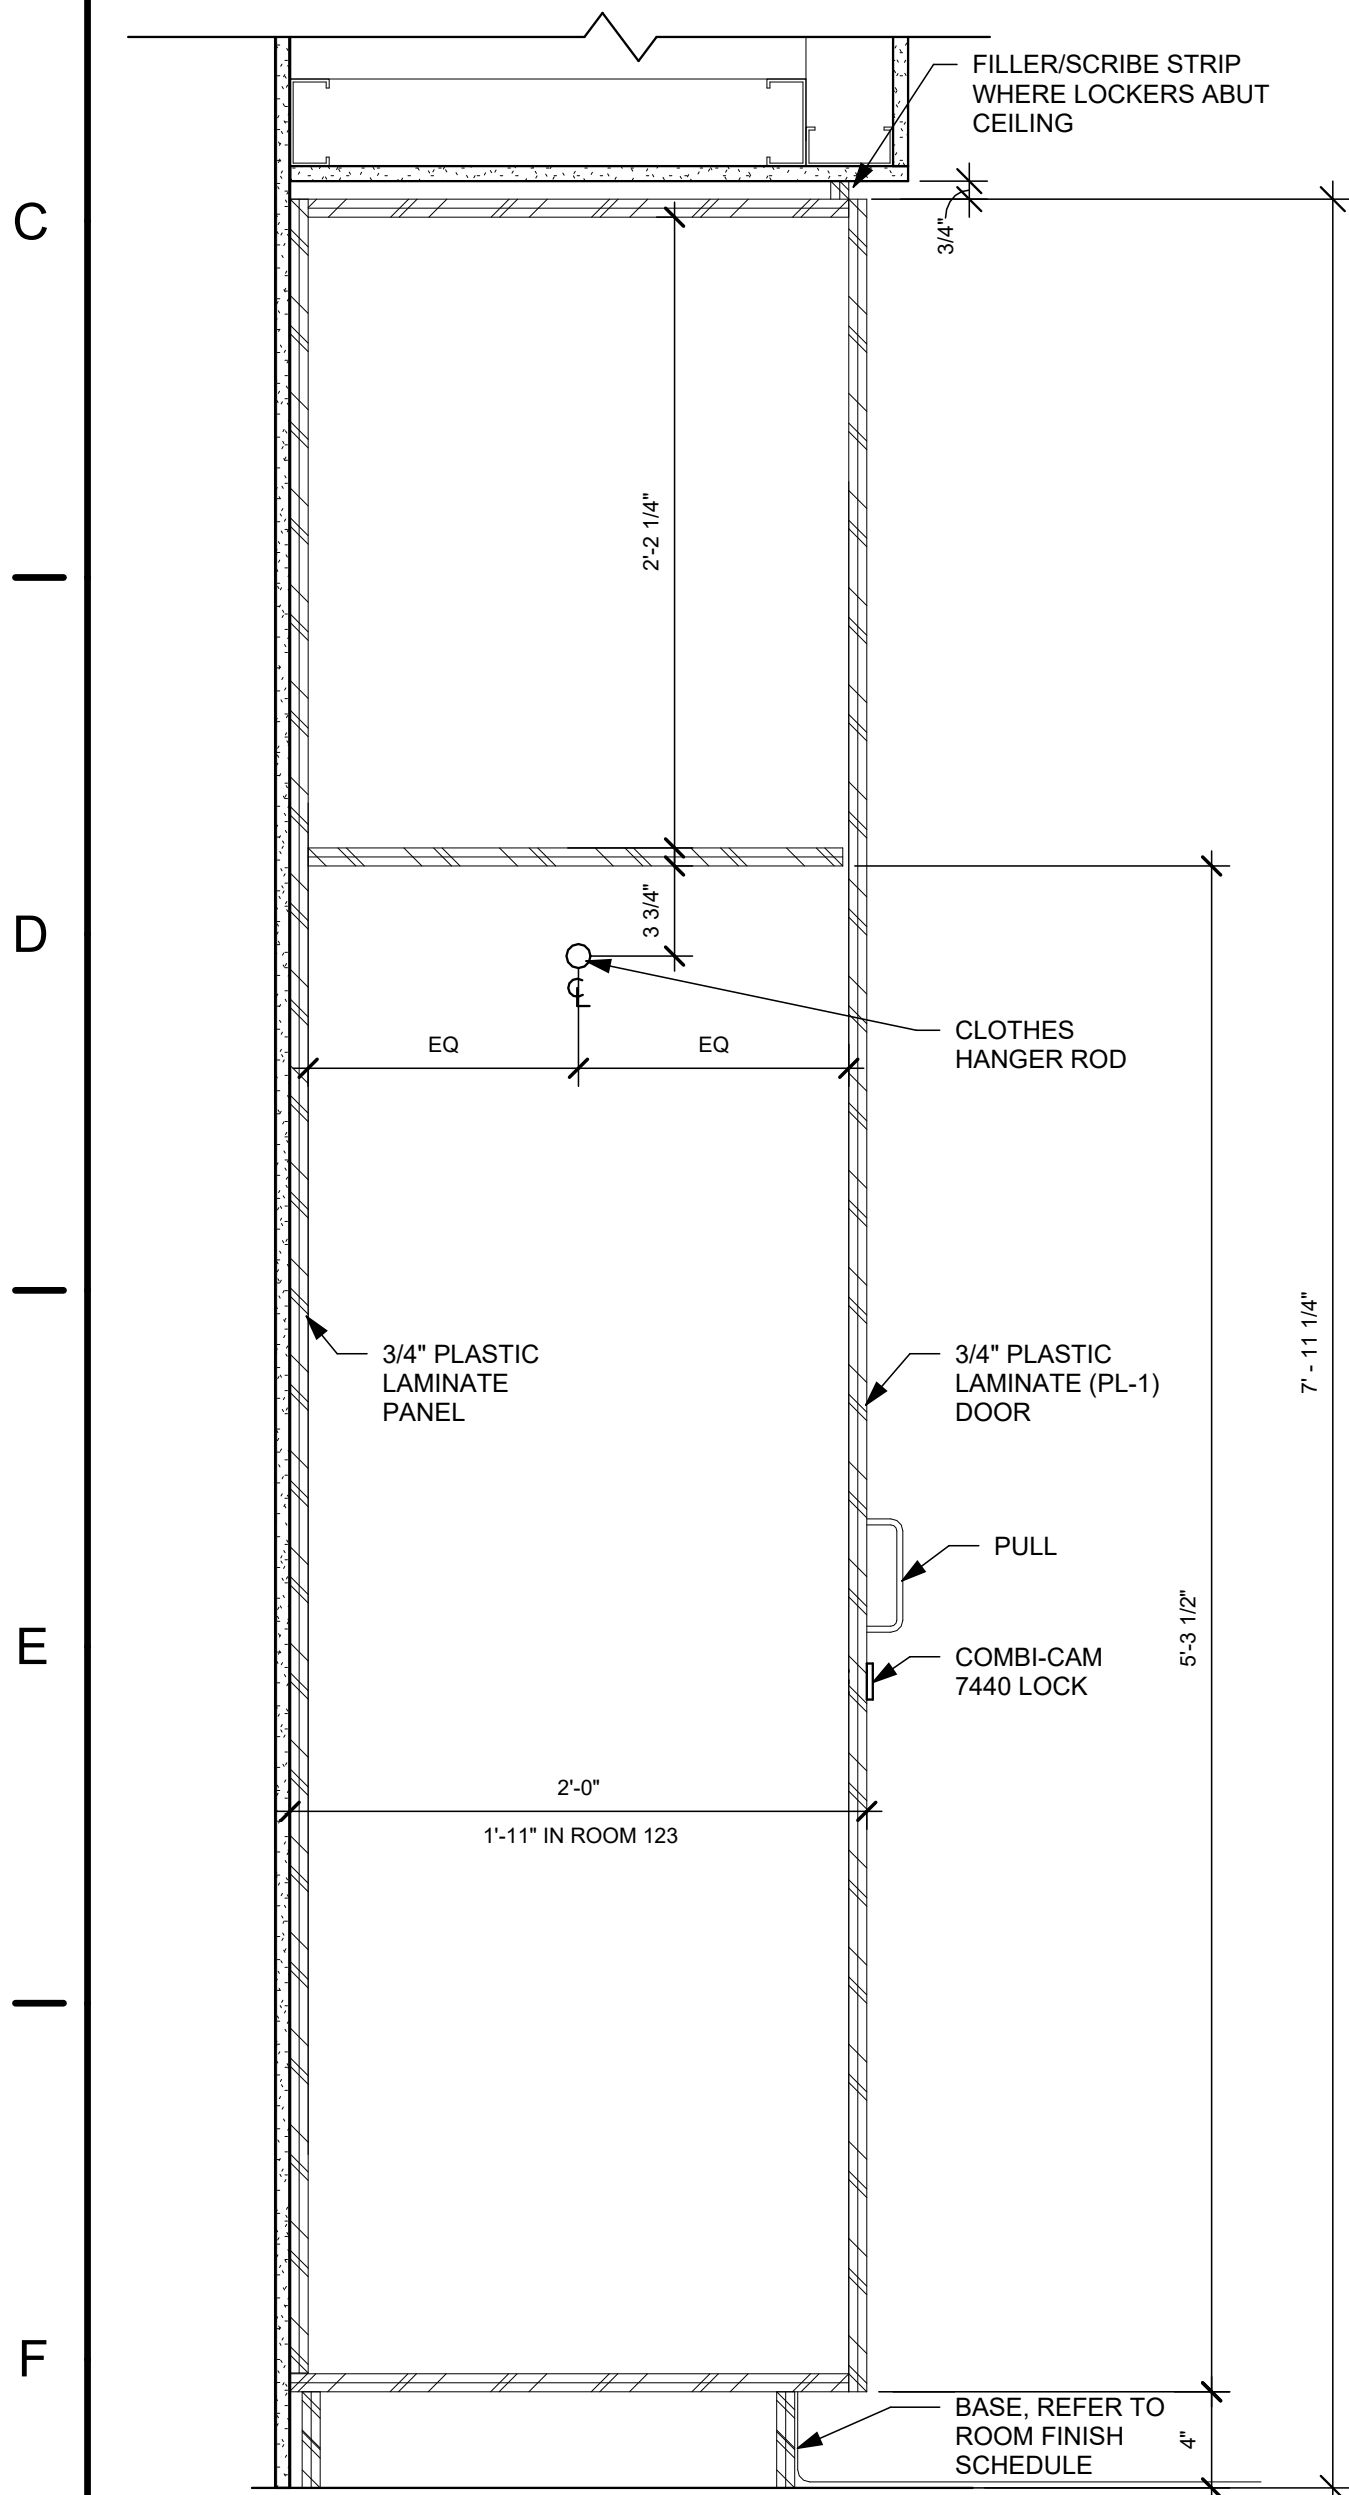


F1 LOCKER (LKR) - HANGER SIDE
1 1/2" = 1'-0"

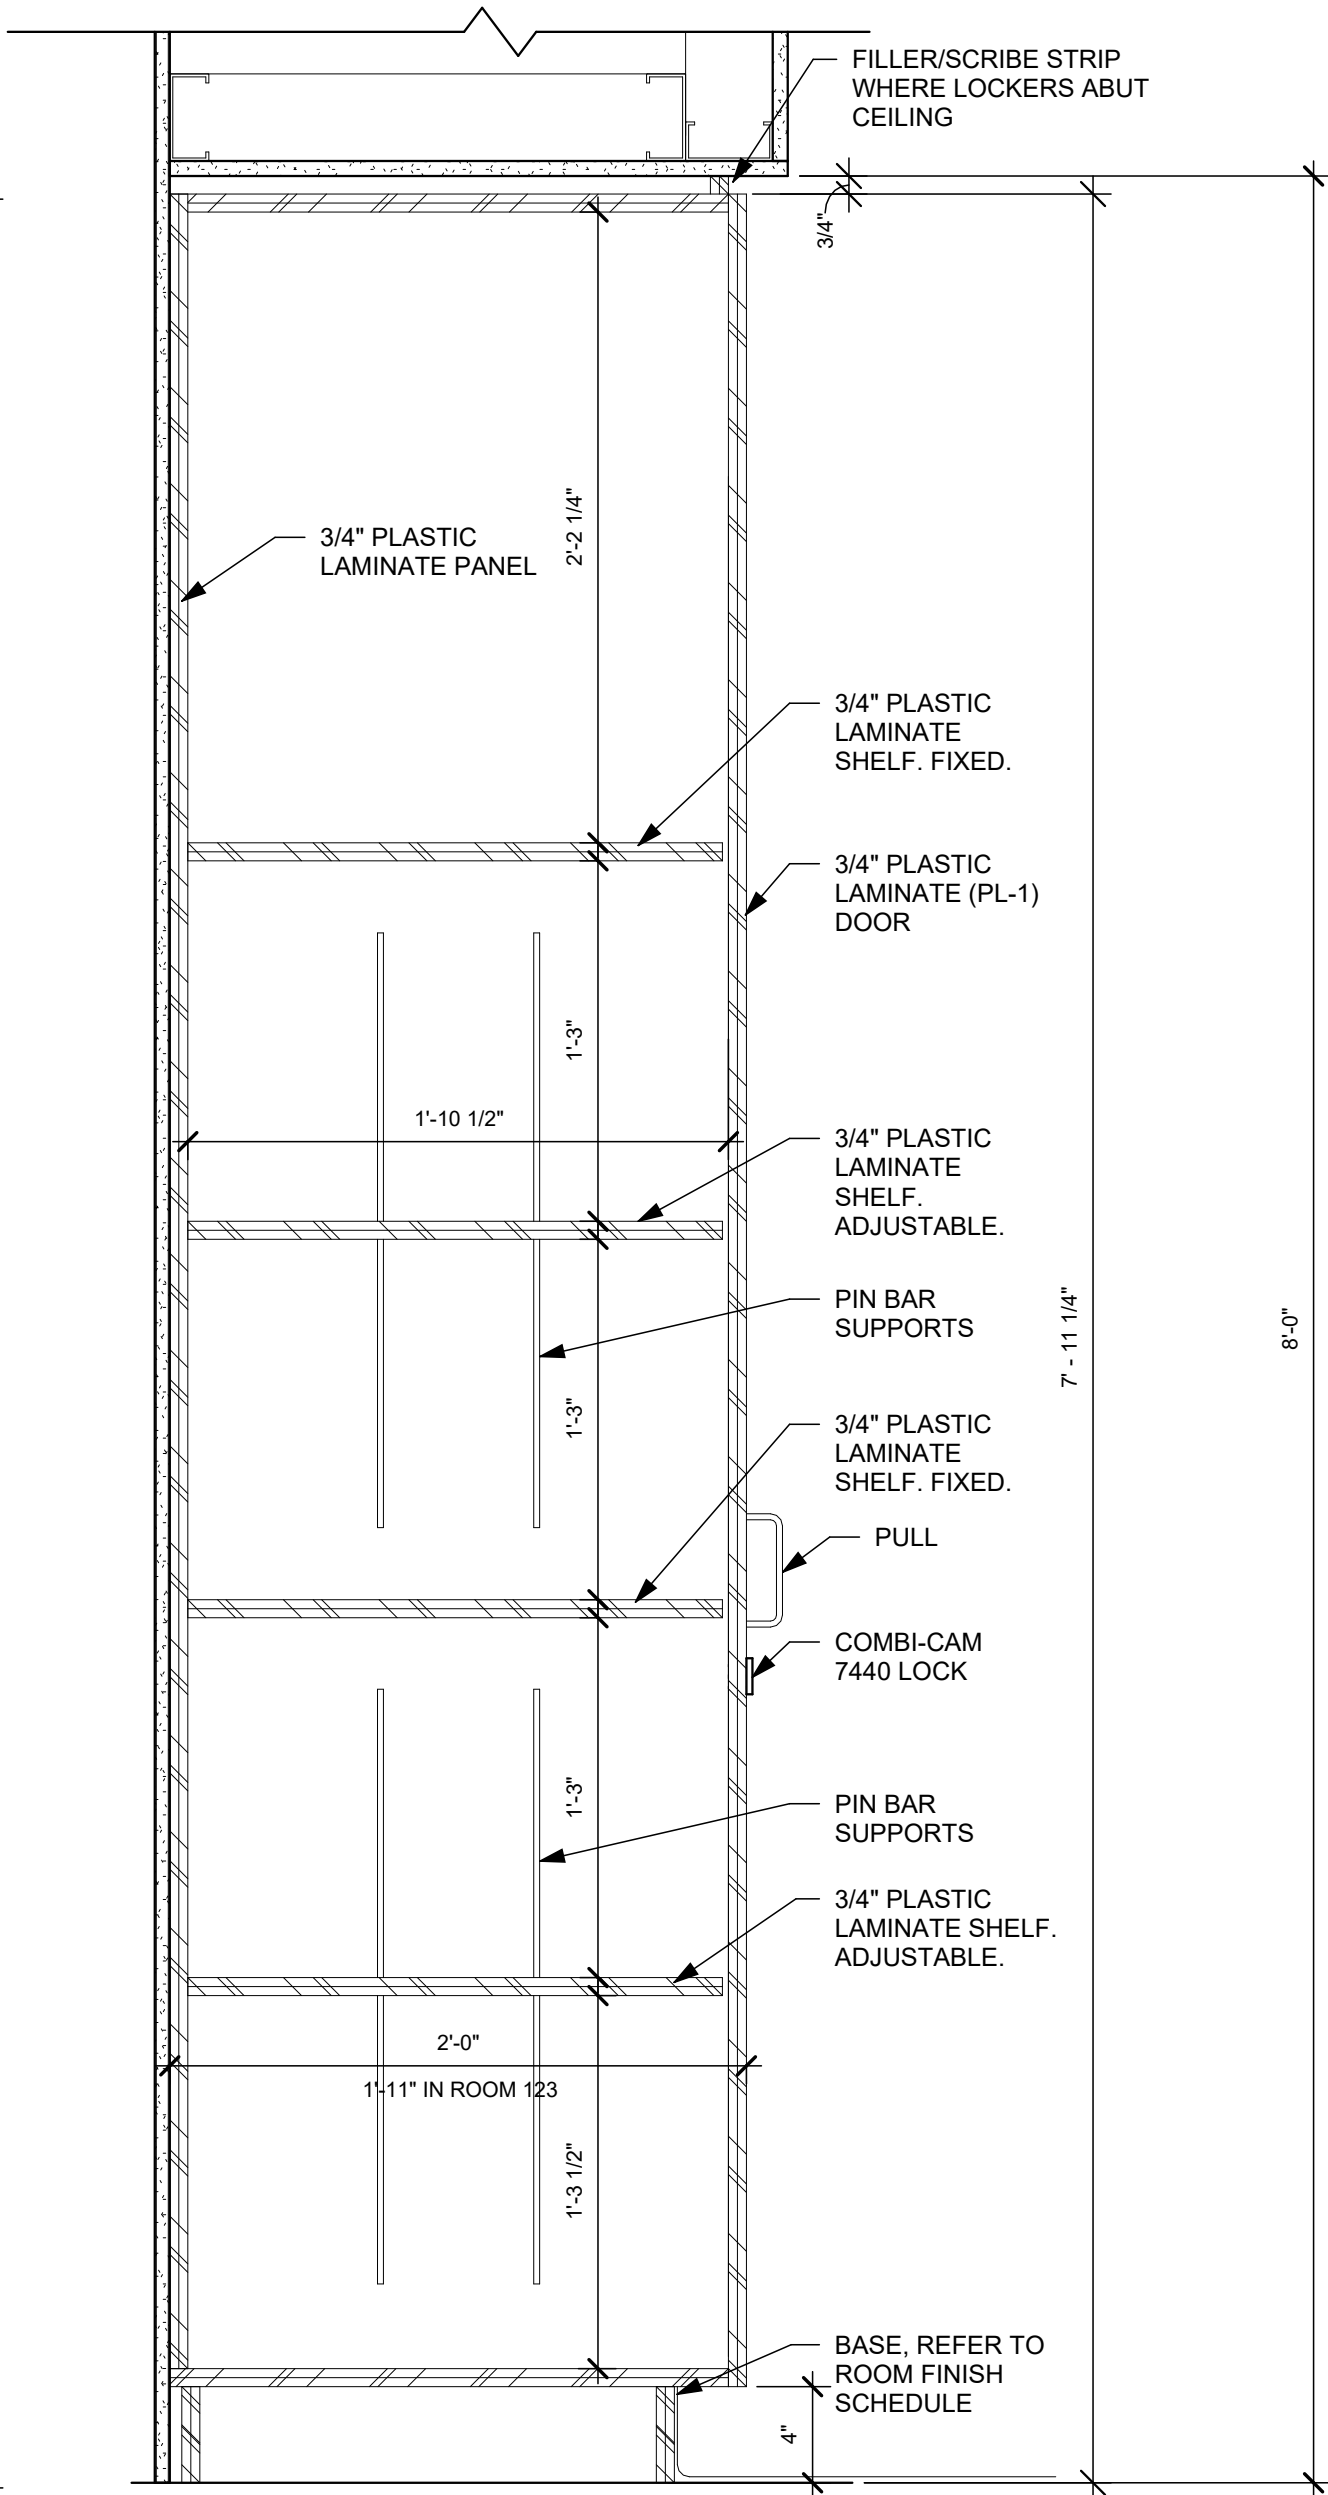

F2 LOCKER (LKR) - SHELF SIDE
1 1/2" = 1'-0"

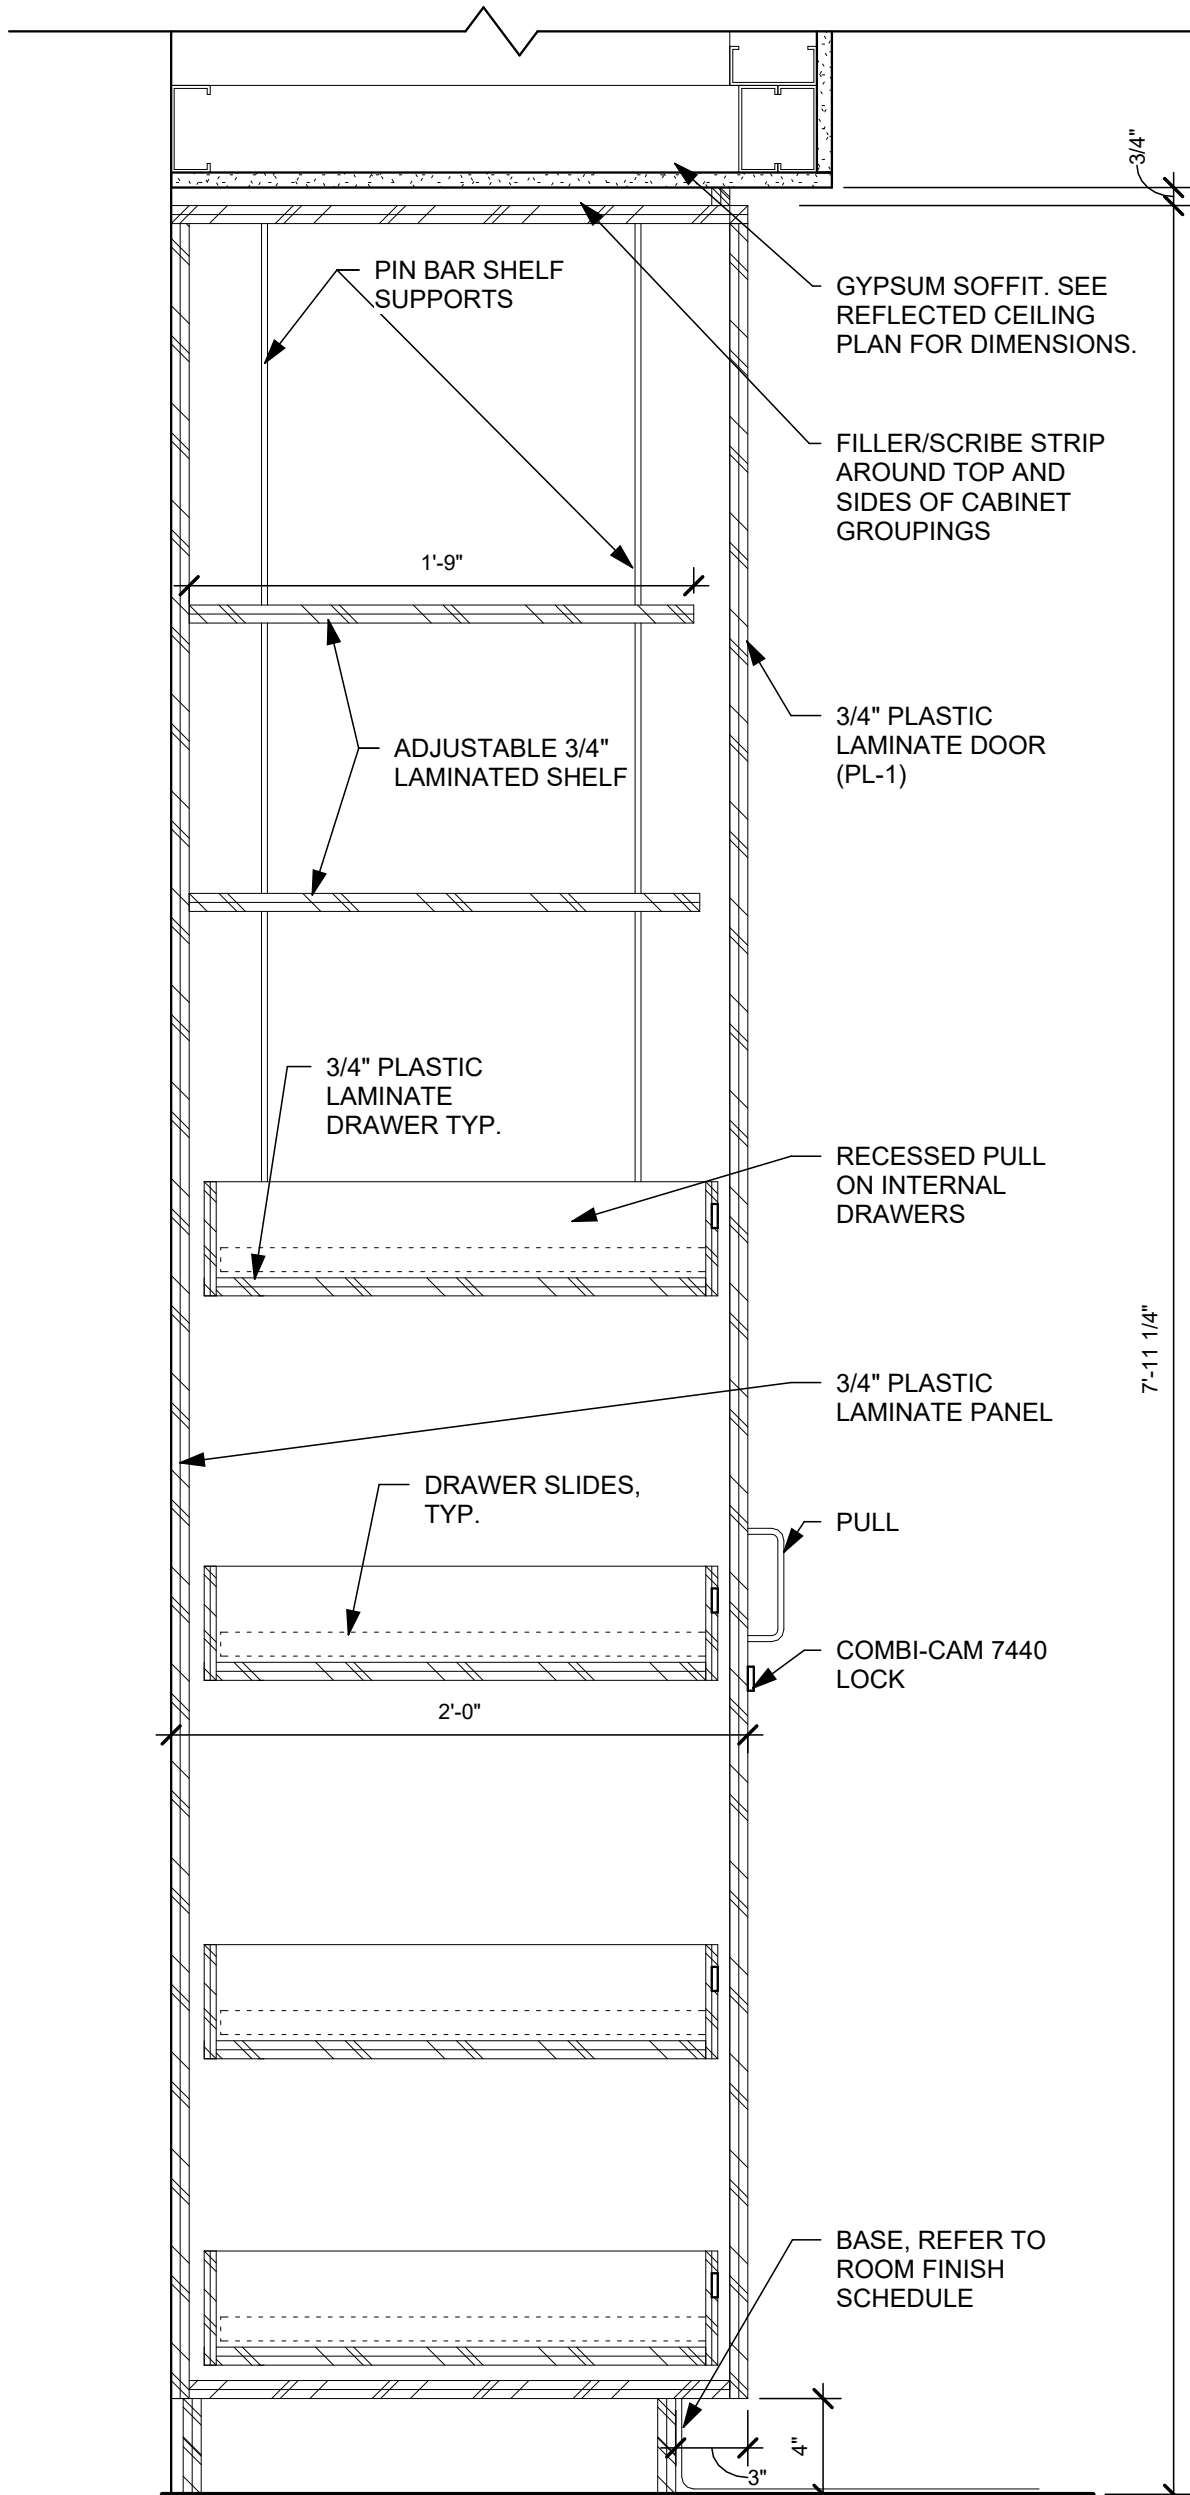

F4 PANTRY CABINET (PC) DETAIL
1 1/2" = 1'-0"

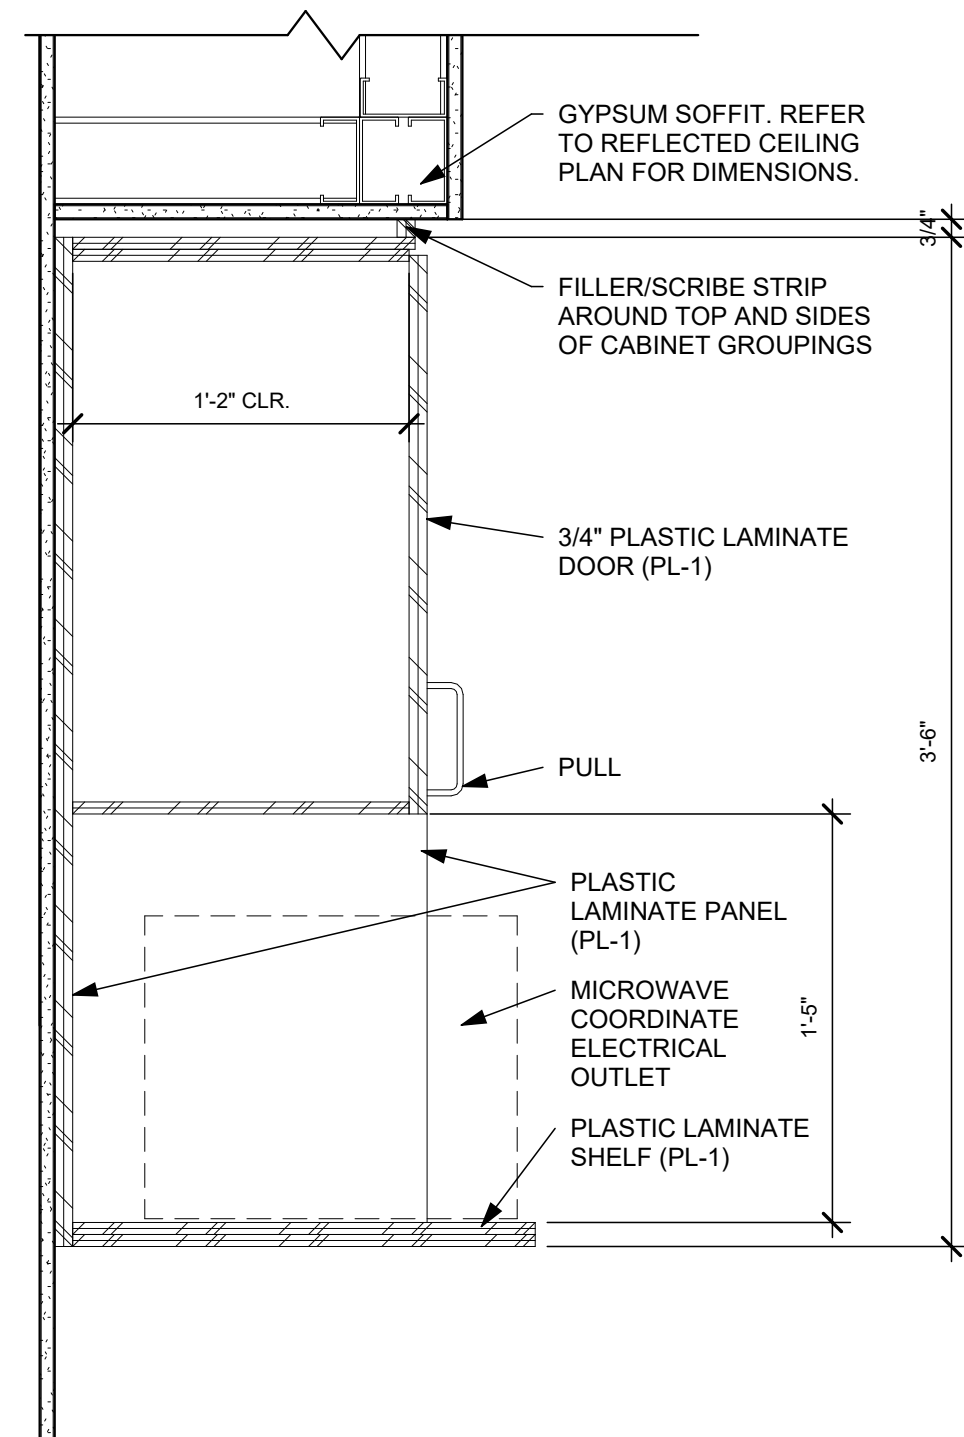

F6 MICROWAVE CABINET (WM) DETAIL
1 1/2" = 1'-0"

App Architecture
creative focused design

615 Woodside Drive, Englewood, Ohio 45322
T 937.836.8898 F 937.832.3696
www.app-arch.com

STATE OF OHIO
TIMOTHY J. BEMENT
12095
Professional Seal
Timothy J. Bement License #12306
Expiration Date 12/31/2025

CITY OF DAYTON
DAYTON FIRE DEPARTMENT
STATION 16
4111 Kings Highway, Dayton, Ohio, 45406

ISSUE	
NO.	DESCRIPTION
08/01/25	FOR CONSTRUCTION
04/17/2026	CONFORMED SET

DATE	08/01/25
JOB NO.	4284.01
DRAWN	AEE
CHECKED	CMS/TJB
COPYRIGHT © 2025 - App Architecture, Inc.	
TITLE	
CASEWORK DETAILS	
SHEET NO.	
A8.02	

A

B

C

D

E

F

A


B

C


D

E


F

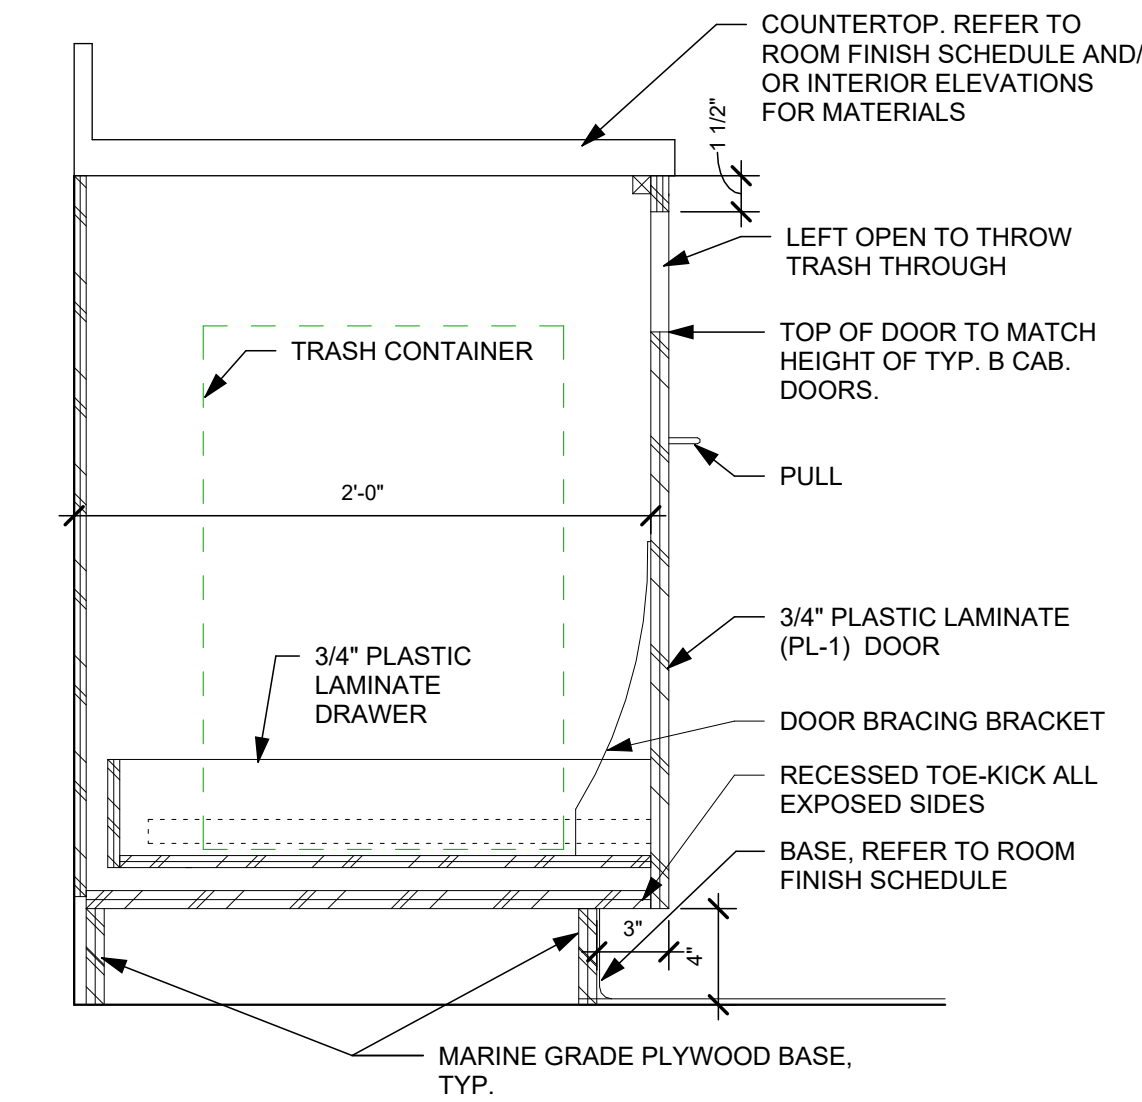


B1 TYP. TRASH BASE CABINET (BT) DETAIL
1 1/2" = 1'-0"

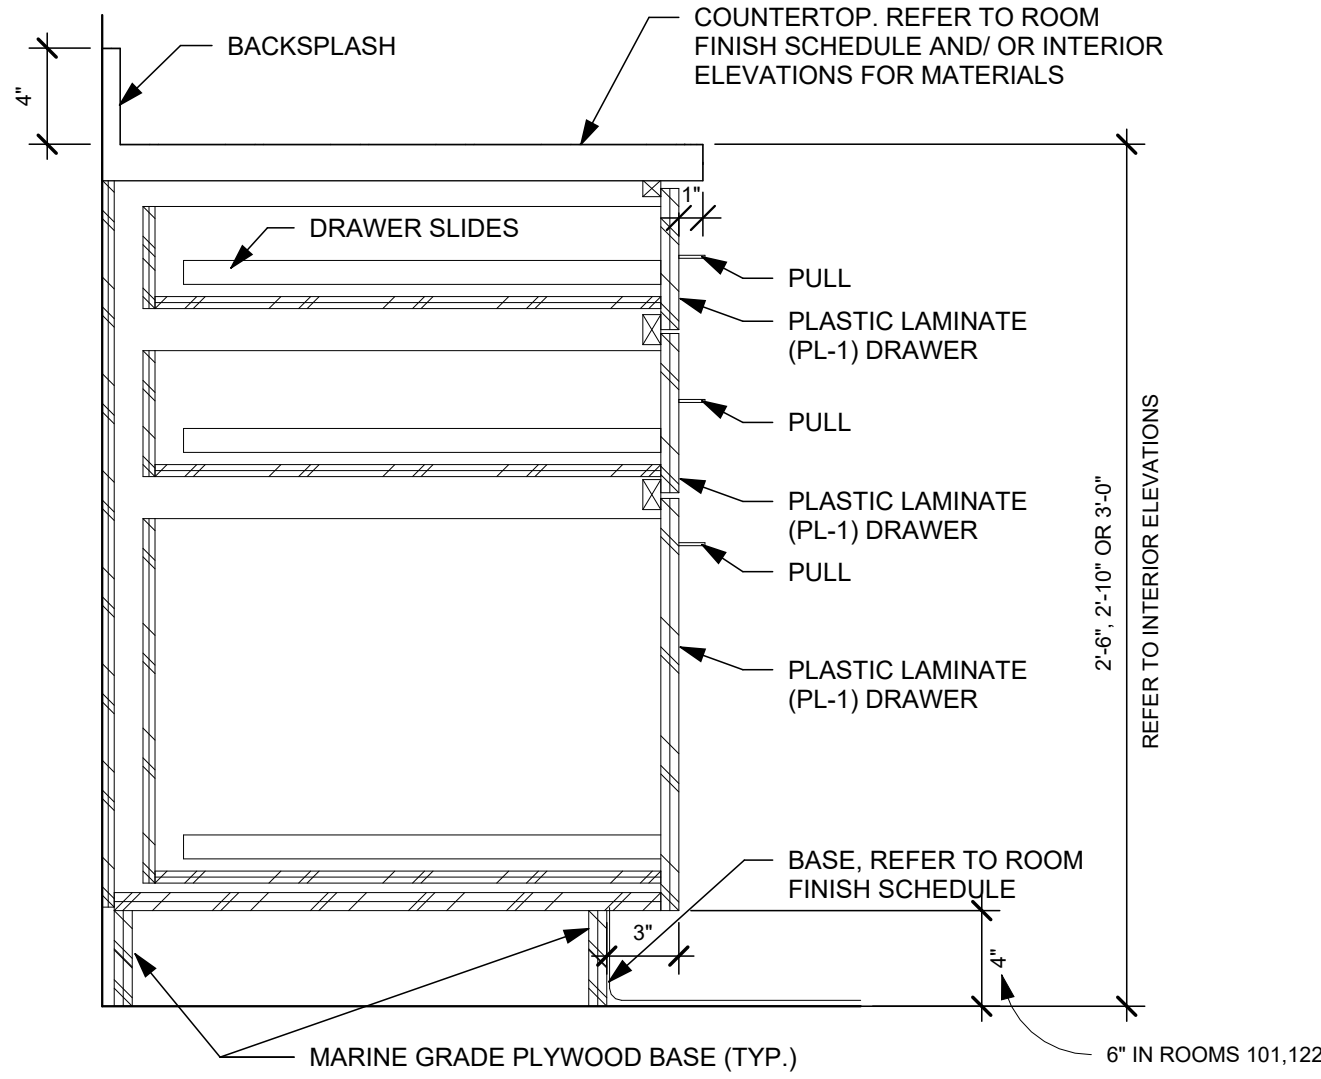


B2 3-DRAWER BASE CABINET (3BD) DETAIL
1 1/2" = 1'-0"

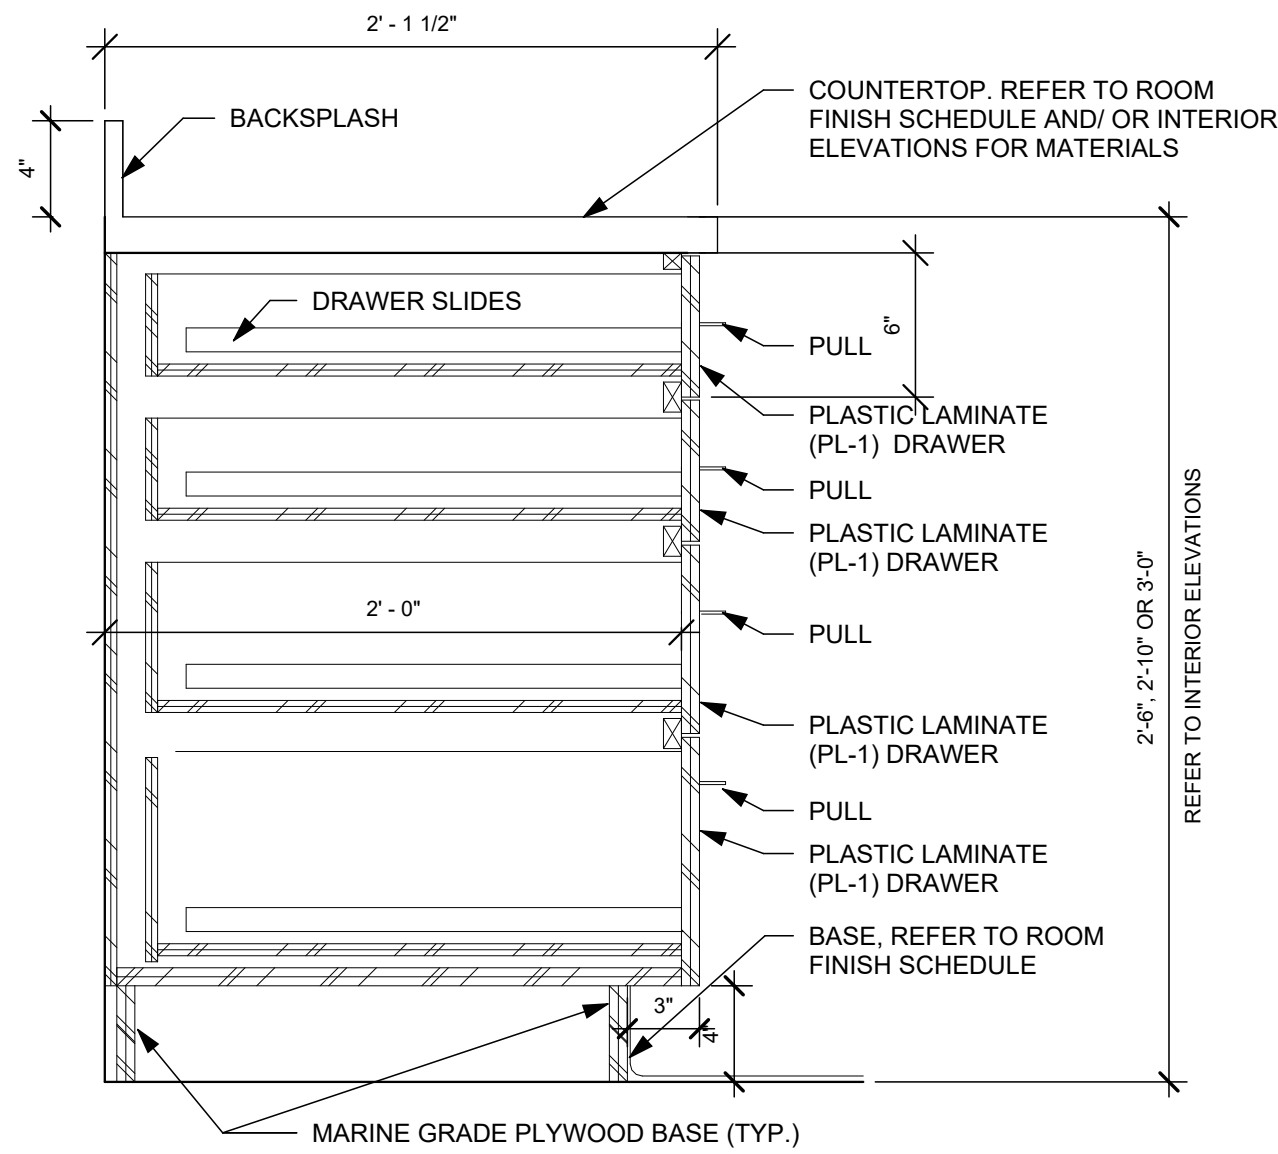


D1 4-DRAWER BASE CABINET (4BD) DETAIL
1 1/2" = 1'-0"

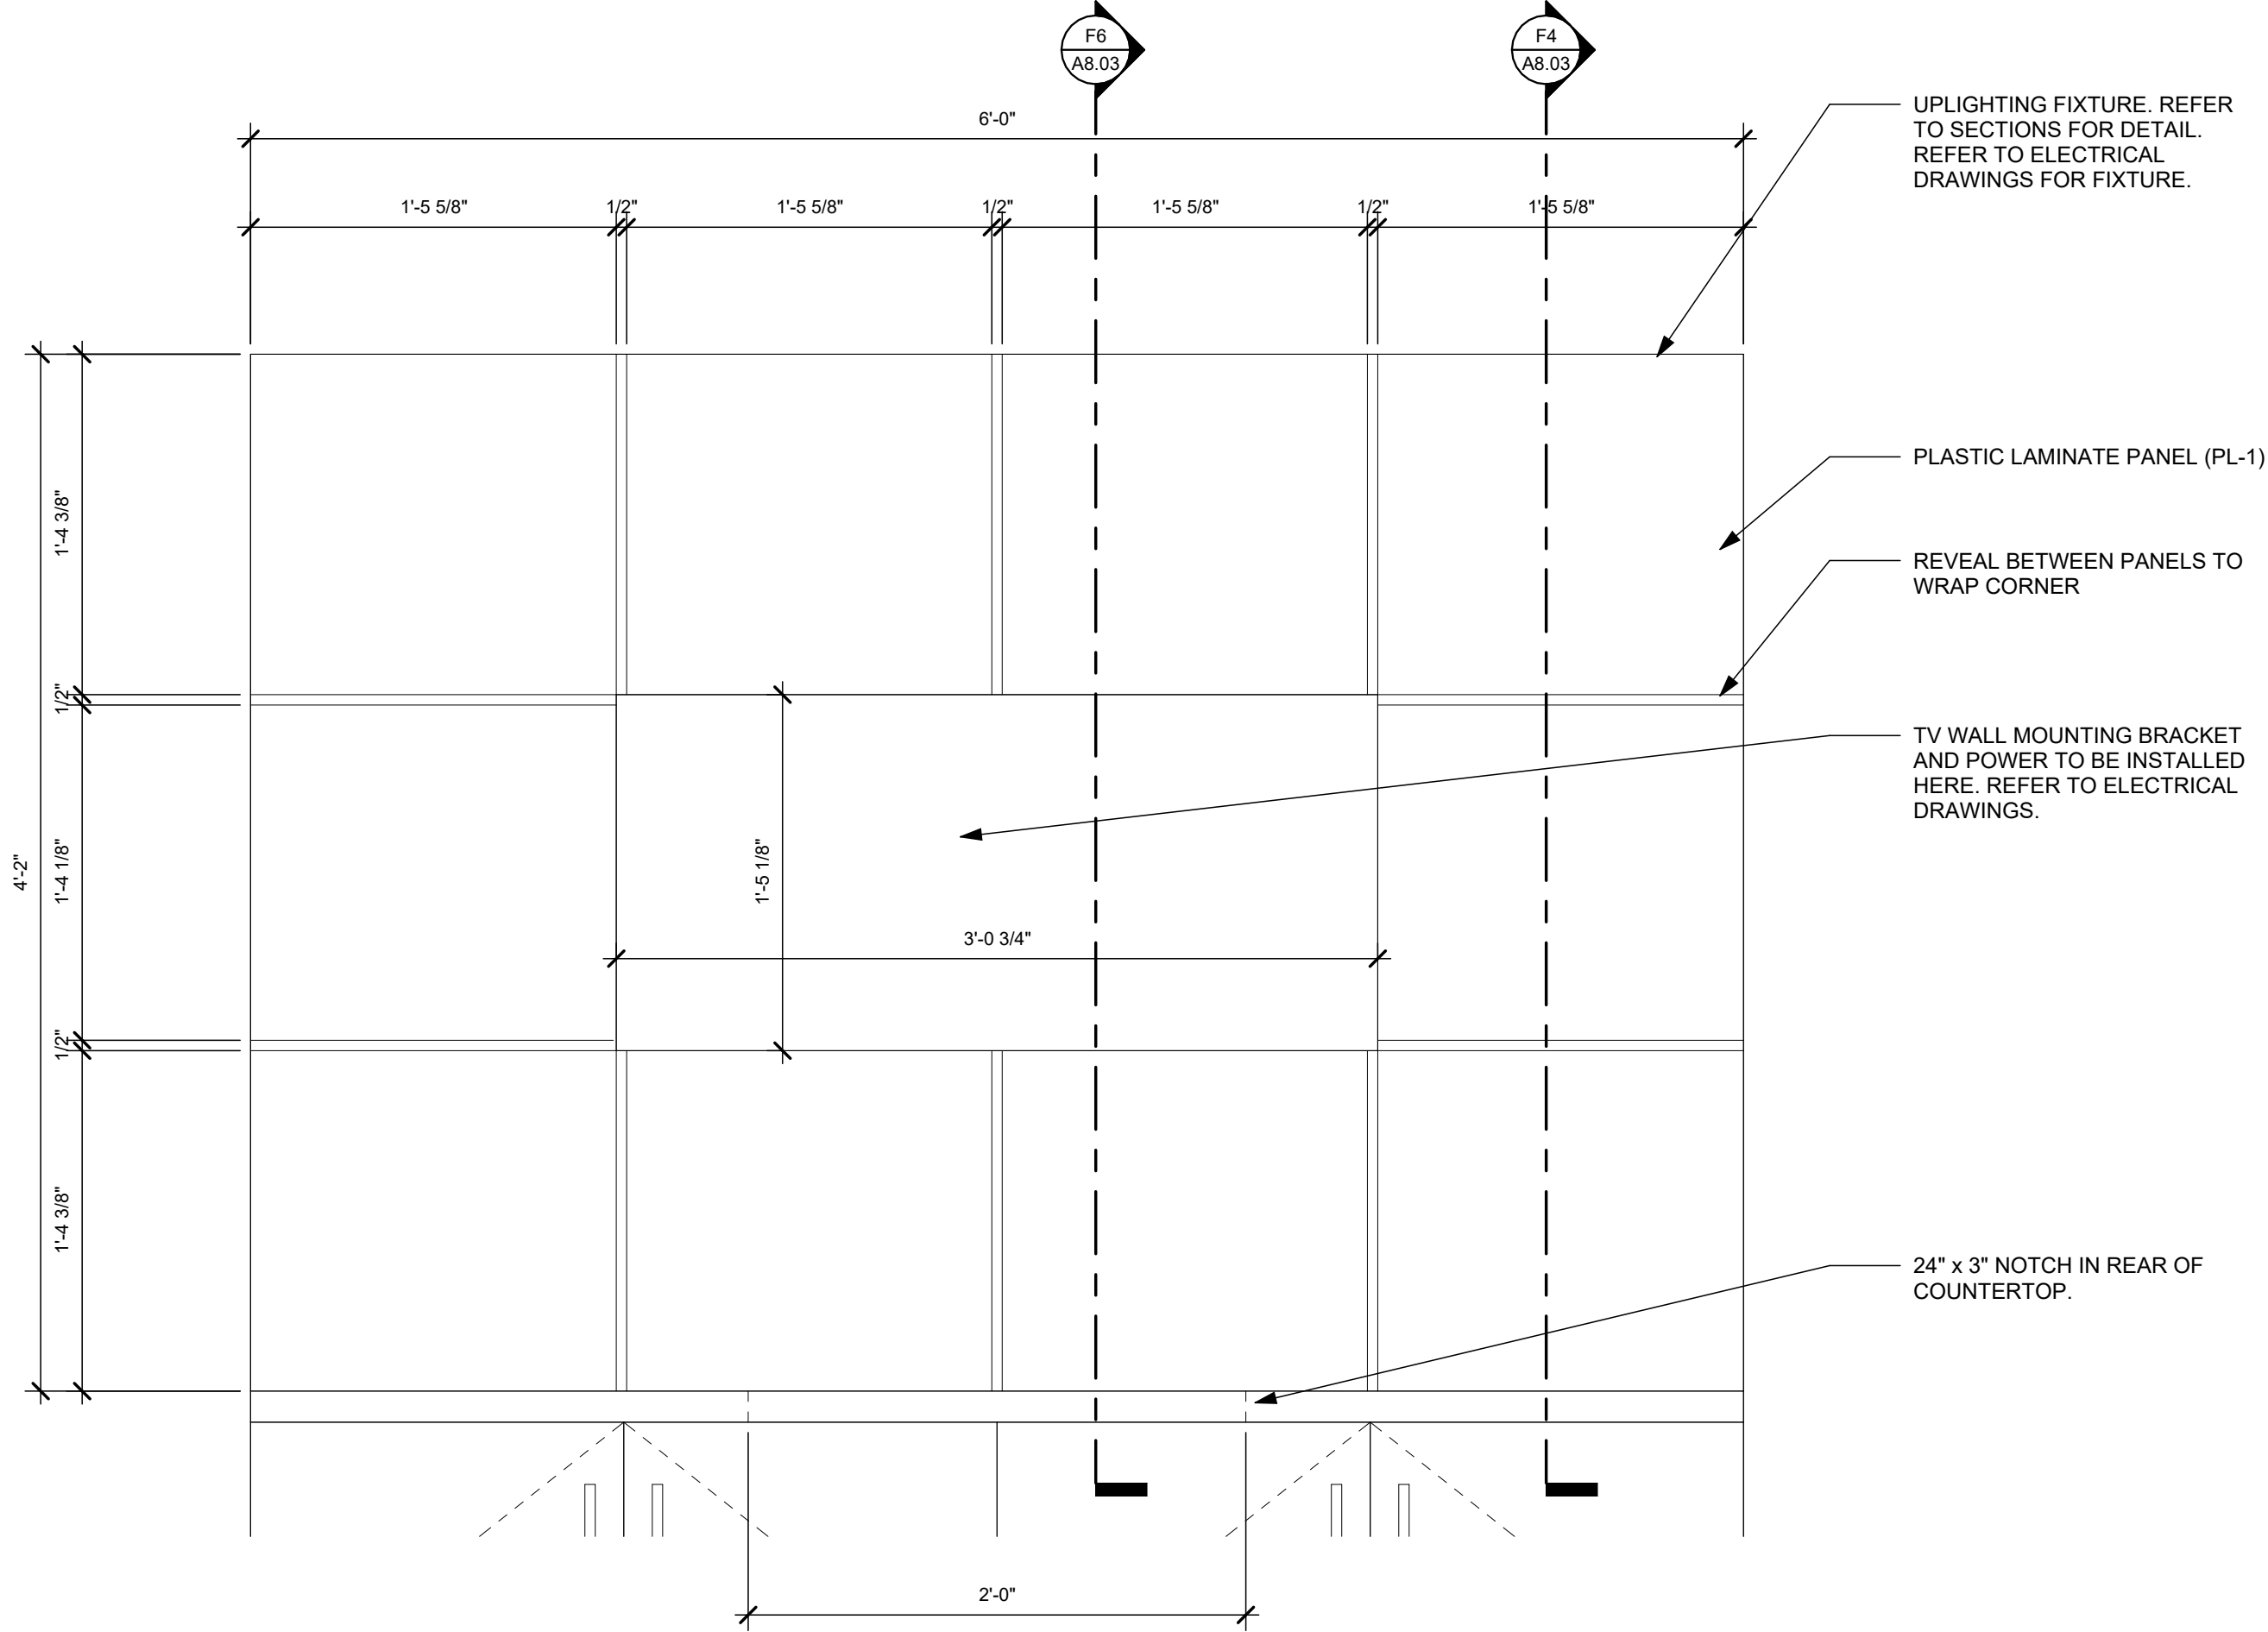

C4 TV DETAIL
1 1/2" = 1'-0"

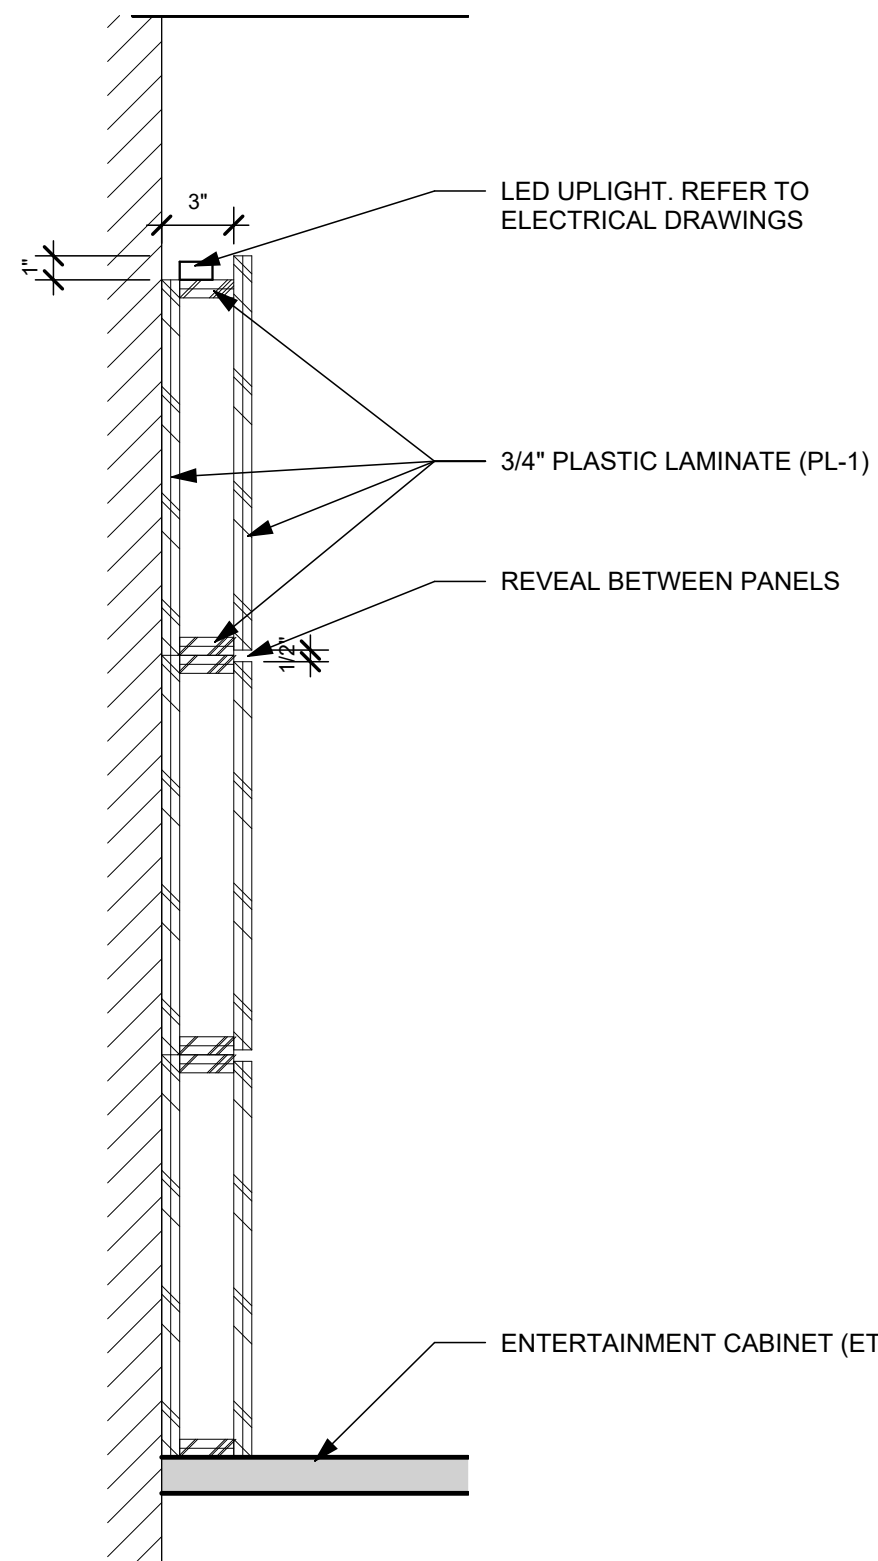

F4 TV SECTION 1
1 1/2" = 1'-0"

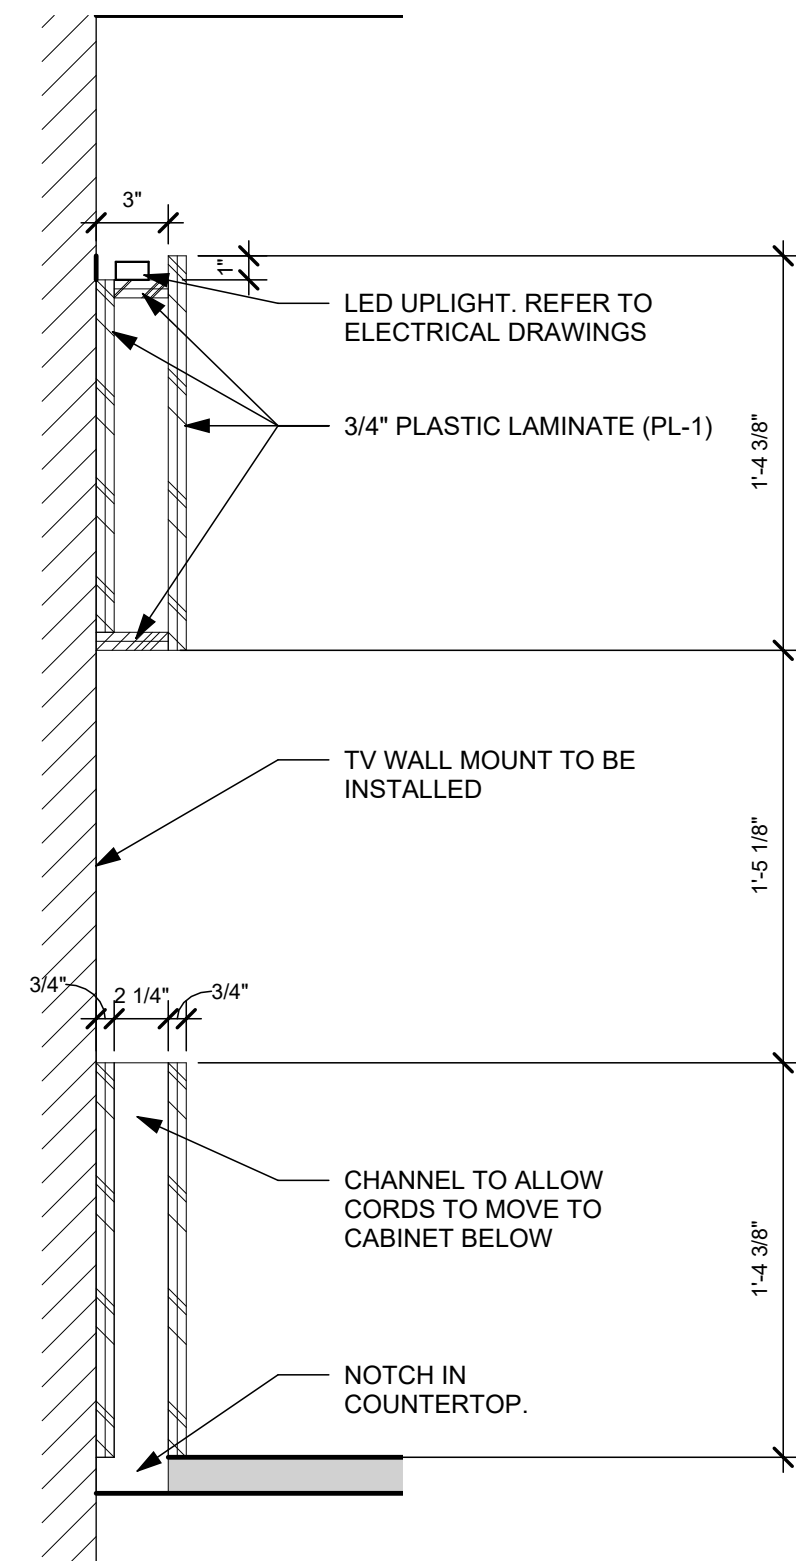

F6 TV SECTION 2
1 1/2" = 1'-0"

ISSUE		
NO.	DATE	DESCRIPTION
08/01/25	FOR CONSTRUCTION	
04/17/2026	CONFORMED SET	

DATE	08/01/25
JOB NO.	4284.01
DRAWN	AEE
CHECKED	CMS/TJB

COPYRIGHT © 2025 - App Architecture, Inc.

TITLE
CASEWORK DETAILS

SHEET NO.
A8.03

4/16/2026 12:34:07 PM

A

B

C

D

E

F

1

2

3

4

5

6

7


CONSTRUCTION NOTES

(00) INDICATES CONSTRUCTION NOTE.


- 2 ALIGN EGDE OF MAT-1.
- 3 PAINT NEW CMU P-5.
- 4 EXTENTS OF LVT-1/LVT-2/LVT-3 FLOORING MIX.
- 5 CLEAN CONCRETE FLOOR.

GENERAL NOTES


- REFER TO FINISH SCHEDULE A0.02 FOR ADDITIONAL MATERIAL DETAILS A LOCATIONS.
- TRANSITION STRIPS ARE REQUIRED WHERE DIFFERING FLOORING TYPES MEET.
- REFER TO ENLARGED FLOOR PLANS FOR TILE LAYOUTS AND DIMENSIONS.

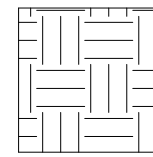


CPT-1 CARPET TILE

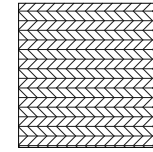


MAT-1 WALK OFF MAT

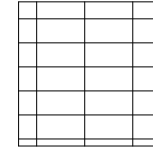


PT-1 PORCELAIN TILE

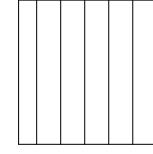


LVT-1 / LVT-2 LUXURY VINYL TILE
50 / 50 MIX

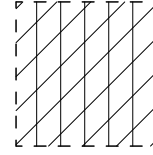


LVT-1 / LVT-2 / LVT-3 LUXURY VINYL TILE
40 / 40 / 10 MIX

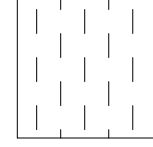


TF-1 RUBBER TILE FLOORING

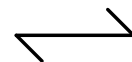

FLOORING DIRECTION

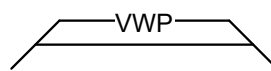


VWP-1 VINYL WALL
PROTECTION


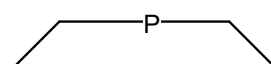


P
ACCENT PAINT COLOR /
LOCATION

C1 FINISH FLOOR PLAN - LEVEL 1
1/8" = 1'-0"

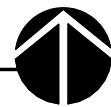

F1 FINISH FLOOR PLAN - BASEMENT
1/8" = 1'-0"

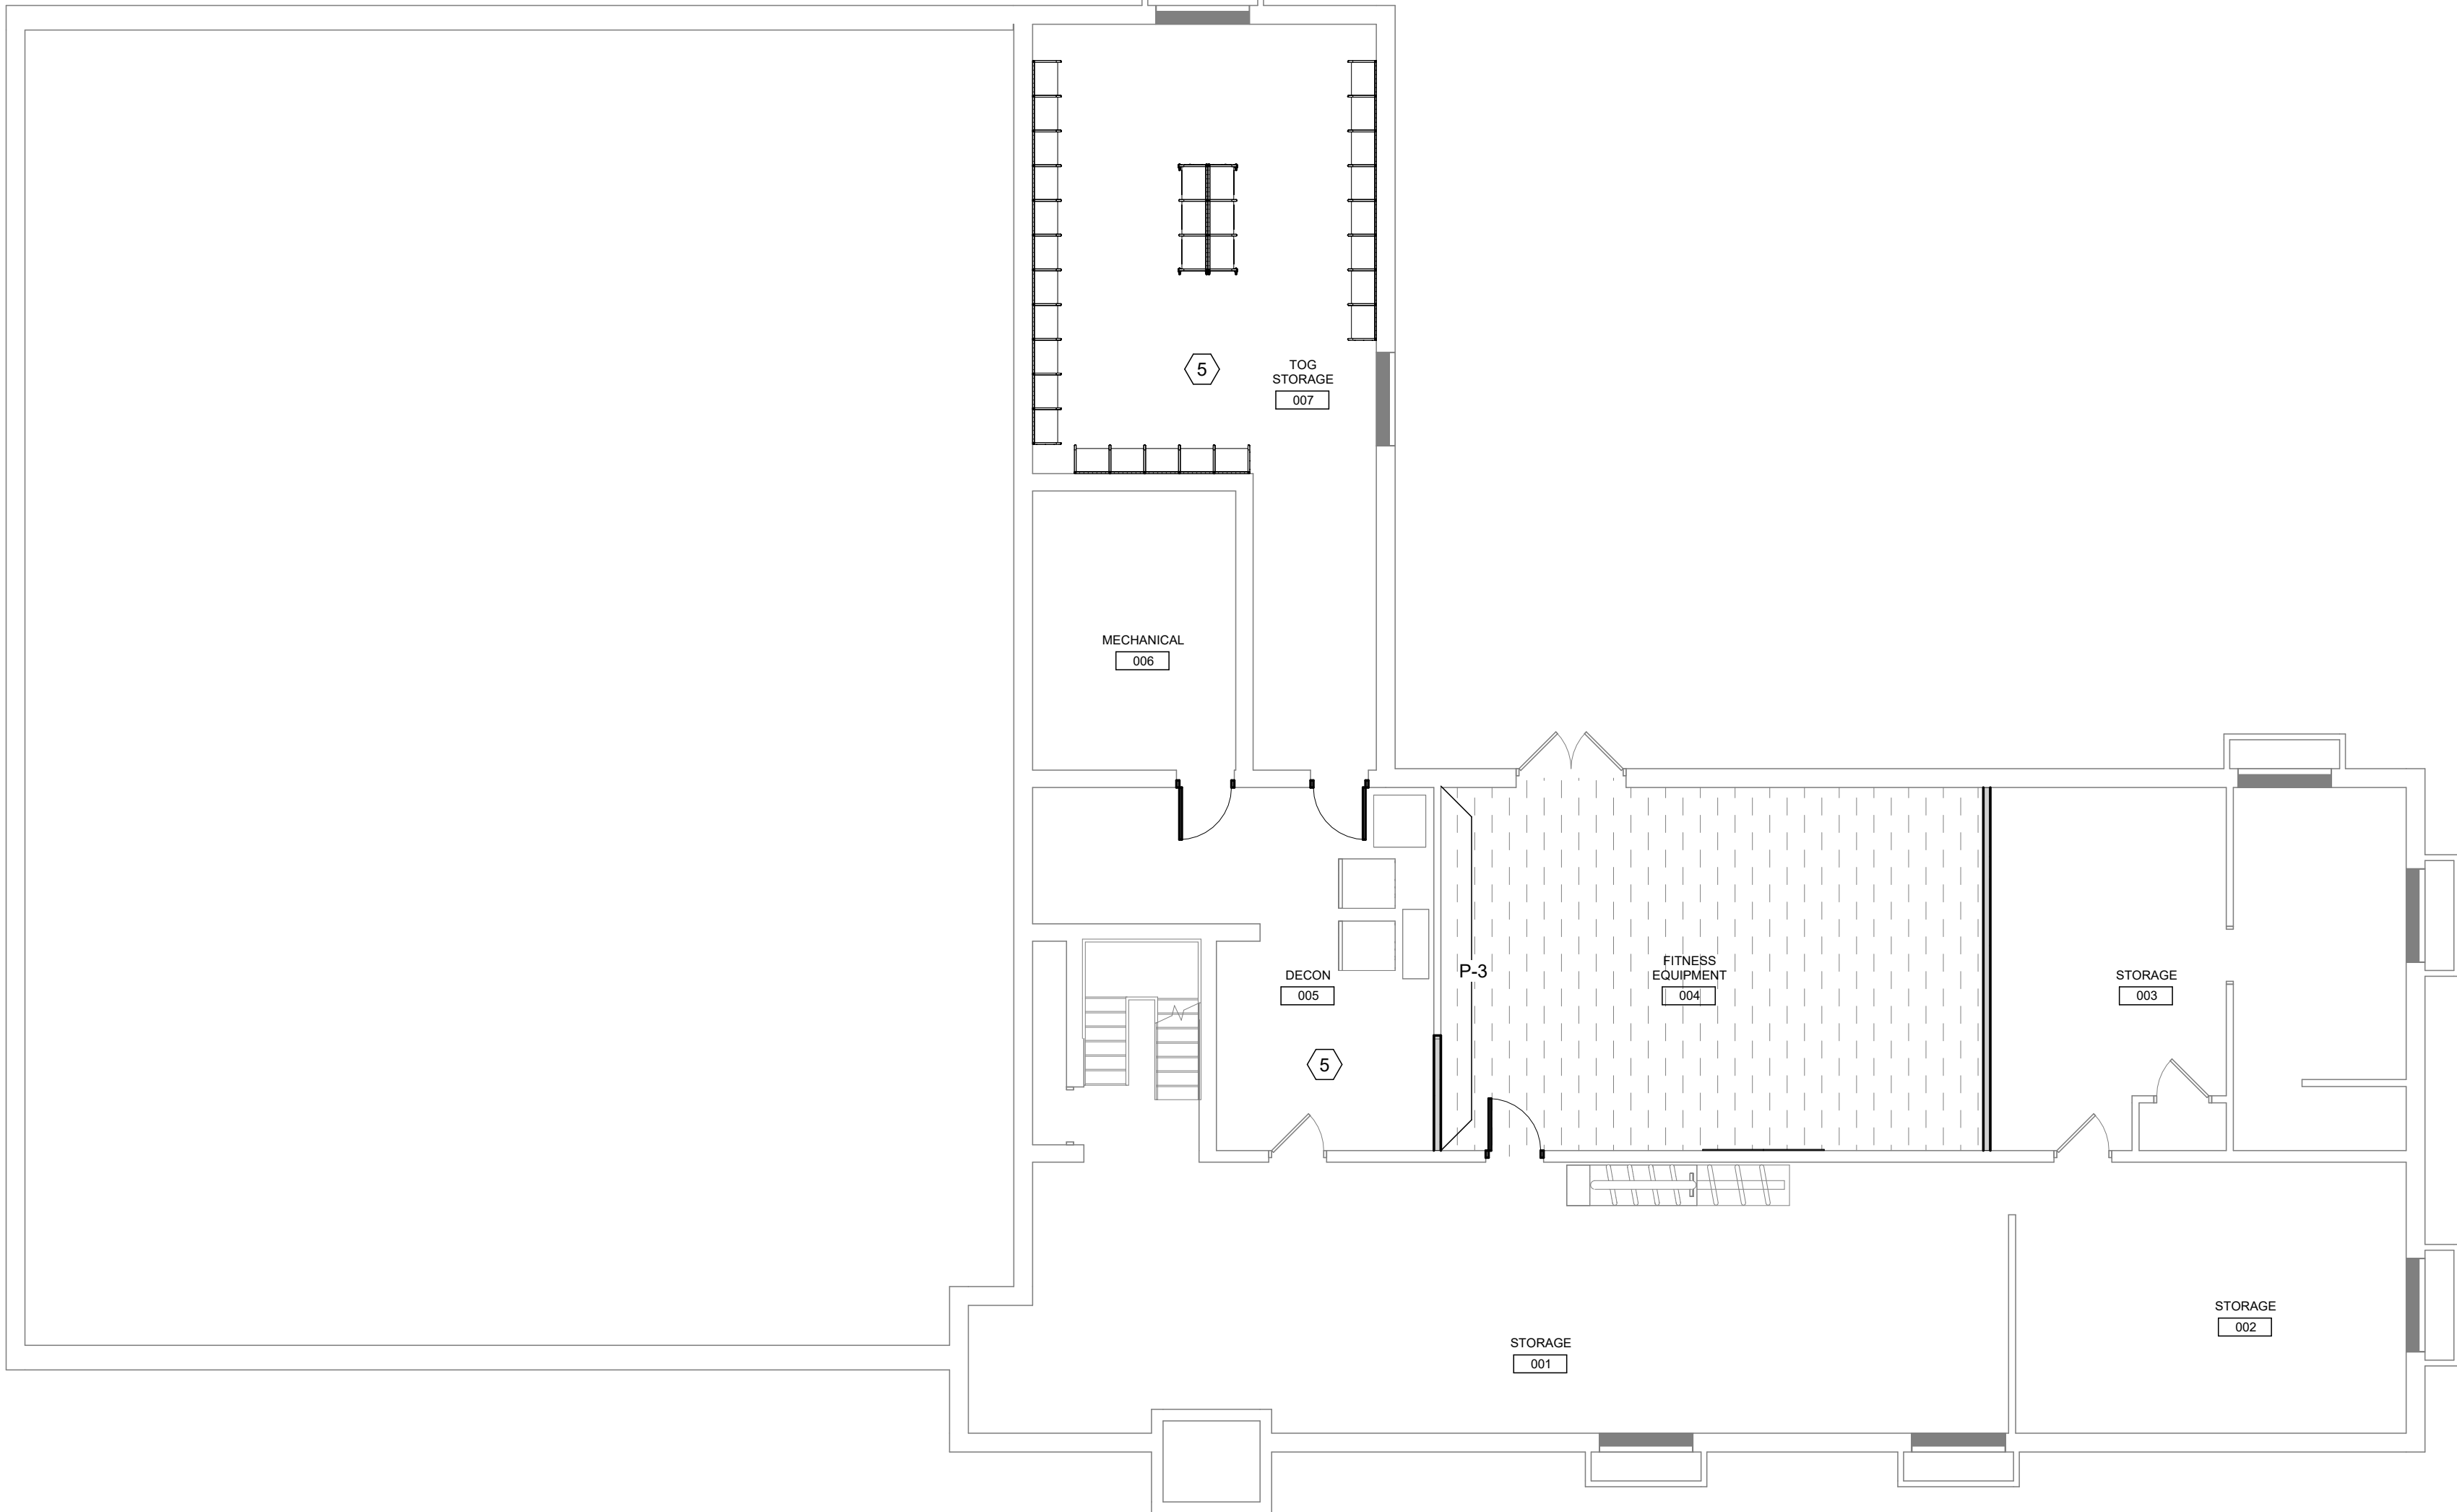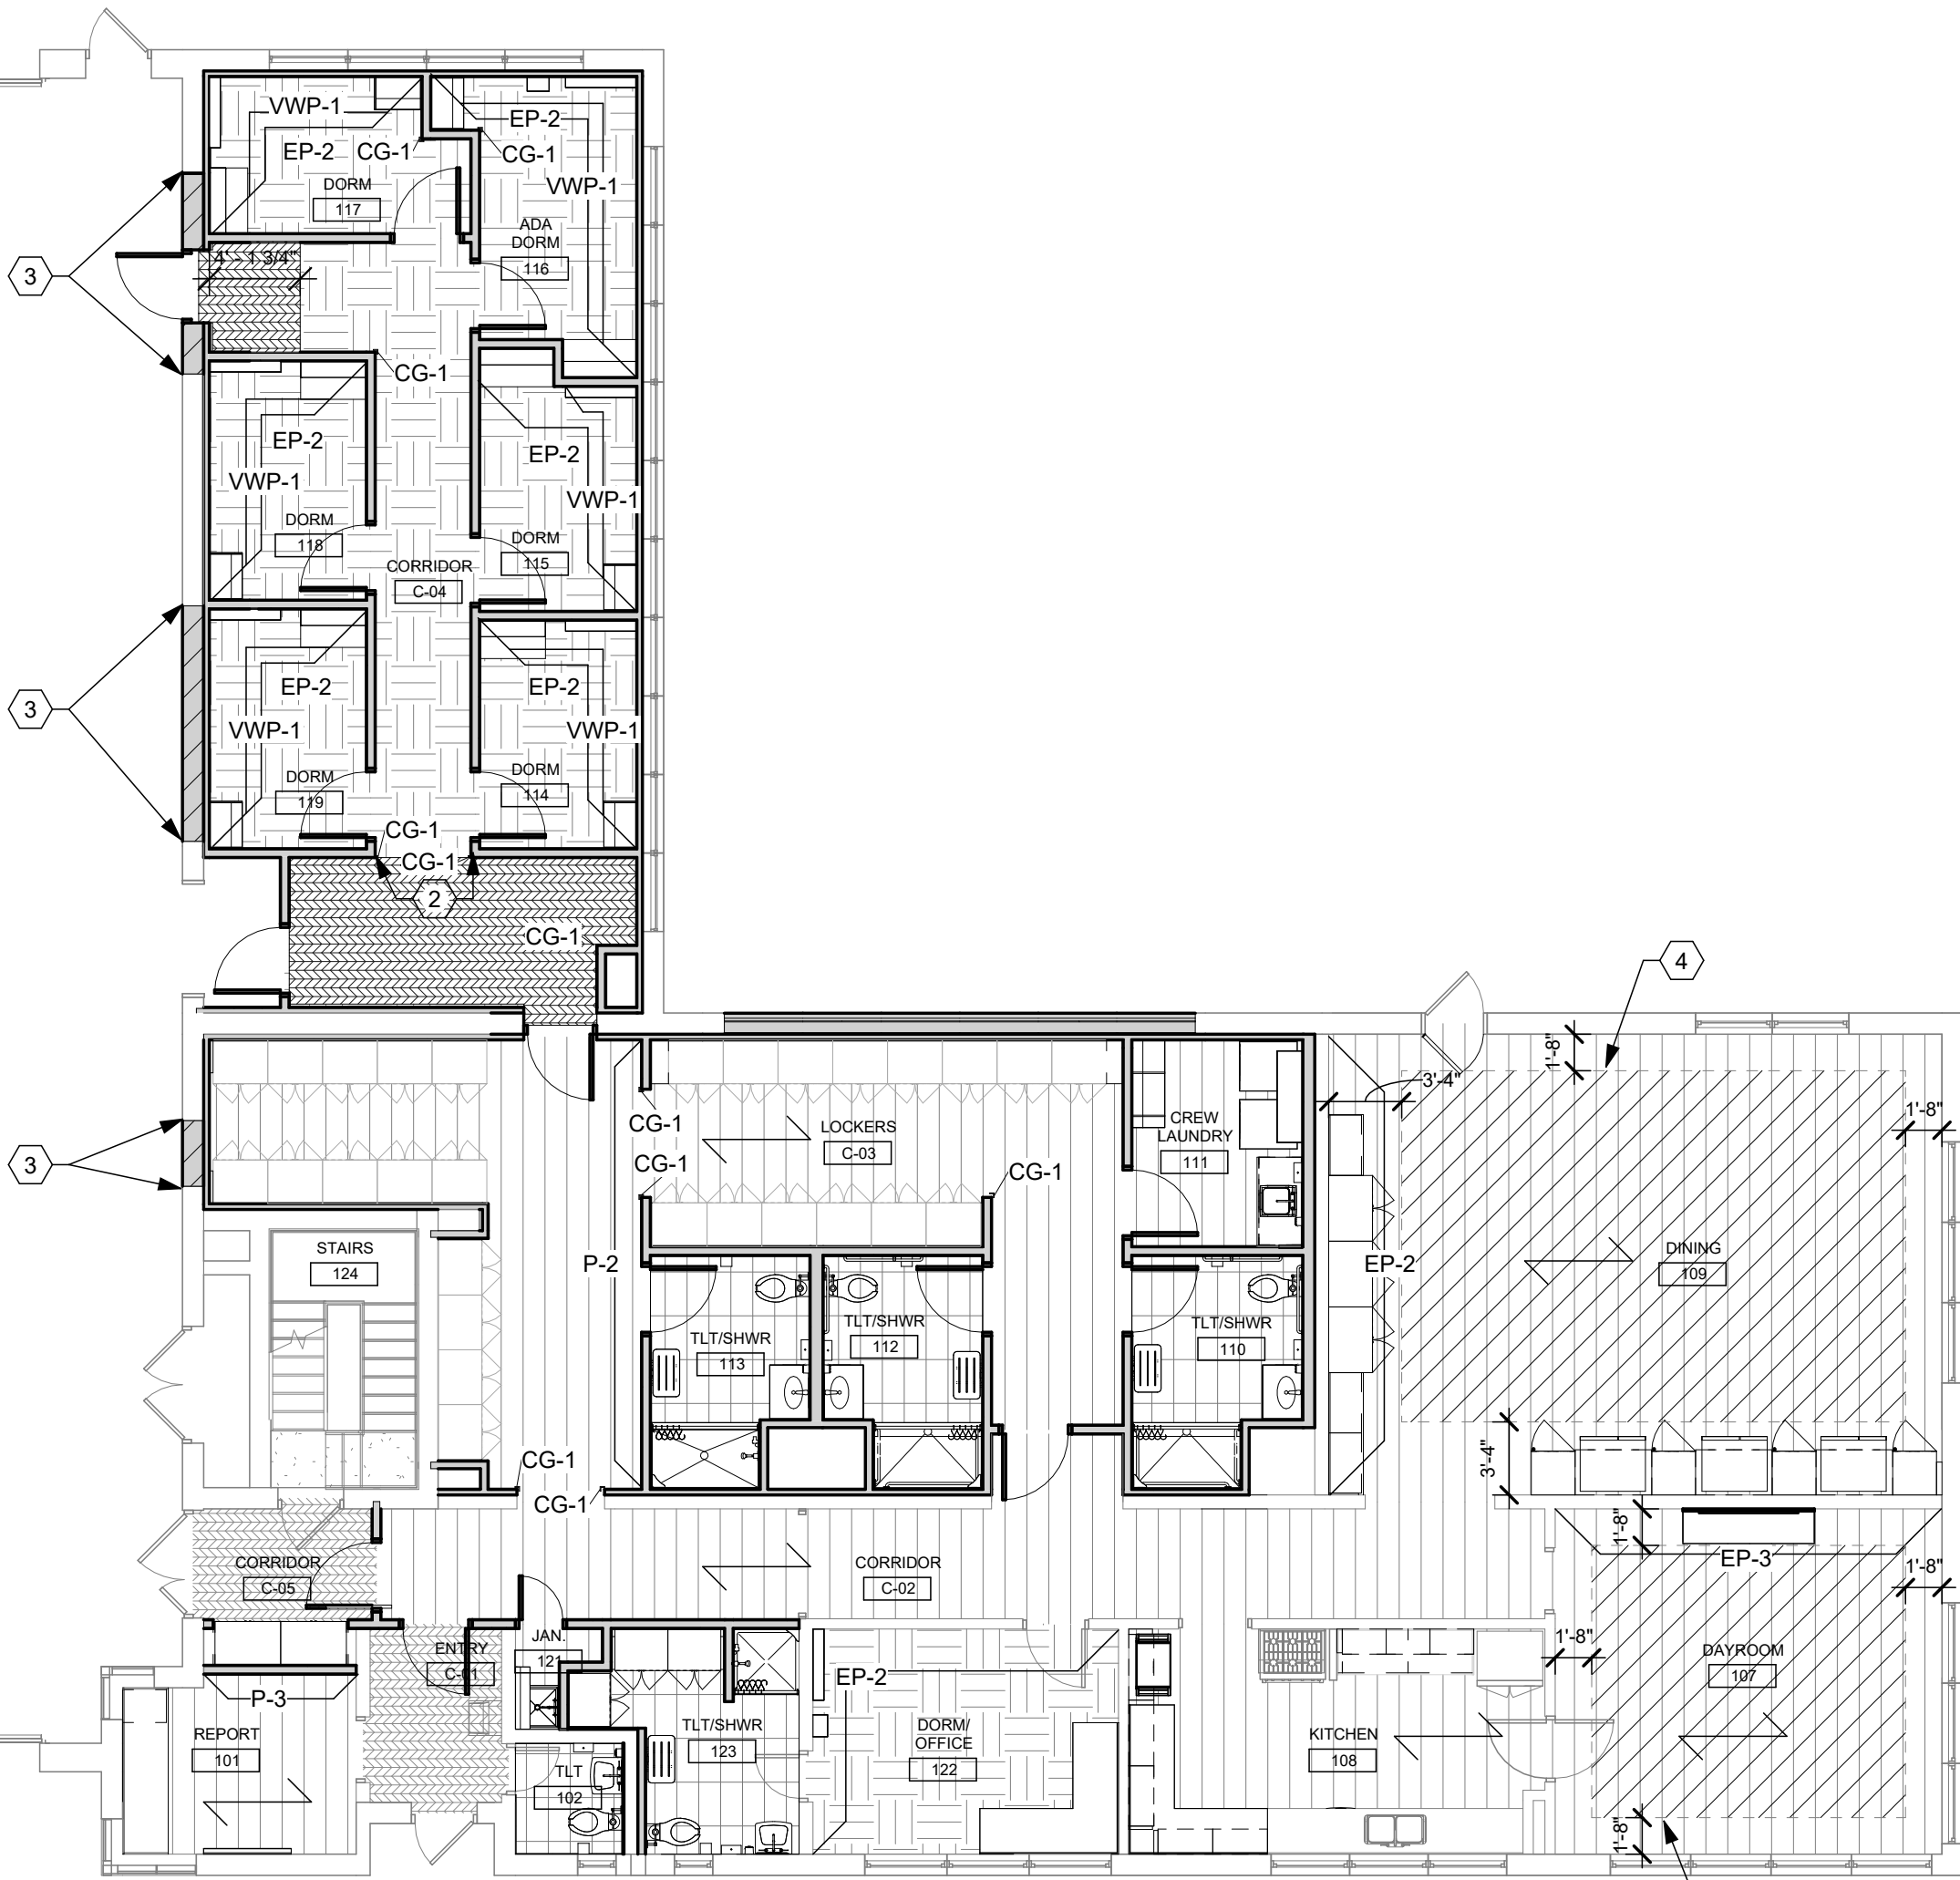

A

B


C

D

E

F

App Architecture
creative focused design

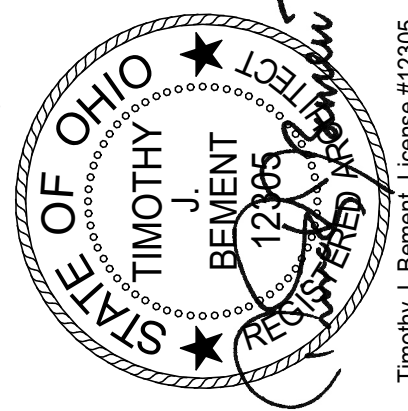

CITY OF DAYTON
DAYTON FIRE DEPARTMENT
STATION 16

4111 Kings Highway, Dayton, Ohio, 45406

ISSUE		
NO.	DATE	DESCRIPTION
08/01/25	FOR CONSTRUCTION	
04/17/2026	CONFORMED SET	

DATE	08/01/25
JOB NO.	4284.01
DRAWN	AEE
CHECKED	CMS/TJB

COPYRIGHT © 2025 - App Architecture, Inc.

TITLE
FINISHES FLOOR PLANS

SHEET NO.

A9.01

A


B

C


D

E


F

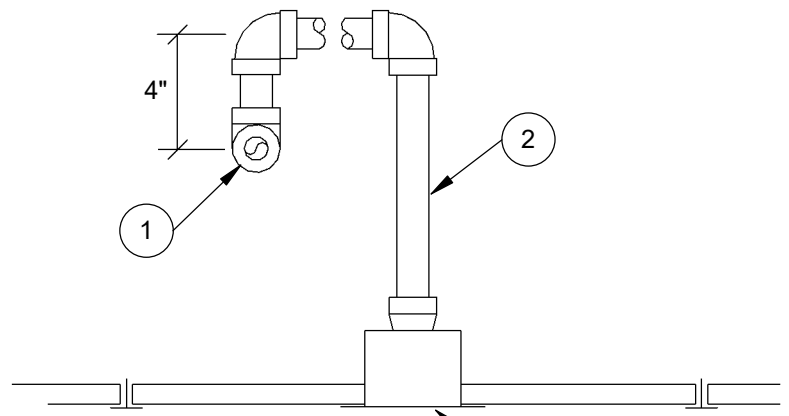


CENTER TILE USING THREADED STEEL PIPE

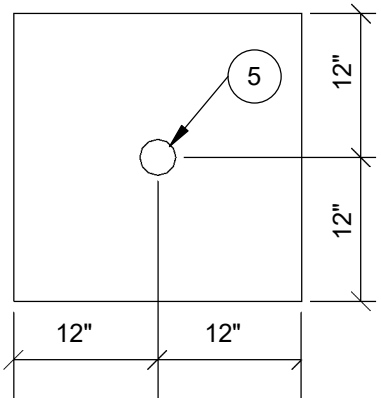


TYPICAL 2'x2' CEILING TILE INSTALLATION

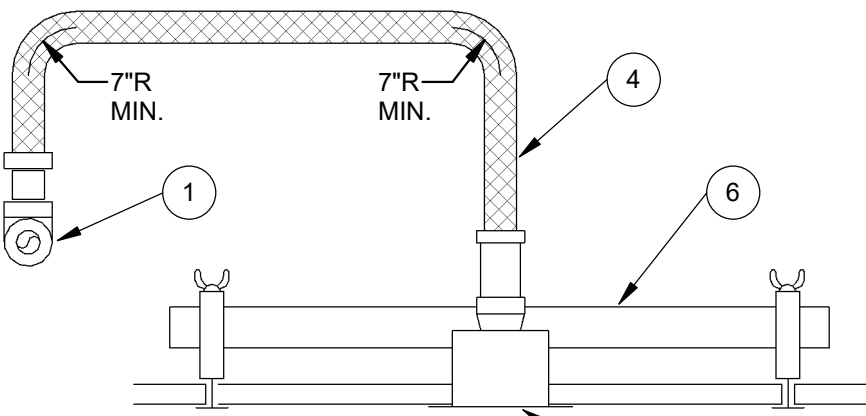

CENTER TILE WITH TWO BENDS USING FLEXIBLE DROP

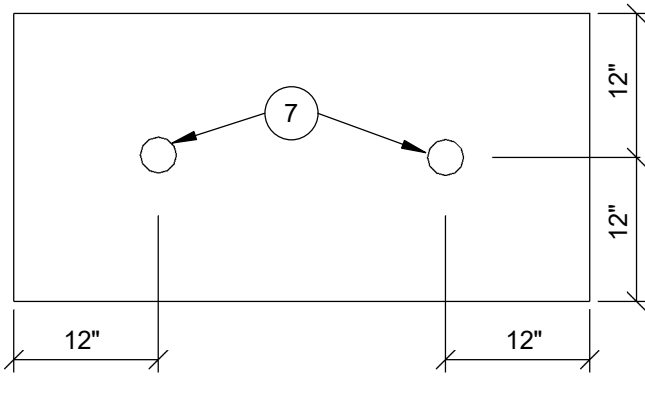

TYPICAL 2'x4' CEILING TILE INSTALLATION

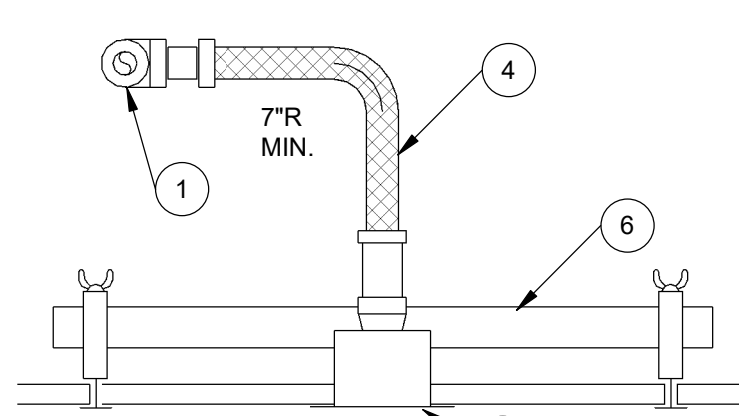

CENTER TILE WITH ONE BEND USING FLEXIBLE DROPS

- 1 SPRINKLER BRANCH LINE.
- 2 THREADED STEEL PIPING.
- 3 SPRINKLER HEAD. SEE DESIGN CRITERIA FOR HEAD TYPE.
- 4 FLEXIBLE SPRINKLER HOSE.
- 5 SPRINKLER HEAD MOUNTED IN CENTER OF 2'x2' CEILING TILE.
- 6 MOUNTING BRACKET PROVIDED WITH FLEXIBLE HOSE.
- 7 SPRINKLER HEAD MOUNTED AT EITHER QUARTER POINT OF CEILING TILE.

1 SPRINKLER HEAD FINAL CONNECTIONS
N.T.S.

GENERAL NOTES:

FLEXIBLE SPRINKLER PIPING SHALL MEET FM STANDARDS FOR MINIMUM BEND RADIUS AND MAXIMUM NUMBER OF BENDS.

ONE BEND IS EQUAL TO ONE 90° DEGREE CHANGE IN PIPING DIRECTION.

TWO BENDS IS EQUAL TO TWO 90° DEGREE, TOTAL OF 180°, CHANGE IN PIPE DIRECTION.

REFER TO FLEXIBLE HOSE MANUFACTURERS SPECIFICATION FOR THE ALLOWABLE NUMBER OF BENDS IN PROVIDED LENGTHS OF FLEXIBLE HOSES.

THE FIRE SUPPRESSION CONTRACTOR IS RESPONSIBLE FOR COORDINATING SPRINKLER PIPING BRANCH RUNS TO ALLOW FOR FM APPROVED INSTALLATION OF FLEXIBLE HOSES.

FLEXIBLE HOSES SHALL BE CONSTRUCTED WITH ANNULAR CORRIGATIONS. HELICAL CORRUGATIONS ARE NOT ACCEPTED.

FIRE SUPPRESSION PIPING

GENERAL NOTES:

PIPING SHALL CONFORM TO OBC REQUIREMENTS.

PIPING INSTALLATION AND TESTING SHALL COMPLY WITH NFPA 13 (2022 EDITION).

PROVIDE PIPING SLEEVES AT WALLS IN NEW CONSTRUCTION.

PIPING SHALL BE PITCHED FOR DRAINAGE.

PROVIDE DIELECTRIC FITTINGS FOR TRANSITIONS BETWEEN FERROUS AND NON-FERROUS PIPING SYSTEMS.

CLOSE OPEN ENDS OF PIPING DURING CONSTRUCTION.

PIPE AND TUBING SHALL BE CUT AND FABRICATED TO FIELD MEASUREMENTS AND RUN PARALLEL TO NORMAL BUILDING LINES. PIPE INTERIOR SHALL BE CLEANED OF FOREIGN MATTER AND BURRS BEFORE ERECTION OF PIPE.

PIPING SHALL NOT BE RUN ABOVE ELECTRICAL SWITCHGEAR OR PANELBOARDS, NOR ABOVE THE ACCESS SPACE OF SUCH EQUIPMENT - NEC ARTICLE 384.

FLEXIBLE HOSES SHALL BE CONSTRUCTED WITH ANNULAR CORRIGATIONS. HELICAL CORRUGATIONS ARE NOT ACCEPTED.

PIPING SYSTEM		TYPE	
WET PIPE SPRINKLER 2.5" AND LARGER		S1, S2, S3	
WET PIPE SPRINKLER 2" AND SMALLER		S2	
FINAL CONNECTION TO SPRINKLER HEAD		F1	

TYPE	DESCRIPTION	TYPE	DESCRIPTION
S1	ROLL GROOVED BLACK STEEL SCHEDULE 10, ASTM A135 OR ASTM A795 MALLEABLE/DUCTILE FITTINGS NITRILE /EPDM GASKETS ASTM A47/A47M OR A536	S3	ROLL/CUT GROOVED BLACK STEEL SCHEDULE 40, ASTM A53 OR ASTM A795 MALLEABLE/DUCTILE FITTINGS NITRILE /EPDM GASKETS ASTM A47/A47M OR A536
S2	THREADED BLACK STEEL SCHEDULE 40, ASTM A53 OR ASTM A795, 150 LB. MALLEABLE OR C.I. SCREWED FITTINGS	F1	FLEXIBLE SPRINKLER HOSE FITTING 36" LENGTH MAXIMUM FULLY STAINLESS STEEL FLEXIBLE HOSE WITH CEILING BRACKET UL 2443 AND FM 1637 175 PSI RATING FOLLOW UL STANDARDS FOR BEND RADIUS AND NUMBER OF BENDS

GENERAL NOTES

- PROVIDE A COMPLETE SPRINKLER SYSTEM THROUGHOUT THE AREA DESIGNATED.
- ALL FIRE SUPPRESSION EQUIPMENT SHALL BE UL LISTED FOR FIRE SUPPRESSION SERVICE.
- ALL FIRE SUPPRESSION SYSTEMS (SERVICE MAIN, FIRE DEPT. CONNECTION, SPRINKLER SYSTEM, INSPECTOR TEST, DRAIN, ETC.) SHALL BE HYDROSTATICALLY TESTED AT 200 PSI FOR 2 HOURS WITH NO VISIBLE LEAKAGE. ALL CONCEALED PIPING SHALL BE AIR TESTED, WITH NO LEAKAGE, PRIOR TO FILLING SYSTEM WITH WATER. THE FIRE PROTECTION CONTRACTOR SHALL NOTIFY ALL AUTHORITIES HAVING JURISDICTION 24 HOURS PRIOR TO THE TEST TO ALLOW AHJ TO WITNESS ALL TESTS.
- ALL VALVES CONTROLLING WATER SUPPLIES SHALL BE PROVIDED WITH TAMPER SWITCHES (SEE NOTE E).
- THE FIRE SPRINKLER SYSTEM SHALL BE SUPERVISED BY AN APPROVED CENTRAL STATION FIRE ALARM SYSTEM IN ACCORDANCE WITH O.B.C. AND N.F.P.A. 72.
- THE FIRE SUPPRESSION CONTRACTOR SHALL COORDINATE WIRING OF ELECTRICAL FIRE SUPPRESSION DEVICES AND EQUIPMENT WITH THE ELECTRICAL AND/OR FIRE ALARM CONTRACTOR. ALL FIRE ALARM WIRING BY ELECTRICAL CONTRACTOR. ALL DEVICES SHALL BE FURNISHED AND INSTALLED BY THE FIRE SUPPRESSION CONTRACTOR.
- THE FIRE SUPPRESSION CONTRACTOR SHALL COORDINATE THE LAYOUT OF THE FIRE SUPPRESSION SYSTEM WITH ALL TRADES PRIOR TO INSTALLATION.
- THE FIRE SPRINKLER CONTRACTOR SHALL CENTER (WITHIN 1") ALL CONCEALED SPRINKLER HEADS INSTALLED IN ACOUSTICAL LAY-IN CEILING TILES. ALL PENDENT SPRINKLER HEADS IN CEILINGS SHALL BE SYMMETRICAL WITH LIGHTING AND AIR DEVICES.
- VERIFY THE LOCATION AND TYPE OF FIRE DEPARTMENT CONNECTION WITH THE FIRE DEPARTMENT.
- LOCAL SPRINKLER ALARM AND REMOTE ALARM AND SUPERVISION SHALL BE THRU THE FIRE ALARM SYSTEM PROVIDED BY THE E.C.
- CONCEALED, NONCOMBUSTIBLE ATTIC SPACES DO NOT REQUIRE SPRINKLERS.
- FINAL APPROVAL IS SUBJECT TO ACCEPTANCE AND TESTING BY ALL AHJ.

GENERAL LEGEND

- | | |
|-----|---|
| EC | ELECTRICAL CONTRACTOR. |
| FC | FIRE PROTECTION CONTRACTOR. |
| GC | GENERAL CONTRACTOR. |
| HC | HVAC CONTRACTOR. |
| PC | PLUMBING CONTRACTOR. |
| TC | TEMPERATURE CONTROLS CONTRACTOR. |
| NIC | NOT IN CONTRACT. |
| AFF | ABOVE FINISHED FLOOR - TO BOTTOM OF ITEM UNLESS INDICATED OTHERWISE IN DRAWING. |
| (E) | EXISTING. |
| ES | EQUIPMENT SUPPLIER. |
| EM | EMERGENCY. |
| MH | MOUNTING HEIGHT. |
| S | SURFACE MOUNTED. |
| WP | WEATHER PROOF. |
| 3 | NOTE SYMBOL - APPLIES ONLY TO SHEET ON WHICH IS SHOWN. |
| 2 | DETAIL NOTE SYMBOL - APPLIES ONLY TO DETAIL ON WHICH IS SHOWN. |
| H-1 | EQUIPMENT REFERENCE SYMBOL. ELECTRICAL CONNECTION REQUIRED. |
| H-1 | EQUIPMENT REFERENCE SYMBOL. NO ELECTRICAL CONNECTION REQUIRED. |
| 123 | ROOM NUMBER. |
| B | DETAIL SYMBOL |
| H2 | DETAIL "B" SHOWN ON SHEET H2. |
| A | SECTION SYMBOL |
| H1 | SECTION "A" DESIGNATION, SHOWN ON SHEET H1. |
| FD1 | CONNECTION, NEW TO EXISTING. |
| FD1 | UP TO SYMBOL |
| FD1 | UP TO "FD1", SHOWN ON FLOOR ABOVE. |
| --- | 1 HOUR FIRE PROTECTION |
| --- | SEE SPECIFICATION FOR PENETRATION DETAILS |
| --- | 2 HOUR FIRE PROTECTION |
| --- | SEE SPECIFICATION FOR PENETRATION DETAILS |
| --- | 3 HOUR FIRE PROTECTION |
| --- | SEE SPECIFICATION FOR PENETRATION DETAILS |
| --- | ITEM TO BE REMOVED. |
| --- | EXISTING TO REMAIN. |
| --- | NEW ITEM. |

FIRE SUPPRESSION INDEX OF DRAWINGS


SHEET	DRAWING TITLE
F0.1	LEGENDS AND SCHEDULES
F1.1	FIRE SUPPRESSION PLAN

DESIGN CRITERIA


- DESIGN AND INSTALLATION OF SERVICE MAIN AND WET PIPE SPRINKLER SYSTEM SHALL COMPLY WITH THE REQUIREMENTS OF THE 2024 OHIO BUILDING CODE, N.F.P.A. 13 (2022 EDITION), AND ALL AUTHORITIES HAVING JURISDICTION (AHJ).
- WORKING PLANS AND HYDRAULIC CALCULATIONS SHALL BE PREPARED, SUBMITTED, AND APPROVED PRIOR TO INSTALLATION, BY THE FIRE SUPPRESSION CONTRACTOR. PLANS SHALL INCLUDE ALL ITEMS LISTED IN N.F.P.A. 13.
- WATER SUPPLY DATA: THE FIRE SUPPRESSION CONTRACTOR IS RESPONSIBLE FOR CONDUCTING A FLOW TEST TO OBTAIN CURRENT WATER SUPPLY DATA FROM THE NEW WATER DISTRIBUTION SYSTEM FOR USE IN THE HYDRAULIC CALCULATIONS.
- HYDRAULIC DESIGN CRITERIA FOR LIGHT HAZARD AREAS: (ALL AREAS EXCEPT WHERE NOTED OTHERWISE)

DENSITY:	0.10 GPM/SQ.FT.
DESIGN AREA:	MOST DEMANDING 1500 SQ. FT. (REDUCTION WITH QUICK RESPONSE HEADS PERMITTED)
MAX SPRINKLER COVERAGE:	225 SQ. FT./HEAD
HOSE DEMAND:	100 GPM
DURATION:	30 MINUTES
- HYDRAULIC DESIGN CRITERIA FOR ORDINARY HAZARD (GROUP 1) AREAS: (STORAGE ROOMS, MECHANICAL ROOMS, JANITOR'S ROOMS, KITCHEN, COMMUNICATION ROOMS)


DENSITY:	0.15 GPM/SQ.FT.
DESIGN AREA:	MOST DEMANDING 1500 SQ. FT.
MAX SPRINKLER COVERAGE:	130 SQ. FT./HEAD
HOSE DEMAND:	250 GPM
DURATION:	60 MINUTES
- ALL SPRINKLER HEADS SHALL BE QUICK RESPONSE TYPE.
- SPRINKLER HEADS IN AREAS WITH FINISHED CEILINGS SHALL BE CONCEALED PENDENT TYPE WITH FLAT PLATE AND CUSTOM COLOR TO MATCH THE ADJACENT CEILING COLOR OR FINISH. / WHITE FINISH.
- SPRINKLER HEADS IN AREAS WITH NO CEILINGS SHALL BE BRASS/ CUSTOM COLOR UPRIGHTS. SIDEWALL SPRINKLER HEADS MAY ALSO BE USED IN STAIRWELLS WHERE PROPER COVERAGE CAN BE PROVIDED.

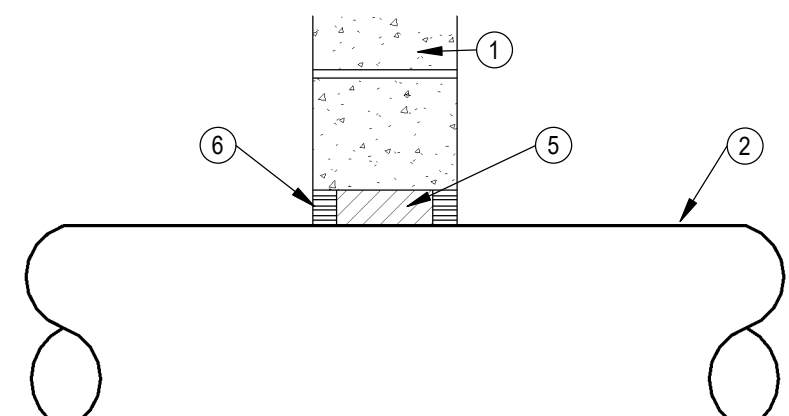

CONCRETE/MASONRY CONSTRUCTION
1/2" - 1.5" PIPES

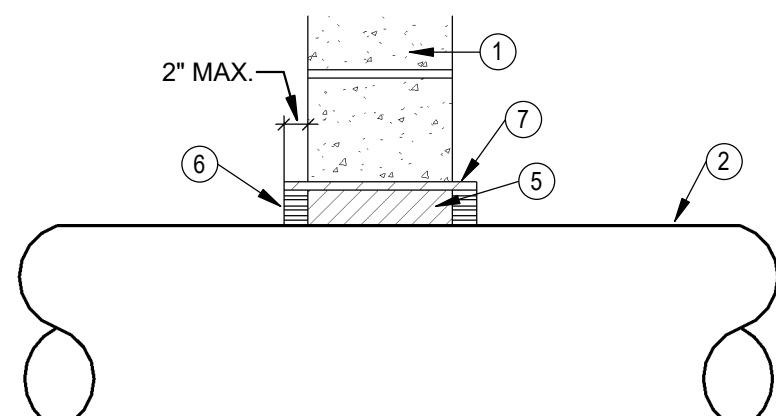

CONCRETE/MASONRY CONSTRUCTION
2" AND LARGER PIPES

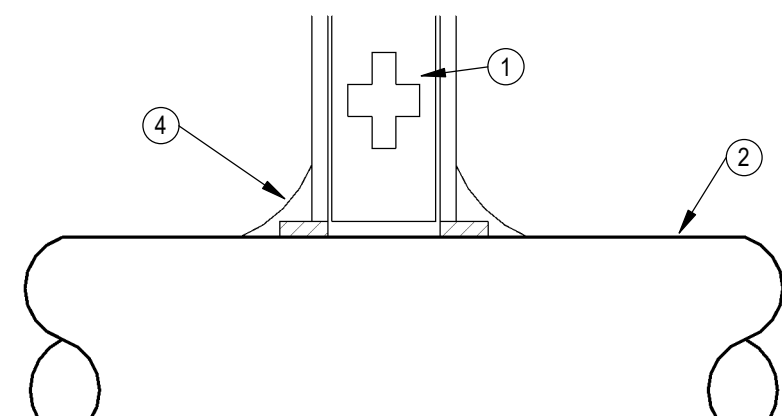


GYPSUM CONSTRUCTION
ALL PIPE SIZES

FIRESTOPPING MATERIALS/INSTALLATION


- MANUFACTURERS: REFER TO SPECIFICATION
- FIRESTOPPING MATERIAL INSTALLATION SHALL BE PER THE MANUFACTURERS DETAILED INSTALLATION DIAGRAMS AND INSTRUCTIONS.
- F-RATING OF PENETRATION SHALL BE NO LESS THAN THE FIRE RATING OF THE WALL.
- SUBMITTAL SHALL INCLUDE PRODUCT DATA AND DETAILED INSTALLATION SYSTEM DIAGRAMS.

- 1 RATED WALL ASSEMBLY.
- 2 PIPE.
- 3 APPROVED FIRESTOPPING VOID/CAVITY MATERIAL.
- 4 APPROVED FIRESTOPPING CAULK OR SEALANT.
- 5 PACKING MATERIAL, MINERAL WOOL BATT INSULATION.
- 6 APPROVED FIRESTOPPING CAULK OR SEALANT FLUSH WITH SURFACE OF WALL OR EDGE OF SLEEVE.
- 7 SCHEDULE 40 STEEL PIPE SLEEVE CAST OR GROUTED INTO WALL ASSEMBLY. ENDS FLUSH OR MAX. 2" BEYOND WALL SURFACE.


2 PIPE PENETRATIONS THRU FIRE RATED WALL
N.T.S.

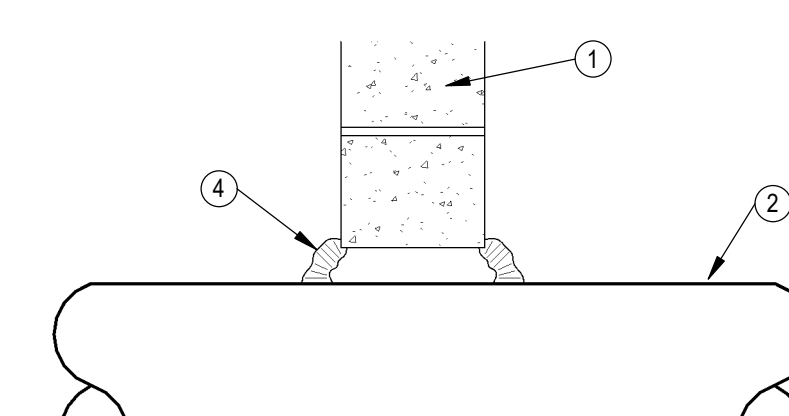

CONCRETE/MASONRY CONSTRUCTION
1/2" - 1.5" PIPES

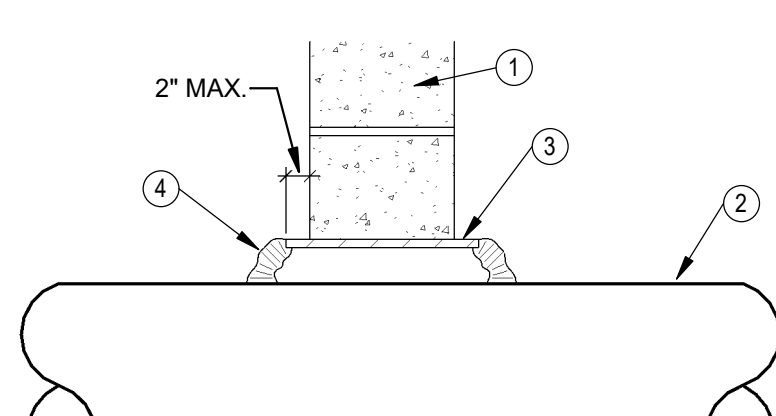


CONCRETE/MASONRY CONSTRUCTION
2" AND LARGER PIPES

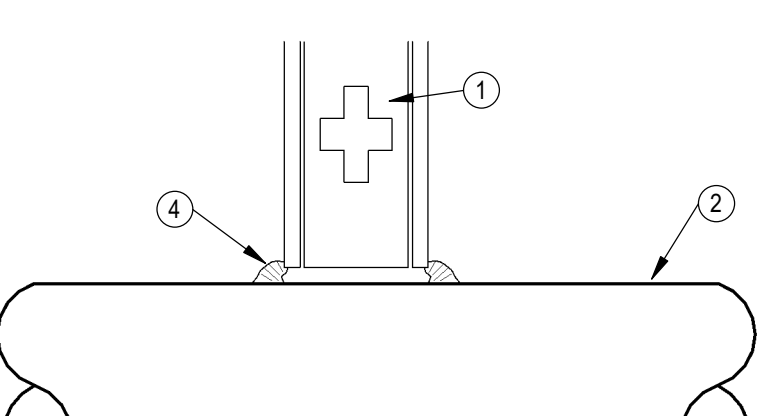


GYPSUM CONSTRUCTION
ALL PIPE SIZES

- 1 FULL HEIGHT INTERIOR WALL.
- 2 PIPE OR TUBING.
- 3 SCHEDULE 40 STEEL PIPE SLEEVE CAST OR GROUTED INTO WALL ASSEMBLY. ENDS FLUSH OR MAX. 2" BEYOND WALL SURFACE.
- 4 CAULK TO FILL VOID AT WALL/SLEEVE OPENING.


3 PIPE PENETRATIONS THRU NON-RATED WALL
N.T.S.

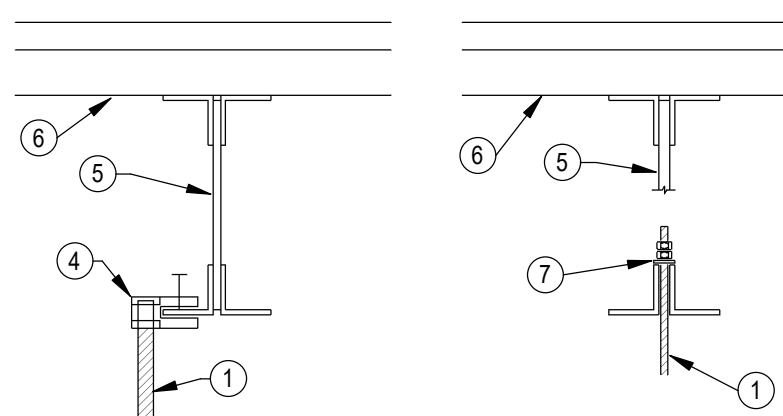

STEEL JOIST CONSTRUCTION
PIPES 2.0" & SMALLER

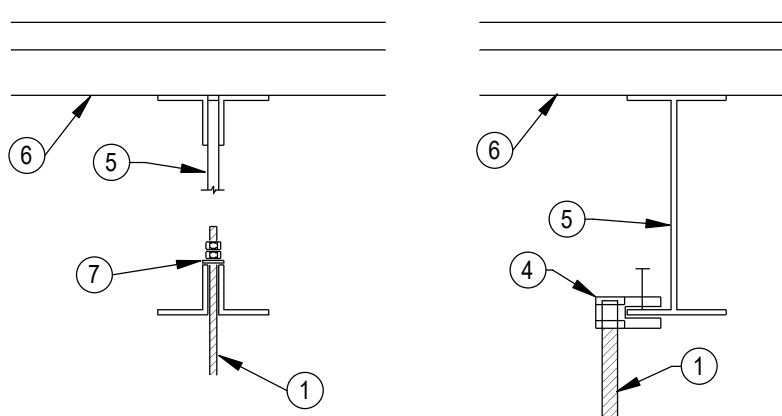


STEEL JOIST CONSTRUCTION
PIPES 2.5" & LARGER

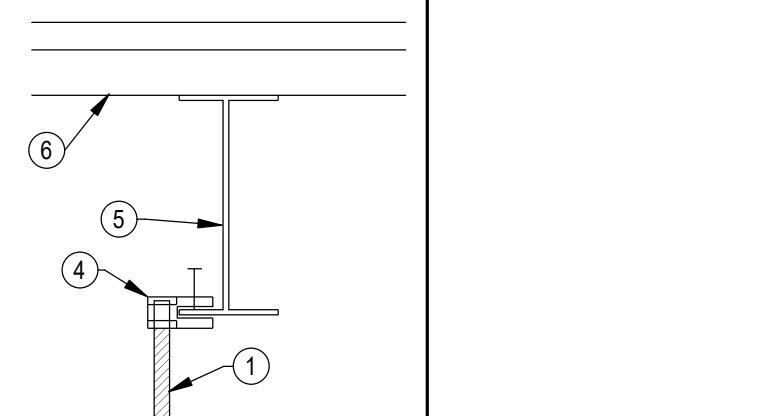

STEEL BEAM CONSTRUCTION
ALL PIPE SIZES

- GALVANIZED THREADED ROD, ADJUST NUTS & RODS FOR PROPER ELEVATION.
- STEEL BAND PIPE HANGER, EQUAL TO ANVIL FIG. 2.
- PIPE.
- THREADED ROD BEAM CLAMP.
- STEEL JOIST OR BEAM.
- METAL DECKING. DIRECT ATTACHMENT TO DECKING IS PROHIBITED. PROVIDE SUPPLEMENTAL STEEL ANGLES OR UNISTRUT WHERE REQUIRED FOR PROPER HANGER SPACING OR IN LIEU OF ATTACHMENTS SHOWN.
- RETAINING NUTS & WASHERS.

4 PIPE HANGER
N.T.S.

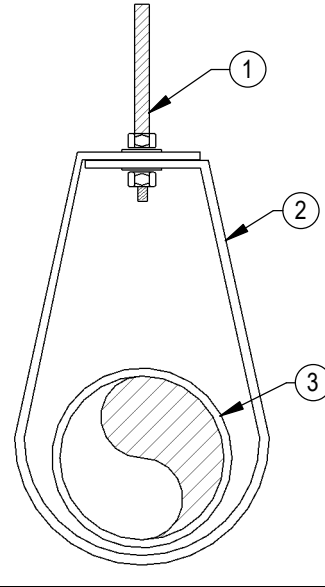

A

B

C

D

E

F

App Architecture
creative focused design

615 Woodside Drive, Englewood, Ohio 45322
T 937.836.8898 F 937.832.3696
www.app-arch.com

JEFFERY D. ZELINSKI
63822

JEFFERY D. ZELINSKI, LICENSE #63822
EXPIRATION DATE 12/31/2027

CITY OF DAYTON
DAYTON FIRE DEPARTMENT
STATION 16
4111 Kings Highway, Dayton, Ohio, 45406

ISSUE		
NO.	DATE	DESCRIPTION
2	08/01/2025	FOR CONSTRUCTION
	10/08/2025	ADDENDUM 2
	04/17/2026	CONFORMED SET

TITLE	
DATE	08/01/2025
JOB NO.	4284.01
DRAWN	DEG
CHECKED	JDZ
COPYRIGHT © 2026 - App Architecture, Inc.	
LEGENDS AND SCHEDULES	
SHEET NO.	
F0.1	

4/10/2025 1:12:29 PM

A

B

C

D

E

F

1

2

3

4

5

6


7

CONSTRUCTION NOTES

1. SPRINKLER RISER FROM BELOW.
- 2.


FIRST FLOOR PLAN

SCALE: 1/8" = 1'-0"

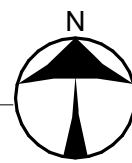

FIRE SUPPRESSION SERVICE ENTRANCE

SCALE: 1/2" = 1'-0"

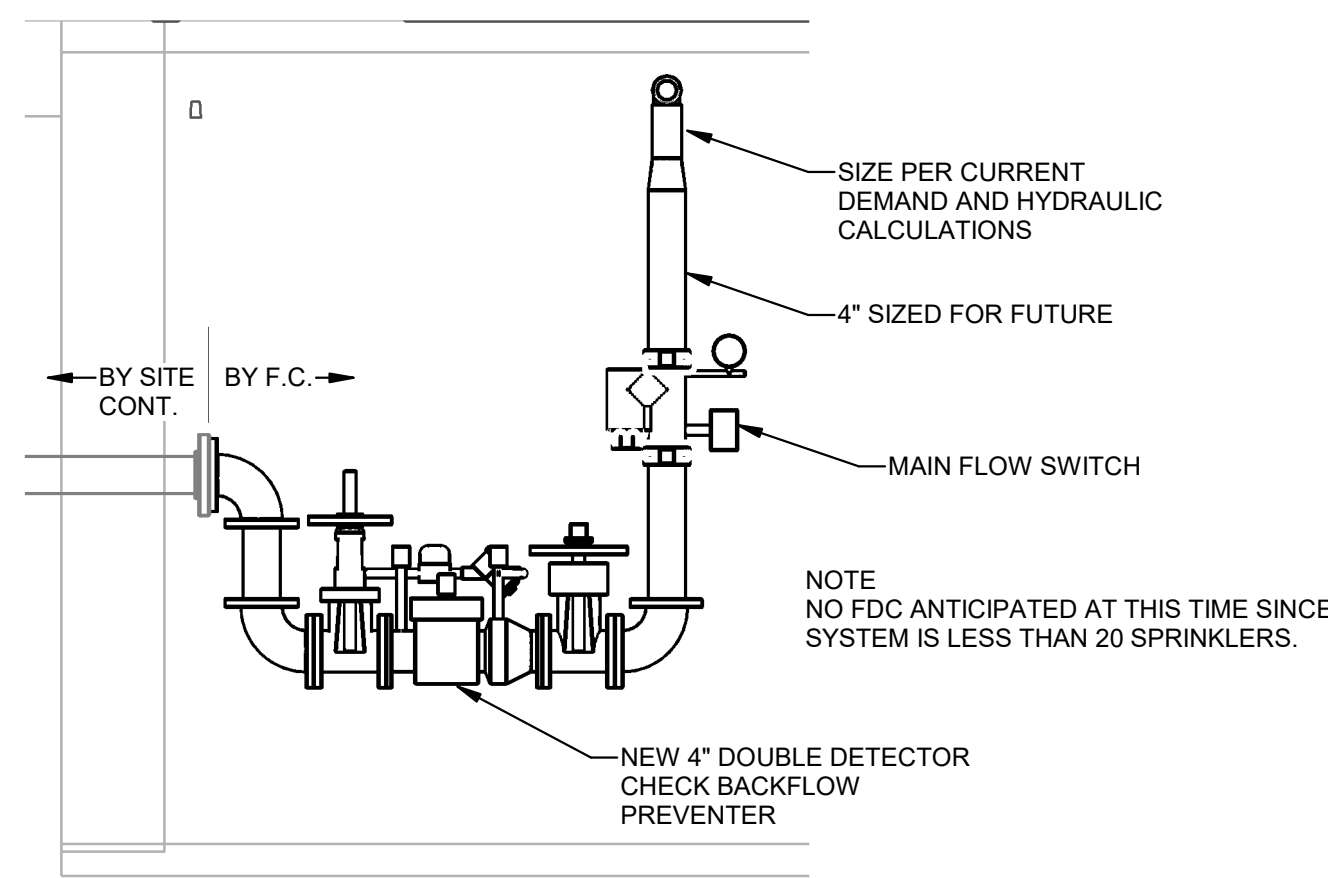

BASEMENT PLAN

SCALE: 1/8" = 1'-0"



AREA OF FIRE SUPPRESSION

1

1

AREA OF FIRE SUPPRESSION

SPRINKLER PIPING UP
TO FIRST FLOOR

SPRINKLER PIPING UP
TO FIRST FLOOR

NEW FIRE SERVICE.
SEE DETAIL THIS SHEET



SCALE: 1/8"=1'-0"

NAUMAN & ZELINSKI LLC.
204 S. Ludlow Street Suite 400 Dayton, Ohio 45402
Phone: (937) 223-3821
PROJECT # 24066

App Architecture
creative focused design



JEFFERY D. ZELINSKI, LICENSE #63822
EXPIRATION DATE 12/31/2027

CITY OF DAYTON DAYTON FIRE DEPARTMENT STATION 16

4111 Kings Highway, Dayton, Ohio, 45406

ISSUE

NO.	DATE	DESCRIPTION
08/01/2025	FOR CONSTRUCTION	
04/17/2026	CONFORMED SET	

DATE	08/01/2025
JOB NO.	4284.01
DRAWN	DEG
CHECKED	JDZ

COPYRIGHT © 2025 - App Architecture, Inc.

TITLE
**FIRE SUPPRESSION
PLAN**

SHEET NO.

F1.1

A

B

C

D

E

F

PIPE HANGER SCHEDULE - PLUMBING		
GENERAL NOTES FOR PIPE HANGERS:		
DESIGN SUPPORTS FOR MULTIPLE PIPES CAPABLE OF SUPPORTING COMBINED WEIGHT OF SUPPORTED SYSTEMS, SYSTEM CONTENTS, AND TEST WATER.		
WELDING: QUALIFY PROCEDURES AND PERSONNEL ACCORDING TO ASME BOILER AND PRESSURE VESSEL CODE: SECTION IX.		
ATTACHMENT OF PIPE HANGER RODS TO THE STRUCTURE SHALL BE WITH: 1. PRE-SET CONCRETE INSERTS. 2. BEAM CLAMPS FOR STEEL CONSTRUCTION EQUAL TO ANVIL FIG. 92, 93, OR 94. UTILIZE SWIVEL TYPE IN SLOPED STEEL CONSTRUCTION TO PROVIDE VERTICAL SUPPORT OF PIPE WITHOUT BENDING HANGER RODS. 3. CHANNEL SUPPORT SYSTEM EQUAL TO UNISTRUT OR HILTI.		
ATTACHMENT TO MANUFACTURED TRUSSES AND OTHER ENGINEERED STRUCTURAL MEMBERS AND SUPPORTS SHALL BE DONE IN ACCORDANCE WITH THE STRUCTURAL MANUFACTURER'S RECOMMENDATIONS. REFER TO THE ARCHITECTURAL AND STRUCTURAL DRAWINGS FOR TYPE OF ENGINEERED STRUCTURAL SYSTEMS BEING USED. CONNECTIONS TO THESE STRUCTURAL MEMBERS SHALL BE MADE WITH CONNECTION DEVICES AND METHODS APPROVED BY THE STRUCTURAL MANUFACTURER. PROVIDE ADDITIONAL SUPPORTS WITH SUPPLEMENTAL STEEL SHAPES WHEN SPACING BETWEEN STRUCTURAL MEMBERS EXCEEDS SPECIFIED DISTANCES.		
ADJUST PIPE HANGERS TO PROPER ELEVATION AND SET HANGER RODS IN A VERTICAL POSITION BEFORE PIPE INSULATION IS INSTALLED.		
THE FIRST TWO HANGERS ON PIPING CONNECTING TO MOTOR DRIVEN EQUIPMENT SHALL BE FITTED WITH A STEEL SPRING AND NEOPRENE VIBRATION ISOLATION SECTION SIMILAR TO MASON INDUSTRIES, NO. 30N.		
TRAPEZE HANGERS FOR NUMEROUS PIPES RUN IN PARALLEL MAY BE UTILIZED. HORIZONTAL SUPPORT MEMBERS SHALL BE UNISTRUT TYPE SECTION WITH PIPE ROLLERS (TO ALLOW FOR EXPANSION TRAVEL) AND SPRING AND NUT CONNECTORS, SUSPENDED WITH HANGER RODS AND ATTACHMENTS SIMILAR TO INDIVIDUAL PIPE HANGER SUSPENSION.		
SHORTENED EXTENDED LEGS OF PIPE RISER CLAMPS AS NEEDED TO MAINTAIN CONCEALMENT OF THE CLAMP WITHIN THE PIPE CHASE. INSURE THAT ADEQUATE SUPPORT IS STILL MAINTAINED.		
HANGER ASSEMBLIES EXPOSED ON COMPLETION OF THE PROJECT SHALL BE PAINTED BEFORE INSTALLATION.		
PIPE SUPPORTS FOR PIPE RUNNING ACROSS THE ROOF SHALL BE INSTALLED IN ACCORDANCE WITH THE MANUFACTURER'S INSTRUCTIONS AND AS DETAILED. INSTALL PROTECTIVE SLIP SHEETS OF ROOFING MEMBRANE UNDER THE BASES TO SATISFY REQUIREMENTS OF BOTH THE ROOFING MANUFACTURER AND THE SUPPORT SYSTEM MANUFACTURER.		
IN PIPING SYSTEMS WITH MECHANICAL JOINT COUPLINGS, PIPE HANGERS SHALL BE PROVIDED ON HORIZONTAL PIPING AT NORMAL SPECIFIED INTERVALS AND, IN ADDITION, SO THAT NO PIPE SHALL BE LEFT UNSUPPORTED BETWEEN ANY TWO COUPLINGS NOR LEFT UNSUPPORTED WHENEVER A CHANGE IN DIRECTION TAKES PLACE. VERTICAL PIPING SHALL BE SUPPORTED AT NORMAL SPECIFIED INTERVALS OR EVERY OTHER PIPE LENGTH, WHICH EVER IS MORE FREQUENT. THE BASE OF THE RISER OR BASE FITTING SHALL BE SUPPORTED.		
SYSTEM & SIZE	ORIENTATION & SIZE	SPACING
STEEL PIPING	VERTICAL	AT BASE AND 15 FT MAXIMUM
	HORIZONTAL 2" & SMALLER	8 FT.
	HORIZONTAL 2.5" - 6"	10 FT.
	HORIZONTAL 8" & LARGER	12 FT.
CAST IRON	VERTICAL	AT BASE AND 15 FT MAXIMUM
	HORIZONTAL	AT 10 FT. INTERVALS, SUPPORT EACH LENGTH OF PIPE NOT MORE THAN 18" FROM THE JOINT. SUPPORT TERMINAL ENDS OF HORIZONTAL RUNS AND BRANCHES AND EACH CHANGE IN DIRECTION. 5" AND LARGER PROVIDE BRACING TO PREVENT HORIZONTAL MOVEMENT IN ACCORDANCE WITH CISPI "SOIL PIPE AND FITTINGS HANDBOOK"
COPPER TUBING	VERTICAL	AT BASE AND 15 FT MAXIMUM
	HORIZONTAL 1.25" & SMALLER	6 FT.
	HORIZONTAL 1.5" - 2"	8 FT.
	HORIZONTAL 2.5" & LARGER	10 FT.
PLASTIC PIPING	VERTICAL	PER MANUFACTURER'S RECOMMENDATION
	HORIZONTAL	PER MANUFACTURER'S RECOMMENDATION

PIPING 2.5" & LARGER

PIPING 2.0" & SMALLER

STRUCTURAL CONNECTIONS

1 GALVANIZED THREADED ROD. ADJUST NUTS & RODS FOR PROPER ELEVATION.

2 STEEL CLEVIS PIPE HANGER. EQUAL TO ANVIL FIG. 260.

3 PIPE INSULATION.

4 PIPE.

5 12" LONG, 18 GA. GALVANIZED INSULATION SHIELD. EQUAL TO ANVIL FIG. 168. CONTINUOUS INSULATION.

6 18" LONG INSULATED PIPE SADDLES. BUCKAROOS TRU-BALANCE 3300E OR EQUAL. PROVIDE WITH 3.75 LB. DENSITY PNEOLIC FOAM INSULATION WITH VAPOR RETARDER JACKET & BOTTOM GALVANIZED METAL INSULATION SHIELD. SADDLES TO MEET 25/50 FLAME/SMOKE RATING.

7 PIPE INSULATION AND SADDLE INSULATION SHALL BE TIGHTLY ABUTTED TOGETHER. SEAL WITH 4" WIDE VAPOR RETARDER TAPE WITH FACTORY APPLIED JACKET WITH ACRYLIC ADHESIVE TO ASSURE VAPORTIGHT SEAL.

8 THREADED ROD BEAM CLAMP.

9 CONCRETE SLAB OR PLANK.

10 RETAINING NUTS & WASHERS.

11 STEEL JOIST OR BEAM.

12 CONCRETE EXPANSION ANCHOR OR CONCRETE INSERT IN NEW CONSTRUCTION.

13 METAL DECKING. DIRECT ATTACHMENT TO DECKING IS PROHIBITED. PROVIDE SUPPLEMENTAL STEEL ANGLES OR UNISTRUT WHERE REQUIRED FOR PROPER HANGER SPACING OR IN LIEU OF ATTACHMENTS SHOWN.

ITEM		FIXTURE DESCRIPTION	FIXTURE	SERVICES				MTG. HGT.	TRIM REQUIREMENTS						NOTES
				H.W.	C.W.	SAN.	VENT		SUPPLY	STOPS	WASTE	TRAP	CARRIERS	ACCESSORIES	
W1		WATER CLOSET/ VIT. CHINA/ FLOOR SET/ MANUAL FLUSH VALVE/ 1.6 GPF/ ELONGATED BOWL/ 16 1/2" RIM HEIGHT/ 1,000 MG MaP SCORE/ OPEN FRONT SEAT WITH LID/ ACCESSIBLE	AM. STANDARD # 3043.001	--	1"	4"	2"	--	SLOAN # SLOAN 111-1.6	UNIT	UNIT	INTEGRAL	--	SEAT BEMIS # 1950SSTDG	
L1		LAVATORY/ SOLID SURFACE/ INTEGRAL WITH COUNTERTOP/ SINGLE LEVER CAST BRASS FAUCET/ 0.5 GPM/ ASSE 1070...	BY OTHERS	1/2"	1/2"	1 1/4"	1 1/2"	--	AM. STANDARD # 6114.116	MCGUIRE # LFBV2165	WITH TRAP	MCGUIRE # PW2150WC	--	POWERS # LFE480	
L2		LAVATORY/ VIT. CHINA/ WALL HUNG/ SINGLE LEVER CAST BRASS FAUCET/ 0.5 GPM/ ASSE 1070 DEVICE/ ACCESSIBLE	AM STANDARD # 65	1/2"	1/2"	1 1/4"	1 1/2"		AM. STANDARD # 6114.116	MCGUIRE # LFBV2165	WITH TRAP	MCGUIRE # PW2150WC	ZURN # Z1251	POWERS # LFE480	
S1		SINK/ ST. ST./ UNDERMOUNT/ SINGLE BOWL/ 17" X 17" X 9" DEEP BOWL/ SINGLE LEVER FAUCET W/ PULL DOWN SPRAY	ELKAY # ECTRU17179T	1/2"	1/2"	1 1/2"	1 1/2"	--	AM. STANDARD STUDIO S # 4803410	MCGUIRE # LFBV2165	MCGUIRE # 151A	MCGUIRE # 8912	--		
SH1		SHOWER/ STALL BY OTHERS/ CENTER DRAIN STYLE/ PRESSURE BALANCING MIXING VALVE WITH FIXED HEAD AND HAND HELD ON SLIDE BAR/ DIVERTER VALVE IN WALL	BY OTHERS	1/2"	1/2"	3"	1 1/2"	VALVE 40" HEAD 78"	POWERS #E710-M-4-N-B-W	UNIT	UNIT	SAME AS SANITARY PIPING	--	--	
SH2		SHOWER/ STALL BY OTHERS/ TRENCH DRAIN STYLE/ PRESSURE BALANCING MIXING VALVE WITH FIXED HEAD AND HAND HELD ON SLIDE BAR/ DIVERTER VALVE IN WALL	BY OTHERS	1/2"	1/2"	3"	1 1/2"	VALVE 40" HEAD 78"	POWERS #E710-M-4-N-B-W	UNIT	UNIT	SAME AS SANITARY PIPING	--	--	
M1		MOP SINK/ FLOOR SET/ 24" SQ. 10" DEEP/ MOLDED STONE/ VINYL CAPS/ ST.ST. WALL PANELS/ ON 2 SIDES/ WALL MOUNTED FAUCET WITH INTEGRAL CHECK STOPS	FIAT # MSB2424	1/2"	1/2"	3"	1 1/2"	36" FAUCET	AM. STANDARD # 8351.112	UNIT	UNIT	SAME AS SANITARY PIPING	--	FIAT # E-88-AA # MSG2424	
WB1		WASHER UTILITY CONNECTION BOX/ 1/4 TURN BALL VALVES WITH WATER HAMMER ARRESTOR/ WASTE CONNECTION	OATEY # 38540	3/4"	3/4"	2"	1 1/2"	30"	UNIT	BALL VALVES ABOVE CEILING	UNIT	SAME AS SANITARY PIPING	--	--	

EQUALS

AMERICAN STANDARD CHINA - KOHLER, ZURN, SLOAN

AMERICAN STANDARD FAUCETS - KOHLER, ZURN, CHICAGO, T&S BRASS

SLOAN FLUSH VALVES - ZURN, DELANEY

ELKAY SINKS - JUST, ADVANCED TABCO

MCGUIRE - WATTS, BRASS CRAFT

MCGUIRE "PROWRAP" - TRUEBRO "LAV GUARD", PLUMBEREX "PROEXTREME"

OATEY SUPPLY BOXES - IPS, GUY GRAY, SIOUX CHIEF

NOTES:

1.

TAG		DESCRIPTION	MANUFACTURER	MODEL NUMBER	OUTLET SIZE	FEATURES						STRAINER/GRATE						NOTES
						ANCHOR FLANGE	FLASHING CLAMP	UNDERDECK CLAMP	DBL DRAINAGE	SEDIMENT BUCKET	TOP/STRAINER SIZE	FLAT	DOME	OPEN (NO GRATE)	HALF OPEN	ADJUSTABLE	FUNNEL	
FD1		FLOOR DRAIN/ CAST IRON BODY/ NICKEL BRONZE ROUND TOP/ ADJUSTABLE	ZURN # ZN415-B7		3"	•			•		7" DIA	•				•		1.

NOTES

1. PROVIDE ASSE 1072 TRAP MAINTENANCE DEVICE ON DRAIN.

2. MOUNT APPROX. 24" ABOVE FINISHED GRADE.

GENERAL NOTES - PLUMBING

- ALL WORK SHALL BE IN ACCORDANCE WITH THE 2024 VERSION OF THE OHIO BUILDING AND PLUMBING CODES, INCLUDING REFERENCED CODES AND STANDARDS.
- OBTAIN A PLUMBING PERMIT AND SECURE INSPECTION AND APPROVAL OF THE CODE OFFICIAL.
- REMOVE ALL ABANDONED PIPING & SUPPORTS.
- SHUT DOWN OF DOMESTIC WATER SYSTEM SHALL BE SCHEDULED WITH THE OWNER.
- COORDINATE EACH ROUGH-IN INSTALLATION REQUIREMENTS AND LOCATIONS WITH OTHER TRADES, ACTUAL EQUIPMENT OR CABINETS PROVIDED AND FIELD CONDITIONS BEFORE PERFORMING WORK.
- REFER TO ARCHITECTURAL CODE PLANS FOR LOCATIONS OF FIRE WALLS AND SMOKE PARTITIONS. IN SMOKE PARTITIONS FILL SPACE AROUND PENETRATIONS WITH AN APPROVED MATERIAL TO LIMIT THE FREE PASSAGE OF SMOKE. IN FIRE WALLS SEAL ALL PENETRATIONS WITH AN APPROVED FIRE STOPPING PRODUCT. SEE SPECIFICATIONS.
- REFER TO DIAGRAMS, DETAILS, AND SCHEDULES FOR PIPING AND PIPE SIZES NOT SHOWN ON PLAN OR ON DIAGRAMS.
- ALL PIPING IS ABOVE THE CEILING (AT THE CEILING IN EXPOSED STRUCTURE AREAS) UNLESS OTHERWISE INDICATED ON PLAN.
- ALL EQUIPMENT AND MATERIAL REQUIRED FOR COMPLETE AND FUNCTIONAL PLUMBING SYSTEMS ARE INCLUDED IN THE CONTRACT. THE WORK SCOPE IN THE PROJECT MANUAL DEFINES THE FINAL CONTRACTUAL RESPONSIBILITY TO PROVIDE SUPPORTING EQUIPMENT, MATERIALS, FINISHING, UTILITY COST, ETC (EXAMPLES: CONCRETE PADS, PAINTING, TEMPORARY ELECTRIC/GAS COSTS) FOR PRECEDENCE OVER OTHER SPECIFICATION SECTIONS OR DRAWING REQUIREMENTS.

PLUMBING INDEX OF DRAWINGS

SHEET	DRAWING TITLE
P0.1	LEGENDS AND SCHEDULES
P0.2	MATERIAL SCHEDULES
P1.0	BASEMENT DEMOLITION PLAN
P1.1	FIRST FLOOR DEMOLITION PLAN
P2.0	BASEMENT NEW WORK PLAN
P2.1	FIRST FLOOR NEW WORK PLAN
P3.1	DETAILS
P4.1	SOIL, WASTE, AND VENT DIAGRAM

GENERAL LEGEND

- EC ELECTRICAL CONTRACTOR.
- FC FIRE PROTECTION CONTRACTOR.
- GC GENERAL CONTRACTOR.
- HC HVAC CONTRACTOR.
- PC PLUMBING CONTRACTOR.
- TC TEMPERATURE CONTROLS CONTRACTOR.
- NIC NOT IN CONTRACT.
- AFF ABOVE FINISHED FLOOR - TO BOTTOM OF ITEM UNLESS INDICATED OTHERWISE IN DRAWING.
- (E) EXISTING.
- ES EQUIPMENT SUPPLIER.
- EM EMERGENCY.
- MH MOUNTING HEIGHT.
- S SURFACE MOUNTED.
- WP WEATHER PROOF.
- 3 NOTE SYMBOL - APPLIES ONLY TO SHEET ON WHICH IS SHOWN.
- 2 DETAIL NOTE SYMBOL - APPLIES ONLY TO DETAIL ON WHICH IS SHOWN.
- H-1 EQUIPMENT REFERENCE SYMBOL. ELECTRICAL CONNECTION REQUIRED.
- H-1 EQUIPMENT REFERENCE SYMBOL. NO ELECTRICAL CONNECTION REQUIRED.
- 123 ROOM NUMBER.
- B DETAIL SYMBOL
- H2 DETAIL "B" SHOWN ON SHEET H2.
- A H1 SECTION SYMBOL
- H1 SECTION "A" DESIGNATION, SHOWN ON SHEET H1.
- CONNECTION, NEW TO EXISTING.
- FD1 UP TO SYMBOL
- UP TO "FD1", SHOWN ON FLOOR ABOVE.
- 1 HOUR FIRE PROTECTION
- SEE SPECIFICATION FOR PENETRATION DETAILS
- 2 HOUR FIRE PROTECTION
- SEE SPECIFICATION FOR PENETRATION DETAILS
- 3 HOUR FIRE PROTECTION
- SEE SPECIFICATION FOR PENETRATION DETAILS
- ITEM TO BE REMOVED.
- EXISTING TO REMAIN.
- NEW ITEM.

PLUMBING LEGEND

- SANITARY DRAIN
- VENT
- ST STORM DRAIN
- CD CONDENSATE DRAIN ABOVE FLOOR OR GRADE
- COLD WATER
- HOT WATER
- HOT WATER RETURN
- NATURAL GAS
- COMPRESSED AIR
- SHUT-OFF VALVE, SEE SCHEDULE FOR TYPE
- CHECK VALVE
- BALANCING VALVE
- VALVE ON RISER
- UNION
- Ⓟ PRESSURE REGULATOR
- Ⓢ PRESSURE GAUGE
- Ⓣ TEMPERATURE GAUGE
- CONNECTION, BOTTOM
- CONNECTION, TOP
- DIRECTION OF FLOW
- CAP
- C.O. CLEAN OUT
- V.R. VENT RISER
- V.T.R. VENT THRU ROOF
- S.S. SOIL STACK
- V.S. VENT STACK
- D.S. DOWNSPOUT (STORM)
- S.D.S. SECONDARY DOWNSPOUT (STORM)
- S.S.O. SECONDARY STORM OUTLET

NAUMAN & ZELINSKI LLC.

204 S. Ludlow Street Suite 400 Dayton, Ohio 45402

Phone (937) 223-3821

PROJECT # 24066

A

B

C


D

E

F

App Architecture

creative focused design

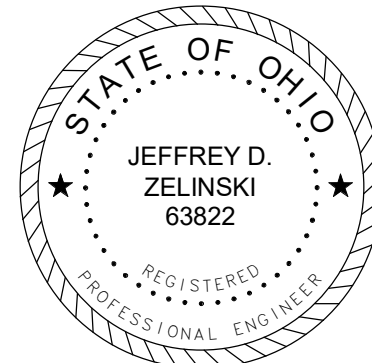

JEFFERY D. ZELINSKI, LICENSE #63822

EXPIRATION DATE 12/31/2027

CITY OF DAYTON

DAYTON FIRE DEPARTMENT

STATION 16

4111 Kings Highway, Dayton, Ohio, 45406

ISSUE		
NO.	DATE	DESCRIPTION
2	08/01/2025	FOR CONSTRUCTION
	10/08/2025	ADDENDUM 2
	04/17/2026	CONFORMED SET

DATE	08/01/2025
JOB NO.	4284.01
DRAWN	DEG
CHECKED	JDZ

COPYRIGHT © 2026 - App Architecture, Inc.

TITLE

LEGENDS AND SCHEDULES

SHEET NO.

P0.1

VALVE SCHEDULE

GENERAL NOTES FOR VALVES:

QUALITY ASSURANCE
VALVES SHALL COMPLY WITH ANSI, ASTM AND ASME.

VALVES ON DOMESTIC WATER SYSTEMS SHALL BE "LEAD FREE" IN ACCORDANCE WITH THE FEDERAL SAFE WATER ACT (S3874) DEFINITION AND CONFORM TO NSF 61.

GROOVED END VALVES SHALL CONFORM TO ANSI/AWWA C-606.

PRODUCTS
WORKING PRESSURES SHALL EXCEED THOSE IMPOSED BY THE SERVICE APPLIED.

VALVES WHICH ARE INSULATED SHALL HAVE EXTENDED SHAFTS.

PROVIDE FLOW MEASURING GAUGES WITH COCKS, HOSES & CONNECTORS FOR BALANCING VALVES. PROVIDE METERING TOOL.

PROVIDE HOSE ADAPTORS ON DRAIN VALVES.

SWEAT END VALVES OF EQUAL CONSTRUCTION ARE ACCEPTABLE IN LIEU OF SCREWED ENDS.

IN MECHANICALLY JOINED SYSTEMS, VALVES OF EQUAL CONSTRUCTION WITH COMPATIBLE ENDS ARE ACCEPTABLE AND MAY BE MANUFACTURED BY THE COUPLING MANUFACTURER.

VALVE MANUFACTURERS:
BALL VALVES - NIBCO, WATTS, MILWAUKEE, APOLLO, CONBRACO, CRANE.
BALANCING VALVES - BELL & GOSSETT, ARMSTRONG, WATTS.
CHECK VALVES - NIBCO, STOCKHAM, WATTS.

EXECUTION
VALVES SHALL BE INSTALLED WITH STEM ABOVE CENTERLINE OF PIPE.

PIPING SYSTEM	VALVE TYPE					
	BUTTERFLY	BALL	CHECK	GATE	BALANCING	LUB. PLUG
DOMESTIC WATER SERVICE 2" AND LARGER				D18		
DOMESTIC WATER (CW, HW, & HWR) 2" AND SMALLER		B11, B14	C11, C13		E11	
DOMESTIC WATER (CW, HW, & HWR) 2.5" AND LARGER		B14	C12, C14 C16			
DOMESTIC WATER (CW, HW, & HWR) 4" AND LARGER						
SANITARY OR STORM PUMP DISCHARGE 2" AND SMALLER		B13				
INTERIOR NATURAL GAS 3" AND SMALLER		B17				
EXTERIOR NATURAL GAS 2" AND SMALLER		B18				P12

TYPE	DESCRIPTION	TYPE	DESCRIPTION	TYPE	DESCRIPTION
B11	NIBCO T-585-80-LF, 150 W.S.P., 2 PIECE BRONZE BODY, SCREWED ENDS, BRONZE BALL AND STEM, TFE SEAT AND SEAL, HANDLE. NSF/ASME 61	C11	NIBCO T-413-Y-LF, 125 W.S.P., BRONZE BODY, SCREWED ENDS, RENEWABLE BRONZE SWING DISC WITH TFE SEAT RING. NSF 61	C16	WATTS SERIES LFWCV, 125 W.S.P., BRONZE BODY, SCREWED ENDS, BRONZE SWING DISC, NSF/ASME 61
B13	WATTS G-4000-FDA, 125 W.S.P., 2-PIECE EPOXY COATED CAST IRON BODY, FLANGED ENDS, STAINLESS STEEL BALL AND STEM, FULL PORT, TEFLON SEAT AND SEAL, HANDLE.	C12	NIBCO F-938-33, 285 PSI C.W.P., DUCTILE IRON BODY, STAINLESS STEEL TRIM, FLANGED ENDS, RENEWABLE STAINLESS STEEL SWING DISC AND SEAT RING. NSF/ANSI 61-8	D18	KENNEDY KS-FW 8068A, 200 PSI, NSF 61 EPOXY COATED CAST IRON BODY, RESILIENT WEDGE, O.S. & Y., FLANGED ENDS
B14	APOLLO 70LF-240, 150 WSP, 2 PIECE LEAD-FREE BRONZE BODY, 316 STAINLESS STEEL BALL AND STEM, STANDARD PORT, TEFLON SEAT AND SEAL, HANDLE. NSF/ASME 61	C13	NIBCO T-480-Y-LF, 125 W.S.P., IN-LINE SPRING ACTUATED CENTER GUIDED SILENT CHECK, BRONZE BODY, SCREWED ENDS, TFE DISC AND SEAT RING. NSF/ASME 61	E11	BELL & GOSSETT CB-1LF 400 PSI, BRONZE BODY WITH BRASS BALL, SCREW CONNECTION, READOUT AND DRAIN PORTS, TFE SEATS, CALIBRATED NAMEPLATE, HANDLE WITH MEMORY STOP, NSF/ASME 61
B17	NIBCO T-FP-600A, 600 PSI NON-SHOCK COLD., 2 PIECE, BRASS BODY, SCREWED ENDS, FULL PORT, BRASS BALL, TFE SEAT, HANDLE. UL LISTED FOR GAS. ASME B16.44	C14	NIBCO F-910-LF 125 W.O.G., IN-LINE SPRING ACTUATED CENTER GUIDED SILENT CHECK, GLOBE STYLE, IRON BODY FOR INSTALLATION BETWEEN FLANGES, BRONZE SEAT AND DISC. NSF/ASME 61	P12	NORDSTROM NO. 115, 200 PSI, IRON BODY, ST. ST. STEM, FLANGED ENDS, WRENCH ASME B16.33
B18	NIBCO T-585(OR 580)-70-UL, 600 PSI NON-SHOCK COLD, 2 PIECE, BRONZE BODY, SCREWED ENDS, FULL PORT, BRASS BALL, TFE SEAT, HANDLE. UL LISTED FOR GAS. ASME B16.33				

PIPE INSULATION SCHEDULE - PLUMBING

GENERAL NOTES:

QUALITY ASSURANCE
FIRE, SMOKE RATINGS: FLAME SPREAD RATING OF 25 OR LESS, SMOKE DEVELOPED RATING OF 50 OR LESS.

THICKNESSES SHALL CONFORM TO ASHRAE 90.1 MINIMUMS.

GREEN GUARD INDOOR AIR QUALITY CERTIFIED.

EXECUTION
INSTALLATION PER MANUFACTURER'S RECOMMENDATIONS.

COLD SERVICE PIPE INSULATION AND VAPOR BARRIER/JACKET TO BE CONTINUOUS THRU FLOOR AND WALL SLEEVES AT ALL PIPE DEVICES AND PUMP CASINGS.

INSULATION AND VAPOR BARRIER TO BE CONTINUOUS AT PIPE HANGERS AND SUPPORTS ON HORIZONTAL PIPING.

VERTICAL PIPE SUPPORTS SHALL ATTACH DIRECTLY TO PIPE. INSULATE SUPPORT AND OTHER SURFACES WITH FLEXIBLE CLOSED CELL INSULATION, SAME THICKNESS AS SYSTEM INSULATION ON COLD SERVICE PIPES TO PREVENT CONDENSATION.

PRIMARY AND SECONDARY ROOF DRAIN SUMPS SHALL BE INSULATED WITH 1" THICK INSULATION.

THE FIRST 10 FEET OF SECONDARY STORM PIPING AFTER THE DRAIN SHALL BE INSULATED.

ABOVE GRADE SANITARY DRAINAGE RECEIVING CONDENSATE SHALL BE INSULATED AS INDICATED BELOW FOR CONDENSATE DRAINAGE. WHERE THE DRAIN SUMP IS EXPOSED ON THE FLOOR BELOW, IT TOO SHALL BE INSULATED WITH 1" INSULATION.

SYSTEM & SIZE	INSULATION THICKNESS	TYPE	LOCATION
DOMESTIC COLD WATER 1.5" & SMALLER	0.5"	F1, P1	INTERIOR
DOMESTIC COLD WATER 2" & LARGER	1"	F1, P1	INTERIOR
DOMESTIC HOT WATER, TEMPERED WATER, & HOT WATER RETURN 1.25" AND SMALLER	1"	F1, P1	INTERIOR
DOMESTIC HOT WATER, TEMPERED WATER, & HOT WATER RETURN 1.5" AND LARGER	1.5"	F1, P1	INTERIOR
INTERIOR HORIZONTAL STORM DRAINAGE	1"	F1, P1	INTERIOR
CONDENSATE DRAINAGE	1"	F1, P1	INTERIOR

TYPE	BASIS OF DESIGN	APPROVED EQUALS	DESCRIPTION
F1	OWENS-CORNING SSL1-ASJ	KNAUF 1000" PIPE, JOHNS MANVILLE MICRO-LOK HP	* INORGANIC GLASS FIBER WITH RESIN BONDING. * K=0.24 @ 100 DEG. F. * 3.5 - 5.5 PCF. * PREFORMED TUBULAR. * WHITE FSRK JACKET. * LONGITUDINAL LAP WITH SELF-SEALING ADHESIVE. * ELBOWS, TEES, VALVES, CAPS, ETC., WHITE ONE PIECE, PREMOLDED 25/50 0.20" PVC FITTING COVERS WITH HIGH DENSITY FIBERGLASS INSULATION INSERTS SAME THICKNESS, K=0.26 EQUAL TO ZESTON OR PROTO.
P1	AEROFLEX AEROCCEL EPDM	RUBATEX	* PREFORMED, FLEXIBLE CLOSED CELL EPDM, TUBULAR INSULATION, OR SHEET INSULATION. * K=0.25 @ 75 DEG. F. * CLEAN PIPE SURFACE WITH DENATURED ALCOHOL PRIOR TO INSULATING.

BUILDING DRAIN SYSTEMS SCHEDULE STORM, SANITARY, & VENT

GENERAL NOTES:

QUALITY ASSURANCE
PIPING SHALL CONFORM TO OBC REQUIREMENTS.

PIPING SHALL COMPLY WITH ASME B31.9 "BUILDING SERVICES PIPING".

INSTALL CAST-IRON SOIL PIPING ACCORDING TO CISPI'S "CAST IRON SOIL PIPE AND FITTINGS HANDBOOK," CHAPTER IV, "INSTALLATION OF CAST IRON SOIL PIPE AND FITTINGS."

ON PIPING 5" AND LARGER PROVIDE BRACING AT EVERY BRANCH OPENING OR CHANGE IN DIRECTION AS REQUIRED BY CISPI'S "CAST IRON SOIL PIPE AND FITTINGS HANDBOOK," CHAPTER IV, "INSTALLATION OF CAST IRON SOIL PIPE AND FITTINGS."

INSTALL PVC SOIL AND WASTE DRAINAGE AND VENT PIPING ACCORDING TO ASTM D 2665.

PRODUCTS
PVC PIPING SHALL NOT BE USED IN SPACES USED AS PLENUMS.

PVC PIPING IN PLENUM SPACES SHALL BE PROVIDED WITH A "PLENUM WRAP" INSTALLED PER MANUFACTURER'S RECOMMENDATIONS.

EXECUTION
PIPE AND TUBING SHALL BE CUT AND FABRICATED TO FIELD MEASUREMENTS AND RUN PARALLEL TO NORMAL BUILDING LINES. PIPE INTERIOR SHALL BE CLEANED OF FOREIGN MATTER AND BURRS BEFORE ERECTION OF PIPE.

ANNUAL SPACE AROUND PIPING THRU ALL WALLS SHALL BE SEALED OFF WITH PERMANENT PLIABLE CAULKING OR APPROVED PATCHING SEALANT.

PROVIDE PIPING SLEEVES AT FLOORS, WALLS & ROOFS IN NEW CONSTRUCTION. EXISTING WALLS TO BE SAW CUT TO PASS NEW PIPING.

PIPING SHALL NOT BE RUN ABOVE ELECTRICAL SWITCHGEAR OR PANELBOARDS, NOR ABOVE THE ACCESS SPACE OF SUCH EQUIPMENT - NEC ARTICLE 384.

LAY BURIED BUILDING DRAINAGE PIPING BEGINNING AT LOW POINT OF EACH SYSTEM. INSTALL TRUE TO GRADES AND ALIGNMENT INDICATED, WITH UNBROKEN CONTINUITY OF INVERT.

SUPPORT PIPING FROM BUILDING STRUCTURE WITH RODS, ANGLES & CLAMPS ATTACHED TO STRUCTURE. HANG PIPING WITH CLEVIS HANGER OR ROLLER SUPPORTS. HANGERS SHALL BE INSTALLED ON CENTERS AS RECOMMENDED BY MANUFACTURER.

SLOPE DRAINAGE PIPING AT 1/4" PER FOOT (2%) FOR PIPING SMALLER THAN 3" AND 1/8" PER FOOT (1%) FOR PIPING 3" AND LARGER.

VENT PIPING SHALL BE PITCHED FOR DRAINAGE.

CLOSE OPEN ENDS OF PIPING DURING CONSTRUCTION.

COUPLINGS AND GASKETS SHALL BE INSTALLED IN ACCORDANCE WITH MANUFACTURER'S RECOMMENDATIONS.

MAKE CHANGES IN DIRECTION FOR SOIL AND WASTE DRAINAGE AND VENT PIPING USING APPROPRIATE BRANCHES, BENDS, AND LONG-SWEEP BENDS. SANITARY TEES AND SHORT-SWEEP 1/4 BENDS MAY BE USED ON VERTICAL STACKS IF CHANGE IN DIRECTION OF FLOW IS FROM HORIZONTAL TO VERTICAL.

DO NOT ENCLOSE, COVER, OR PUT PIPING INTO OPERATION UNTIL IT IS INSPECTED AND APPROVED BY AUTHORITIES HAVING JURISDICTION.

TESTING
PIPING SHALL BE TESTED IN ACCORDANCE WITH THE AUTHORITY HAVING JURISDICTION.

PIPING SYSTEM		TYPE
SANITARY PIPING BELOW FLOOR SLAB IN GRADE		P1
SANITARY & VENT PIPING ABOVE THE FLOOR		C11, C12
SANITARY PUMPED DISCHARGE		S1, P1

TYPE	DESCRIPTION	TYPE	DESCRIPTION
C11	NO-HUB CAST IRON (STD) SERVICE WEIGHT ASTM A888 OR CISPI 301 SHIELDED COUPLINGS ASTM C1277 OR CISPI 310 RUBBER SLEEVE ASTM C564	S1	THREADED GALVANIZED STEEL SCHEDULE 40, ASTM A53 TYPE E DWV FITTINGS ASME B16.12
C12	HUB & SPIGOT CAST IRON ASTM A74, SERVICE CLASS DWV FITTING RUBBER GASKET ASTM C564	P1	PVC SCHEDULE 40 PVC ASTM D2665 AND D2321 DWV FITTINGS, ASTM D3311 GLUED JOINTS

NOTE:
IN ABOVE CEILINGS SPACES USED AS RETURN AIR PLENUMS, SANITARY,STORM, AND VENT PIPING SHALL BE CAST IRON TYPE C1 OR C2. COORDINATE WITH H.C. FOR RETURN AIR PLENUMS LOCATIONS

SANITARY, STORM, AND VENT PIPING ABOVE THE FLOOR SLAB AND WITHIN WALLS MAY BE PVC TYPE P1, ONLY IF ALL (ALL TRADES) WALL PENETRATIONS ARE SEALED TO PREVENT THE PASSAGE OF SMOKE INTO RETURN AIR PLENUMS. TRANSITION TO CAST IRON SHALL OCCUR WITHIN THE WALL.

BUILDING SUPPLY SYSTEMS SCHEDULE WATER, COMPRESSED AIR, & GAS

GENERAL NOTES:

QUALITY ASSURANCE
PIPING SHALL CONFORM TO OBC REQUIREMENTS.

PIPING SHALL COMPLY WITH ASME B31.9 "BUILDING SERVICES PIPING".

ALL COMPONENTS OF DOMESTIC WATER SYSTEMS (CW, HW, & HWR) SHALL BE "LEAD FREE" IN ACCORDANCE WITH THE FEDERAL SAFE WATER ACT (S3874) DEFINITION AND CONFORM TO NSF 61.

PRODUCTS
DIELECTRIC CONNECTORS SHALL BE PROVIDED AT CONNECTIONS BETWEEN FERROUS & COPPER PIPING.

GAS PRESSURE REGULATORS SHALL BE CAST IRON SELF-OPERATING SPRING LOADED TYPE. VALVE 125 PSI. SPRING AND DIAPHRAGM CASINGS SHALL BE ALUMINUM. REGULATOR SHALL HAVE AN INTERNAL RELIEF VALVE ASSEMBLY. TAPPED VENT CONNECTION WITH REMOVABLE SCREEN ON THE SPRING CASING AND AN EXTERNAL PILOT OPERATOR TO AFFORD A 5% MAXIMUM DROOP. OVER-PRESSURE PROTECTION SHALL BE TEN TIMES THE INLET PRESSURE (OR HIGHER AS MAY BE REQUIRED BY THE GAS COMPANY). FISHER TYPE S102 OR S202 OR EQUAL BY SPRAGUE OR EQUIMETER.

UNIONS
COPPER TUBING - WROUGHT OR CAST COPPER, CLASS 150, SOLDERED ENDS THREADED STEEL PIPE - MALLEABLE IRON W/GROUND SEAT, 300 LB SCREWED ENDS.

MECHANICALLY FORMED TEES AND COUPLINGS (T-DRILL) ARE NOT PERMITTED.

EXECUTION
PIPE AND TUBING SHALL BE CUT AND FABRICATED TO FIELD MEASUREMENTS AND RUN PARALLEL TO NORMAL BUILDING LINES. PIPE INTERIOR SHALL BE CLEANED OF FOREIGN MATTER AND BURRS BEFORE ERECTION OF PIPE.

ANNUAL SPACE AROUND PIPING THRU ALL WALLS SHALL BE SEALED OFF WITH PERMANENT PLIABLE CAULKING OR APPROVED PATCHING SEALANT.

PROVIDE PIPING SLEEVES AT FLOORS, WALLS & ROOFS IN NEW CONSTRUCTION. EXISTING WALLS TO BE SAW CUT TO PASS NEW PIPING.

PIPING SHALL NOT BE RUN ABOVE ELECTRICAL SWITCHGEAR OR PANELBOARDS, NOR ABOVE THE ACCESS SPACE OF SUCH EQUIPMENT - NEC ARTICLE 384.

PIPING SHALL BE PITCHED FOR DRAINAGE.

CLOSE OPEN ENDS OF PIPING DURING CONSTRUCTION.

MECHANICAL JOINT PIPING SYSTEM SHALL BE INSTALLED IN ACCORDANCE WITH MANUFACTURER'S RECOMMENDATIONS.

GAS PRESSURE REGULATORS SHALL BE INSTALLED IN ACCORDANCE WITH THE MANUFACTURER'S INSTRUCTIONS. PROVIDE VALVED GAUGE TAPS UPSTREAM AND DOWNSTREAM OF THE REGULATOR. VENT PIPING SHALL BE EXTENDED INDIVIDUALLY FROM EACH REGULATOR AND GAS VENTING DEVICE TO OUTSIDE THE BUILDING IN AN APPROVED LOCATION.

SUPPORT PIPING FROM BUILDING STRUCTURE WITH RODS, ANGLES & CLAMPS ATTACHED TO STRUCTURE. HANG PIPING WITH CLEVIS HANGER OR ROLLER SUPPORTS. HANGERS SHALL BE INSTALLED ON CENTERS AS RECOMMENDED BY MANUFACTURER.

CLEAN INTERIOR WATER PIPING AFTER INSTALLATION BY FLUSHING WITH CLEAN POTABLE WATER TO CLEAR ALL INTERNAL DEBRIS.

ALL NEW AND EXISTING DOMESTIC WATER PIPING SHALL BE DISINFECTED IN CONFORMANCE WITH AWWA C651-86. DOMESTIC WATER PIPING SHALL BE SANITIZED PRIOR TO PUTTING SYSTEM IN OPERATION BY A COMPANY OR PERSONNEL REGULARLY ENGAGED IN THE PERFORMANCE OF THIS SERVICE.

EXTERIOR NATURAL GAS PIPING SHALL BE PAINTED WITH 2 COATED OF EXTERIOR GRADE PAINT FOR PROTECTION.

TESTING
DOMESTIC WATER PIPING - 125 PSI FOR MIN. 6 HOURS AT THE LOW POINT IN THE SYSTEM.


NATURAL GAS PIPING - 100 PSI COMPRESSED AIR FOR 6 HOURS.

PIPING SYSTEM		TYPE
DOMESTIC COLD, HOT AND RECIRCULATING WATER		C5
NATURAL GAS ABOVE GROUND AT PRESSURES 5 PSI & LESS		S1, S2, S6

TYPE	DESCRIPTION	TYPE	DESCRIPTION
C5	PRESS-FIT COPPER TYPE "L" HARD COPPER ASTM B88 COPPER OR BRONZE FITTINGS ASTM B16.18 OR B16.22 250 DEG. F. EPDM SEALS	S2	THREADED BLACK STEEL SCHEDULE 40, ASTM A53 TYPE F 150 LB. C.I. FITTINGS
S1	WELDED BLACK STEEL SCHEDULE 40, ASTM A53 TYPE E WROUGHT-STEEL WELDING FITTINGS: ASTM A 234/A 234M 150 LB. C.I. FITTINGS	S6	PRESS-FIT BLACK STEEL SCHEDULE 40, ASTM A53 TYPE E CARBON STEEL FITTINGS: ASTM A420 OR ASTM B16.3, ANSI LC-4/CSA 6.32, & ASTM F3226



JEFFERY D. ZELINSKI, LICENSE #63822
EXPIRATION DATE 12/31/2027

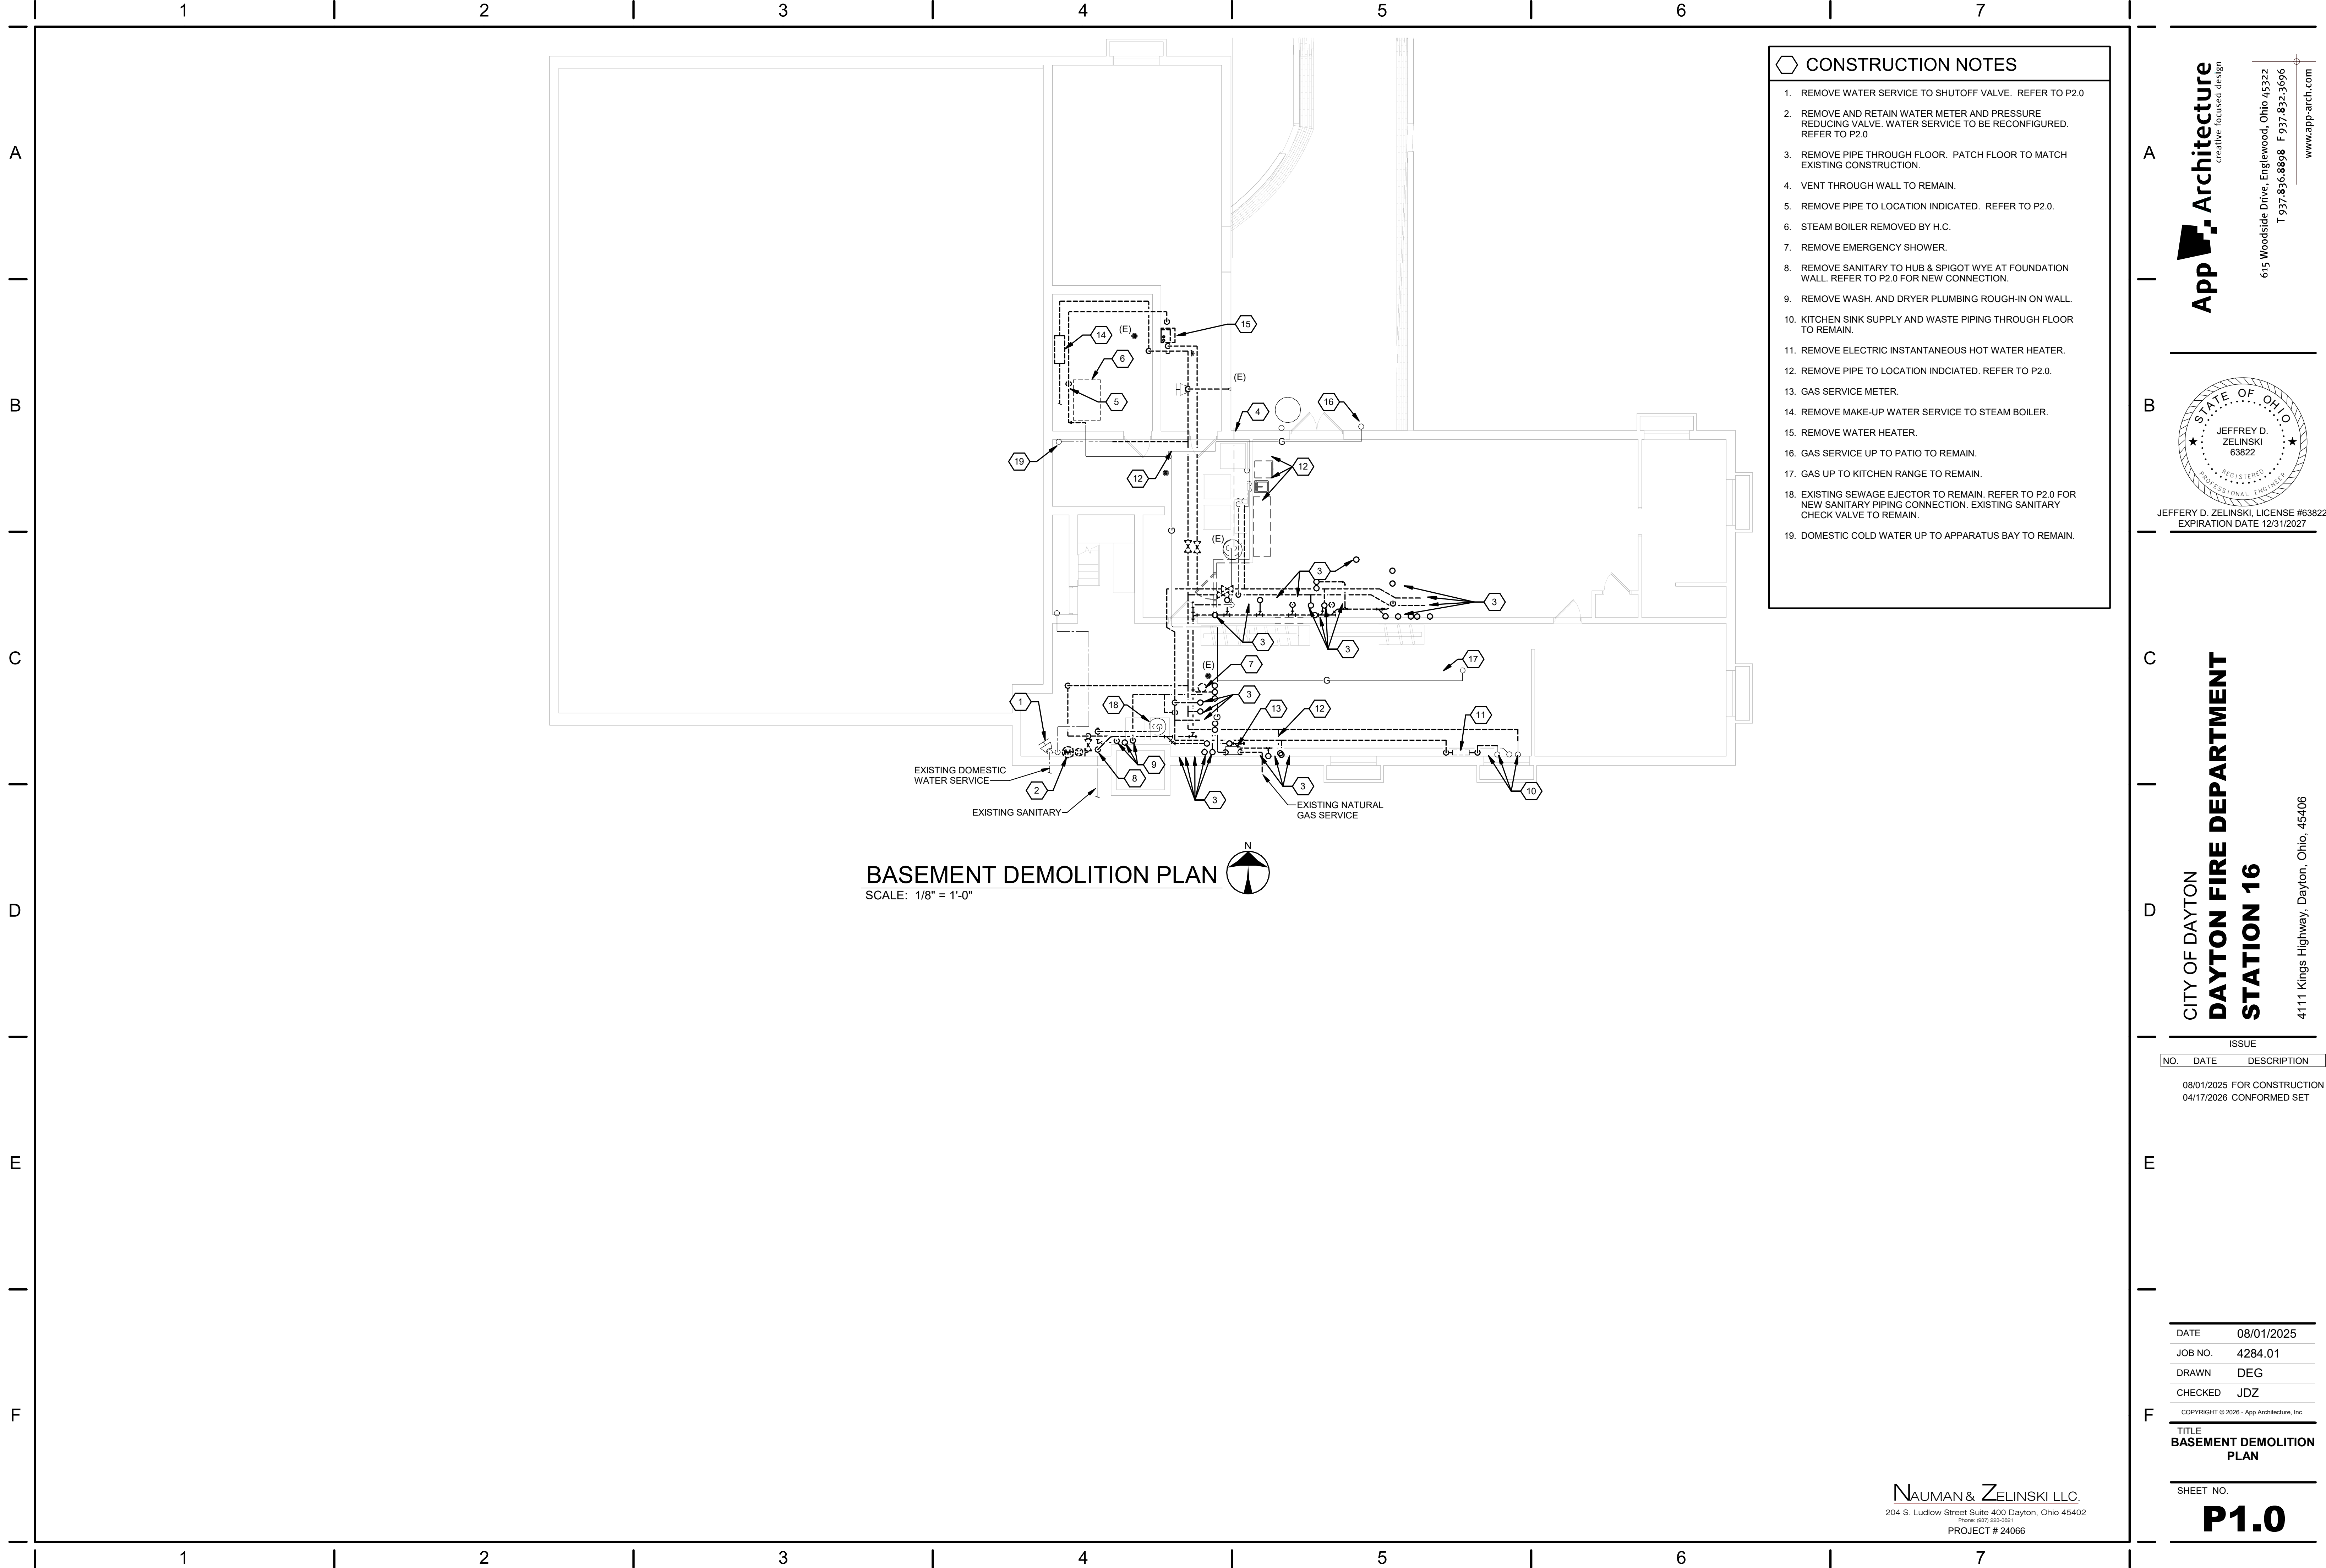

CONSTRUCTION NOTES

1. REMOVE WATER SERVICE TO SHUTOFF VALVE. REFER TO P2.0
2. REMOVE AND RETAIN WATER METER AND PRESSURE REDUCING VALVE. WATER SERVICE TO BE RECONFIGURED. REFER TO P2.0
3. REMOVE PIPE THROUGH FLOOR. PATCH FLOOR TO MATCH EXISTING CONSTRUCTION.
4. VENT THROUGH WALL TO REMAIN.
5. REMOVE PIPE TO LOCATION INDICATED. REFER TO P2.0.
6. STEAM BOILER REMOVED BY H.C.
7. REMOVE EMERGENCY SHOWER.
8. REMOVE SANITARY TO HUB & SPIGOT WYE AT FOUNDATION WALL. REFER TO P2.0 FOR NEW CONNECTION.
9. REMOVE WASH. AND DRYER PLUMBING ROUGH-IN ON WALL.
10. KITCHEN SINK SUPPLY AND WASTE PIPING THROUGH FLOOR TO REMAIN.
11. REMOVE ELECTRIC INSTANTANEOUS HOT WATER HEATER.
12. REMOVE PIPE TO LOCATION INDICIATED. REFER TO P2.0.
13. GAS SERVICE METER.
14. REMOVE MAKE-UP WATER SERVICE TO STEAM BOILER.
15. REMOVE WATER HEATER.
16. GAS SERVICE UP TO PATIO TO REMAIN.
17. GAS UP TO KITCHEN RANGE TO REMAIN.
18. EXISTING SEWAGE EJECTOR TO REMAIN. REFER TO P2.0 FOR NEW SANITARY PIPING CONNECTION. EXISTING SANITARY CHECK VALVE TO REMAIN.
19. DOMESTIC COLD WATER UP TO APPARATUS BAY TO REMAIN.

APP Architecture
creative focused design

615 Woodside Drive, Englewood, Ohio 45322
T 937.832.8898 F 937.832.3696
www.app-arch.com

STATE OF OHIO
JEFFREY D. ZELINSKI
63822
REGISTERED PROFESSIONAL ENGINEER


JEFFERY D. ZELINSKI, LICENSE #63822
EXPIRATION DATE 12/31/2027

CITY OF DAYTON
DAYTON FIRE DEPARTMENT
STATION 16
4111 Kings Highway, Dayton, Ohio, 45406

ISSUE		
NO.	DATE	DESCRIPTION
08/01/2025 FOR CONSTRUCTION		
04/17/2026 CONFORMED SET		

DATE	08/01/2025
JOB NO.	4284.01
DRAWN	DEG
CHECKED	JDZ
COPYRIGHT © 2025 - App Architecture, Inc.	
TITLE BASEMENT DEMOLITION PLAN	
SHEET NO. P1.0	

NAUMAN & ZELINSKI LLC.
204 S. Ludlow Street Suite 400 Dayton, Ohio 45402
Phone: (937) 223-3821
PROJECT # 24066

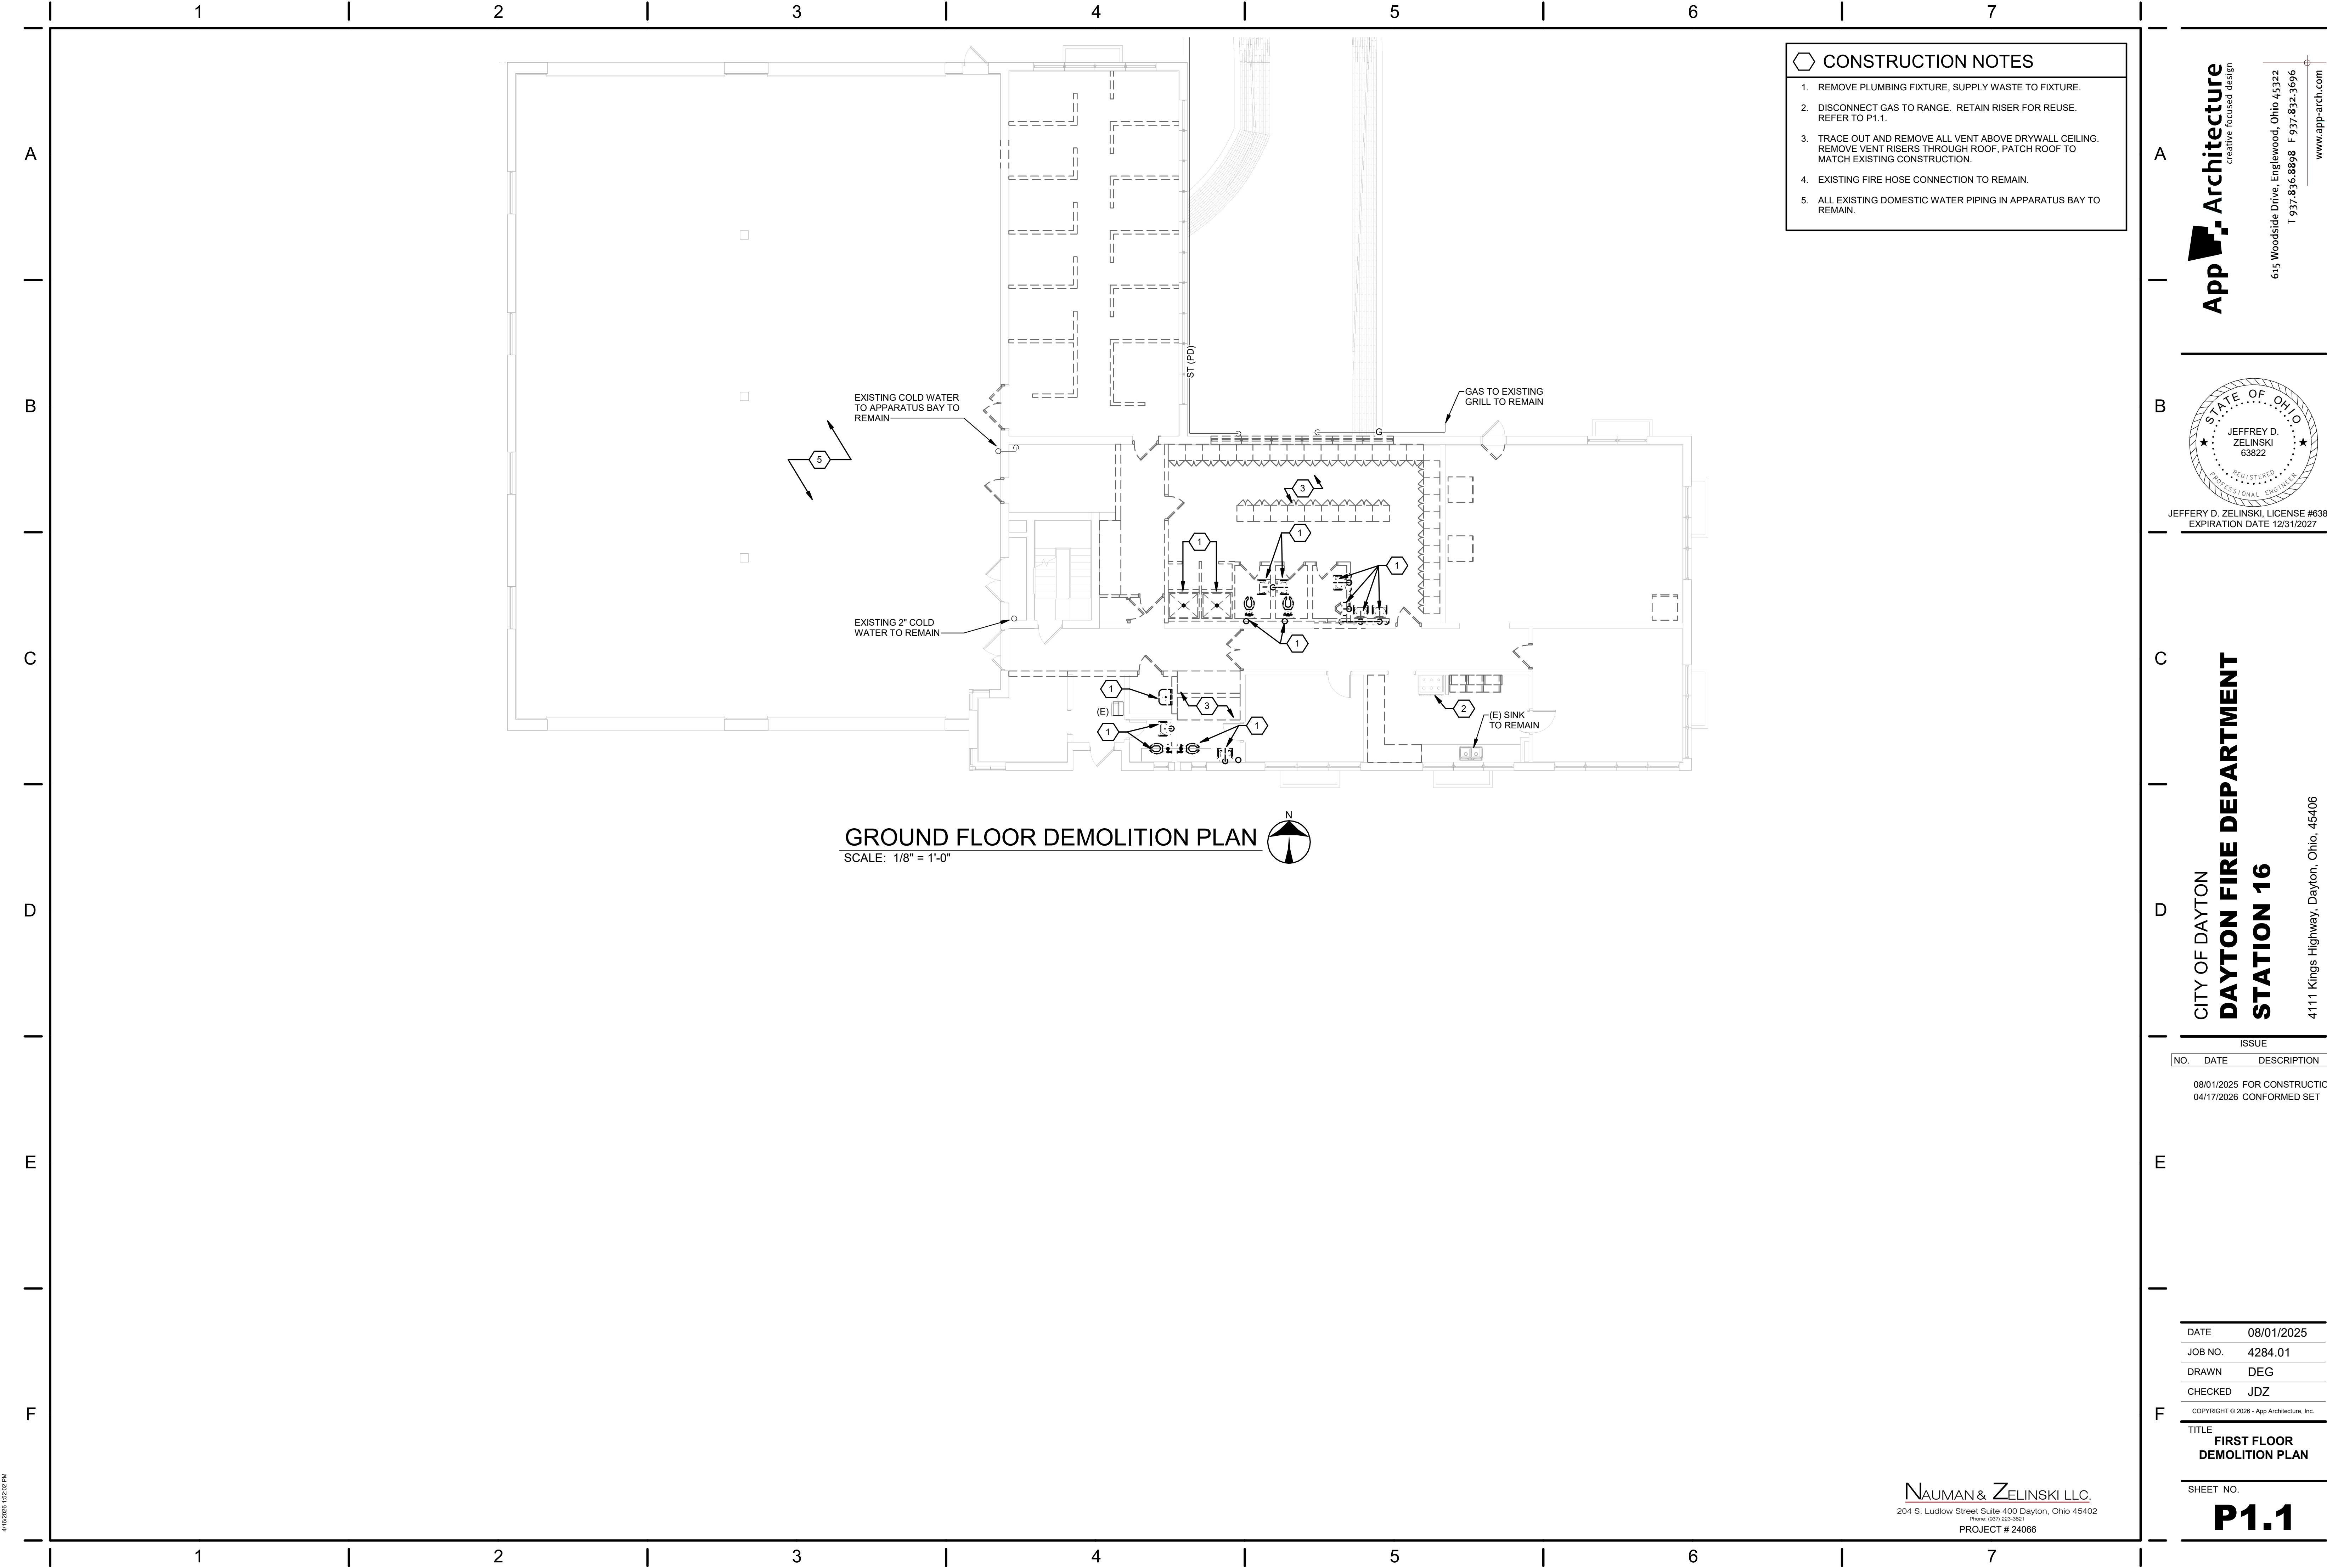

- CONSTRUCTION NOTES
1.

REMOVE PLUMBING FIXTURE, SUPPLY WASTE TO FIXTURE. REFER TO P1.1.
2.

DISCONNECT GAS TO RANGE. RETAIN RISER FOR REUSE.
3.

TRACE OUT AND REMOVE ALL VENT ABOVE DRYWALL CEILING. REMOVE VENT RISERS THROUGH ROOF, PATCH ROOF TO MATCH EXISTING CONSTRUCTION.
4.

EXISTING FIRE HOSE CONNECTION TO REMAIN.
5.

ALL EXISTING DOMESTIC WATER PIPING IN APPARATUS BAY TO REMAIN.

APP Architecture

creative focused design

645 Woodside Drive, Englewood, Ohio 45322
T 937.832.8898 F 937.832.3696
www.app-arch.com

STATE OF OHIO

JEFFREY D. ZELINSKI

63822

REGISTERED PROFESSIONAL ENGINEER

JEFFREY D. ZELINSKI, LICENSE #63822
EXPIRATION DATE 12/31/2027

CITY OF DAYTON

DAYTON FIRE DEPARTMENT

STATION 16

4111 Kings Highway, Dayton, Ohio, 45406

ISSUE		
NO.	DATE	DESCRIPTION
	08/01/2025	FOR CONSTRUCTION
	04/17/2026	CONFORMED SET

DATE	08/01/2025
JOB NO.	4284.01
DRAWN	DEG
CHECKED	JDZ
COPYRIGHT © 2025 - App Architecture, Inc.	
TITLE	
FIRST FLOOR DEMOLITION PLAN	
SHEET NO.	
P1.1	


NAUMAN & ZELINSKI LLC.

204 S. Ludlow Street Suite 400 Dayton, Ohio 45402

Phone: (937) 223-3821

PROJECT # 24066

4/10/2026 1:52:34 PM

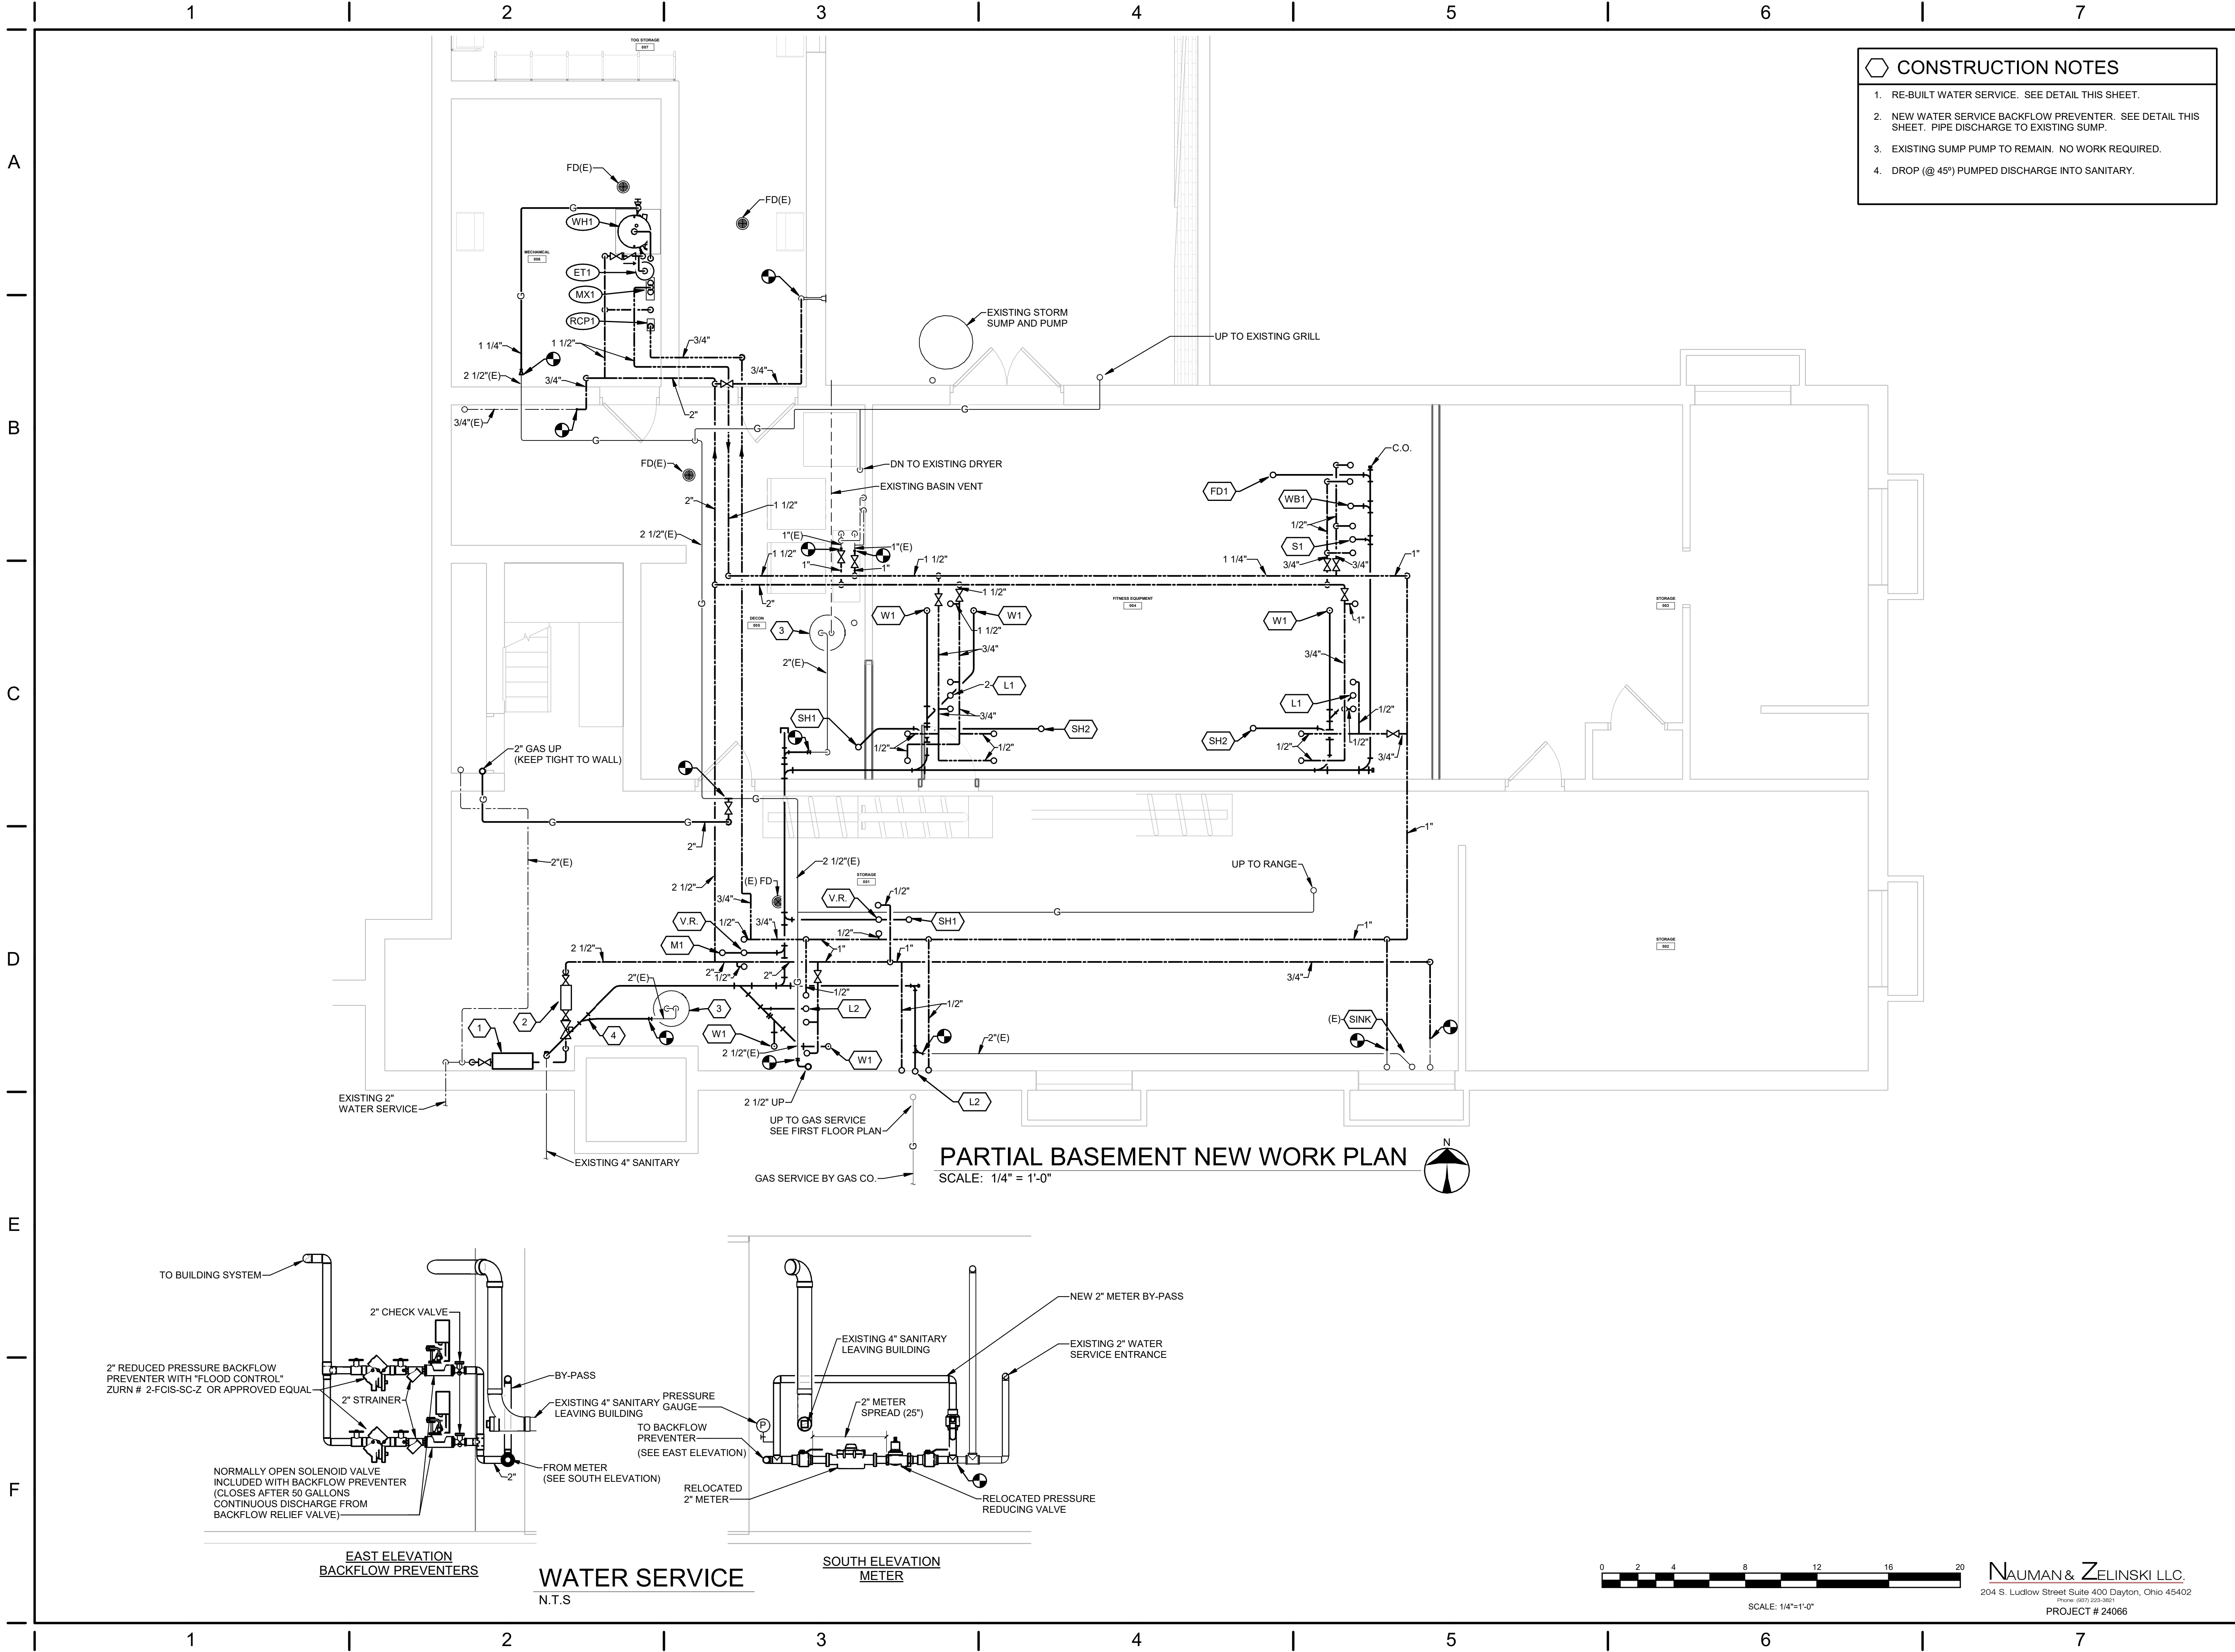

CONSTRUCTION NOTES

1. RE-BUILT WATER SERVICE. SEE DETAIL THIS SHEET.
2. NEW WATER SERVICE BACKFLOW PREVENTER. SEE DETAIL THIS SHEET. PIPE DISCHARGE TO EXISTING SUMP.
3. EXISTING SUMP PUMP TO REMAIN. NO WORK REQUIRED.
4. DROP (@ 45°) PUMPED DISCHARGE INTO SANITARY.

App Architecture
creative focused design



JEFFERY D. ZELINSKI, LICENSE #63822
EXPIRATION DATE 12/31/2027

CITY OF DAYTON
**DAYTON FIRE DEPARTMENT
STATION 16**

4111 Kings Highway, Dayton, Ohio, 45406

ISSUE

NO.	DATE	DESCRIPTION
1	08/01/2025	FOR CONSTRUCTION
2	10/08/2025	ADDENDUM 2
	04/17/2026	CONFORMED SET

DATE	08/01/2025
JOB NO.	4284.01
DRAWN	DEG
CHECKED	JDZ


COPYRIGHT © 2026 - App Architecture, Inc.

TITLE
**BASEMENT NEW WORK
PLAN**

SHEET NO.

P2.0

NAUMAN & ZELINSKI LLC.
204 S. Ludlow Street Suite 400 Dayton, Ohio 45402
Phone: (937) 223-3821
PROJECT # 24066

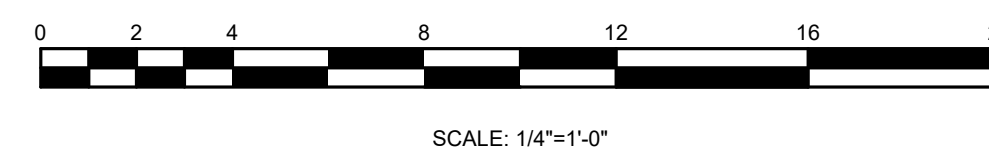

1 2 3 4 5 6 7

A


B

C



D

E


F

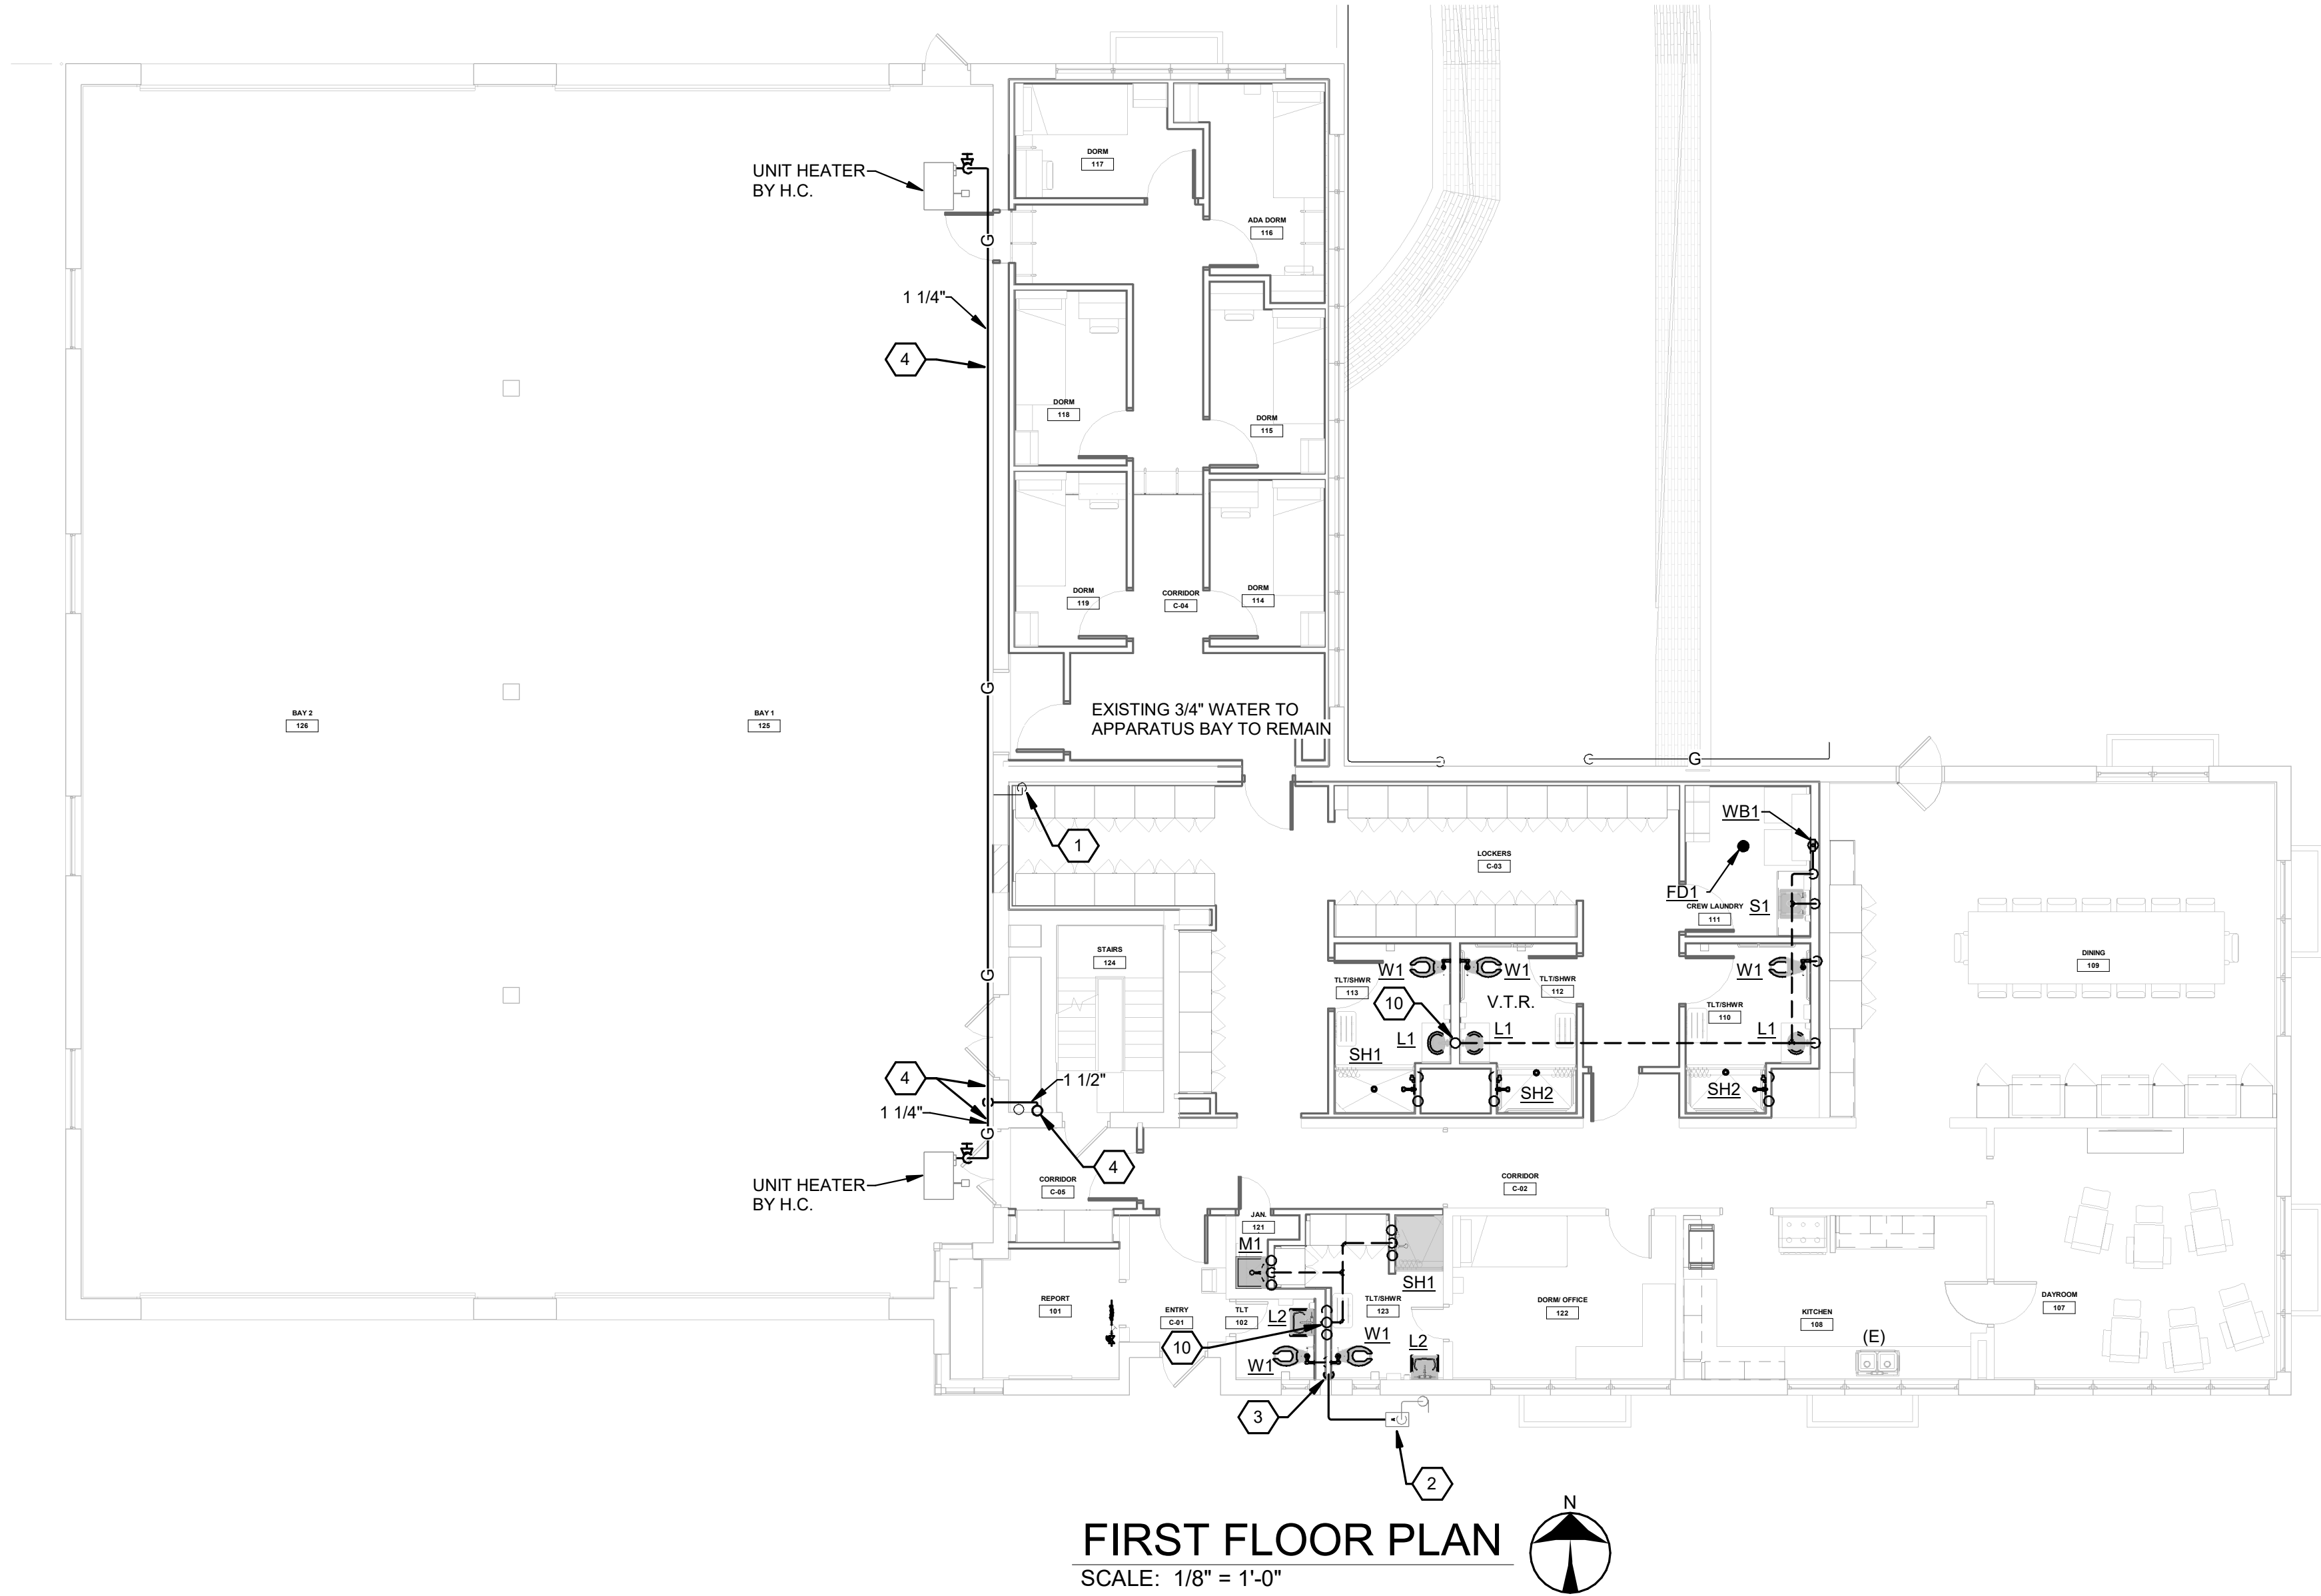

FIRST FLOOR PLAN
SCALE: 1/8" = 1'-0"

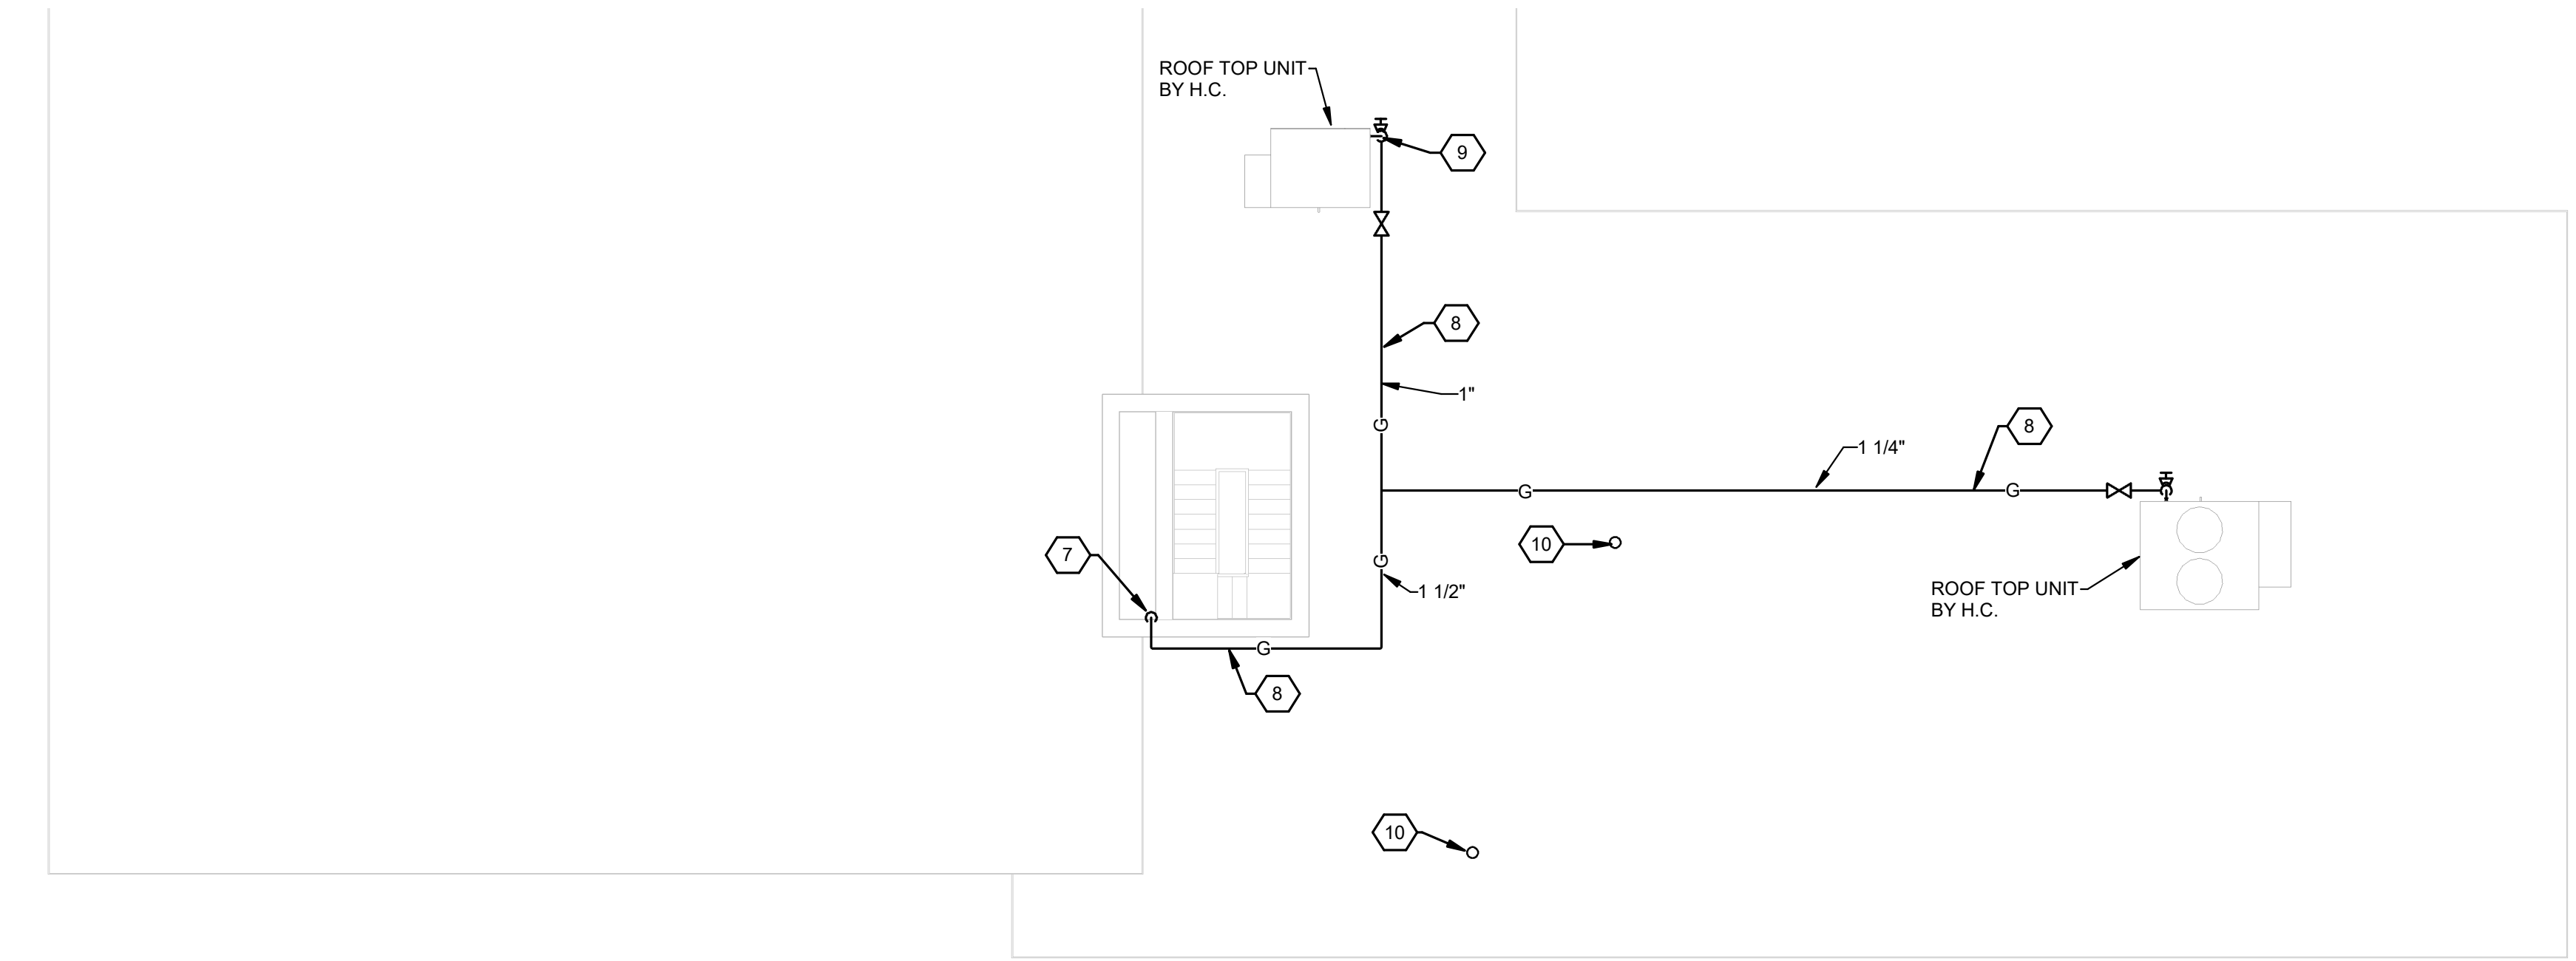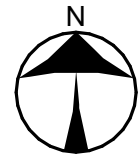

PARTIAL ROOF PLAN
SCALE: 1/8" = 1'-0"

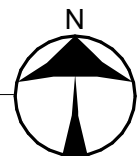

SCALE: 1/8"=1'-0"

CONSTRUCTION NOTES

1. EXISTING 3/4" WATER TO APPARATUS BAY TO REMAIN.
2. NEW GAS REGULATOR AND METER SETTING BY GAS COMPANY. CONNECT TO OUTLET. SEE DETAIL SHEET P3.1.
3. EXTEND NEW 2 1/2" GAS INTO BUILDING AND DROP IN WALL TO BASEMENT. SEAL PENETRATION IN EXTERIOR WALL WATER TIGHT.
4. 2" NATURAL GAS FROM BASEMENT, 1 1/2" UP ROOF. KEEP PIPING TIGHT TO WALL.
5. NATURAL GAS PIPING HIGH IN APPARATUS BAY.
6. DROP NATURAL GAS AND CONNECT TO UNIT HEATER. PROVIDE VALVE, FULL SIZE DIRT LEG, AND UNION. SEE NATURAL GAS CONNECTION DETAIL SHEET P3.1.
7. 1 1/2" NATURAL GAS FROM BELOW. EXTEND THRU WALL TO ROOF. SEAL PENETRATION IN EXTERIOR WALL WATER TIGHT.
8. NEW NATURAL GAS PIPING RUNNING ACROSS ROOF. PROVIDE PING SUPPORT (SPACED SAMES AS PIPE HANGER) MIFAB # CR10-3 OR APPROVED EQUAL.
9. CONNECT NATURAL GAS TO ROOF TOP UNIT. PROVIDE VALVE, FULL SIZE DIRT LEG, AND UNION. SEE NATURAL GAS CONNECTION DETAIL SHEET P3.1
10. NEW VENT THRU ROOF.

A


B

C

D

E

F

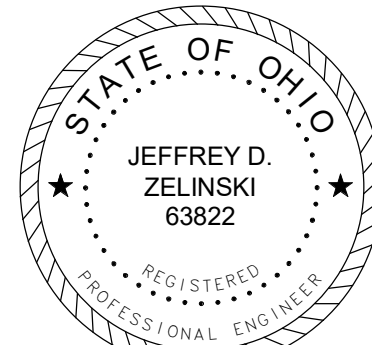

JEFFERY D. ZELINSKI, LICENSE #63822
EXPIRATION DATE 12/31/2027

CITY OF DAYTON
**DAYTON FIRE DEPARTMENT
STATION 16**

4111 Kings Highway, Dayton, Ohio, 45406

ISSUE		
NO.	DATE	DESCRIPTION
	08/01/2025	FOR CONSTRUCTION
	04/17/2026	CONFORMED SET

DATE	08/01/2025
JOB NO.	4284.01
DRAWN	DEG
CHECKED	JDZ

COPYRIGHT © 2025 - App Architecture, Inc.
TITLE
**FIRST FLOOR NEW
WORK PLAN**

SHEET NO.

P2.1

A

B

C

D

E

F

A


B

C


D

E


F

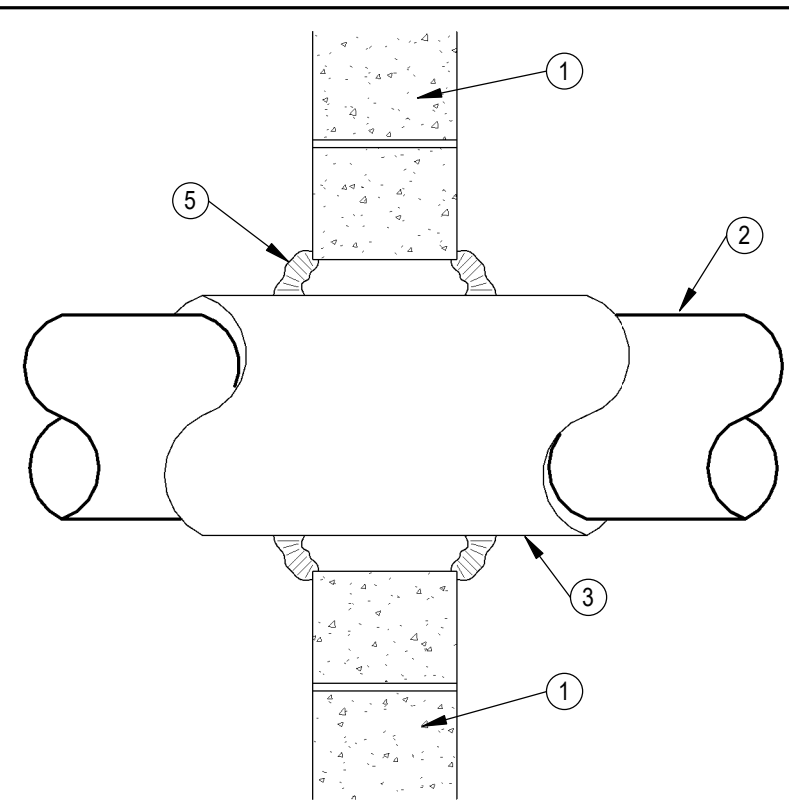

CONCRETE/MASONRY CONSTRUCTION
1/2" - 1.5" PIPES

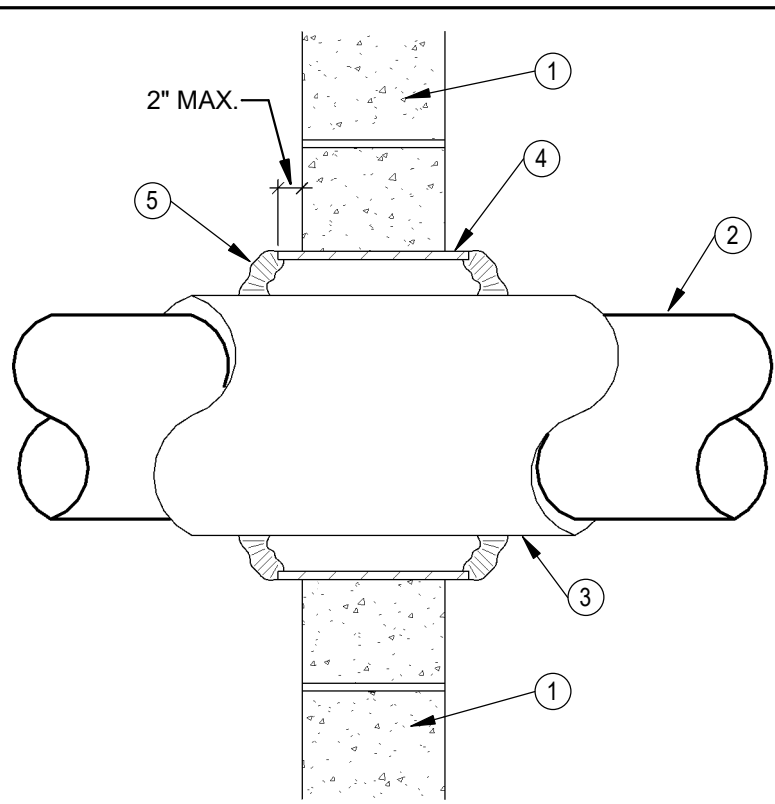

CONCRETE/MASONRY CONSTRUCTION
2" AND LARGER PIPES

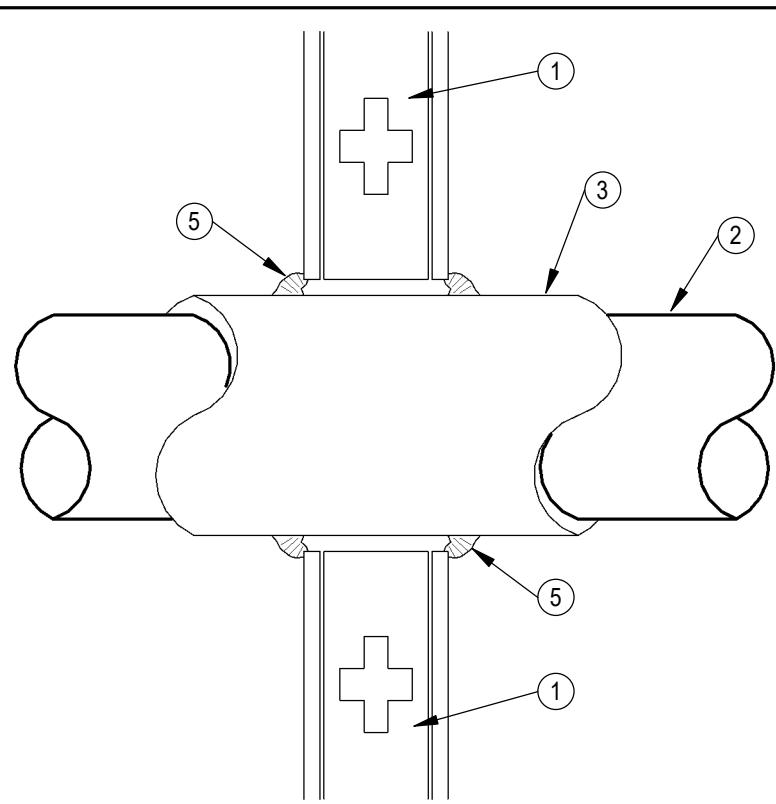


GYPSUM CONSTRUCTION
ALL PIPE SIZES

GENERAL NOTE:


A. SLEEVES ARE NOT REQUIRED IN THE FOLLOWING:

- IN FLOOR SLABS ON GRADE.
 - IN STUD AND GYPSUM BOARD OR PLASTER WALLS AND PARTITIONS WHICH ARE NOT FIRE RATED.
 - FOR UNINSULATED PIPE PASSING THRU MASONRY WALLS AND PARTITIONS AND STUD AND GYPSUM BOARD OR PLASTER WALLS AND PARTITIONS. SLEEVES ARE REQUIRED HOWEVER, FOR UNINSULATED CONDENSER WATER PIPING AND HYDRONIC HEAT PUMP PIPING FOR WHICH EXPANSION, CONTRACTION AND OTHER PIPE MOVEMENT CAN BE EXPECTED.
 - IN CORE DRILLED OPENINGS IN SOLID CONCRETE NOT REQUIRING WATER PROTECTION. SLEEVES ARE REQUIRED, HOWEVER, AT CORE DRILLING THRU HOLLOW PRE-CAST SLABS AND CONCRETE BLOCK WALLS, TO FACILITATE CONTAINMENT OF REQUIRED FIRESTOPPING MATERIAL.
 - IN LARGE FLOOR OPENINGS FOR MULTIPLE PIPE AND DUCT RISERS WHICH ARE WITHIN A FIRE RATED SHAFT, UNLESS THE OPENING IS TO BE CLOSED OFF WITH CONCRETE OR OTHER MATERIAL AFTER PIPE ARE SET.
- B. WHERE UNINSULATED PIPES REQUIRING NO PIPE SLEEVES PASS THRU NON-FIRE RATED FLOOR, WALL OR PARTITION, THE ANNULAR SPACE SHALL BE CLOSED WITH MATERIAL AND METHODS COMPATIBLE WITH THE WALL OR PARTITION MATERIAL (TYPE M MASONRY GROUT, DRYWALL JOINT COMPOUND, PLASTER, ETC.).


2 PIPE PENETRATIONS THRU NON-RATED WALL
N.T.S.

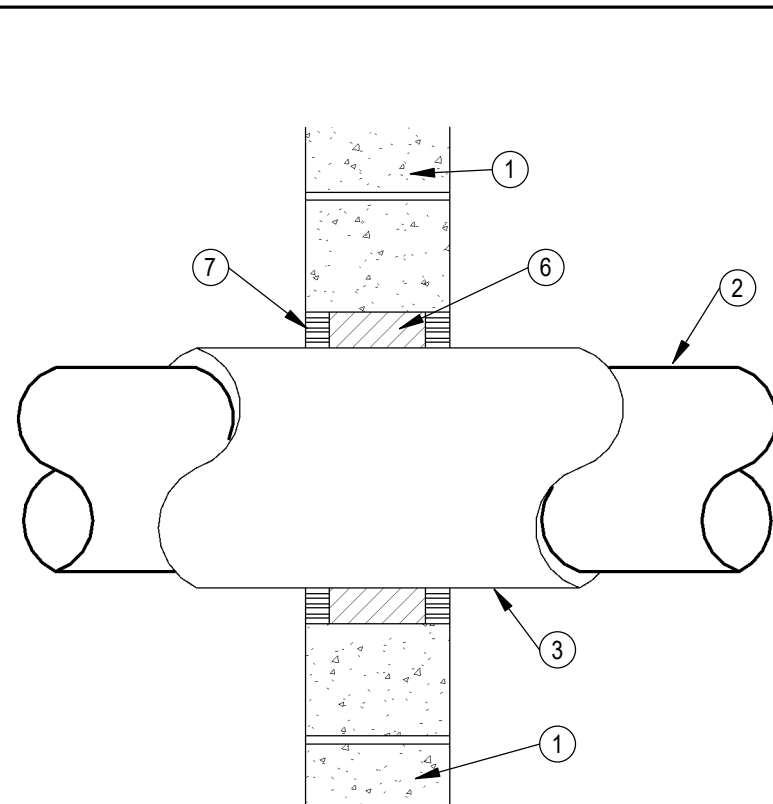

CONCRETE/MASONRY CONSTRUCTION
1/2" - 1.5" PIPES

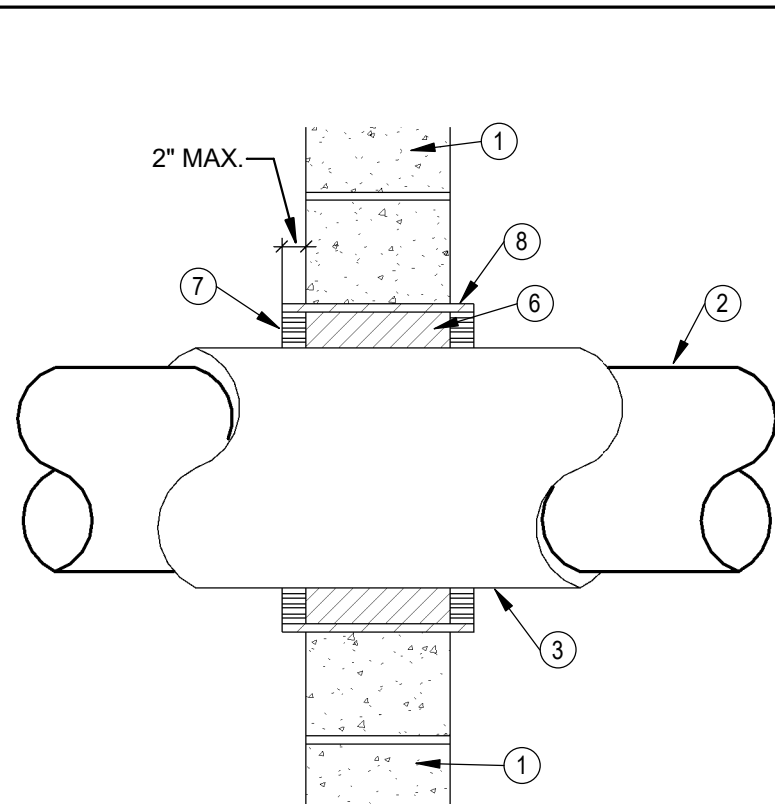

CONCRETE/MASONRY CONSTRUCTION
2" AND LARGER PIPES

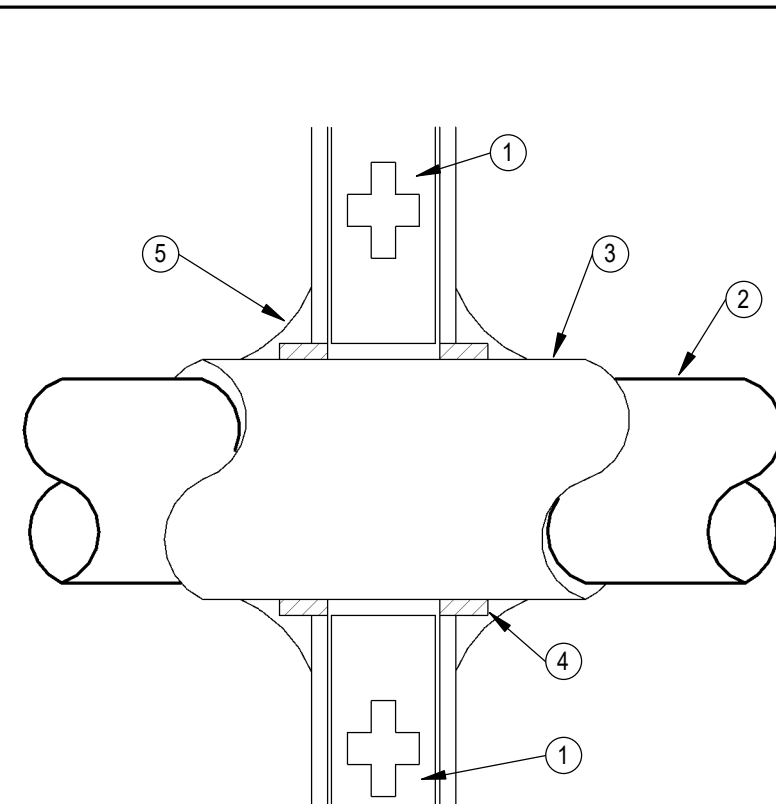


GYPSUM CONSTRUCTION
ALL PIPE SIZES

FIRESTOPPING MATERIALS/INSTALLATION


- MANUFACTURERS: 3M FIRE PROTECTION PRODUCTS HILTI FIRESTOP SYSTEMS
- FIRESTOPPING MATERIAL INSTALLATION SHALL BE PER THE MANUFACTURERS DETAILED INSTALLATION DIAGRAMS AND INSTRUCTIONS.
- F-RATING OF PENETRATION SHALL BE NO LESS THAN THE FIRE RATING OF THE WALL.
- SUBMITTAL SHALL INCLUDE PRODUCT DATA AND DETAILED INSTALLATION SYSTEM DIAGRAMS.

- 1 RATED WALL ASSEMBLY.
- 2 METALLIC PIPE OR TUBING.
- 3 PIPE INSULATION, CONTINUOUS THROUGH WALL OPENING. SEE SCHEDULE FOR THICKNESS.
- 4 APPROVED FIRESTOPPING VOID/CAVITY MATERIAL.
- 5 APPROVED FIRESTOPPING CAULK OR SEALANT.
- 6 PACKING MATERIAL, MINERAL WOOL BATT INSULATION.
- 7 APPROVED FIRESTOPPING CAULK OR SEALANT FLUSH WITH SURFACE OF WALL OR EDGE OF SLEEVE.
- 8 SCHEDULE 40 STEEL PIPE SLEEVE CAST OR GROUTED INTO WALL ASSEMBLY. ENDS FLUSH OR MAX. 2" BEYOND WALL SURFACE.

1 PIPE PENETRATIONS THRU FIRE RATED WALL
N.T.S.

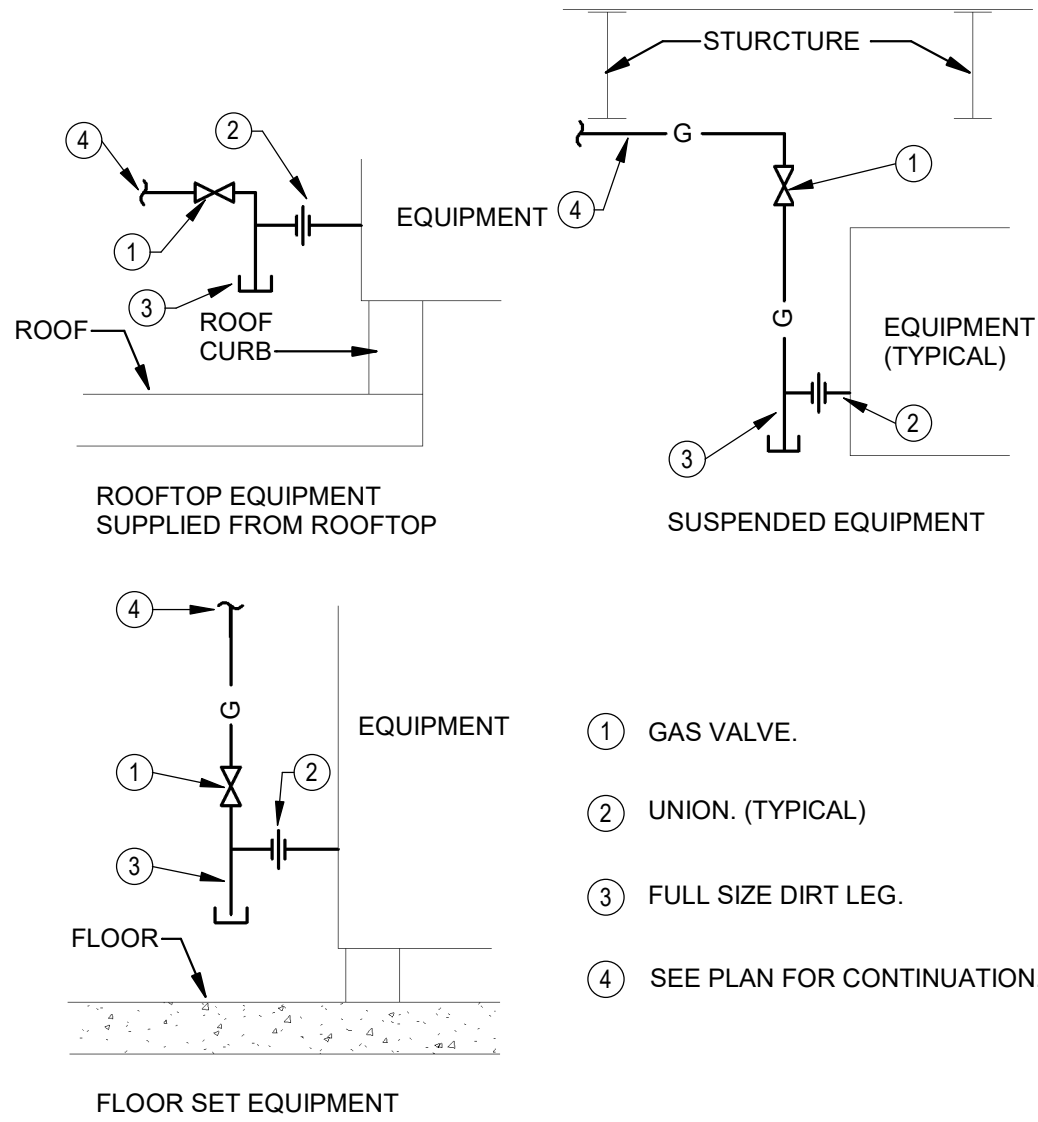

5 NATURAL GAS CONNECTION DETAIL
N.T.S.

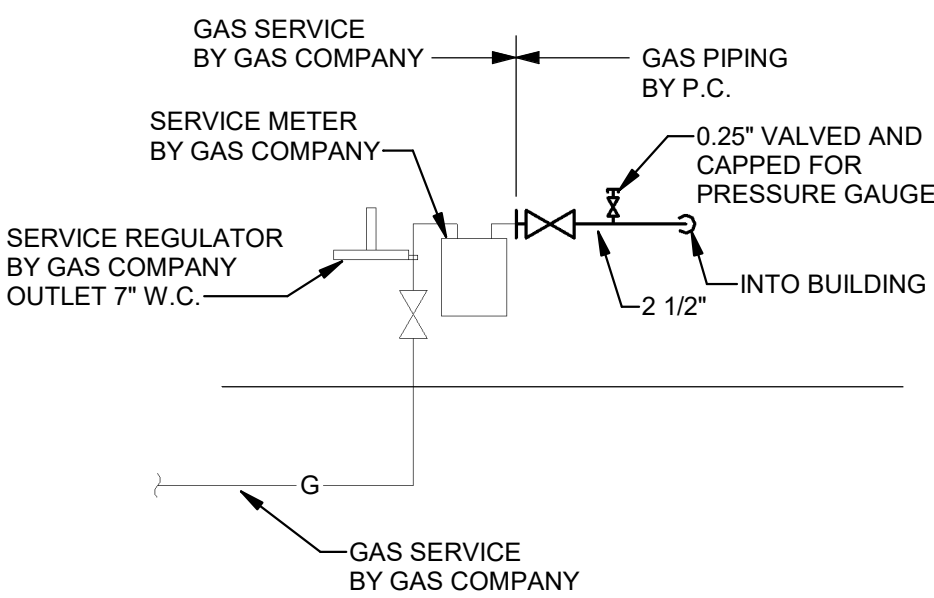


4 GAS SERVICE RISER
N.T.S.

GAS LOAD SCHEDULE


GENERAL NOTES
• PIPING SIZED USING THE LONGEST LENGTH METHOD.
• LOW PRESSURE (7" W.C.) GAS PIPING SIZED USING TABLE 402.4(2) OF THE 2021 IFC.

ITEM	LOAD	
GUH-1 GAS FIRED UNIT HEATER	175	CFH
GUH-2 GAS FIRED UNIT HEATER	175	CFH
RTU-1 ROOFTOP UNIT	80	CFH
RTU 2 ROOFTOP UNIT	200	CFH
WATER HEATER	199	CFH
EXISTING RANGE	219	CFH
EXISTING GAS DRYER	22	CFH
EXISTING GAS GRILL	75	CFH
TOTAL	1,145	CFH

- WH1 WATER HEATER #1
GAS FIRED TANK TYPE HEATER W/ ST. ST. TANK AND HEAT EXCHANGER.
STORAGE - 50 GALLONS NOM.
RECOVERY - 253 GPH @ 90°F RISE
INPUT - 199,000 CFH
GAS PRESSURE - 7" W.C.
ELECTRICAL - 120V 1 PH
BASIS OF DESIGN - A.O.SMITH # GTP 199 OR APPROVED EQUAL.
- RCP1 HOT WATER RECIRC. PUMP #1
CAPACITY - 3 GPM @ 5 FT. HD
ELECTRICAL - 120V/1PH, 0.4 AMPS
BASIS OF DESIGN - B&G # NBF-9U/LW OR APPROVED EQUAL.
- MV1 120° HOT WATER DIGITAL MIXING VALVE
CAPACITY - 50 GPM @ 5 PSI LOSS
MINIMUM FLOW - 3 GPM
BASIS OF DESIGN - POWERS INTELLISTATION 2 # ISO2100VL
SEE SPECIFICATIONS FOR FURTHER REQUIREMENTS AND ADDITIONAL MANUFACTURERS.
- ET1 EXPANSION TANK
BASIS OF DESIGN - AMTROL # 12C OR EQUAL.

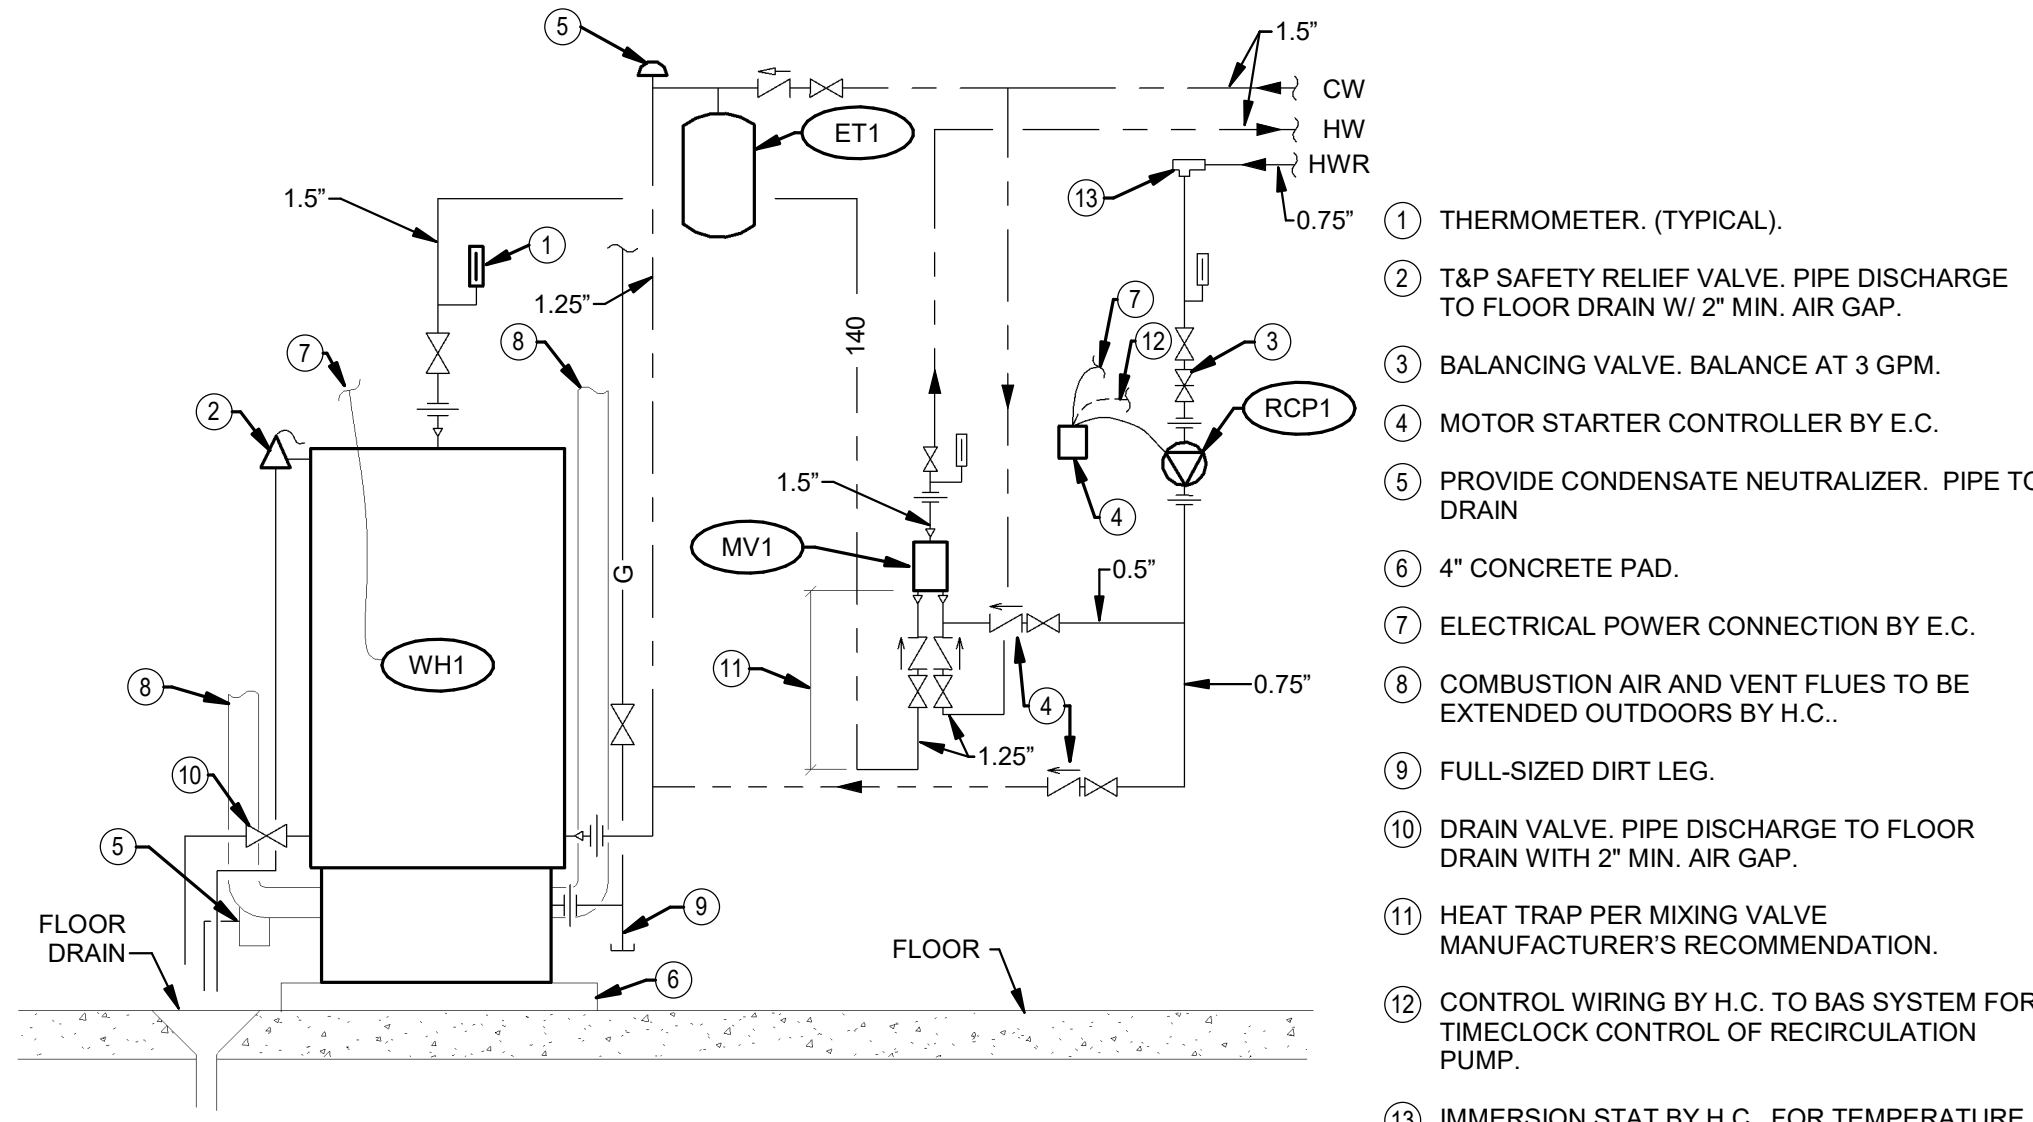

3 DOMESTIC WATER HEATER
N.T.S.

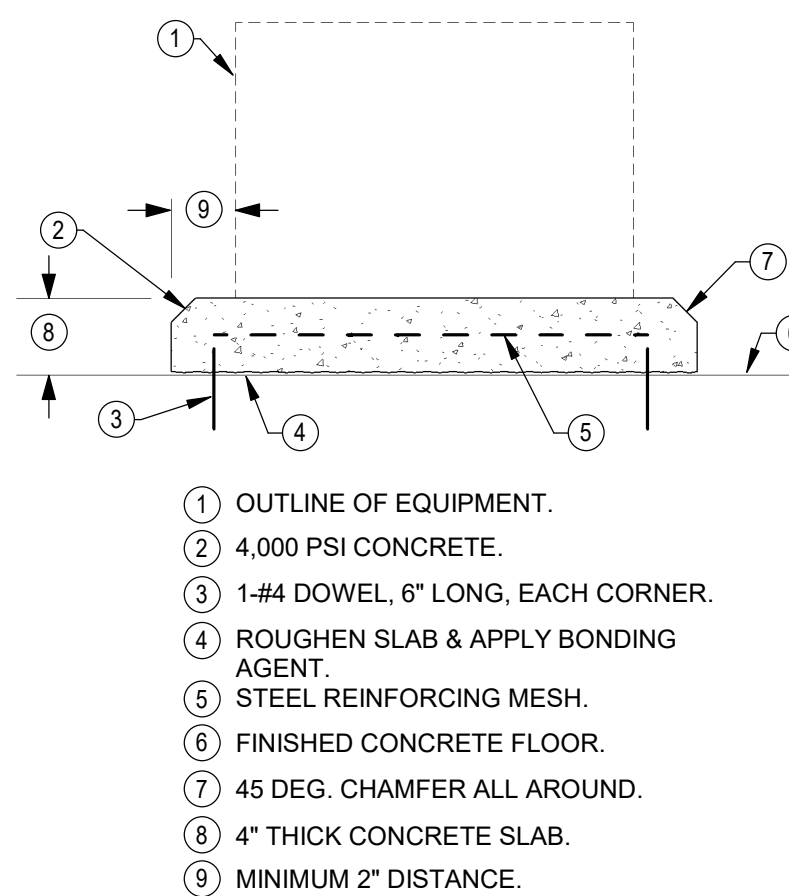

NOTE: OVERALL DIMENSION TO BE DETERMINED BY CONTRACTOR.

6 INTERIOR CONCRETE EQUIPMENT PAD
N.T.S.

NAUMAN & ZELINSKI LLC.
204 S. Ludlow Street Suite 400 Dayton, Ohio 45402
Phone: (937) 223-3821
PROJECT # 24066

App Architecture
creative focused design
615 Woodside Drive, Englewood, Ohio 45322
T 937.832.3696 F 937.832.3696
www.app-arch.com

STATE OF OHIO
JEFFREY D. ZELINSKI
63822
REGISTERED PROFESSIONAL ENGINEER
JEFFREY D. ZELINSKI, LICENSE #63822
EXPIRATION DATE 12/31/2027

CITY OF DAYTON
DAYTON FIRE DEPARTMENT
STATION 16
4111 Kings Highway, Dayton, Ohio, 45406

ISSUE
NO. DATE DESCRIPTION
2 08/01/2025 FOR CONSTRUCTION
10/08/2025 ADDENDUM 2
04/17/2026 CONFORMED SET

DATE 08/01/2025
JOB NO. 4284.01
DRAWN DEG
CHECKED JDZ
COPYRIGHT © 2026 - App Architecture, Inc.

TITLE
DETAILS

SHEET NO.

P3.1



NAUMAN & ZELINSKI LLC.
204 S. Ludlow Street Suite 400 Dayton, Ohio 45402
Phone: (937) 223-3821
PROJECT # 24066

4.1

GENERAL HVAC REMOVAL NOTES

- A. GENERAL - THIS REMOVAL PLAN HAS BEEN MADE TO ASSIST THE CONTRACTOR IN DETERMINING GENERAL SCOPE OF REMOVALS. THESE DRAWINGS SHALL NEITHER BE CONSIDERED AS SHOWING ALL REMOVAL ITEMS NOR SHALL IT BE CONSIDERED A SUBSTITUTE FOR A THOROUGH SITE INVESTIGATION. NO ALLOWANCE SHALL BE MADE FOR LACK OF KNOWLEDGE CONCERNING EXISTING SITE CONDITIONS. ALL PIPE AND/OR DUCTWORK SHALL BE MADE CONTINUOUS TO ANY ACTIVE EQUIPMENT PAST THE ITEM(S) BEING REMOVED.
- B. GENERAL REMOVALS - THE HVAC CONTRACTOR IS TO REMOVE ALL EXISTING, ACCESSIBLE UNUSED OR ABANDONED DEVICES, PIPING, WIRING, DUCTWORK AND SUPPORT HANGERS OR STRUCTURES TOTALLY BACK TO SOURCE. IN NO CASE SHALL ANY ABANDONED PIPING, WIRING, DUCTWORK, OR EQUIPMENT REMAIN WITHIN THE CONSTRUCTION AREA OR IN ADJACENT AREAS TO MECHANICAL ROOMS OR CLOSETS. ONLY ITEMS THAT ARE INACCESSIBLE SHALL BE ALLOWED TO BE ABANDONED IN PLACE WITH ALL ACCESSIBLE SERVICES APPROPRIATELY CAPPED.
- C. SUPPORTS REMOVALS - ALL SUPPORTS SHALL BE REMOVED ENTIRELY FROM DEMOLISHED PIPING, DUCTWORK AND EQUIPMENT. REMAINING ACTIVE PIPING, DUCTWORK, ETC. SHALL BE RE-SUPPORTED AS REQUIRED WHERE EXISTING SUPPORTS ARE REMOVED. AS IN THE CASE OF DUCTWORK OR PIPING, WHICH IS BEING REMOVED OR WHERE EXISTING SUPPORTS/LOCATION CONFLICTS WITH NEW UTILITIES. NEW SUPPORTS SHALL UTILIZE APPROVED AND RECOGNIZED MATERIALS AND METHODS AND BE INSTALLED IN ACCORDANCE WITH THE DRAWINGS.
- D. WALL REMOVALS - RECESSED DEVICES TO BE ABANDONED IN EXISTING WALLS WHICH ARE TO REMAIN IN FINISHED AREAS SHALL BE COVERED BY SUITABLE BLANK COVER PLATES AND PAINTED TO MATCH FINISH. WHERE REMOVALS ARE COMPLETELY REMOVED FROM FACE OF WALL, PATCH WALL CONSISTENT WITH ADJACENT FINISH. SURFACE MOUNTED REMOVED DEVICES SHALL HAVE SURFACE REPAIRED AND FINISHED TO MATCH ADJACENT EXISTING OR NEW ARCHITECTURAL FINISHES.
- E. ROOF REMOVALS - DEVICES, SERVICES, SUPPORTS & EQUIPMENT REMOVED FROM ROOF SHALL BE REMOVED. THE HVAC CONTRACTOR SHALL ENGAGE A ROOFING CONTRACTOR TO PATCH THE ROOFING CONSISTENT WITH THE EXISTING ROOF WARRANTY.
- F. ABANDONED SERVICES - ALL INACTIVE DUCT AND PIPE ABOVE CEILINGS SHALL BE REMOVED IN ENTIRETY AND CAPPED AT NEAREST ACTIVE MAINS.
- G. EQUIPMENT REMOVAL/DISPOSAL COORDINATION - COORDINATE REMOVAL ITEMS CLOSELY WITH OWNER. ANY ITEMS REMOVED WITHIN THE CONSTRUCTION AREA SHALL BE TURNED OVER TO THE OWNER IN GOOD CONDITION WHEN INDICATED HEREIN OR WHEN SO REQUESTED BY THE OWNER. ALL OTHERS WILL BECOME THE PROPERTY OF THE CONTRACTOR AND WILL BE REQUIRED TO BE DISPOSED OF ACCORDINGLY. DISPOSALS REGULATED BY EPA SHALL BE DONE IN STRICT ACCORDANCE WITH LATEST REQUIREMENTS AND DOCUMENTED.
- H. PROTECTION - EXISTING MATERIALS AND FINISHES ARE TO BE PROTECTED AND RESTORED TO MATCH ADJACENT FINISHES. PROVIDE ADEQUATE PROTECTION TO ALL EXPOSED SURFACES AND EQUIPMENT WITHIN THE REMOVAL AREA.
- I. ACTIVE EQUIPMENT & SERVICES - ANY EXISTING EQUIPMENT OR DEVICES TO REMAIN IN ADJACENT SPACES MADE INACTIVE BY REMOVAL OF DEVICES OR WIRING WITHIN THE CONSTRUCTION AREA SHALL BE RE-FED AS REQUIRED TO MAKE DEVICES OR EQUIPMENT OPERATIONAL.
- J. DAMAGED SERVICES & INSULATION - EXISTING PIPING & DUCTWORK TO REMAIN WITH DAMAGED INSULATION ENCOUNTERED IN AREAS OF WORK SHALL HAVE DAMAGED INSULATION REMOVED AND REPLACED WITH NEW. INSULATION THICKNESS SHALL MATCH EXISTING CONDITION. WORK TO BE PERFORMED ON A TIME AND MATERIAL BASIS AS ENCOUNTERED. SERVICES DAMAGED DURING CONSTRUCTION SHALL BE REPLACED AT THE EXPENSE OF THE CONTRACTOR.
- K. OPENINGS & PATCHING - WHERE DUCTWORK, PIPING, EQUIPMENT, OR AIR DEVICES ARE REMOVED THROUGH WALLS, FLOORS, CEILINGS AND ROOF, THE GENERAL CONTRACTOR SHALL BE RESPONSIBLE TO PATCH AND FINISH CONSISTENT WITH THE EXISTING OR NEW ARCHITECTURAL FINISHES FOR THAT AREA. OPENINGS OR HOLES EXPOSED TO EXTERIOR CONDITIONS SHALL BE MADE WEATHER-TIGHT AND WATERPROOF AND CONSISTENT WITH ADJACENT WALL FINISHES. PATCHING AND SEALING TO BE CONSISTENT WITH FIRE AND SMOKE STOPPING AND RATING.
- CMU WALLS - GROUT SMALL PENETRATIONS CLOSED. TOOTH IN WITH NEW BLOCKING FOR LARGE HOLES.
BRICK WALLS - TOOTH IN WITH NEW BRICK
GYPSUM BOARD WALLS - REPLACE WITH NEW GYPSUM BOARD
STRUCTURAL METAL ROOF/FLOOR DECKING - REPLACE WITH NEW DECKING. SAME AS EXISTING SIZE
CONCRETE FLOORS/WALLS - GROUT PENETRATIONS CLOSED
WOOD FLOORS/WALLS - PATCH CONSISTENT WITH WOOD TYPE
- L. ASBESTOS REMOVALS - ANY MATERIAL SUSPECTED OF CONTAINING ASBESTOS ENCOUNTERED DURING THE COURSE OF CONSTRUCTION SHALL IMMEDIATELY BE REPORTED TO OWNER AND PROJECT MANAGER. ALL WORK IN THAT AREA SHALL CEASE UNTIL DEEMED SAFE.
- M. CEILING REMOVALS - THE HVAC CONTRACTOR SHALL BE RESPONSIBLE FOR THE TEMPORARY REMOVAL, STORAGE AND RE-INSTALLATION OF CEILING GRID AND TILES AS REQUIRED FOR WORK. CONTRACTOR IS RESPONSIBLE FOR REPLACEMENTS, IF DAMAGED.

GENERAL NOTES - HVAC

1. PROVIDE COMPLETE AND FUNCTIONAL HVAC SYSTEMS PER HVAC PLANS INCLUDING FURNISHING, INSTALLING, TESTING AND WARRANTY OF ALL WORK.
2. WORK SHALL BE IN ACCORDANCE WITH THE 2024 OHIO BUILDING AND MECHANICAL CODES INCLUDING REFERENCED CODES AND STANDARDS, ALL FEDERAL, STATE, AND LOCAL CODES AND ALL APPLICABLE LAWS, ORDINANCES AND REGULATIONS.
3. WORK SHALL BE PERFORMED USING BEST QUALITY INSTALLATION PRACTICE BY A QUALIFIED TRADE CONTRACTOR AND THEIR QUALIFIED SUBCONTRACTORS. ALL CONTRACTORS SHALL BE LICENSED AND BE BONDED FOR THE WORK.
4. ALL WORK SHALL BE PERFORMED IN ACCORDANCE WITH OSHA AND OWNER SAFETY STANDARDS AND PRACTICES. ALL ON SITE PERSONNEL SHALL BE SAFETY TRAINED AND OWNER CERTIFIED.
5. OBTAIN REQUIRED PERMITS RELATED TO THE WORK AND PAY ALL PERMIT AND INSPECTION FEES.
6. THE AUTHORITY HAVING JURISDICTION SHALL INSPECT AND APPROVE ALL WORK. PROVIDE A FINAL CERTIFICATE OF APPROVAL FROM THE AUTHORITY HAVING JURISDICTION AND PRESENT TO THE OWNER BEFORE REQUESTING FINAL PAYMENT AND RELEASE OF RETAINAGE.
7. ALL EQUIPMENT AND MATERIAL REQUIRED FOR COMPLETE AND FUNCTIONAL HVAC SYSTEMS ARE INCLUDED IN THE CONTRACT.

GENERAL REQUIREMENTS - HVAC

1. PROTECT ALL FURNISHED MATERIAL AND EQUIPMENT FROM THEFT AND DETERIORATION OR CONTAMINATION DUE TO WEATHER OR CONSTRUCTION ACTIVITIES.
2. PROTECT OWNERS PROPERTY AND PROPERTY OF OTHER CONTRACTORS.
3. REMOVE ALL CONSTRUCTION DEBRIS FROM SITE. RECYCLE DEBRIS WHERE POSSIBLE. DISPOSE OF ALL HAZARDOUS MATERIAL IN ACCORDANCE WITH ENVIRONMENTAL LAWS.
4. PROVIDE ALL CUTTING AND PATCHING REQUIRED TO INSTALL MATERIAL AND EQUIPMENT.
5. EXISTING ROOF PATCHING SHALL BE SUBCONTRACTED TO A BONDED ROOFING CONTRACTOR FAMILIAR WITH THE ROOFING SYSTEM. MAINTAIN ANY REMAINING ROOF WARRANTY.
6. PROVIDE APPROPRIATE FIRESTOPPING SYSTEM FOR ANNULAR SPACE OPENINGS AROUND DUCT AND PIPE PENETRATIONS THROUGH FIRE RESISTANCE RATED CONSTRUCTION. ANNULAR SPACE OPENINGS AT DUCT OR PIPE PENETRATIONS IN NON RATED CONSTRUCTION TO BE CLOSED AIR AND WATER TIGHT.
7. MATERIALS AND EQUIPMENT SHALL BE ONE OF THE BRAND OR MANUFACTURERS LISTED OR AN APPROVED EQUAL.
8. ELECTRONIC SHOP DRAWINGS SHALL BE PROVIDED IN .PDF FORMAT FOR THE ENGINEER'S APPROVAL FOR ALL MATERIALS AND EQUIPMENT. SHOP DRAWINGS SHALL BE SPECIFICALLY EDITED TO ELIMINATE SUPERFLUOUS INFORMATION AND SHALL CLEARLY SHOW SPECIFICS FOR THE MATERIAL AND EQUIPMENT PROVIDED.
9. COORDINATE INSTALLATION OF ACTUAL EQUIPMENT AND SYSTEMS PROVIDED WITH OTHER TRADES AND NEW OR EXISTING CONDITIONS.
10. INSTALL ALL MATERIALS AND EQUIPMENT IN ACCORDANCE WITH MANUFACTURER'S RECOMMENDATIONS AND REQUIREMENTS. PROVIDE REQUIRED CLEARANCES TO MEET CODE REQUIREMENTS. MANUFACTURER'S RECOMMENDATIONS AND MAINTENANCE SERVICE.
11. ALL WORK AREAS SHALL BE CLEANED TO MATCH ORIGINAL CONDITION.
12. PROVIDE TESTING, ADJUSTING AND BALANCING (TAB) REPORTS FOR AIR AND WATER SYSTEMS. A CERTIFIED AABC OR NEBB FIRM SHALL PROVIDE THE BALANCE.
13. PROVIDE FINAL COORDINATION/INSTALLATION DRAWINGS TO THE OWNER IN BOUND PAPER AS WELL AS ELECTRONIC FORMAT FOR RECORD.
14. MAINTAIN RECORD DRAWINGS AND PROVIDE TO THE OWNER OR HIS AGENT.
15. PROVIDE TWO (2) BOUND, PAPER COPIES OF ALL OPERATING AND MAINTENANCE MANUALS. PROVIDE AN ELECTRONIC COPY OF THE OPERATING AND MAINTENANCE MANUAL.
16. PROVIDE WARRANTY FOR ALL WORKMANSHIP, EQUIPMENT AND MATERIAL. WARRANTY SHALL BE 1 YEAR FOR PART AND LABOR. PROVIDE EXTENDED WARRANTY PERIOD FOR PARTS AND/OR LABOR AS IDENTIFIED OR AS STANDARD FOR CERTAIN ITEMS OF EQUIPMENT.
17. PROVIDE TRAINING AND MAINTENANCE INSTRUCTION FOR SYSTEMS AND EQUIPMENT TO THE OWNER. TRAINING SHALL BE 16 HOURS OF TIME WITH MAXIMUM TRAINING PERIOD OF 4 HOURS.

TEMPERATURE CONTROLS LEGEND

ABBREVIATIONS

A.I. - ANALOG INPUT
A.O. - ANALOG OUTPUT
AFMS - AIR FLOW MEASURING STATION
BAS - BUILDING AUTOMATION SYSTEM
DDC - DIRECT DIGITAL CONTROLS
D.I. - DIGITAL INPUT
D.O. - DIGITAL OUTPUT
ECM - ELECTRICALLY COMMUTATE MOTOR
E.W.T. - ENTERING WATER TEMPERATURE
L.W.T. - LEAVING WATER TEMPERATURE
M.C. - MASTER CONTROLLER
N.O. - NORMALLY OPEN
N.C. - NORMALLY CLOSED
SCR - SILICON CONTROLLED RECTIFIER
VFD - VARIABLE FREQUENCY DRIVE

SENSORS & TRANSMITTERS

- ① TEMPERATURE SENSOR
④ HUMIDITY SENSOR
④ COMBINATION TEMPERATURE & HUMIDITY SENSOR
④ COMBINATION TEMPERATURE & CARBON DIOXIDE SENSOR
② PRESSURE SENSOR
② NITROGEN DIOXIDE (NO₂) SENSOR
② CARBON DIOXIDE (CO₂) SENSOR
② CARBON MONOXIDE (CO) SENSOR
② COMBINATION CARBON MONOXIDE & NITROGEN DIOXIDE SENSOR
② DIFFERENTIAL PRESSURE SENSOR
② ENTHALPY SENSOR
② PIPE WELL TYPE TEMPERATURE SENSOR
② PIPE WELL TYPE FLOW METER
② THERMOSTAT - LINE OR LOW VOLTAGE
② HUMIDISTAT
② RELAY

VALVES

- ② MOTORIZED TWO-WAY CONTROL VALVE
② MOTORIZED THREE-WAY CONTROL VALVE

DAMPERS

- ② MOTORIZED CONTROL DAMPER

OVER-RIDE TIMERS

- ② OVERRIDE TIMER - LINE VOLTAGE
② OVERRIDE PUSH BUTTON - DIGITAL SIGNAL

GAUGES

- ② PRESSURE DIAL GAUGE - REFER TO SPECIFICATION FOR RANGES
• AIRFLOW UNITS: IN. W.C.
• WATER UNITS: PSI

SAFETY DEVICES

- WIRED DIRECTLY TO EQUIPMENT STARTER W/ MANUAL RESET
② DUCTWORK SMOKE DETECTOR - RELAY & LOW VOLTAGE WIRING TO FAN CONTROLLER BY T.C.
② HIGH STATIC SAFETY SWITCH
② FLOW SWITCH
② FREEZE STAT

PIPING LEGEND

- INDICATES DIRECTION OF FLOW
— CD — CONDENSATE DRAIN
— L — REFRIGERANT - LIQUID
— S — REFRIGERANT - SUCTION
— HPG — REFRIGERANT - HIGH/LOW PRESSURE GAS
— S/L — REFRIGERANT - SUCTION & LIQUID, 2 PIPES TOTAL
— S/L/HG — REFRIGERANT - SUCTION, LIQUID, & HOT GAS 3 PIPES TOTAL
FLEXIBLE CONNECTION
CAP
CONNECTION, BOTTOM
CONNECTION, TOP
CONNECTION, SIDE
ELBOW, 90°, LONG RADIUS
ELBOW, 45°, LONG RADIUS
ELBOW, TURNED UP
ELBOW, TURNED DOWN
REDUCER
UNION, SCREWED
PIPE HOSE THREAD CONNECTION
PRESSURE GAUGE
TEMPERATURE GAUGE
AIR VENT
MV = MANUAL
AV = AUTOMATIC

DUCTWORK LEGEND

- 20/12 RECTANGULAR DUCT
FIRST FIGURE IS SIDE SHOWN
10"Ø ROUND DUCT
DIAMETER INDICATED
FLEXIBLE FABRIC STEEL DUCT
INSULATED FLEXIBLE DUCT
CHANGE OF ELEVATION
R = RISE, D = DROP
ELBOW WITH TURNING VANES
ROUND RUNOUT DUCT TAP TO RECTANGULAR DUCT WITH SPIN-IN FITTING, SEE DETAIL
ROUND RUNOUT DUCT FITTING IN ROUND DUCT MAIN
VOLUME DAMPER
AUTOMATIC CONTROL DAMPER
REFER TO CONTROL DIAGRAMS FOR TYPE.
FIRE DAMPER
DUCT MOUNTED SMOKE DETECTOR
SUPPLY DUCT SECTION - RISE, DROP
RETURN DUCT SECTION - RISE, DROP
SUPPLY AIR DEVICE S1
SEE SCHEDULE AND DETAIL
8" NECK SIZE
300 = REQUIRED AIR FLOW (CFM)
TRANSFER AIR DEVICE
R1 DEVICE TAG, SEE SCHEDULE AND DETAIL
RETURN/EXHAUST
DEVICE TAG: R=RETURN, E=EXHAUST
300 = REQUIRED AIR FLOW (CFM)
DEVICE SIZE - AS INDICATED IN AIR DEVICE SCHEDULE
SIDEWALL AIR DEVICE
SEE AIR DEVICE SCHEDULE
24/12 = DEVICE SIZE
300 = AIR FLOW (CFM)
8'6" = MOUNTING HEIGHT (AFF)
LINEAR SLOT PLENUM
S3 - DEVICE TAG, SEE AIR DEVICE SCHEDULE
6" = ROUND DUCT CONNECTION SIZE
150 = AIR FLOW (CFM)
2 = NO. OF SLOTS
EXISTING AIR DEVICE
REBALANCE TO AIR FLOW INDICATED

GENERAL LEGEND

- EC ELECTRICAL CONTRACTOR.
FC FIRE PROTECTION CONTRACTOR.
GC GENERAL CONTRACTOR.
HC HVAC CONTRACTOR.
PC PLUMBING CONTRACTOR.
TC TEMPERATURE CONTROLS CONTRACTOR.
NIC NOT IN CONTRACT.
AFF ABOVE FINISHED FLOOR - TO BOTTOM OF ITEM UNLESS INDICATED OTHERWISE IN DRAWING.
(E) EXISTING.
ES EQUIPMENT SUPPLIER.
EM EMERGENCY.
MH MOUNTING HEIGHT.
S SURFACE MOUNTED.
WP WEATHER PROOF.
③ NOTE SYMBOL - APPLIES ONLY TO SHEET ON WHICH IS SHOWN.
② DETAIL NOTE SYMBOL - APPLIES ONLY TO DETAIL ON WHICH IS SHOWN.
H-1 EQUIPMENT REFERENCE SYMBOL. ELECTRICAL CONNECTION REQUIRED.
H-1 EQUIPMENT REFERENCE SYMBOL. NO ELECTRICAL CONNECTION REQUIRED.
123 ROOM NUMBER.
B H2 DETAIL SYMBOL
DETAIL "B" SHOWN ON SHEET H2.
SECTION SYMBOL
SECTION "A" DESIGNATION, SHOWN ON SHEET H1.
H1 EXTERIOR ELEVATION SYMBOL
ELEVATION "A" DESIGNATION, SHOWN ON SHEET H1.
CONNECTION, NEW TO EXISTING.
FD1 UP TO SYMBOL
UP TO "FD1", SHOWN ON FLOOR ABOVE.
1 HOUR FIRE PROTECTION
SEE SPECIFICATION FOR PENETRATION DETAILS
2 HOUR FIRE PROTECTION
SEE SPECIFICATION FOR PENETRATION DETAILS
3 HOUR FIRE PROTECTION
SEE SPECIFICATION FOR PENETRATION DETAILS
--- ITEM TO BE REMOVED.
--- EXISTING TO REMAIN.
--- NEW ITEM.

HVAC INDEX OF DRAWINGS

SHEET	DRAWING TITLE
H0.1	LEGENDS AND SCHEDULES
H0.2	MATERIALS SCHEDULES
H0.3	EQUIPMENT SCHEDULES
H1.1	DEMOLITION PLAN
H2.0	NEW WORK PLAN - BASEMENT
H2.1	NEW WORK PLAN - GROUND FLOOR
H2.2	NEW WORK PLAN - ROOF
H3.1	DETAILS
H3.2	DETAILS
H3.3	DETAILS
H3.4	DETAILS
H3.5	DETAILS
H4.1	CONTROLS
H4.2	CONTROLS
H5.1	VENTILATION

PIPING SYSTEMS - HVAC			
PIPING SYSTEM		TYPE	
COOLING COIL CONDENSATE		C3	
REFRIGERANT LINESETS		R2	
TYPE	DESCRIPTION	TYPE	DESCRIPTION
R2	COPPER COIL REFER TO SPECIFICATION 23 2300.	C3	SOLDERED COPPER TYPE "DWV" HARD COPPER ASTM B88 CAST DWV COPPER FITTINGS 95-5 SOLDER

PIPE INSULATION SCHEDULE			
SYSTEM & SIZE		INSULATION THICKNESS	LOCATION
REFRIGERANT LIQUID		0.75"	E1, E2
REFRIGERANT HOT GAS		0.75"	E1, E2
REFRIGERANT SUCTION		0.75"	E1, E2
COOLING COIL CONDENSATE		0.5"	F1
TYPE	BASIS OF DESIGN	APPROVED EQUALS	DESCRIPTION
F1	OWENS CORNING #SSL II WITH ASJ MAX JACKET	- KNAUF - JOHNS MANVILLE - MANSON - CERTAINTEED	PREFORMED, TUBULAR, INORGANIC GLASS FIBER WITH RESIN BONDING. K=0.24 @ 100 DEG. F. 3.5 - 5.5 PCF. WHITE FSRK JACKET. LONGITUDINAL LAP, SELF-SEALING ADHESIVE. ELBOWS, TEES, VALVES, CAPS, ETC., WHITE ONE PIECE. PREMOLDED 25/50 0.20" PVC FITTING COVERS WITH HIGH DENSITY FIBERGLASS INSULATION INSERTS SAME THICKNESS. K=0.26 EQUAL TO ZESTON OR PROTO.
E1	AEROFLEX #AEROCEL EPDM	- ARMACELL - RUBATEX	FLEXIBLE, PRE-FORMED, CLOSED CELL, EPDM ELASTOMERIC TUBULAR INSULATION, OR SHEET INSULATION. K=0.25 @ 75 DEG. F. CLEAN PIPE SURFACE WITH DENATURED ALCOHOL PRIOR TO INSULATING.
E2	ARMACELL #AP ARMAFLEX FS	- AEROFLEX - RUBATEX	FLEXIBLE, PRE-FORMED, CLOSED CELL, ELASTOMERIC TUBULAR INSULATION. CLEAN PIPE SURFACE WITH DENATURED ALCOHOL PRIOR TO INSULATING. K=0.25 @ 75 DEG. F. 25/50 FLAME/SMOKE RATING. PROVIDE 0.20" ROLL ALLOY ALUMINUM EMBOSSED JACKET, SEAM SIDE DOWN WITH 0.50" WIDE, 0.015" S.S. STRAP AND SEALS EQUAL TO PABCO-CHILDERS METALS/GERRARD.

RATED ASSEMBLY PENETRATIONS

GENERAL NOTES:

- REFER TO THE ARCHITECTS LIFE SAFETY DRAWING FOR INFORMATION ON RATED ASSEMBLIES ON THIS PROJECT.
- REFER TO SPECIFICATION 23 0004, 23 0529, 23 3300 FOR INFORMATION ON SYSTEMS SPECIFIED PER THIS SCHEDULE.
- FIRE, SMOKE, AND COMBINATION FIRE/SMOKE DAMPER ACCESS DOORS SHALL BE LOCATED IN AN EASILY ACCESSIBLE LOCATION. FOR HORIZONTAL PENETRATIONS, ACCESS DOORS SHALL BE LOCATED ON THE BOTTOM OF DUCTWORK. FOR VERTICAL PENETRATIONS, ACCESS DOORS SHALL BE LOCATED AT THE FLOOR LEVEL ON THE HIGHER FLOOR (I.E., A PENETRATION THROUGH THE 1ST AND 2ND FLOOR SHALL HAVE THE ACCESS DOOR LOCATED ON THE 2ND FLOOR LEVEL).

ASSEMBLY TYPE	DUCTWORK				PIPING			NOTES
	FIRE DAMPER	FIRE STOPPING	PLIABLE CAULK	SMOKE DAMPER	COMBINATION FIRE / SMOKE	FIRE STOPPING	PLIABLE CAULK	
FIRE BARRIER	●	●				●		1
FIRE WALLS	●					●		
FIRE WALL HORIZONTAL EXIT					●	●		
FIRE BARRIER HORIZONTAL EXIT					●	●		
SHAFT ENCLOSURE	●	●		●	●	●		2
FIRE PARTITIONS	●					●		1
SMOKE PARTITIONS			●	●			●	
SMOKE BARRIER		●		●		●		3
RATED HORIZONTAL ASSEMBLY (FLOOR / CEILING)	●	●				●	●	4
NON-RATED HORIZONTAL ASSEMBLY (FLOOR / CEILING)	●	●				●		5

NOTES:

- PROVIDE FIRE DAMPERS ONLY WHERE INDICATED ON DRAWINGS. FOR DUCTS WITHOUT FIRE DAMPERS, PROVIDE FIRE STOPPING.
- PROVIDE FIRE DAMPER, SMOKE DAMPER, OR COMBINATION FIRE/SMOKE ONLY WHERE INDICATED ON DRAWINGS. OBC 717.5.3 EXCEPTIONS ALLOW THE ELIMINATION OF SOME DAMPERS. WHERE FIRE DAMPERS ARE NOT INDICATED, PROVIDE FIRE STOPPING.
- PROVIDE SMOKE DAMPERS ONLY WHERE INDICATED ON DRAWING. FOR DUCTS WITHOUT SMOKE DAMPERS, PROVIDE FIRE STOPPING.
- PROVIDE FIRE DAMPERS ONLY WHERE INDICATED ON DRAWINGS. FOR DUCTS WITHOUT FIRE DAMPERS, PROVIDE FIRE STOPPING. NOTE: DUCTS PENETRATING RATED FLOORS MAY BE WITHIN A SHAFT ENCLOSURE, REFER TO SHAFT REQUIREMENTS.
- DUCTS PENETRATING NON-RATED, NON-COMBUSTIBLE FLOORS AND NOT ENCLOSED IN A SHAFT REQUIRE A FIRE DAMPER. DUCTS PENETRATING NON-RATED, COMBUSTIBLE FLOORS AND NOT WITHIN A SHAFT REQUIRE FIRE STOPPING.

DUCTWORK SYSTEMS SCHEDULE					
DUCTWORK SYSTEMS	LOCATION	MATERIAL	SMACNA CLASS.		NOTES
			SP. CONSTR.	SEAL CLASS	
RETURN AIR	CONCEALED	G1	-2"	C	
RETURN AIR	EXPOSED	G2	-2"	C	1
EXHAUST AIR	CONCEALED	G1	-2"	C	
EXHAUST AIR	EXPOSED	G2	-2"	C	1
AIR TRANSFER	ALL	G1	-1"	NOT REQ'D.	
SUPPLY AIR - CONSTANT VOLUME	CONCEALED	G1	+3"	B	
SUPPLY AIR - CONSTANT VOLUME	EXPOSED	G1	+3"	B	
FLEXIBLE DUCTWORK - SUPPLY	CONCEALED OR UNCONDITIONED	C1	+10" -5"	N.A.	
DOMESTIC WATER HEATER INTAKE	ALL	P1	-2"	A	
DOMESTIC WATER HEATER FLUE	ALL	P1	+4"	A	
RADIANT HEATER INTAKE	ALL	G1	-2"	A	
RADIANT HEATER FLUE	ALL	D1	+4"	A	
GAS FIRED UNIT HEATER FLUE	ALL	D1	+4"	A	
DOMESTIC DRYER VENT	ALL	A1	+/-2"	A	

DUCTWORK MATERIALS SCHEDULE

TYPE	MATERIAL	DESCRIPTION
A1	ALUMINUM	22 GA. MIN., SPIRAL ALUMINUM JOINTS FASTENED BY SCREWS/RIVETS - SCREWS SHALL NOT PROTRUDE FURTHER THAN 1/8" INTO AIR STREAM - OMC 504.8.2. SUPPORT AT 4' INTERVALS
C1	CHLORINATED POLYETHYLENE	BLACK INNER FABRIC WITH GALVANIZED STEEL HELIX REINFORCING, R = 6.0 (MIN.) FIBERGLASS INSULATION, REINFORCED METALIZED VAPOR BARRIER, 0.05 PERM, UL 181, CLASS 1 DUCT, MEET NFPA 90A & 90B, 25/50 FLAME/SMOKE SPREAD.
D1	DOUBLE WALL FLUE	REFER TO SPECIFICATION 23 5100 FOR INFORMATION.
G1	GALVANIZED STEEL	24 GA. MIN., HOT DIPPED, GALVANIZED BOTH SIDES, G90 PER ASTM A653.
G2	GALVANNEALED STEEL	24 GA. MIN., HOT DIPPED, HEAT TREATED GALVANNEALED BOTH SIDES PER ASTM A653, PAINT UNIFORM GRAY MATTE APPEARANCE, A40 PER ASTM A653.
P1	POLYPROPYLENE	SCHEDULE 40 POLYPROPYLENE PIPE AND FITTINGS. UL 1738 CERTIFIED.

NOTES:

- DUCTWORK SYSTEMS ARE TO MATCH BASE MATERIALS FOR CONCEALED AND EXPOSED INSTALLATIONS.

DUCTWORK INSULATION SCHEDULE

SYSTEM	INSULATION THICKNESS	TYPE	LOCATION	NOTES
SUPPLY AIR DUCT	1.5"	1	CONCEALED	
SUPPLY AIR DUCT	2"	2	EXPOSED	
RETURN AIR DUCT	-	-	CONCEALED	
RETURN AIR DUCT	-	-	EXPOSED	
EXHAUST AIR DUCT & PLENUMS	-	-	CONCEALED	
EXHAUST AIR DUCT & PLENUMS	-	-	EXPOSED	
TYPE	BASIS OF DESIGN	APPROVED EQUALS	DESCRIPTION	
1	OWENS-CORNING SOFTR TYPE 75	KNAUF JM CERTAIN TEED	MATERIAL FIBERGLASS DUCT WRAP ON DUCT K = 0.30 @ 75 DEG. F. DENSITY - 0.75 PCF JACKET - FOIL REINFORCED JOINTS - OVERLAPPING STAPLE ALL JOINTS AT 6" CENTERS. FASTENERS - MECHANICAL ON 24" & WIDER DUCT. ADHESIVE - NONE TAPE - 3" WIDE	
2	OWENS-CORNING TYPE 703	KNAUF JM CERTAIN TEED	MATERIAL FIBERGLASS BOARD ON DUCT K = 0.23 @ 75 DEG. F. DENSITY - 3.0 PCF JACKET - ASJ JOINTS - BUTT FASTENERS - METAL PINS & CLIPS ON 12" CENTERS ADHESIVE - NONE TAPE - 3" WIDE VAPOR PATCHED	

4/10/2026 1:24:30 PM

A

B

C

D

E

F

FAN & ROOF VENTILATOR SCHEDULE

BASIS OF DESIGN - GREENHECK
REFER TO SPECIFICATIONS FOR OTHER MANUFACTURERS

VFD DRIVEN MOTORS SHALL BE PROVIDED WITH SHAFT GROUNDING RINGS, VFD DUTY MOTORS.

REFER TO INSTALLATION DETAILS.

TAG	SERVICE	AREA	DESCRIPTION	MODEL NUMBER & SIZE	ROOF OPENING (L x W)	CAPACITY		ELECTRICAL		DISCONNECT	VFD	ECM	DIRECT	BELT	ROOF CURB	BASE/FLOOR	SUSPENDED	WALL	CEILING	UL 705 GREASE UL 864 SMOKE	HIGH TEMP	EXPLOSION	VIBRATION	INSULATION	THERMAL CO	SLOPING ROOF	HINGED ROOF	CURB EXTEN	POWDER COAT	EPOXY INTERIOR	DDC CONNECTION	MANUAL ON/OFF	DIAL SPEED	HOA CONTRL	MOTORIZED	GRAVITY DAMPER	NOTES
						AIRFLOW (CFM)	E.S.P. (IN. W.C.)	MOTOR HP	V/PH																												
EF-1	APP. BAY	ROOF	UPBLAST CENTRIFUGAL	CUE-200-VG	26.5 / 26.5	3,245	0.5	1	208 / 3	●		●	●		●															●						1	
EF-2	APP. BAY	INLINE	INLINE CENTRIFUGAL	SQ-80-VG	-	220	0.25	1/6	120 / 1	●		●	●			●							●								●						1
EF-3	LIVING QUARTERS	ROOF	DOWNBLAST CENTRIFUGAL	G-095-VG	12.5 / 12.5	500	0.75	1/6	120 / 1	●		●	●		●																●						1
IH-1	APP. BAY	ROOF	INTAKE HOOD	FGI - 24X40	42.5 / 26.5	3,245	--	--	--						●																						2
JF-1	APP. BAY	CEILING	JET FAN	GJI-26	-	2,130	-	1	208 / 1	●		●	●										●								●						
JF-2	APP. BAY	CEILING	JET FAN	GJI-26	-	2,130	-	1	208 / 1	●		●	●										●								●						

NOTES:

- REFER TO HOA CONTROLLER INSTALLATION DETAIL.
- BASED ON 500 FPM MAX THRUST VELOCITY.

AIR DEVICE SCHEDULE

GENERAL NOTES

BASIS OF DESIGN: PRICE

MAXIMUM SOUND LEVEL AT NC-25 AT INDICATED AIR FLOW.

BALANCING DAMPER GENERALLY PROVIDED IN DUCT, NOT AT DEVICE.

STANDARD WHITE BAKED ACRYLIC FINISH UNLESS NOTED OTHERWISE.

DIFFUSERS SHALL BE 4-WAY THROW UNLESS OTHERWISE NOTED OR INDICATED ON DRAWINGS.

VERIFY CEILING TYPE AND PROVIDE APPROPRIATE MOUNTING FRAME WHERE REQUIRED.

TAG	DESCRIPTION	MODEL NO.	MATERIAL	ACCESSORIES	NOTES
S1 & S1A	2'X2' SQUARE PLAQUE DIFFUSER ROUND DUCT CONNECTION	SPD (ASPD)	STEEL (A) = ALUMINUM	INSULATED BACKPAN (STYLE 31)	
S2 & S2A	12"X12" SQUARE PLAQUE DIFFUSER ROUND DUCT CONNECTION	SPD (ASPD)	STEEL (A) = ALUMINUM	INSULATED BACKPAN (STYLE 31)	1
S3	LOUVERED SUPPLY GRILLE DOUBLE DEFLECTION W/ LONG FRONT BLADES 3/4" BLADE SPACING	520	STEEL		
R1	RETURN GRILLE DEVICE SIZE - 24" X 24" 45° HORIZONTAL BLADES 1/2" SPACING	635	ALUMINUM	RETURN AIR CANOPY	
R2	RETURN GRILLE DEVICE SIZE - 24" X 12" 45° HORIZONTAL BLADES 1/2" SPACING BLADES PARALLEL TO LONG DIMENSION	635	ALUMINUM	RETURN AIR CANOPY	
R3	RETURN GRILLE DEVICE SIZE - 12" X 12" 45° HORIZONTAL BLADES 1/2" SPACING	635	ALUMINUM		1
R4	RETURN GRILLE HEAVY DUTY GYM GRILLE 45° HORIZONTAL BLADES 3/4" SPACING	96	STEEL	DAMPER	
E1	EXHAUST GRILLE DEVICE SIZE - 12" X 12" 45° HORIZONTAL BLADES 1/2" SPACING	635	ALUMINUM	SURFACE MOUNT FRAME	

NOTES:

- DEVICE TO BE SURFACE MOUNTED IN CENTER OF ACOUSTIC CEILING PAD FOR LAY-IN APPLICATION.

GAS FIRED UNIT HEATER SCHEDULE

GENERAL NOTES

BASIS OF DESIGN: MODINE

UNIT NO.	SERVICE	MODEL	MOUNTING	(MBH) INPUT/OUTPUT	CFM	AMPS	VOLT/PH	DIMENSIONS			WEIGHT	NOTES
								L (IN.)	D (IN.)	H (IN.)		
GUH-1	APP. BAY	PTX-175	CEILING SUSPENDED	175 / 143	2,725	5	120 / 1	42.5"	32.8"	25.8"	210	1
GUH-2	APP. BAY	PTX-175	CEILING SUSPENDED	175 / 143	2,725	5	120 / 1	42.5"	32.8"	25.8"	210	1

NOTES:

- CONTRACTOR CONVENIENCE PACKAGE - CONDENSATE PUMP OUTLET, UNIT DISCONNECT SWITCH, HEAT STATUS INDICATOR, EXTERNAL TERMINALS FOR DDC CONNECTION.

ELECTRIC FINNED TUBE CONVECTOR SCHEDULE

GENERAL NOTES

BASIS OF DESIGN - RAYWALL

UNIT	MODEL	ROWS OF FINNED TUBE	INLET LOCATION	ELECTRICAL			CABINET DIMENSIONS			COLOR	NOTES
				W/FT	TOTAL W	V/PH	WIDTH (IN.)	DEPTH (IN.)	HEIGHT (IN.)		
FT-1	E-91-28-200-ITS-PD	1	BOTTOM	200	467	120 / 1	28"	3-1/8"	4-1/2"	NOTE 1	1, 3, 4
FT-2	E-91-120-250-ITS-PD	1	BOTTOM	250	2,500	208 / 1	120"	3-1/8"	4-1/2"	NOTE 1	1, 2, 3
FT-3	E-91-84-250-ITS-PD	1	BOTTOM	150	1,050	208 / 1	84"	3-1/8"	4-1/2"	NOTE 1	1, 2, 3

NOTES:

- COLOR SELECTION BY ARCHITECT.
- LINE VOLTAGE THERMOSTAT PROVIDED BY THE E.C., COORDINATE UNIT LOCATIONS AND QUANTITIES WITH THE E.C.
- 3" PEDESTAL.
- PROVIDE WITH INTEGRAL LINE VOLTAGE THERMOSTAT AND DISCONNECT SWITCH.

EQUIPMENT NOTES

DUCT SILENCER
RECTANGULAR DISSIPATIVE TYPE
VIBRO-ACOUSTICS #RD-MV OR APPROVED EQUAL
AIRFLOW: 1,100 CFM
DUCTWORK DIMENSIONS: 12"W / 10"H
PRESSURE DROP: 0.25"

DUCT SILENCER
RECTANGULAR DISSIPATIVE TYPE
VIBRO-ACOUSTICS #RD-MLV OR APPROVED EQUAL
AIRFLOW: 1,765 CFM
DUCTWORK DIMENSIONS: 26"W / 10"H
PRESSURE DROP: 0.25"

EQUIPMENT NOTES

HVAC SPLIT SYSTEM

BASIS OF DESIGN: DAIKIN

INDOOR UNIT:

- MODEL #AMST24BU1300
- ECM FAN
 - COOLING CAPACITY: 18,000 BTU/HR
 - REFRIGERANT: R-32
 - LINESET SIZES: GAS (3/4") / LIQUID (3/8")
 - WEIGHT: 117 LBS
 - POWER: 208V/1PH/5.8 MCA/15 MOC
 - CONDENSATE PUMP: BLUE DIAMOND #X87-721

OUTDOOR UNIT (HEAT PUMP):

- MODEL #DH4SEA1810
- RATED TEMPERATURES: 95 / 75
 - COOLING CAPACITY: 18,000 BTU/HR
 - HEATING CAPACITY: 17,400 BTU/HR
 - POWER: 208V/1PH/11.4 MCA/15 MOC
 - MAX LINESET LENGTH: 200'
 - WEIGHT: 160 LBS
 - DIMENSIONS: 32.5"/29"/29" (W/D/H)
 - COOLING OPERATING TEMP. RANGE: 55°F - 125°F
 - HEATING OPERATING TEMP. RANGE: -20°F - 70°F

HVAC SPLIT SYSTEM

BASIS OF DESIGN: DAIKIN

INDOOR UNIT:

- MODEL #AMST24BU1300
- ECM FAN
 - COOLING CAPACITY: 18,000 BTU/HR
 - REFRIGERANT: R-32
 - LINESET SIZES: GAS (3/4") / LIQUID (3/8")
 - WEIGHT: 117 LBS
 - POWER: 208V/1PH/5.8 MCA/15 MOC
 - CONDENSATE PUMP: BLUE DIAMOND #X87-721

OUTDOOR UNIT (HEAT PUMP):

- MODEL #DH4SEA1810
- RATED TEMPERATURES: 95 / 75
 - COOLING CAPACITY: 18,000 BTU/HR
 - HEATING CAPACITY: 17,400 BTU/HR
 - POWER: 208V/1PH/11.4 MCA/15 MOC
 - MAX LINESET LENGTH: 200'
 - WEIGHT: 160 LBS
 - DIMENSIONS: 32.5"/29"/29" (W/D/H)
 - COOLING OPERATING TEMP. RANGE: 55°F - 125°F
 - HEATING OPERATING TEMP. RANGE: -20°F - 70°F

PACKAGED ROOFTOP UNITS

UNIT TAG	RTU-1	RTU-2
BASIS OF DESIGN	DAIKIN #DPSC04B	DAIKIN #DPSC07B
SERVICE	DORM	LIVING QTR.
DESCRIPTION	HEAT / COOL	HEAT / COOL
MOUNTING	ROOF CURB	ROOF CURB

EVAPORATOR FAN

AIRFLOW (CFM)	1100	2365
ESP, (" W.G.)	1.25	1.25
FAN TYPE	ECM	ECM
VARIABLE FREQUENCY DRIVE	NOT REQ.	NOT REQ.

FILTER

PRE-FILTER	2" MERV 8	2" MERV 8
FINAL FILTER	4" MERV 14	4" MERV 14

COOLING - BASED ON 90/74 (DB/WB) O.A. & 76 DB, 50% RH R.A.

TOTAL (MBH)	44	92
SENSIBLE (MBH)	30	64
ENTER. AIR (DB/WB)	80 / 66.5	80 / 66.5
SUPPLY AIR (DB/WB)	55 / 54	55 / 54
EER	13.2	13.0

HEATING - REQ. NATURAL GAS INPUT PRESSURE: 4.5" W.C. MIN/14" W.C. MAX. -BASED ON 0°F O.A., 66°F R.A. CONDITIONS

GAS INPUT (MBH)	80	200
OUTPUT (MBH)	65	162
ENTER. AIR DB	48	44
SUPPLY AIR (DB/WB)	104	110

ELECTRIC

MCA	34	51
MOCP	50	70
VOLTAGE/HZ/PHASE	208 / 3	208 / 3

PHYSICAL UNIT DATA

LENGTH	84.5	101.6
WIDTH	53.3	73.4
HEIGHT - NOT INCLUDING CURB	69.5	85.9
MAX UNIT OP. WEIGHT (LBS)	942	1770

UNIT OPTIONS

ECONOMIZER HOOD	•	•
MIN. O.A. HOOD	•	•
CONSTANT AIR VOLUME	•	•
VARIABLE AIR VOLUME		

SINGLE SPEED / STAGED COMPRESSORS

DIGITAL SCROLL COMPRESSORS		
INVERTER DUTY COMPRESSOR	•	•
STAINLESS STEEL HEAT EXCHANGER	•	•
RETURN AIR SMOKE DETECTOR		
CO2 SENSOR D.V.C.		
14" ROOF CURB ADAPTER	•	•
POWERED RELIEF FAN		
BAROMETRIC GRAVITY RELIEF DAMPER		

WALL MOUNTED THERMOSTAT/HUMIDISTAT	•	•
---------------------------------------	---	---

NOTES:

- SEE ROOFTOP UNIT MOUNTING DETAIL, DETAIL 3, SHEET H3.5.
- COOLING COIL CONDENSATE TRAP PER DETAIL 4, SHEET H3.5.

A


B

C

D

E

F

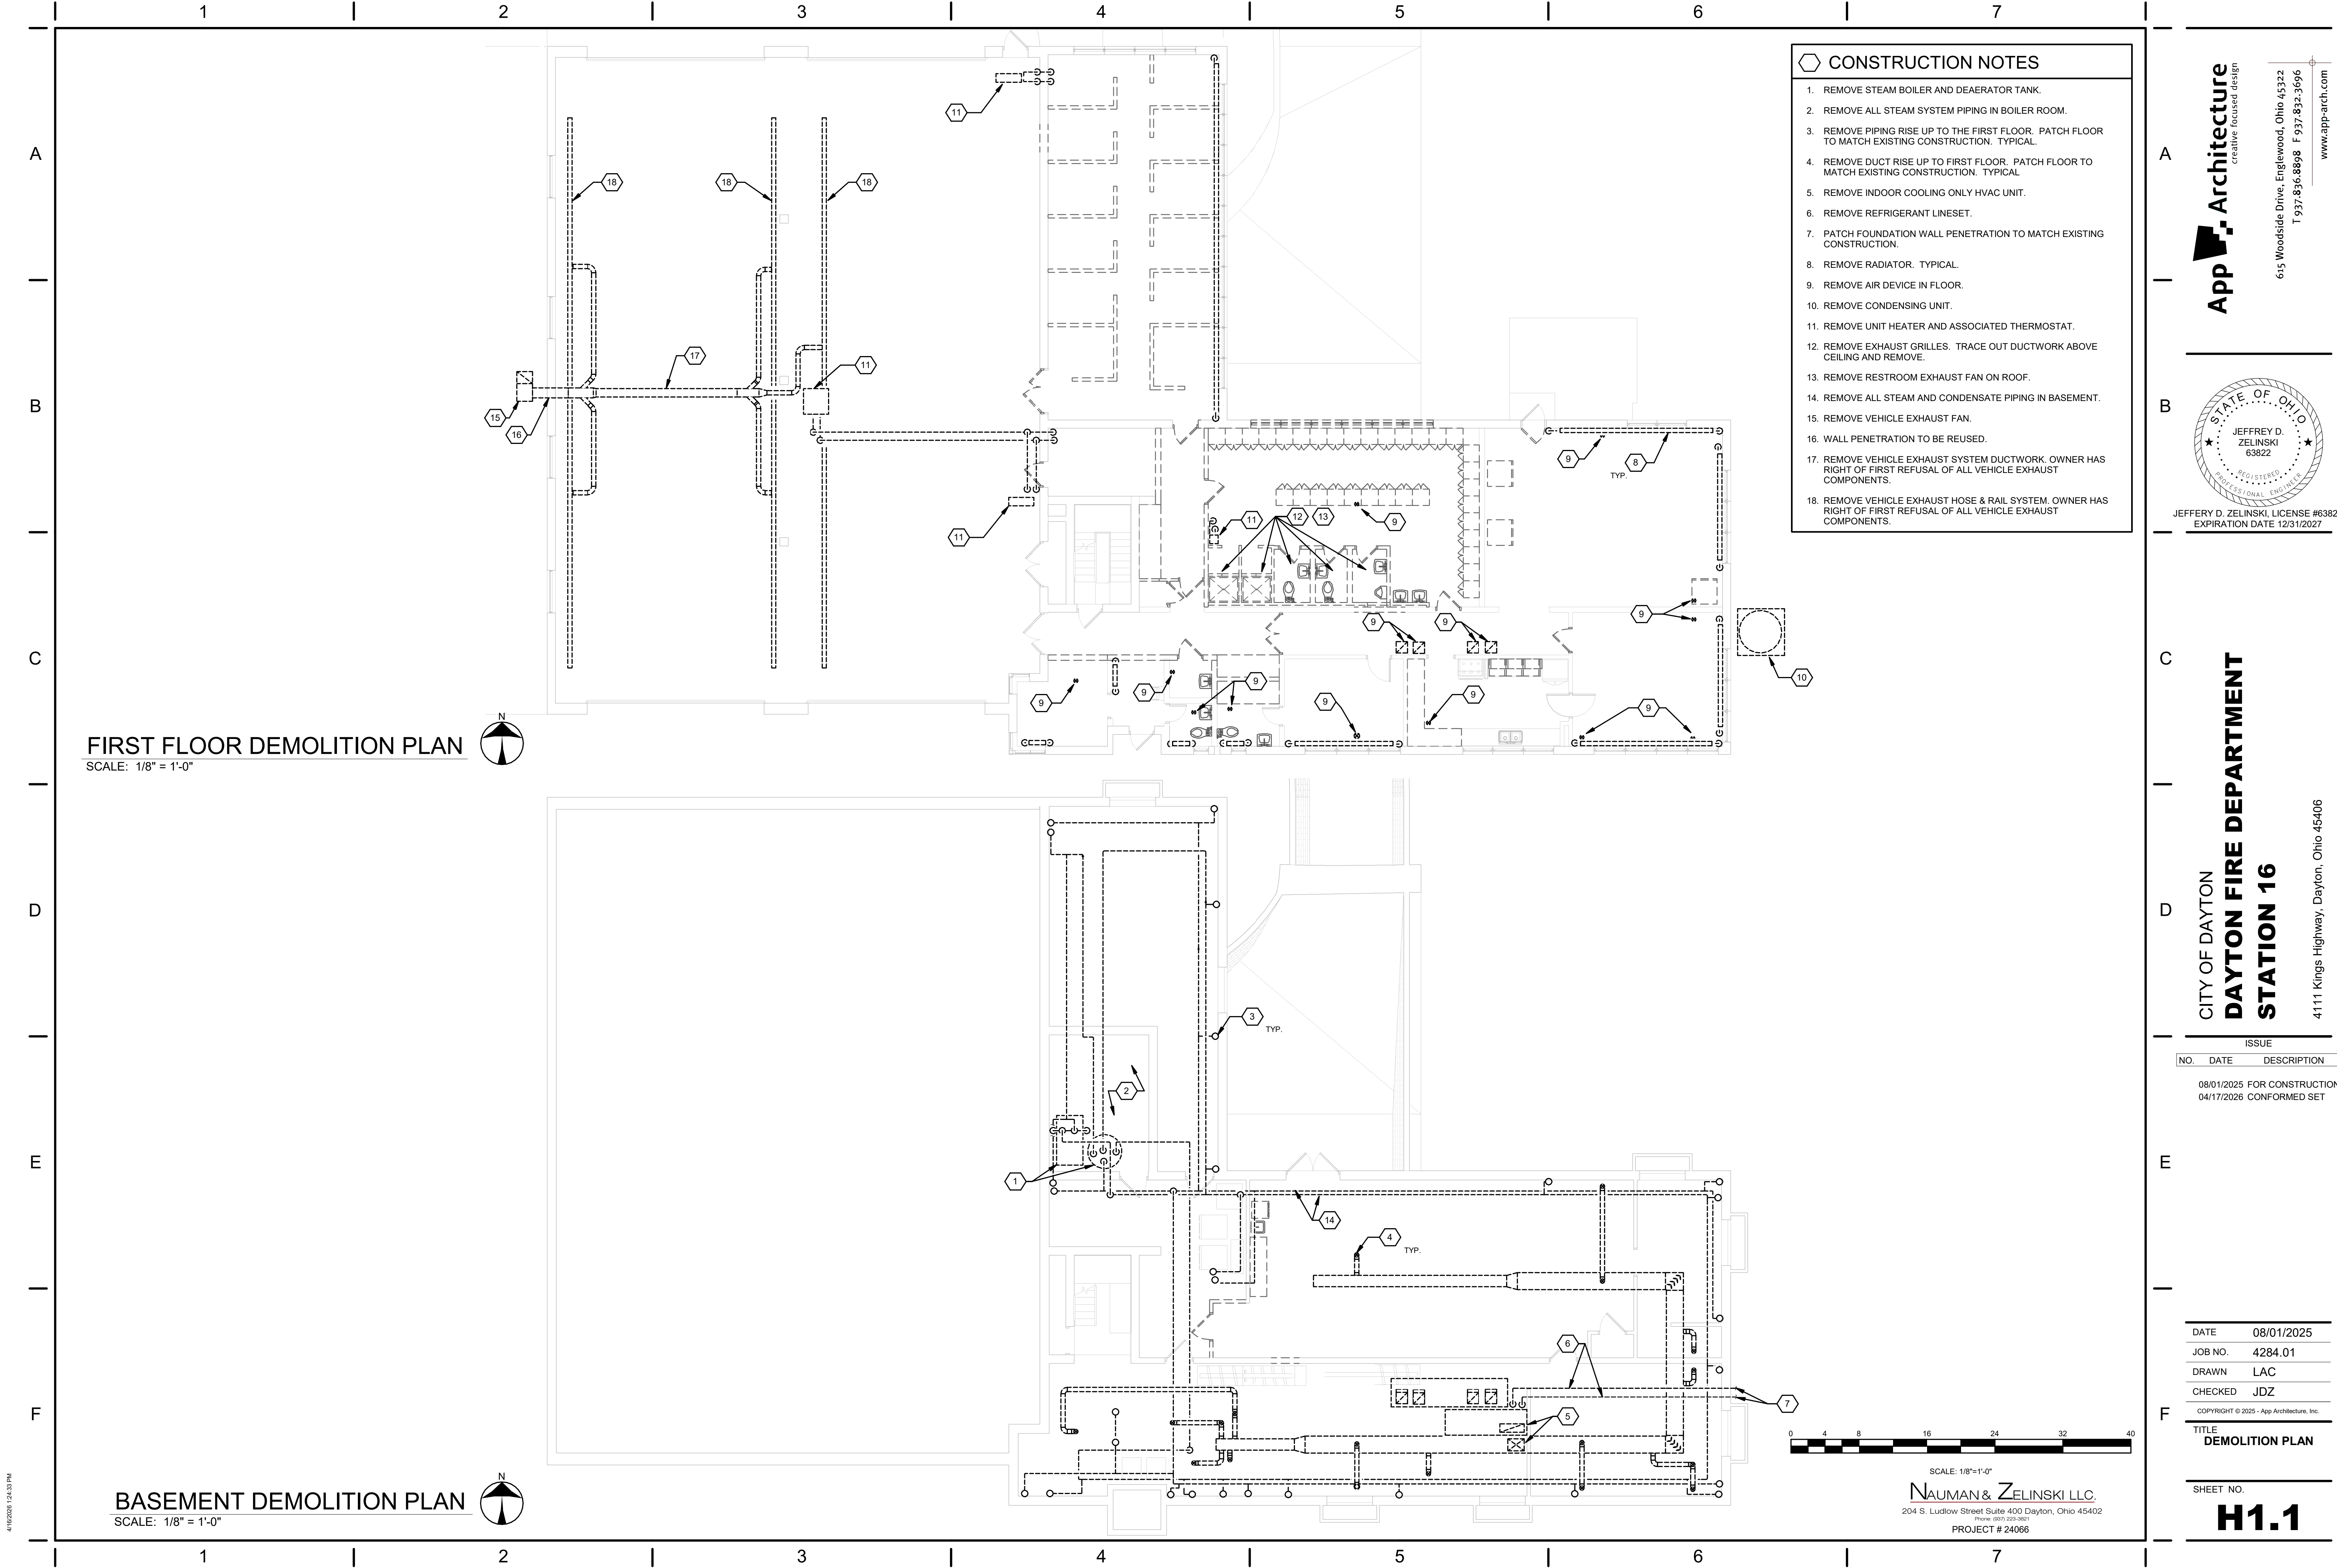

FIRST FLOOR DEMOLITION PLAN

SCALE: 1/8" = 1'-0"

BASEMENT DEMOLITION PLAN

SCALE: 1/8" = 1'-0"

CONSTRUCTION NOTES

1. REMOVE STEAM BOILER AND DEAERATOR TANK.
2. REMOVE ALL STEAM SYSTEM PIPING IN BOILER ROOM.
3. REMOVE PIPING RISE UP TO THE FIRST FLOOR. PATCH FLOOR TO MATCH EXISTING CONSTRUCTION. TYPICAL.
4. REMOVE DUCT RISE UP TO FIRST FLOOR. PATCH FLOOR TO MATCH EXISTING CONSTRUCTION. TYPICAL.
5. REMOVE INDOOR COOLING ONLY HVAC UNIT.
6. REMOVE REFRIGERANT LINESET.
7. PATCH FOUNDATION WALL PENETRATION TO MATCH EXISTING CONSTRUCTION.
8. REMOVE RADIATOR. TYPICAL.
9. REMOVE AIR DEVICE IN FLOOR.
10. REMOVE CONDENSING UNIT.
11. REMOVE UNIT HEATER AND ASSOCIATED THERMOSTAT.
12. REMOVE EXHAUST GRILLES. TRACE OUT DUCTWORK ABOVE CEILING AND REMOVE.
13. REMOVE RESTROOM EXHAUST FAN ON ROOF.
14. REMOVE ALL STEAM AND CONDENSATE PIPING IN BASEMENT.
15. REMOVE VEHICLE EXHAUST FAN.
16. WALL PENETRATION TO BE REUSED.
17. REMOVE VEHICLE EXHAUST SYSTEM DUCTWORK. OWNER HAS RIGHT OF FIRST REFUSAL OF ALL VEHICLE EXHAUST COMPONENTS.
18. REMOVE VEHICLE EXHAUST HOSE & RAIL SYSTEM. OWNER HAS RIGHT OF FIRST REFUSAL OF ALL VEHICLE EXHAUST COMPONENTS.

APP Architecture
creative focused design

615 Woodside Drive, Englewood, Ohio 45322
T 937.836.8898 F 937.832.3696
www.app-arch.com

STATE OF OHIO
JEFFERY D. ZELINSKI
63822
REGISTERED PROFESSIONAL ENGINEER

JEFFERY D. ZELINSKI, LICENSE #63822
EXPIRATION DATE 12/31/2027

CITY OF DAYTON
**DAYTON FIRE DEPARTMENT
STATION 16**

4111 Kings Highway, Dayton, Ohio 45406

ISSUE		
NO.	DATE	DESCRIPTION
	08/01/2025	FOR CONSTRUCTION
	04/17/2026	CONFORMED SET


DATE	08/01/2025
JOB NO.	4284.01
DRAWN	LAC
CHECKED	JDZ

COPYRIGHT © 2025 - App Architecture, Inc.
TITLE
DEMOLITION PLAN

SHEET NO.
H1.1



SCALE: 1/8"=1'-0"
NAUMAN & ZELINSKI LLC.
204 S. Ludlow Street Suite 400 Dayton, Ohio 45402
Phone: (937) 223-3821
PROJECT # 24066

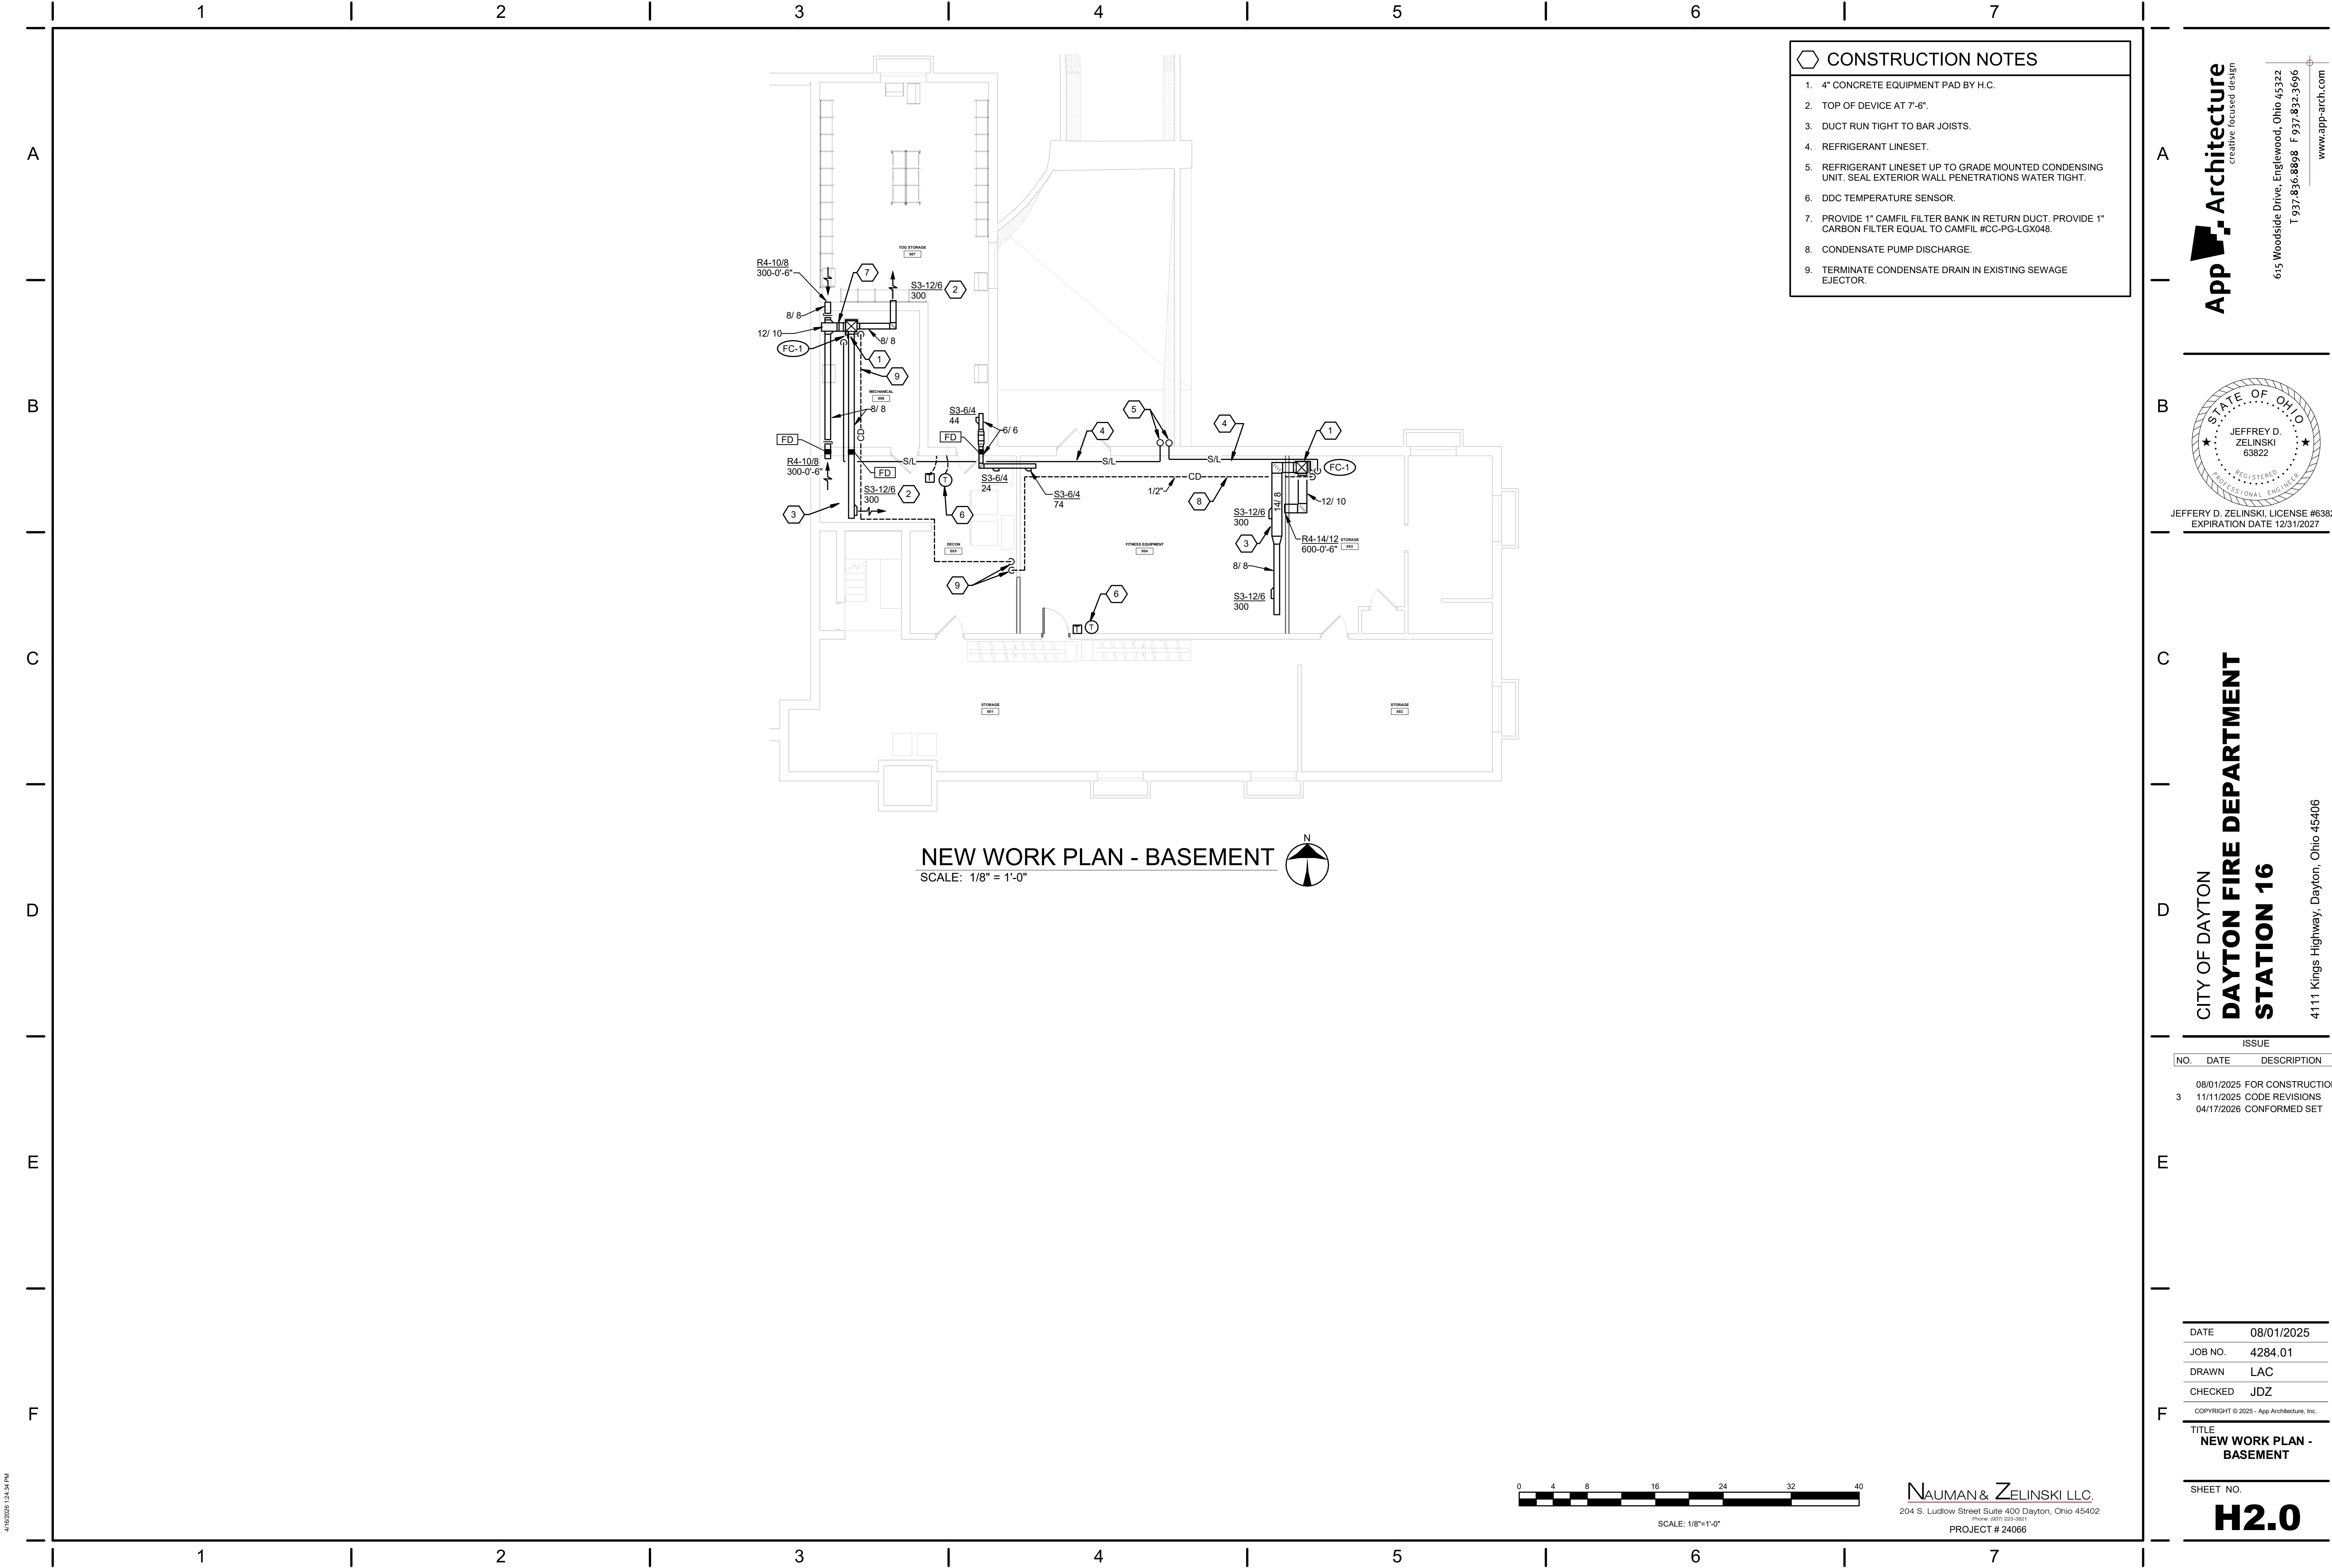

NEW WORK PLAN - GROUND FLOOR

SCALE: 1/8" = 1'-0"



CONSTRUCTION NOTES

- COORDINATE DUCTWORK ROUTE ACROSS HALLWAY WITH EXISTING BUILDING STRUCTURE. DUCT RISES INTO JOIST SPACE TO RUN ACROSS CORRIDOR.
- REUSED EXISTING WALL PENETRATION FOR NEW EXHAUST DUCTWORK. SEAL AROUND DUCT WATER TIGHT.
- 45° WEATHERHOOD WITH BIRDSCREEN ON EXTERIOR OF BUILDING.
- STUB DUCTWORK INTO APPARATUS BAY AND PROVIDE INSULATED AUTOMATIC CONTROL DAMPER DUCT END. DAMPER SHALL BE LOCATED ABOVE VEHICLE PATH OF TRAVEL.
- MOUNT JET FAN CLEAR OF VEHICLE PATH OF TRAVEL.
- DUCT UP TO EF-1. DUCT OPEN TO APP. BAY.
- CO/NO2 DETECTION SYSTEM CONTROLLER.
- EF-1 MANUAL OVERRIDE PUSH BUTTON.
- CO/NO2 SENSOR. MOUNT 4' A.F.F.
- CO/NO2 SENSOR. MOUNT ON COLUMN AT ROOF STRUCTURE.
- NEEDERMAN RECIEVER GEN.-IIB #89115580. MOUNT 4' A.F.F.
- RTU 7-DAY PROGRAMMABLE THERMOSTAT.
- DDC TEMPERATURE SENSOR.
- ELECTRIC FINNED TUBE THERMOSTAT.
- 4"Ø DRYER VENT. REFER TO DETAIL FOR INSTALLATION REQUIREMENTS.
- DUCT RUN IN JOIST SPACE TO COORDINATE WITH CEILING ELEVATION.
- FLUE THROUGH ROOF.
- GRADE MOUNTED CONDENSING UNIT. PROVIDE CONCRETE EQUIPMENT PAD.
- DUCTS UP TO RTU ON ROOF.
- PIPE DROPS IN ACCESS RAMP SPACE AND PENETRATES BUILDING EXTERIOR WALL AT BASEMENT FLOOR LEVEL. REFER TO H2.0 FOR PIPING CONTINUATION.
- INTAKE HOOD THROUGH SIDEWALL. INSTALL UNDER APPRATUS BAY ROOF OVERHANG OF LIVING QUARTERS ROOF.
- DUCT END OPEN TO PLENUM.
- SPACE. FIELD COORDINATE DUCTWORK ROUTING WITH EXISTING CONDITIONS. TYPICAL.
- PROVIDE 1.5 HOUR FIRE DAMPER AT FLOOR PENETRATION. INSTALL ACCESS PANEL ON 1ST FLOOR LEVEL. PROVIDE ACCESS PANEL ON CHASE WALL. COORDINATE ACCESS PANEL COLOR WITH ARCHITECT.

ISSUE

NO.	DATE	DESCRIPTION
	08/01/2025	FOR CONSTRUCTION
3	11/11/2025	CODE REVISIONS
	04/17/2026	CONFORMED SET

DATE	08/01/2025
JOB NO.	4284.01
DRAWN	LAC
CHECKED	JDZ

COPYRIGHT © 2025 - App Architecture, Inc.


TITLE
NEW WORK PLAN -
GROUND FLOOR

SHEET NO.

H2.1



SCALE: 1/8"=1'-0"

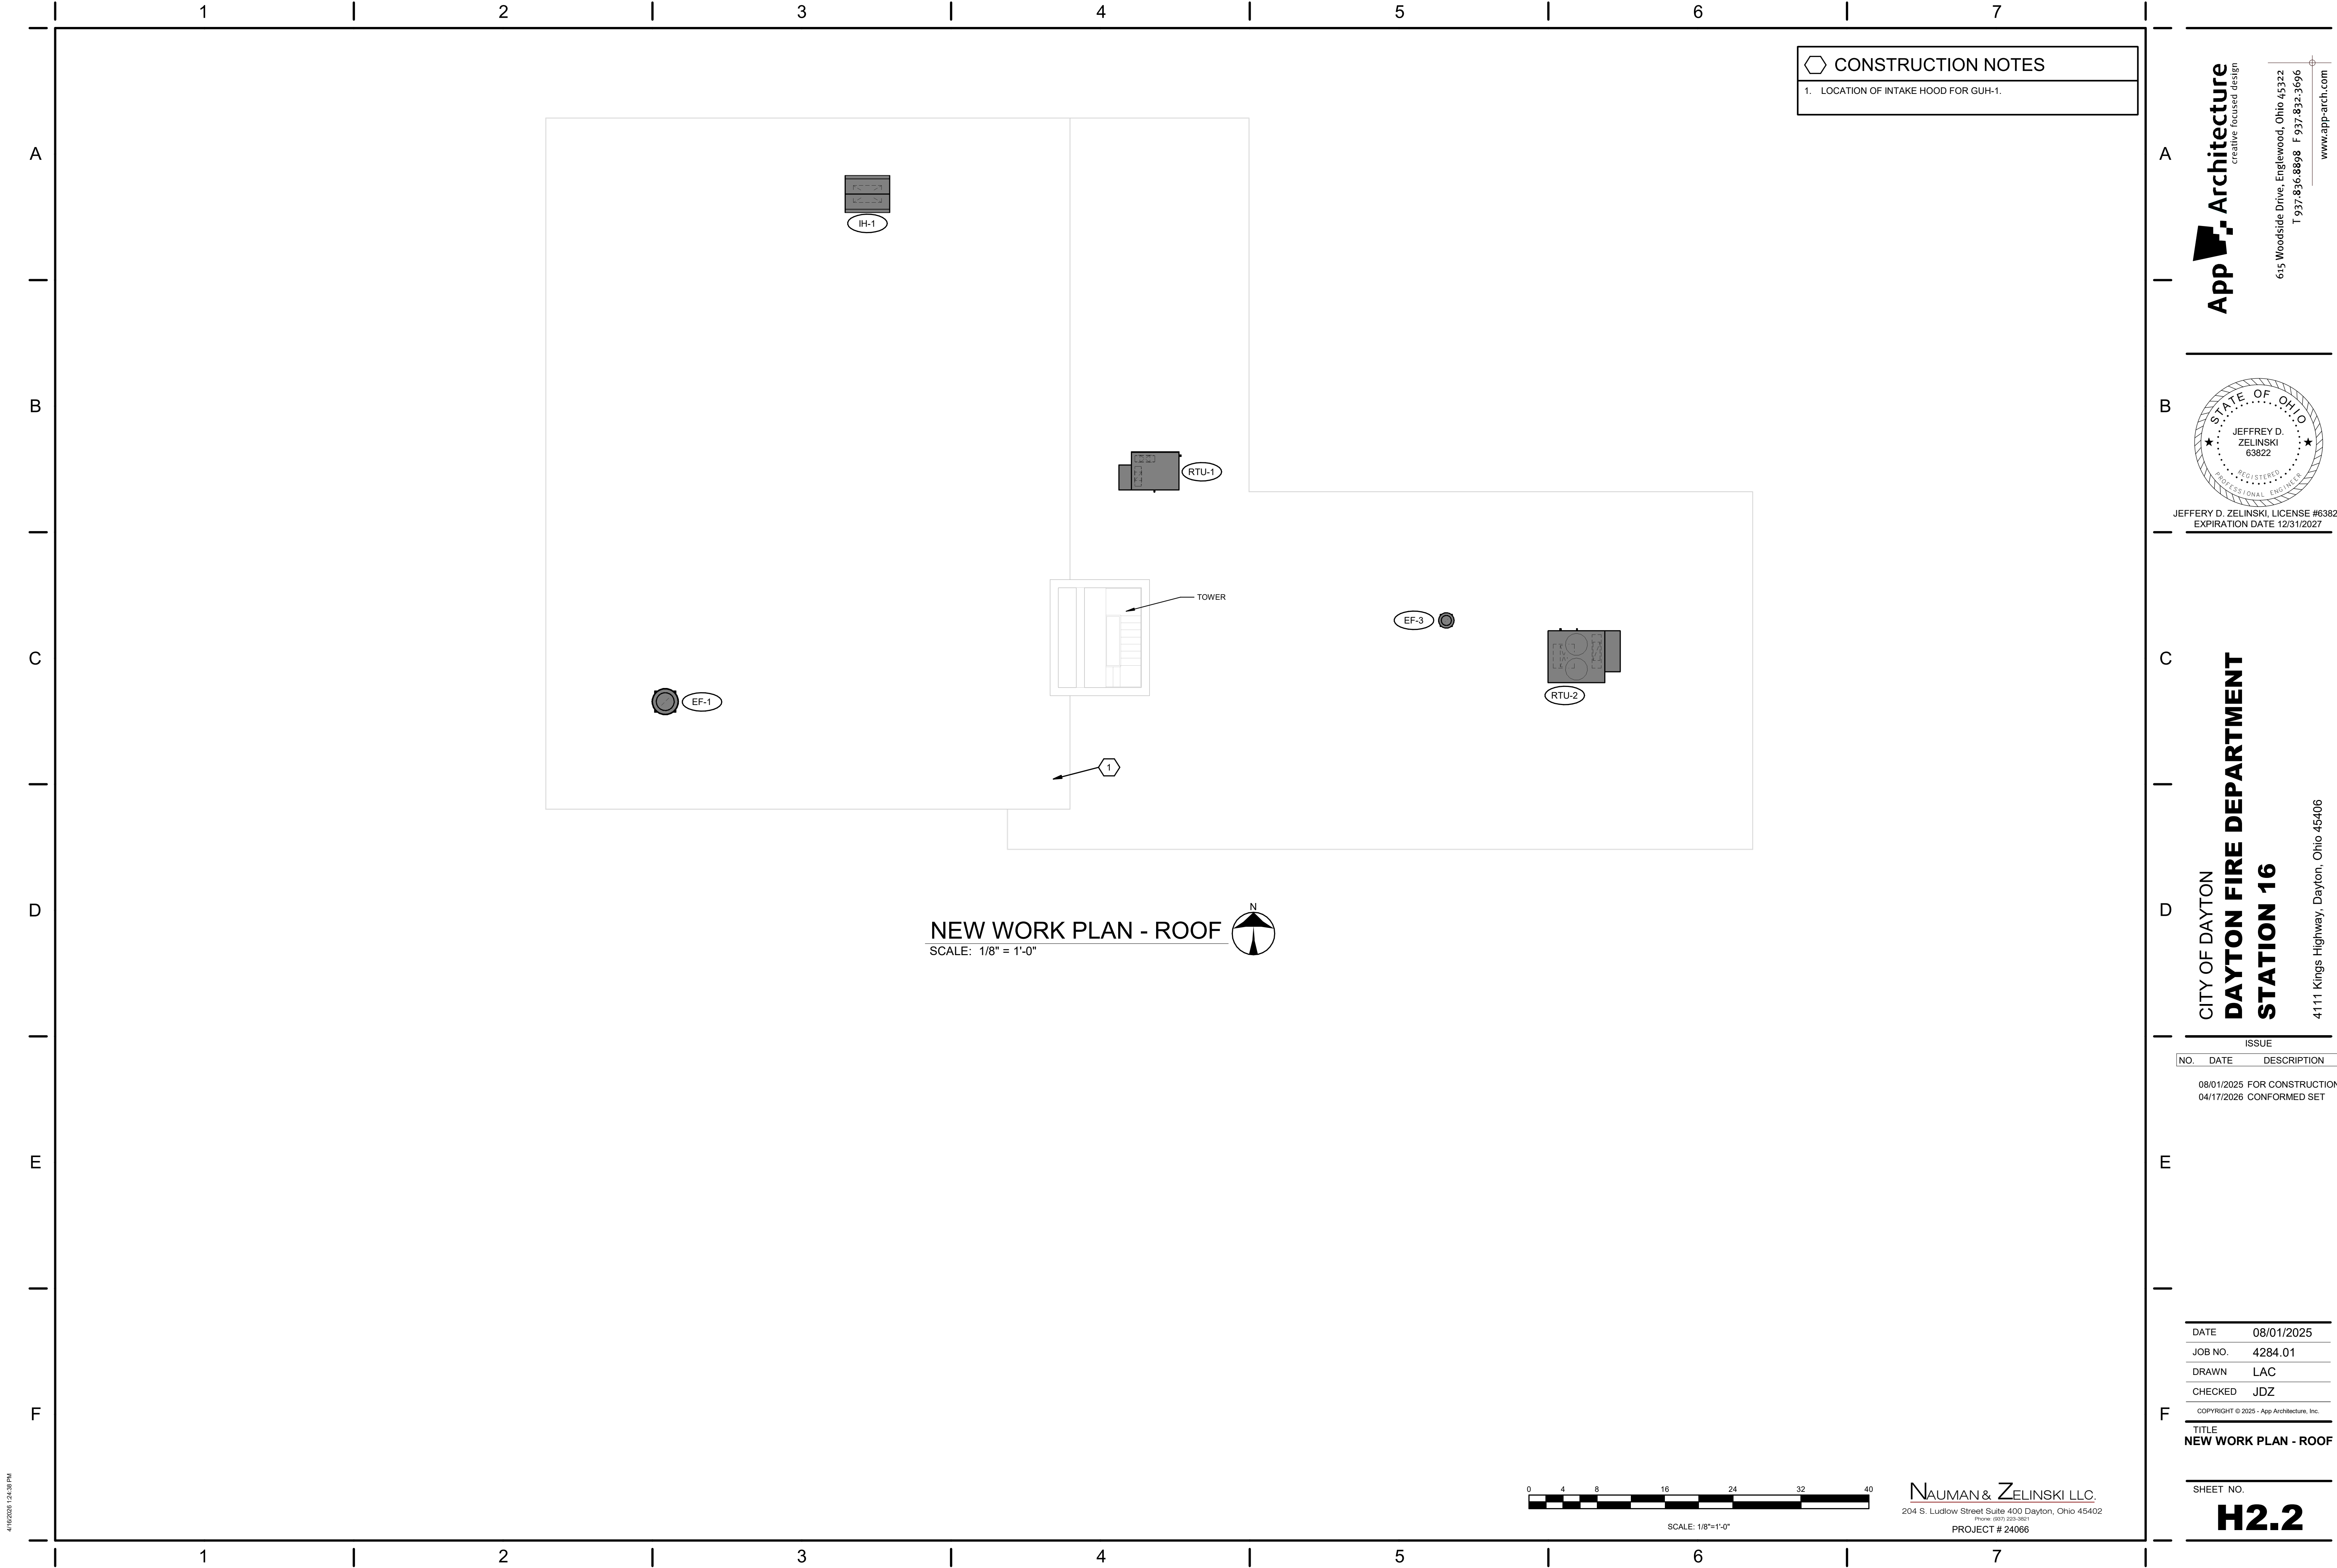

CONSTRUCTION NOTES

1. LOCATION OF INTAKE HOOD FOR GUH-1.

APP Architecture
creative focused design

645 Woodside Drive, Englewood, Ohio 45322
T 937.836.8898 F 937.832.3696
www.app-arch.com

STATE OF OHIO
JEFFREY D. ZELINSKI
63822
REGISTERED PROFESSIONAL ENGINEER

JEFFERY D. ZELINSKI, LICENSE #63822
EXPIRATION DATE 12/31/2027

CITY OF DAYTON
DAYTON FIRE DEPARTMENT
STATION 16
4111 Kings Highway, Dayton, Ohio 45406

ISSUE		
NO.	DATE	DESCRIPTION
	08/01/2025	FOR CONSTRUCTION
	04/17/2026	CONFORMED SET

DATE	08/01/2025
JOB NO.	4284.01
DRAWN	LAC
CHECKED	JDZ

COPYRIGHT © 2025 - App Architecture, Inc.

TITLE
NEW WORK PLAN - ROOF

SHEET NO.

H2.2

4/10/2025 12:38 PM

0 4 8 16 24 32 40

SCALE: 1/8"=1'-0"

NAUMAN & ZELINSKI LLC.
204 S. Ludlow Street Suite 400 Dayton, Ohio 45402
Phone: (937) 223-3821
PROJECT # 24066

A

B

C

D

E

F

1

2

3

4

5


6

7


FIRESTOPPING MATERIALS/INSTALLATION

- MANUFACTURERS: REFER TO THE SPECIFICATION.
- FIRESTOPPING MATERIAL INSTALLATION SHALL BE PER THE MANUFACTURERS DETAILED INSTALLATION DIAGRAMS AND INSTRUCTIONS.
- F-RATING OF PENETRATION SHALL BE NO LESS THAN THE FIRE RATING OF THE WALL.
- SUBMITTAL SHALL INCLUDE PRODUCT DATA AND DETAILED INSTALLATION SYSTEM DIAGRAMS.


- 1 RATED WALL ASSEMBLY.
- 2 METALLIC PIPE OR TUBING.
- 3 PIPE INSULATION, CONTINUOUS THROUGH WALL OPENING, SEE SCHEDULE FOR THICKNESS.
- 4 APPROVED FIRESTOPPING VOID/CAVITY MATERIAL.
- 5 APPROVED FIRESTOPPING CAULK OR SEALANT.
- 6 PACKING MATERIAL, MINERAL WOOL BATT INSULATION.
- 7 APPROVED FIRESTOPPING CAULK OR SEALANT FLUSH WITH SURFACE OF WALL OR EDGE OF SLEEVE.
- 8 SCHEDULE 40 STEEL PIPE SLEEVE CAST OR GROUTED INTO WALL ASSEMBLY. ENDS FLUSH OR MAX. 2" BEYOND WALL SURFACE.

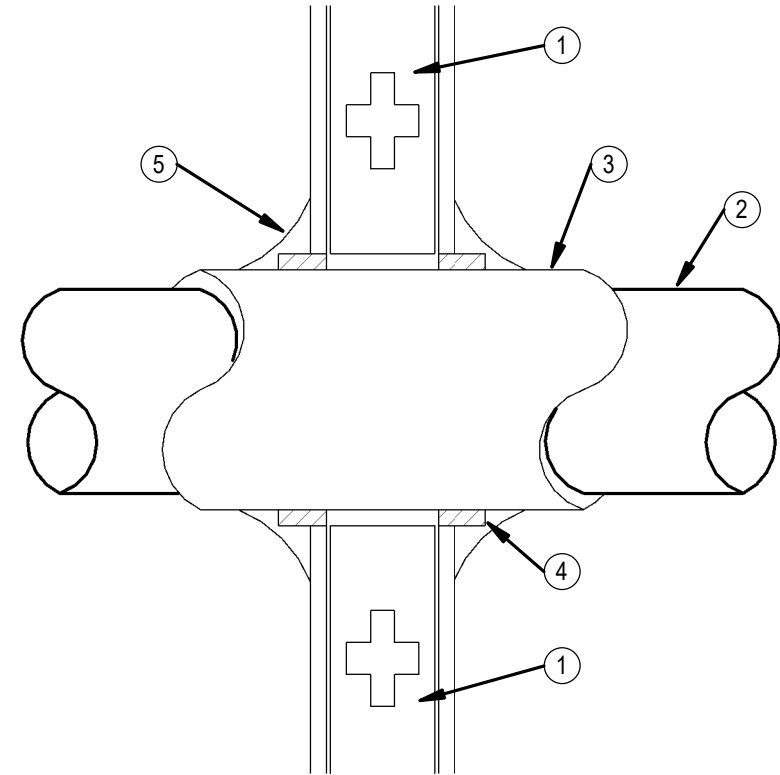

GYPSUM CONSTRUCTION
ALL PIPE SIZES

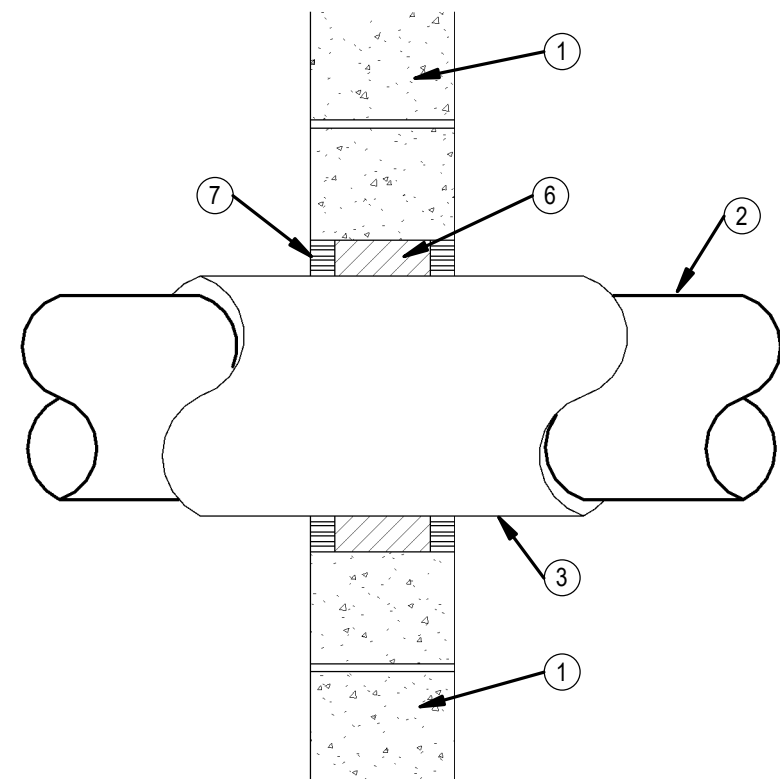


CONCRETE/MASONRY CONSTRUCTION
1/2" - 1.5" PIPES

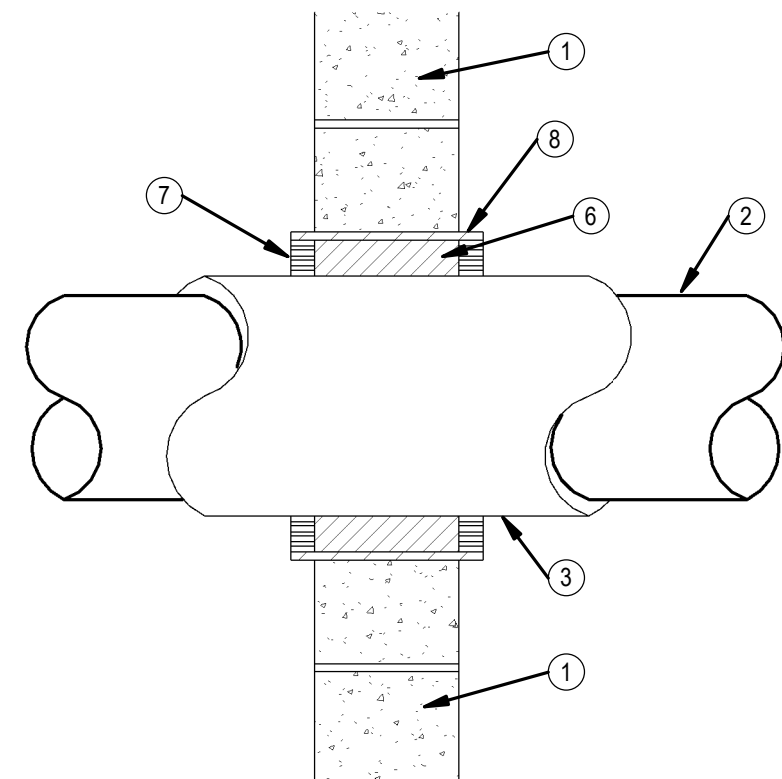

CONCRETE/MASONRY CONSTRUCTION
2" AND LARGER PIPES

1 PIPE PENETRATIONS THRU FIRE RATED WALL
N.T.S.

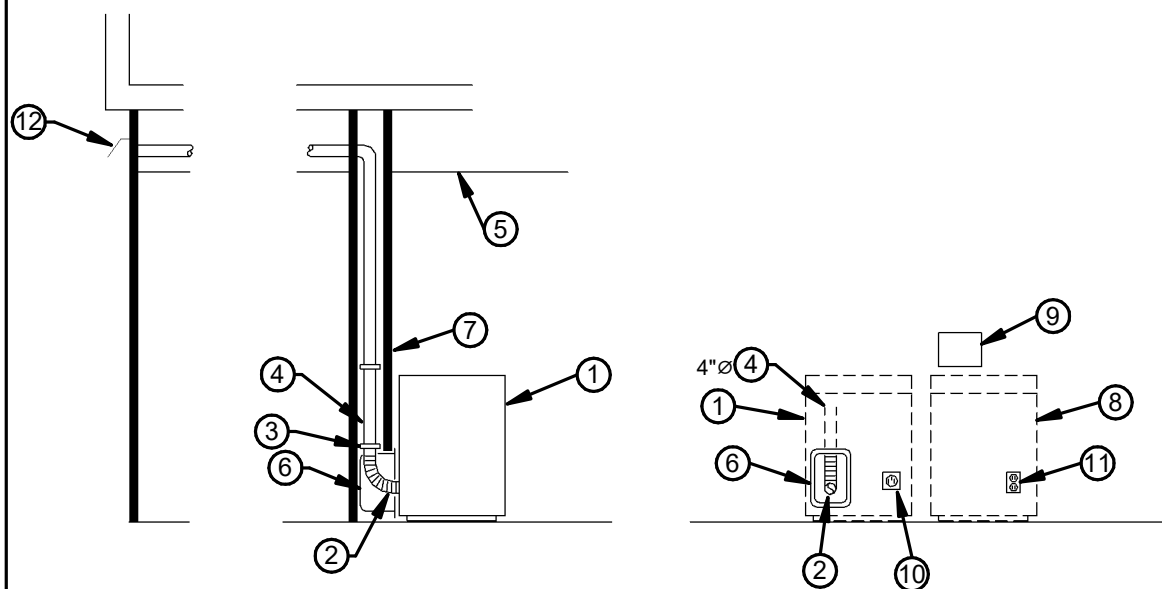


NOTE:
1. COORDINATE LOCATION OF VENT BOX WITH WASHER & DRYER PROVIDED AND WITH ELEC. & PLBG. CONTRACTORS ON LOCATION OF RECEPTACLES & WASHER BOX.


4" SIZE EXCEPT LARGER IF RECOMMENDED BY DRYER MANUFACTURER.

- 1 DRYER.
- 2 FLEXIBLE ALUMINUM DUCT WITH METAL DRAWBAND CONNECTORS.
- 3 STAINLESS STEEL DUCT SUPPORT. SUPPORT AT 4' INTERVALS.
- 4 4" Ø ALUMINUM SPIRAL DUCT. DUCT SHALL NOT BE JOINED WITH SCREWS OR FASTENERS THAT PROTRUDE MORE THAN 1/8" INTO THE INSIDE OF THE DUCT.
- 5 LAY-IN CEILING.
- 6 RECESSED DRYER VENT BOX. FLUSH MTD. IN 6" STUD WALL. 22 GA. ALUMINIZED STEEL WITH FLANGE, 4" DIA. TOP OUTLET. 9"Wx18"Hx5.5"D. INSIDE DIMENSION. FASTEN TO WALL AT FLANGE TO CONNECT TO STUDS. AMERICAN ALDES MODEL PN OR BY IN-O-VATE TECHNOLOGIES OR EQUAL. MOUNT BOTTOM AT 4" ABOVE FLOOR.
- 7 DRYWALL OR MASONRY ENCLOSURE BY G.C.
- 8 WASHER.
- 9 WASHER UTILITY BOX BY P.C.
- 10 220/208 VOLT OUTLET BY E.C.
- 11 DOUBLE DUPLEX OUTLET BY E.C.
- 12 SIDEWALL DRYER VENT HOOD WITH DAMPER. AMERICAN ALDES #22-404 OR EQUAL. HOOD IS GALVANIZED, PAINTING BY G.C., FINAL CUSTOM COLOR SELECTION BY ARCHITECT.


3 DRYER VENT
N.T.S.

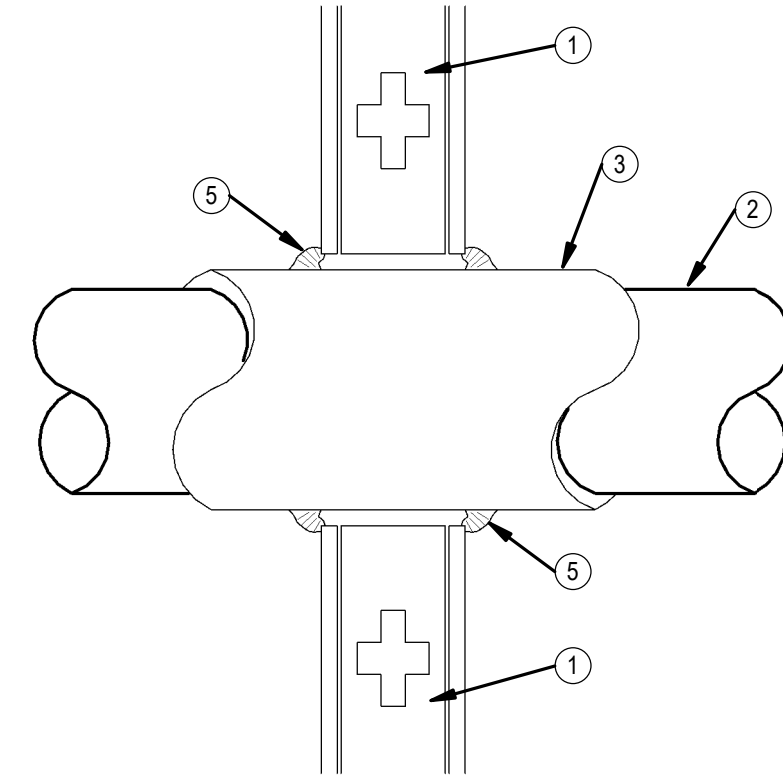

GYPSUM CONSTRUCTION
ALL PIPE SIZES

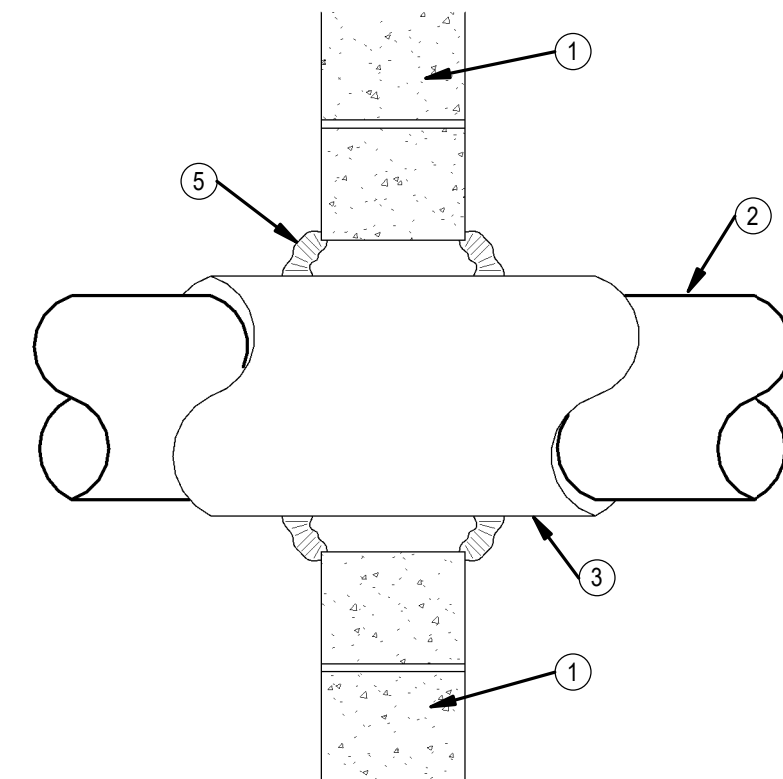


CONCRETE/MASONRY CONSTRUCTION
1/2" - 1.5" PIPES

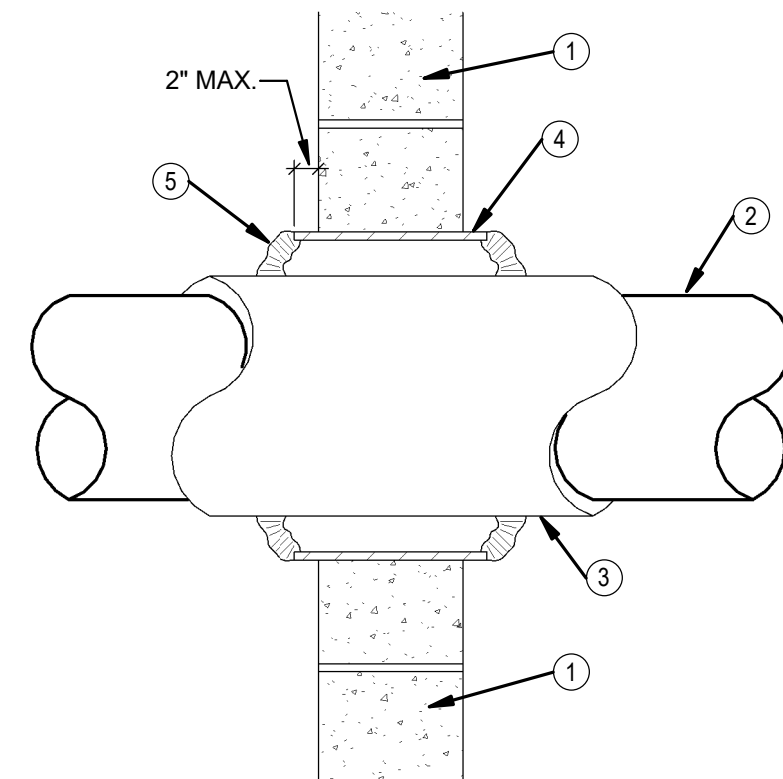

CONCRETE/MASONRY CONSTRUCTION
2" AND LARGER PIPES

2 PIPE PENETRATIONS THRU NON-RATED WALL
N.T.S.

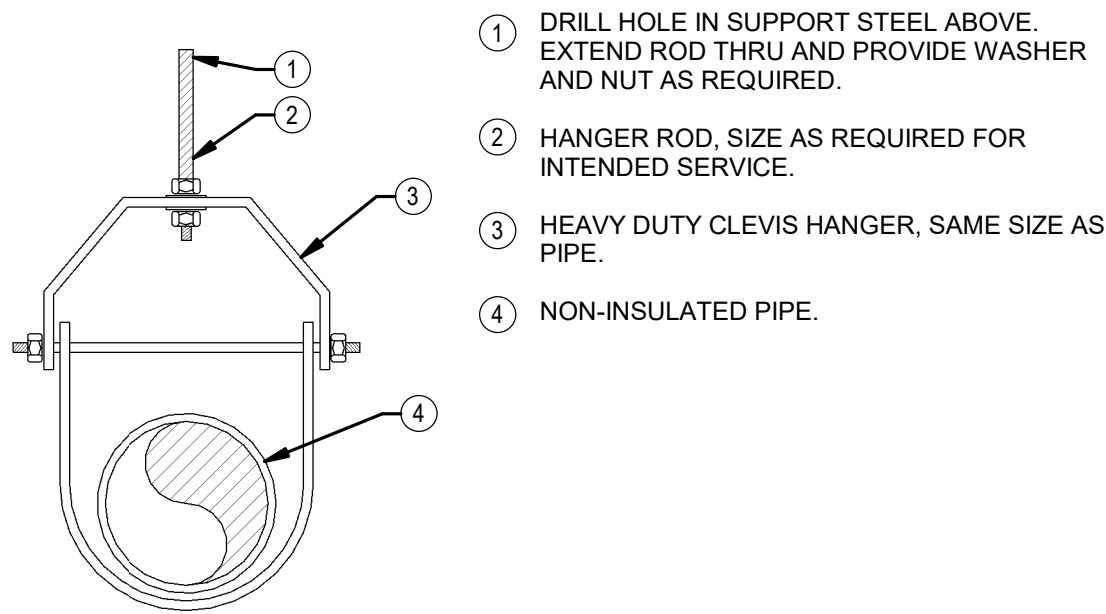

- 1 DRILL HOLE IN SUPPORT STEEL ABOVE. EXTEND ROD THRU AND PROVIDE WASHER AND NUT AS REQUIRED.
- 2 HANGER ROD. SIZE AS REQUIRED FOR INTENDED SERVICE.
- 3 HEAVY DUTY CLEVIS HANGER, SAME SIZE AS PIPE.
- 4 NON-INSULATED PIPE.

4 PIPE HANGER - NON INSULATED PIPE
N.T.S.

- 1 FULL HEIGHT INTERIOR WALL.
- 2 PIPE OR TUBING.
- 3 PIPE INSULATION, CONTINUOUS THROUGH WALL OPENING, SEE SCHEDULE FOR THICKNESS.
- 4 SCHEDULE 40 STEEL PIPE SLEEVE CAST OR GROUTED INTO WALL ASSEMBLY. ENDS FLUSH OR MAX. 2" BEYOND WALL SURFACE.
- 5 CAULK TO FILL VOID AT WALL/SLEEVE OPENING.

NAUMAN & ZELINSKI LLC.
204 S. Ludlow Street Suite 400 Dayton, Ohio 45402
Phone: (937) 223-3821
PROJECT # 24066

A

B

C

D

E

F

ISSUE		
NO.	DATE	DESCRIPTION
	08/01/2025	FOR CONSTRUCTION
	04/17/2026	CONFORMED SET

DATE	08/01/2025
JOB NO.	4284.01
DRAWN	LAC
CHECKED	JDZ
COPYRIGHT © 2025 - App Architecture, Inc.	
TITLE	
DETAILS	

SHEET NO.

H3.1

A

B


C

D

E

F

4/10/2026 12:41 PM

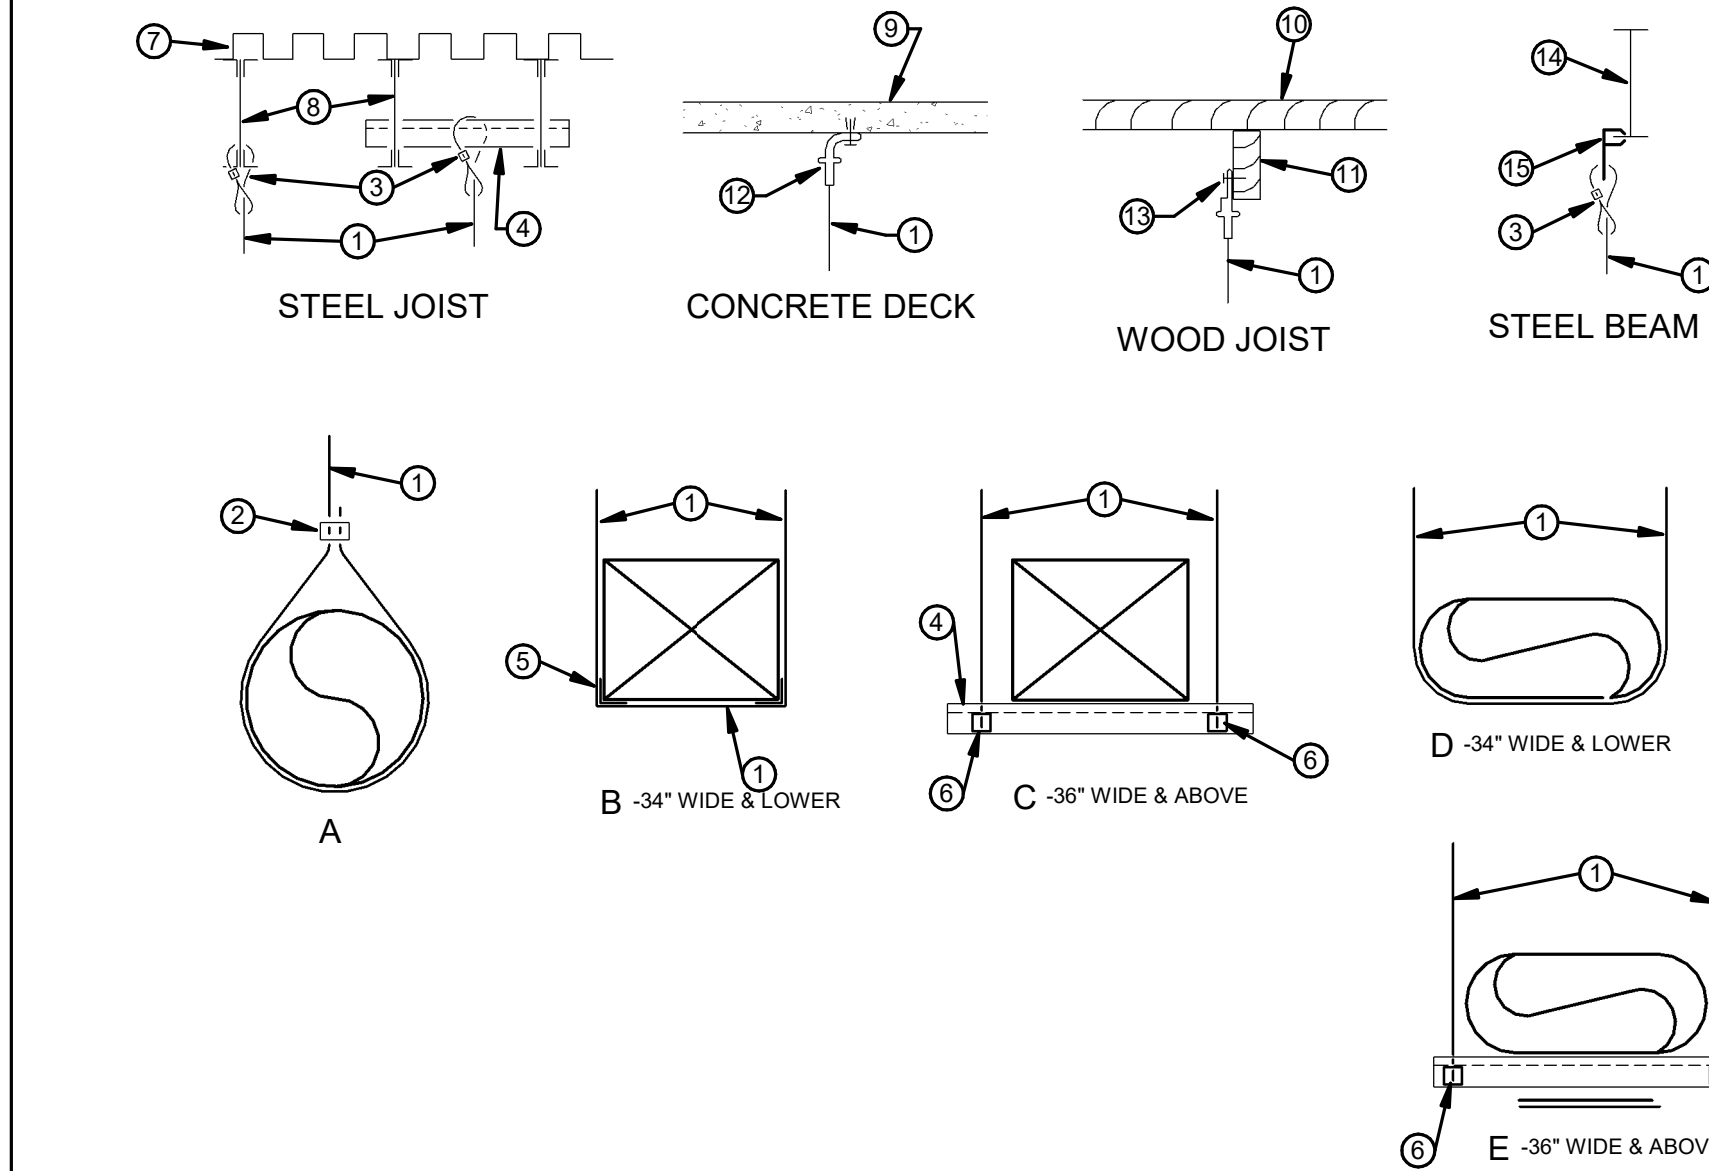


- 1/8" DIA. OR 3/16" DIA. GALVANIZED STEEL CABLE, AISI 316 (GRIPPLE NO. 3 OR NO. 4).
- CABLE LOCKING FASTENER, PERMITTED ONLY ON ROUND DUCT (GRIPPLE HF).
- CABLE LOOP WITH LOCKING FASTENER (GRIPPLE HF).
- UNISTRUT CHANNEL.
- CORNER SADDLE (GRIPPLE).
- GRIPPLE TRAPEZE SUPPORT (GRIPPLE NO. 3).
- METAL DECK.
- METAL JOIST.
- CONCRETE SLAB.
- WOOD DECK.
- WOOD JOIST.
- 90 DEG. EYELET, FASTEN TO CONC. WITH SCREWS, BOLTS OR POWER ACUATED TOOLS. (GRIPPLE 90 DEG. EYELET).
- EYELET, FASTEN TO WOOD WITH SCREWS, BOLTS OR NAILS. (GRIPPLE EYELET).
- STEEL BEAM.
- BEAM CLIP - GRIPPLE GCB.

* HVAC CONTRACTOR SHALL BE RESPONSIBLE FOR DESIGN & LAYOUT OF DUCT HANGERS & SUPPORTS.
* ALL SUPPORT MATERIALS SHALL BE PAINTED, COATED OR GALVANIZED.
* STRUCTURE CONNECTIONS SHALL BE AT STRUCTURAL ELEMENTS ONLY. PROVIDE SPANNING STRUCTURAL ELEMENTS WHERE REQUIRED.
* SINGLE CHANNEL DUCT TRAPEZE CONNECTION DEVICES ARE NOT APPROVED.
* PROVIDE HANGER SPACING AS REQUIRED FOR SUPPORT, MAXIMUM 8 FT. SPACING EXCEPT FOR DUCT DIAMETER OR WIDTHS 36" & LARGER SHALL BE MAXIMUM 4 FT. SPACING.
* DESIGN SHALL MAINTAIN SUPPORT UPON FAILURE OF ANY INDIVIDUAL HANGER.
* STEEL CABLE DUCT SUPPORT SYSTEM A, B OR D SHALL BE UTILIZED WHERE DUCTS ARE EXPOSED IN NON MECHANICAL AREA.
* USE OF STRAP OR THREADED ROD HANGERS PER SMACNA ARE ALSO ACCEPTABLE IN ABOVE CEILING LOCATIONS.
* CABLE SUPPORTS & ACCESSORIES SHALL BE MANUFACTURED BY GRIPPLE OR EQUAL BY DUCTMATE OR DURODYNE.
* CABLE SUPPORTS & ACCESSORIES SHALL NOT BE PAINTED.

1 DUCT HANGERS & SUPPORTS

WIRE HANGERS

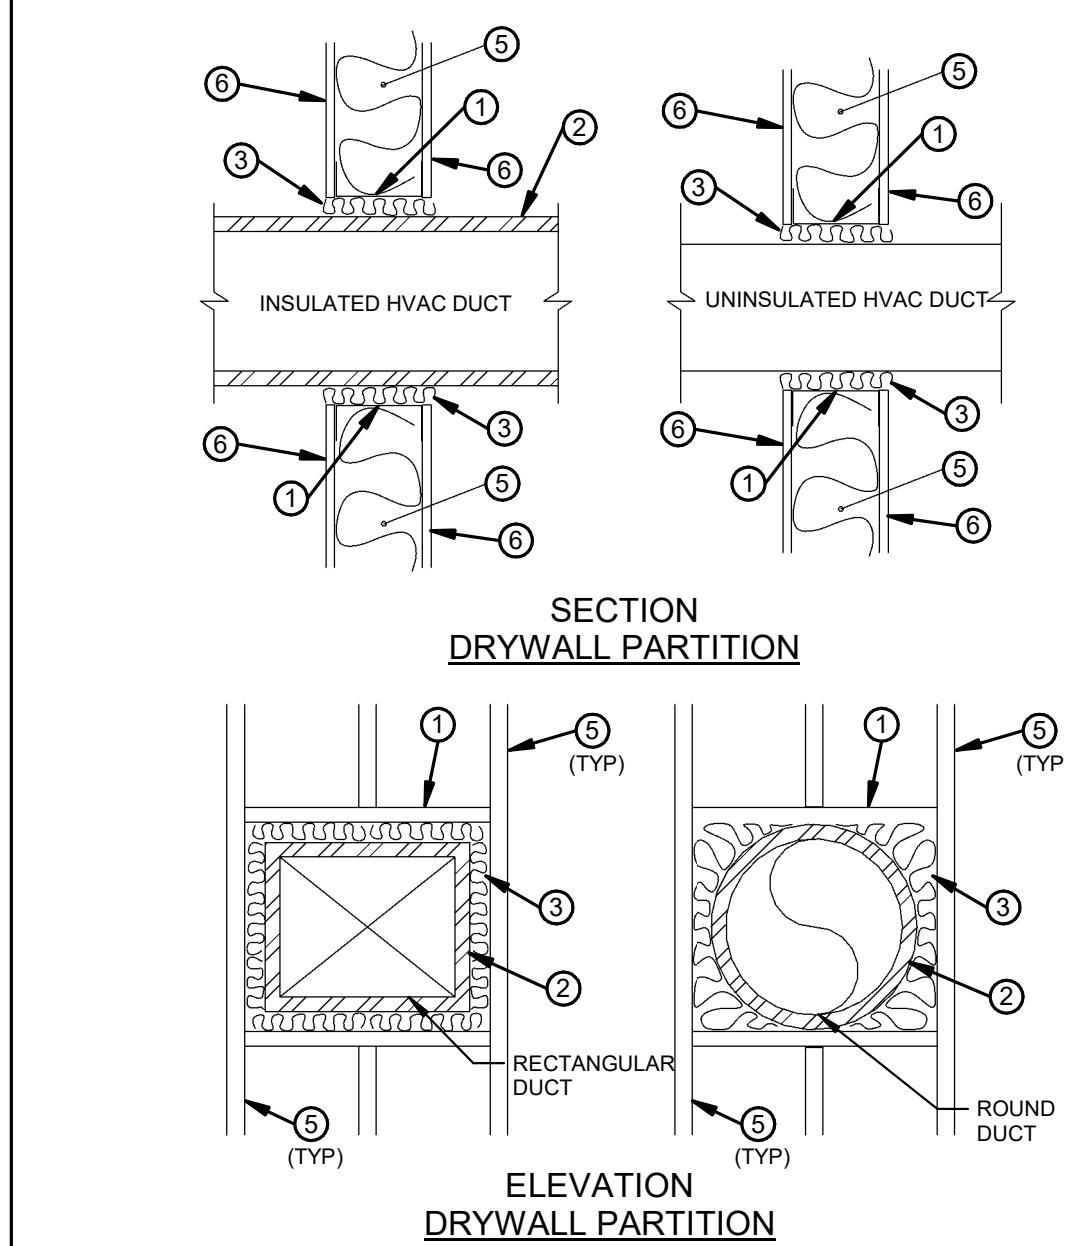


- WALL OPENING WITH FRAMING BY G.C.
- DUCT INSULATION, SEE SCHEDULE FOR THICKNESS.
- FILL VOID WITH 1.5" THICK, 0.75 P FIBERGLASS BATT INSULATION.
- LINTEL BY G.C.
- WOOD OR METAL STUDS AT 16" O.C. BY G.C.
- DRYWALL BY G.C.
- MASONRY WALL BY G.C.
- FRAMED MASONRY OPENING BY G.C.

3 DUCT SEALING THRU NON-FIRE RATED WALL

N.T.S.

* NEW CONSTRUCTION, FRAMED OPENING, DUCT SIDE OR DIA. ≥ 12"

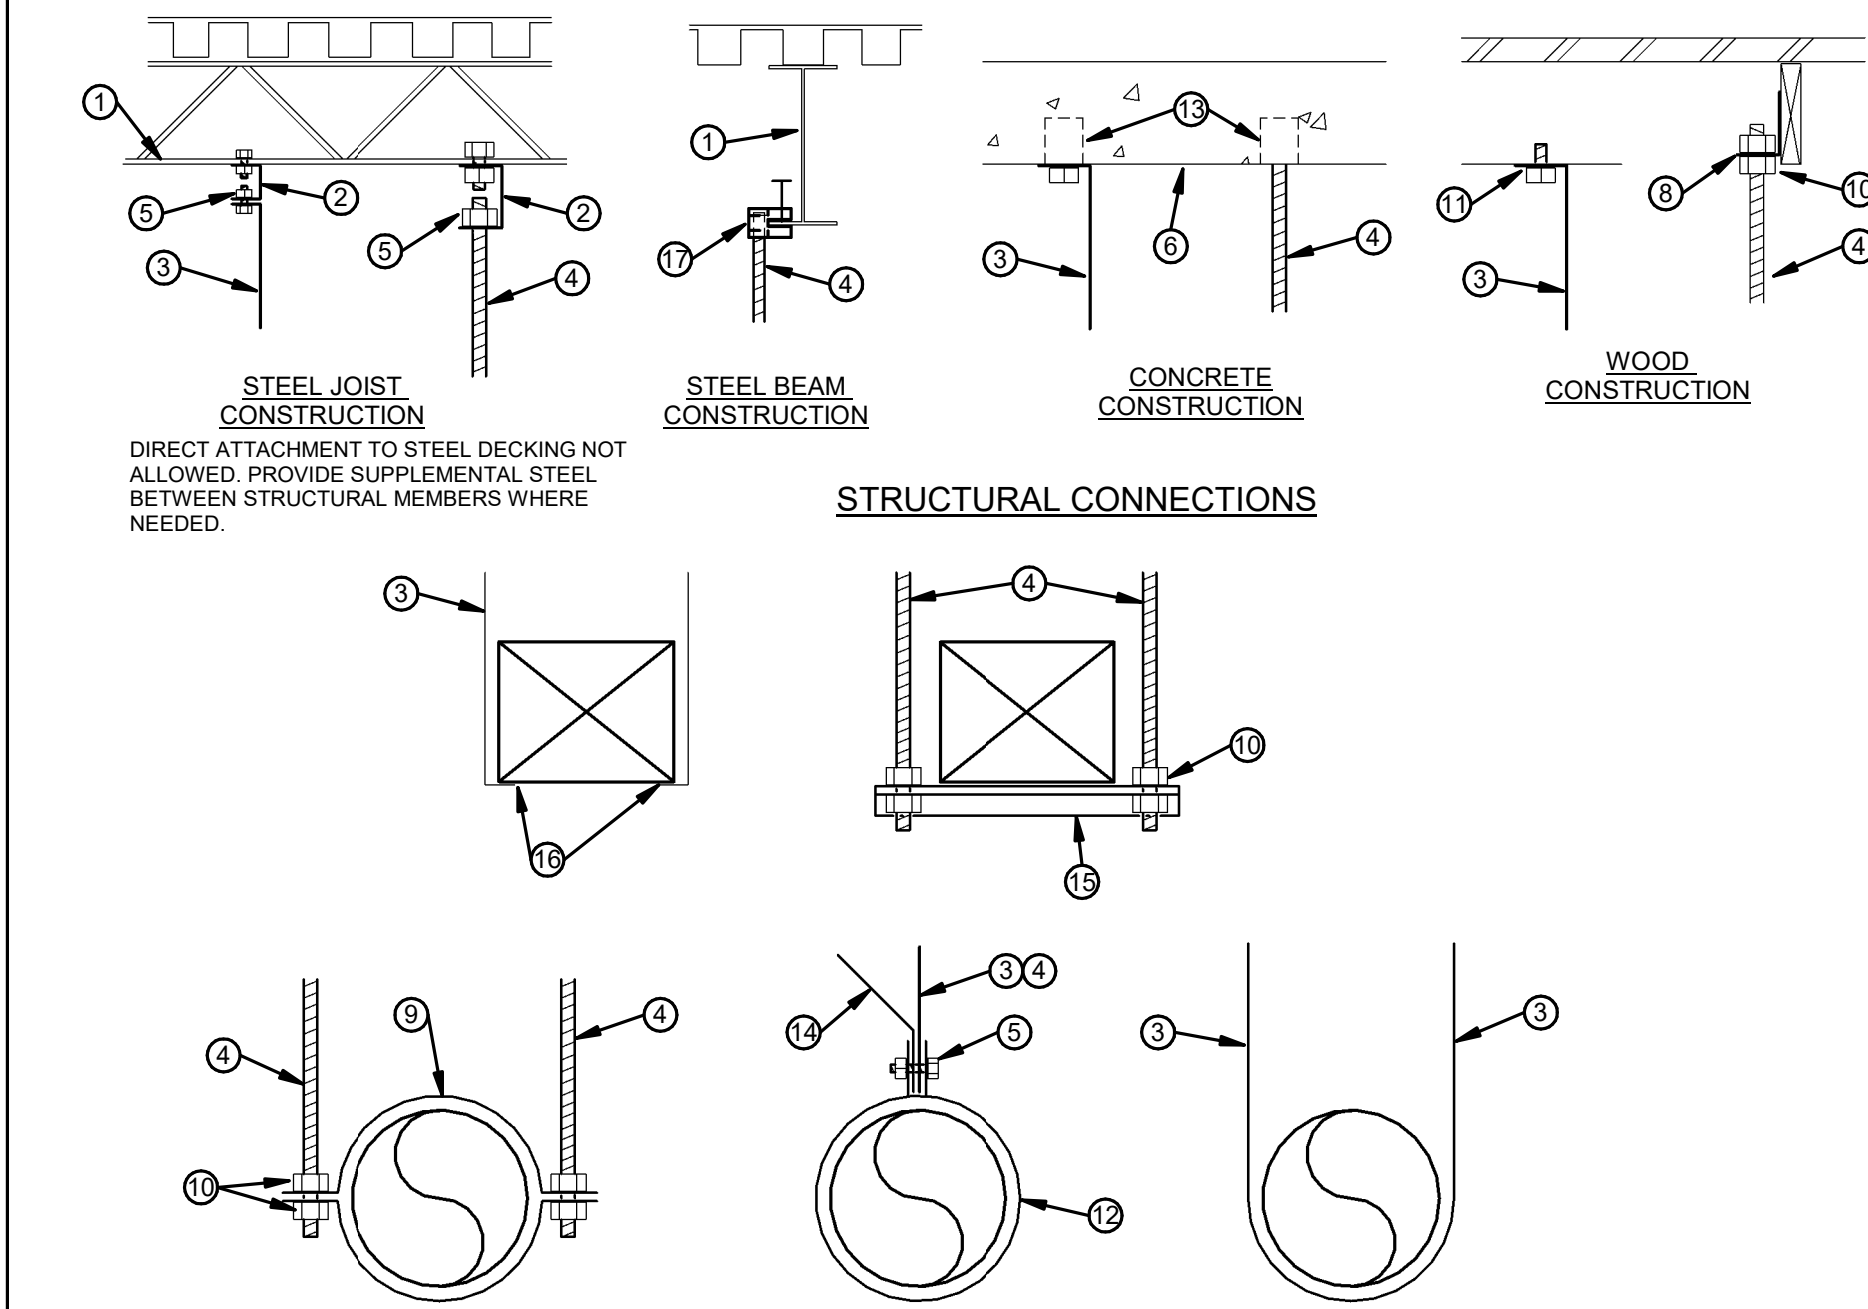

STRUCTURAL CONNECTIONS


DUCT CONNECTIONS

- STEEL JOIST OR BEAM.
- UNISTRUT CHANNEL SPANNING TWO JOIST OR BEAMS. ATTACH TO BOTTOM CHORDS OF TWO BEAMS OR JOIST WITH "C" CLAMP.
- GALVANIZED SHEETMETAL STRAP HANGER.
- GALVANIZED THREADED ROD.
- GALVANIZED BOLT & NUT.
- CONCRETE SLAB.
- WOOD DECK & BEAM.
- STEEL ANGLE CLIP ENGINEERED FASTENER FOR THREADED ROD INTO WOOD.
- TWO GALVANIZED BAND HANGERS.
- RETAINING NUTS & WASHERS.
- ATTACH TO BOTTOM OF WOOD BEAM OR JOIST WITH LAG BOLT.
- ONE PIECE GALVANIZED STEEL BAND HANGER.
- CONCRETE EXPANSION ANCHOR OR CONCRETE INSERT IN NEW CONSTRUCTION.
- SEISMIC SWAY BRACE ATTACHED TO STRUCTURE.
- PAINTED STEEL UNISTRUT CHANNEL.
- GALVANIZED STEEL RESTRAINT PER SMACNA REQUIREMENTS.
- THREADED ROD BEAM CLAMP.

NOTE:
ALL HANGERS & SUPPORT OF DUCT SHALL BE IN ACCORDANCE WITH SMACNA HVAC DUCT CONSTRUCTION STANDARDS SECOND ADDITION - 1995.

2 DUCT HANGERS & SUPPORTS

METAL STRAP & ROD HANGERS

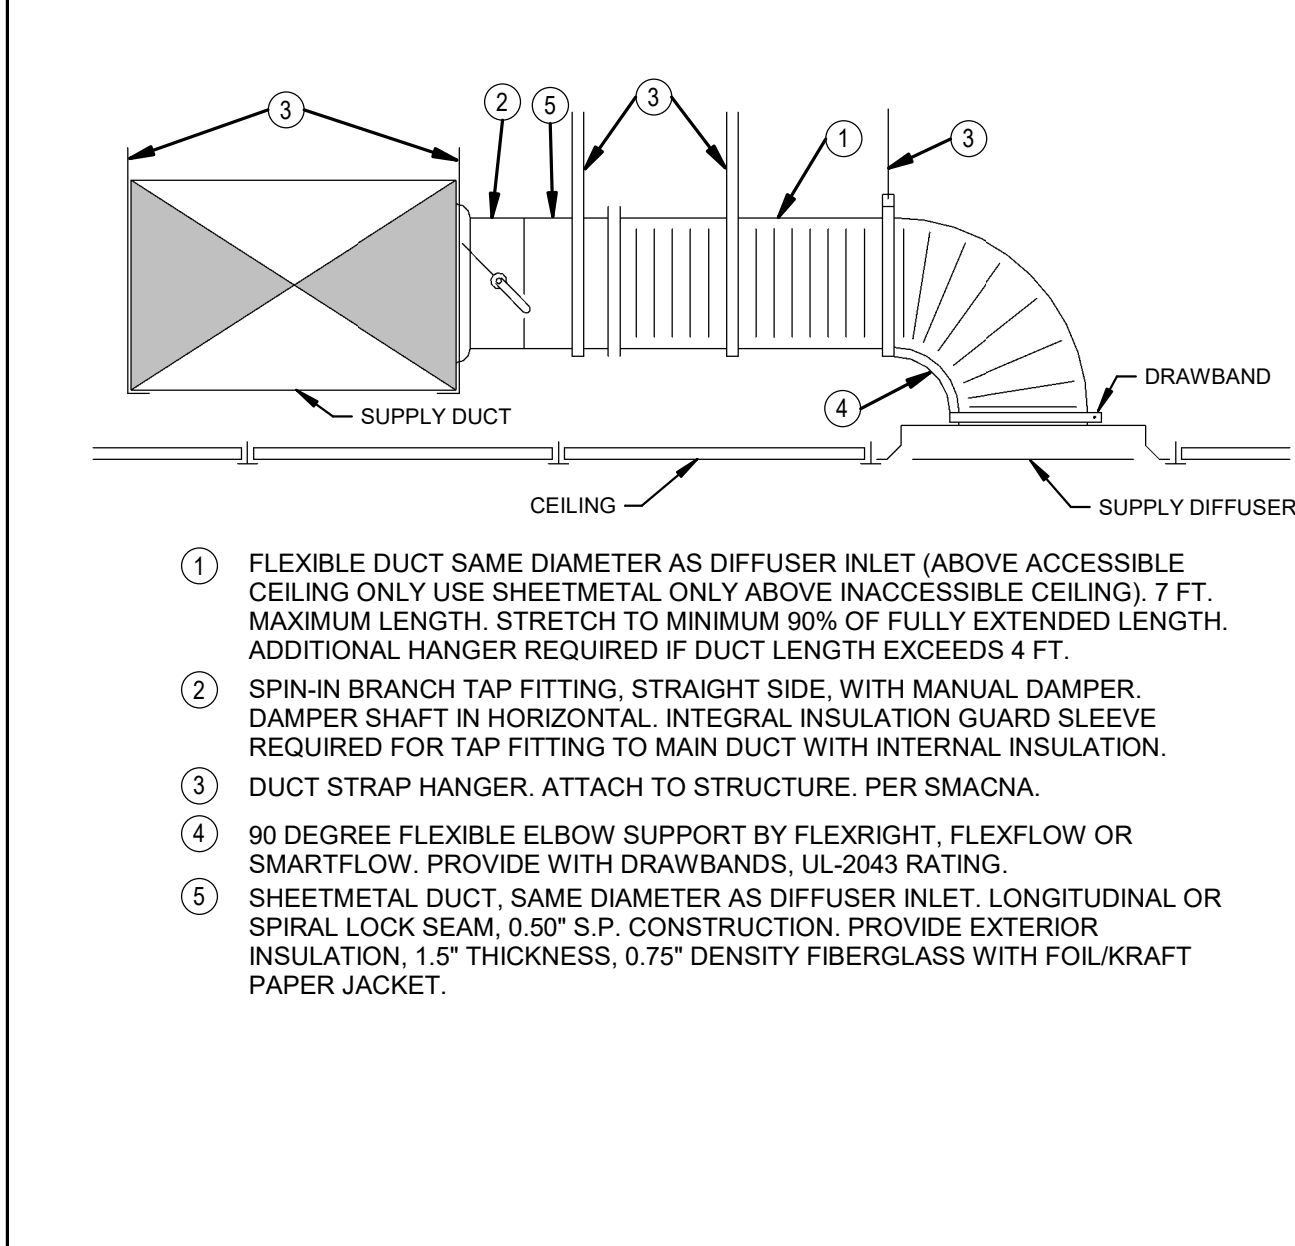

- FLEXIBLE DUCT SAME DIAMETER AS DIFFUSER INLET (ABOVE ACCESSIBLE CEILING ONLY USE SHEETMETAL ONLY ABOVE INACCESSIBLE CEILING). 7 FT. MAXIMUM LENGTH. STRETCH TO MINIMUM 90% OF FULLY EXTENDED LENGTH. ADDITIONAL HANGER REQUIRED IF DUCT LENGTH EXCEEDS 4 FT.
- SPIN-IN BRANCH TAP FITTING, STRAIGHT SIDE, WITH MANUAL DAMPER, DAMPER SHAFT IN HORIZONTAL. INTEGRAL INSULATION GUARD SLEEVE REQUIRED FOR TAP FITTING TO MAIN DUCT WITH INTERNAL INSULATION.
- DUCT STRAP HANGER. ATTACH TO STRUCTURE. PER SMACNA.
- 90 DEGREE FLEXIBLE ELBOW SUPPORT BY FLEXRIGHT, FLEXFLOW OR SMARTFLOW. PROVIDE WITH DRAWBANDS, UL-2043 RATING.
- SHEETMETAL DUCT, SAME DIAMETER AS DIFFUSER INLET. LONGITUDINAL OR SPIRAL LOCK SEAM, 0.50" S.P. CONSTRUCTION. PROVIDE EXTERIOR INSULATION, 1.5" THICKNESS, 0.75" DENSITY FIBERGLASS WITH FOIL/KRAFT PAPER JACKET.

4 CEILING DIFFUSER

N.T.S.

NAUMAN & ZELINSKI LLC.
204 S. Ludlow Street Suite 400 Dayton, Ohio 45402
Phone: (937) 233-3821
PROJECT # 24066

A

B

C

D

E

F

App Architecture
creative focused design
615 Woodside Drive, Englewood, Ohio 45322
T 937.836.8898 F 937.832.3696
www.app-arch.com

STATE OF OHIO
JEFFERY D. ZELINSKI
63822
REGISTERED PROFESSIONAL ENGINEER
JEFFERY D. ZELINSKI, LICENSE #63822
EXPIRATION DATE 12/31/2027

CITY OF DAYTON
DAYTON FIRE DEPARTMENT
STATION 16
4111 Kings Highway, Dayton, Ohio 45406

ISSUE
NO. DATE DESCRIPTION
08/01/2025 FOR CONSTRUCTION
04/17/2026 CONFORMED SET

DATE 08/01/2025
JOB NO. 4284.01
DRAWN LAC
CHECKED JDZ
COPYRIGHT © 2025 - App Architecture, Inc.
TITLE DETAILS

SHEET NO.
H3.2

A

B


C

D


E

F


1 2 3 4 5 6 7

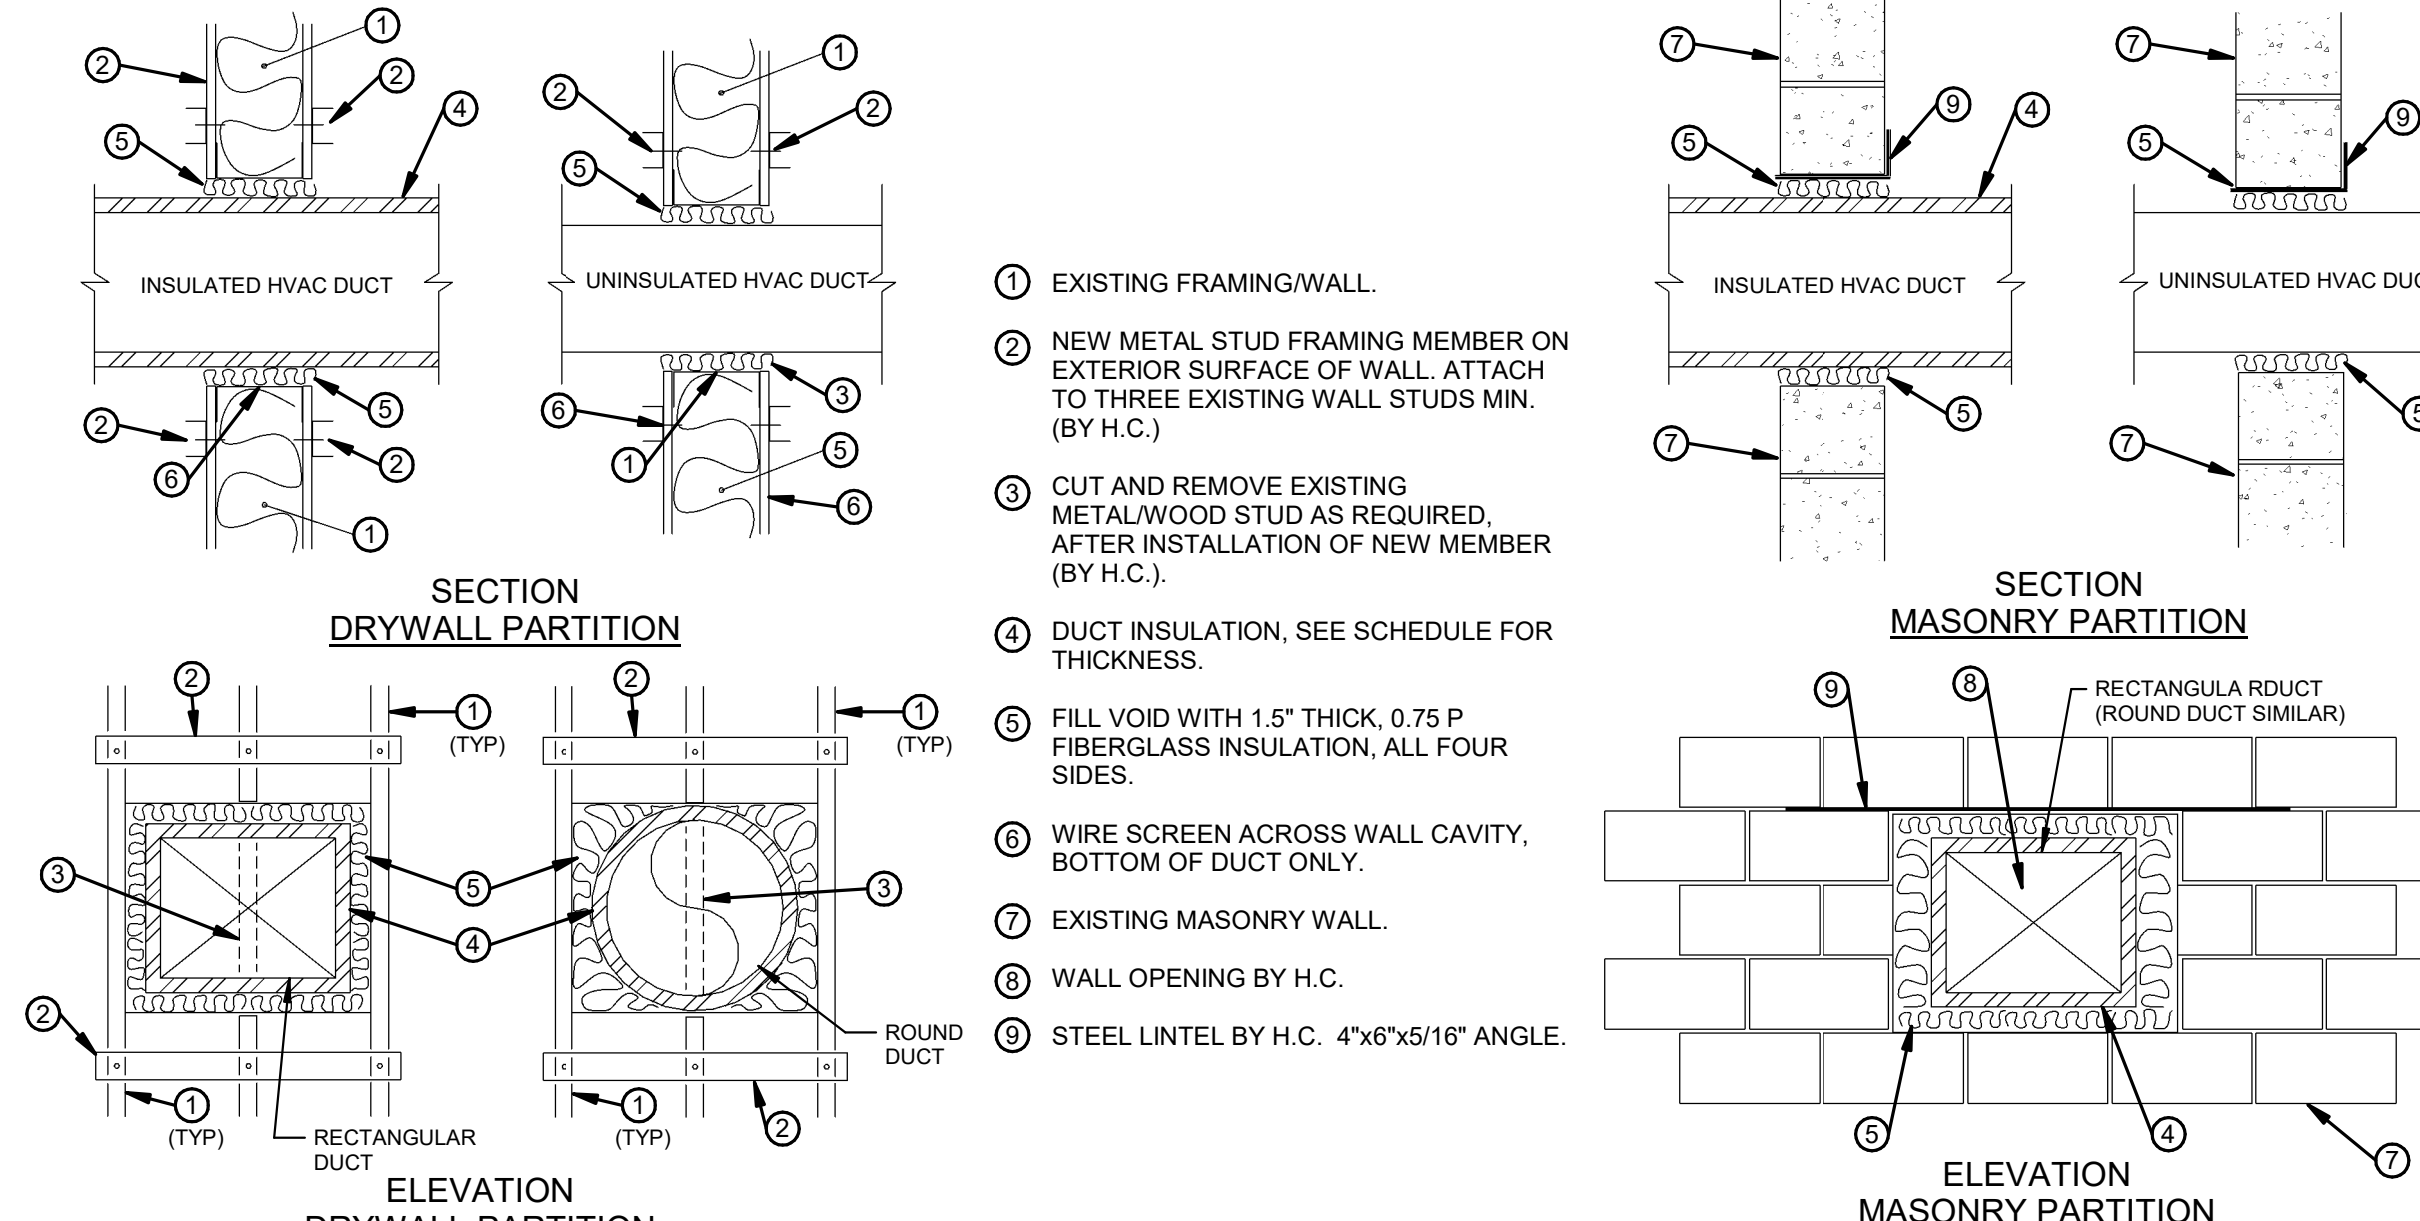

1 DUCT SEALING THRU NON-FIRE RATED WALL N.T.S. * EXISTING CONSTRUCTION, FRAMED OPENING, DUCT SIDE OR DIA. ≥ 12"

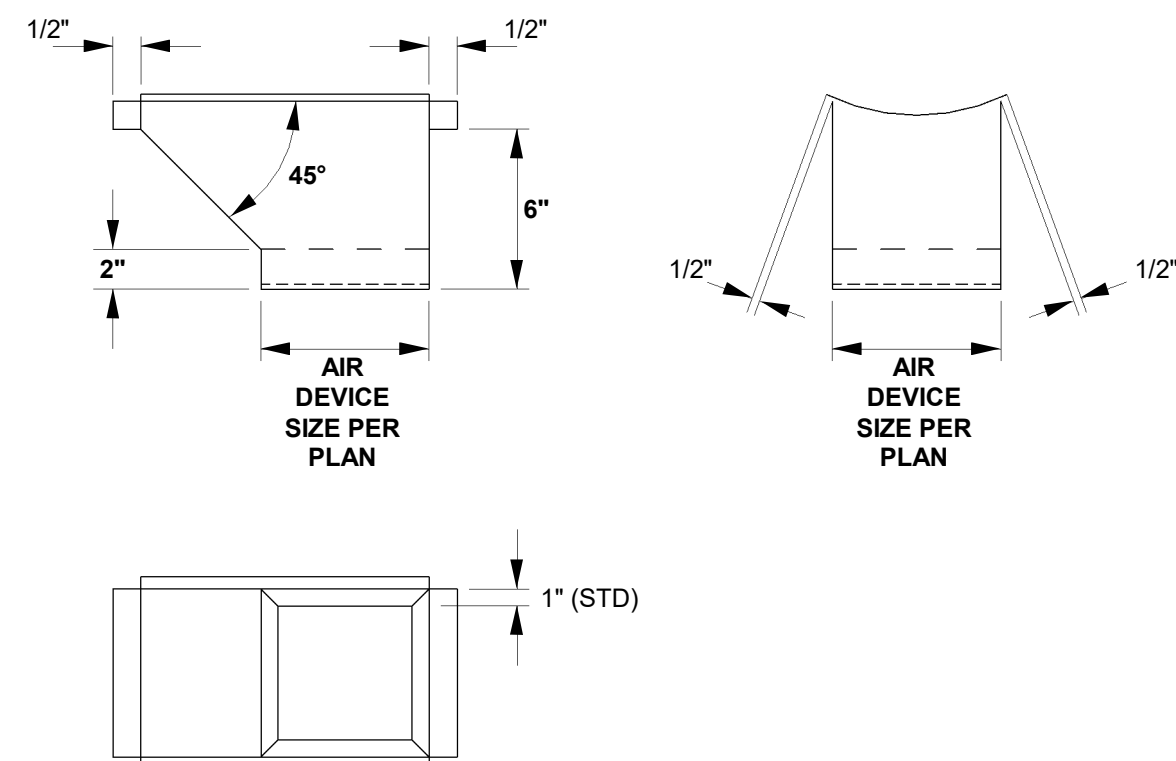


2 RECTANGULAR LO-LOSS TAP N.T.S. ROUND MAIN - RECTANGULAR TAP

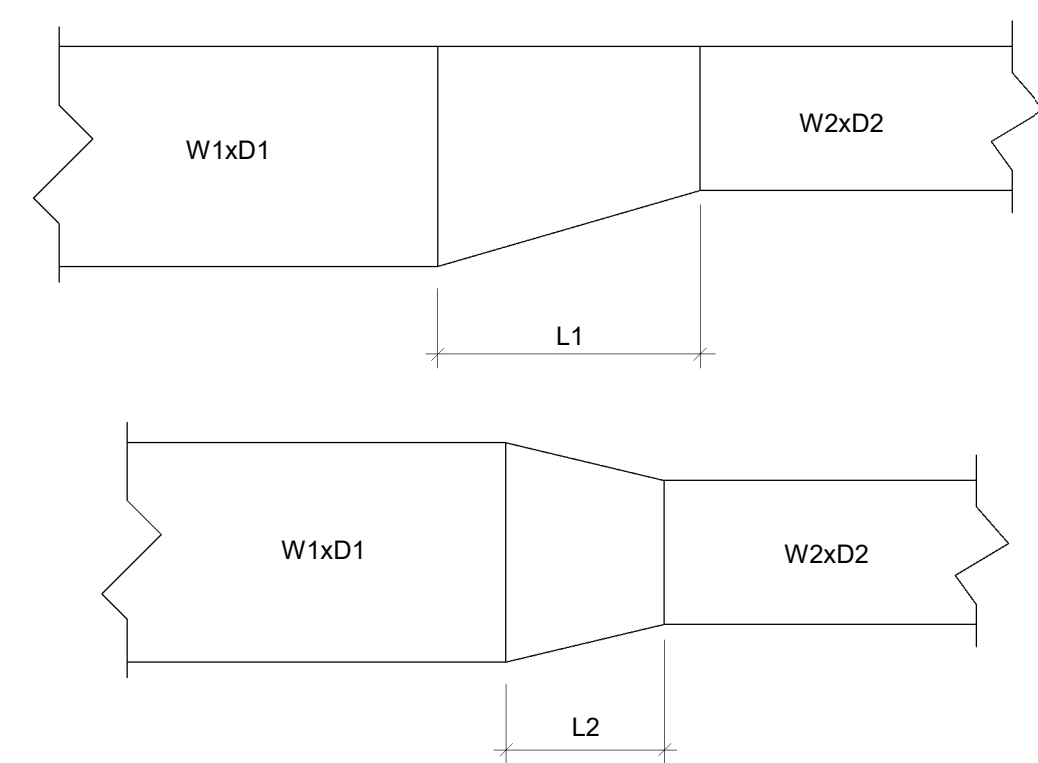


NOTES:
1. DIMENSIONS W1, W2, D1, AND D2 AS INDICATED ON THE DRAWINGS.
2. FOR LOW VELOCITY DUCTWORK (1800 FPM OR LESS)
L1 = 4 x (W1-W2) OR 4 x (D1-D2) WHICHEVER IS GREATER.
L2 = 2 x (W1-W2) OR 2 x (D1-D2) WHICHEVER IS GREATER.
3. FOR MEDIUM AND HIGH VELOCITY DUCTWORK (OVER 1800 FPM)
L1 = 7 x (W1-W2) OR 7 x (D1-D2) WHICHEVER IS GREATER.
L2 = 3.5 x (W1-W2) OR 3.5 x (D1-D2) WHICHEVER IS GREATER.

3 RECTANGULAR TRANSITION N.T.S.

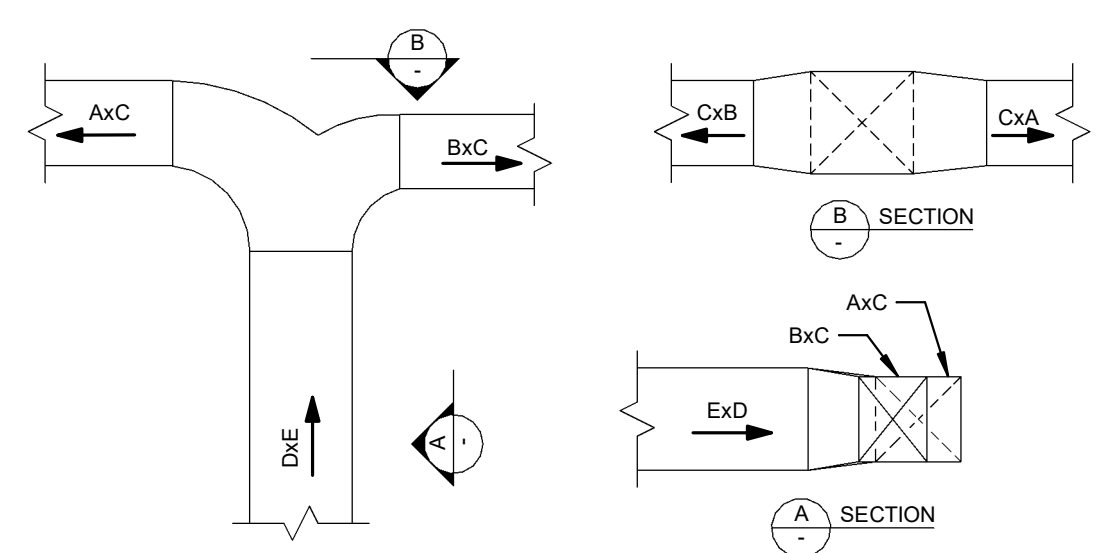


NOTES:
1. DIMENSIONS A, B, C, D, AND E AS INDICATED ON DRAWINGS.
2. TRANSITIONS SHOWN CONCENTRIC IN PLAN, MAY BE FLAT ON EITHER SIDE. TRANSITION SHOWN FLAT ON TOP IN SECTION, MAY BE FLAT ON BOTTOM OR CONCENTRIC. TRANSITION DUCT AS FIELD CONDITIONS DICTATE.
3. SAME FOR RETURN AND EXHAUST DUCTS EXCEPT AIRFLOW IS REVERSED.

5 RECTANGULAR TEE REDUCING Y-BRANCHES N.T.S.

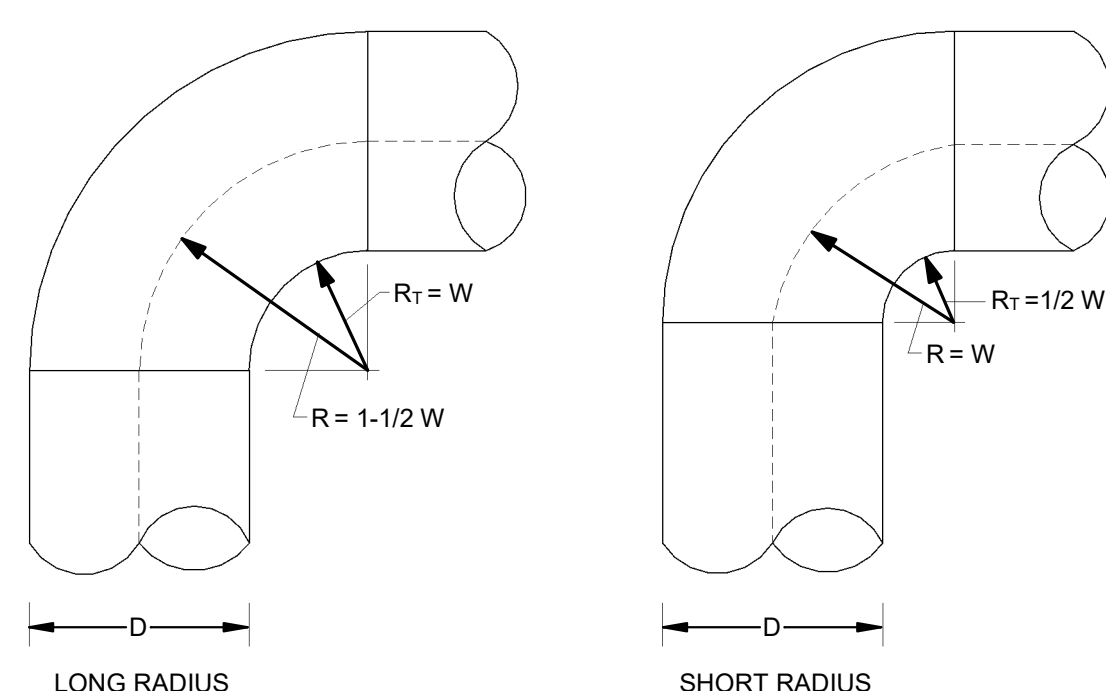

NOTES:
1. DIMENSION D AS SHOWN ON THE DRAWINGS.
2. USE LONG RADIUS ELBOWS ON ALL DUCTWORK SYSTEMS WHERE POSSIBLE OR UNLESS OTHERWISE INDICATED.
3. ONLY WHEN IT IS IMPOSSIBLE TO USE LONG RADIUS ELBOWS, USE LARGEST POSSIBLE RADIUS WITH A MINIMUM RADIUS EQUAL TO THAT OF A SHORT RADIUS ELBOW.

6 ROUND 90° RADIUS ELBOW N.T.S.

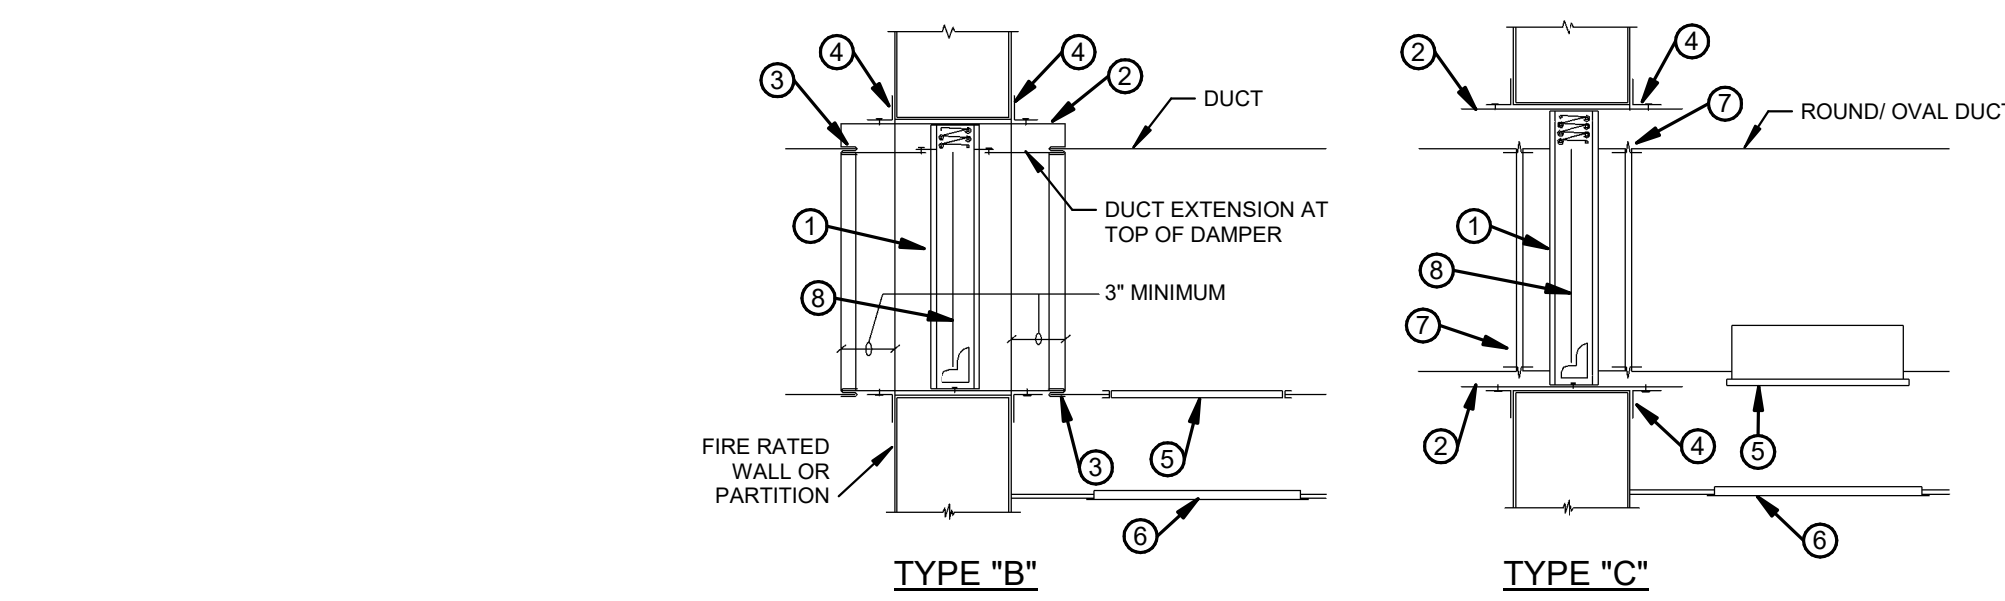


GENERAL NOTES

- FIRE DAMPERS SHALL BE UL CLASSIFIED.
- FIRE DAMPERS SHALL BE 1.5 HOUR RATED FOR 2 HOUR RATED WALLS OR LESS; 3 HOUR FIRE RATED FOR 3 HOUR WALLS.
- FIRE DAMPERS SHALL BE DYNAMIC RATED, CURTAIN TYPE, SPRING OPERATED
- DIFFERENTIAL PRESSURE RATING OF 4" MINIMUM, HIGHER WHERE REQUIRED TO MATCH DUCT CONSTRUCTION.
- 2000 FPM MAX. AIRFLOW RATING, EXCEPT 4000 FPM WHERE DESIGN DUCT VELOCITY IS OVER 2000 FPM.
- FIRE CLOSURE FUSIBLE LINK OF 165 DEG. F. EXCEPT WHERE REQUIRED TO BE HIGHER BY APPLICATION.
- GALVANIZED STEEL CONSTRUCTION IN GALVANIZED DUCT, STAINLESS STEEL IN OTHER APPLICATIONS.
- NOMINAL 4" STANDARD FRAME WIDTH.
- INSTALLATION OF FIRE DAMPERS AND ACCESSORIES INCLUDING INSULATION SHALL CONFORM TO NFPA 90A, SMACNA AND MANUFACTURER'S INSTRUCTIONS.
- DETAILS SHOW INSTALLATION OF FIRE DAMPER IN WALL. DAMPER INSTALLATION IN FLOOR SIMILAR. REFER TO PLANS FOR ACCESS LOCATION.

NOTE:
AT 2 HR. FIRE WALL WITH DOUBLE WALL CONSTRUCTION, ONLY A SINGLE DAMPER IS REQUIRED PER 2006 NFPA 221 (NOT A HIGH CHALLENGE FIRE WALL) PROVIDE SINGLE SLEEVE CONTINUOUS THRU BOTH WALLS WITH FIRE DAMPER CENTERED IN SLEEVE FOR GYMNASIUM RETURN AIR. INSTALL SLEEVE DURING CONSTRUCTION OF WALL. TERMINATE SLEEVE IN MORTAR JOINTS AROUND OPEN AIR BLOCK (GYM SIDE). SLEEVE TO EXTEND THRU CORRIDOR SIDE WALL AND UTILIZE SINGLE SIDE MOUNTING ANGLE (RUSKIN FAST OR EQUAL). PROVIDE MULTIPLE SECTION DAMPER WITH FRAME AS REQUIRED FOR OPENING. CENTER TYPE "A" DAMPER(S) IN CORRIDOR SIDE WALL.

- 1 FIRE DAMPER TYPES - TYPE "B" - BLADES STORED OUT OF AIR STREAM. TYPE "C" - ROUND/OVAL DUCT, BLADES STORED OUT OF AIR STREAM. ATTACH TO SLEEVE PER SMACNA, MINIMUM 4 CONNECTIONS (2 ON EACH SIDE OF BLADE CHANNEL) PER SIDE, MAX. 6" APART - TACK WELD, #10 SCREWS, 0.25" BOLTS/NUTS OR 3/16" STEEL POP RIVETS.
- 2 SHEETMETAL WALL SLEEVE, SAME MATERIAL AS DUCT. SHEETMETAL GAUGE PER SMACNA. MAINTAIN REQUIRED CLEARANCE TO WALL.
- 3 DUCT/SLEEVE CONNECTION, BREAKAWAY TYPE.
- 4 RETAINING ANGLE ALL FOUR SIDES, 1.5"x1.5" LEGS (MIN.). GAUGE PER SMACNA. 1" MINIMUM OVERLAP OF WALL BEYOND OPENING, EXTENDED LEG MAY BE REQUIRED. BOLT, SCREW, OR TACK WELD TO WALL SLEEVE. SPACING OF FASTENERS PER SMACNA.
- 5 DUCT ACCESS PANEL OR DOOR - 18"x18" EXCEPT SMALLER WHERE LIMITED BY DUCT SIZE.
- 6 CEILING ACCESS PANEL IF CEILING IS NOT ACCESSIBLE.
- 7 ROUND DUCT COUPLING.
- 8 STAINLESS STEEL CLOSURE SPRING.

4 FIRE DAMPERS DETAIL N.T.S.

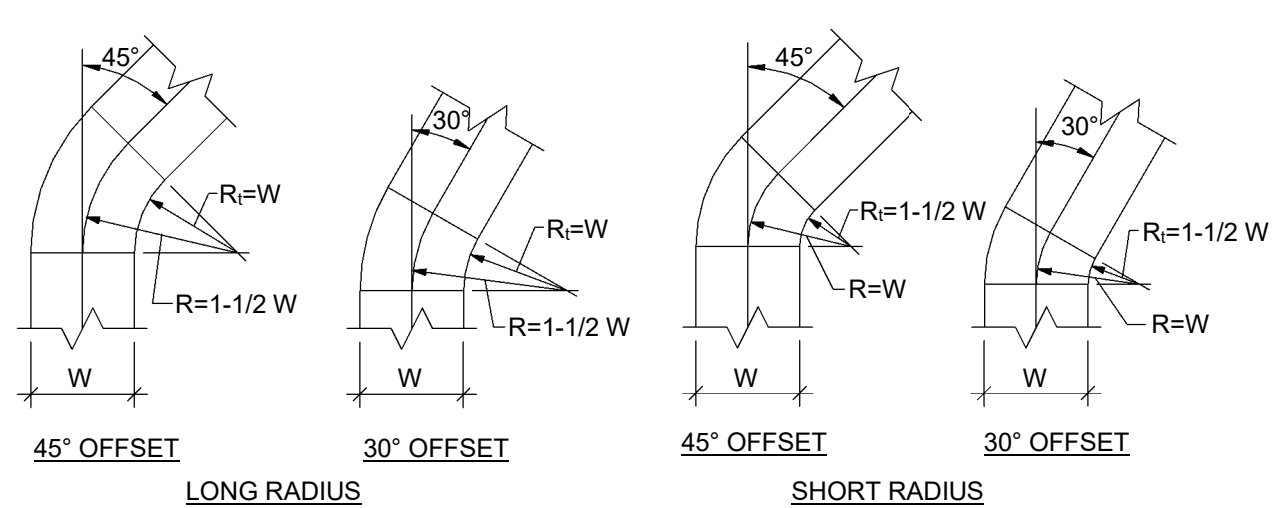

NOTES:
1. USE ONLY LONG RADIUS ELBOWS ON KITCHEN HOOD AND DISHWASHER HOOD EXHAUST DUCTWORK.
2. USE LONG RADIUS ELBOWS ON ALL DUCTWORK SYSTEMS WHERE POSSIBLE OR UNLESS OTHERWISE INDICATED.
3. ONLY WHEN IT IS IMPOSSIBLE TO USE LONG RADIUS ELBOWS, USE LARGEST POSSIBLE RADIUS WITH A MINIMUM RADIUS EQUAL TO THAT OF A SHORT RADIUS ELBOW.

7 RECTANGULAR 45° & 30° RADIUS ELBOW N.T.S.

NAUMAN & ZELINSKI LLC
204 S. Ludlow Street Suite 400 Dayton, Ohio 45402
Phone: (937) 233-3821
PROJECT # 24066

App Architecture
creative focused design

615 Woodside Drive, Englewood, Ohio 45322
T 937.836.8898 F 937.832.3696
www.app-arch.com

STATE OF OHIO
JEFFREY D. ZELINSKI
63822
REGISTERED PROFESSIONAL ENGINEER

JEFFREY D. ZELINSKI, LICENSE #63822
EXPIRATION DATE 12/31/2027

CITY OF DAYTON
DAYTON FIRE DEPARTMENT
STATION 16

4111 Kings Highway, Dayton, Ohio 45406

ISSUE

NO.	DATE	DESCRIPTION
08/01/2025	FOR CONSTRUCTION	
04/17/2026	CONFORMED SET	

DATE 08/01/2025
JOB NO. 4284.01
DRAWN LAC
CHECKED JDZ
COPYRIGHT © 2025 - App Architecture, Inc.
TITLE **DETAILS**

SHEET NO.
H3.3

4/10/2025 1:24:42 PM

A













B

C

D

E

F

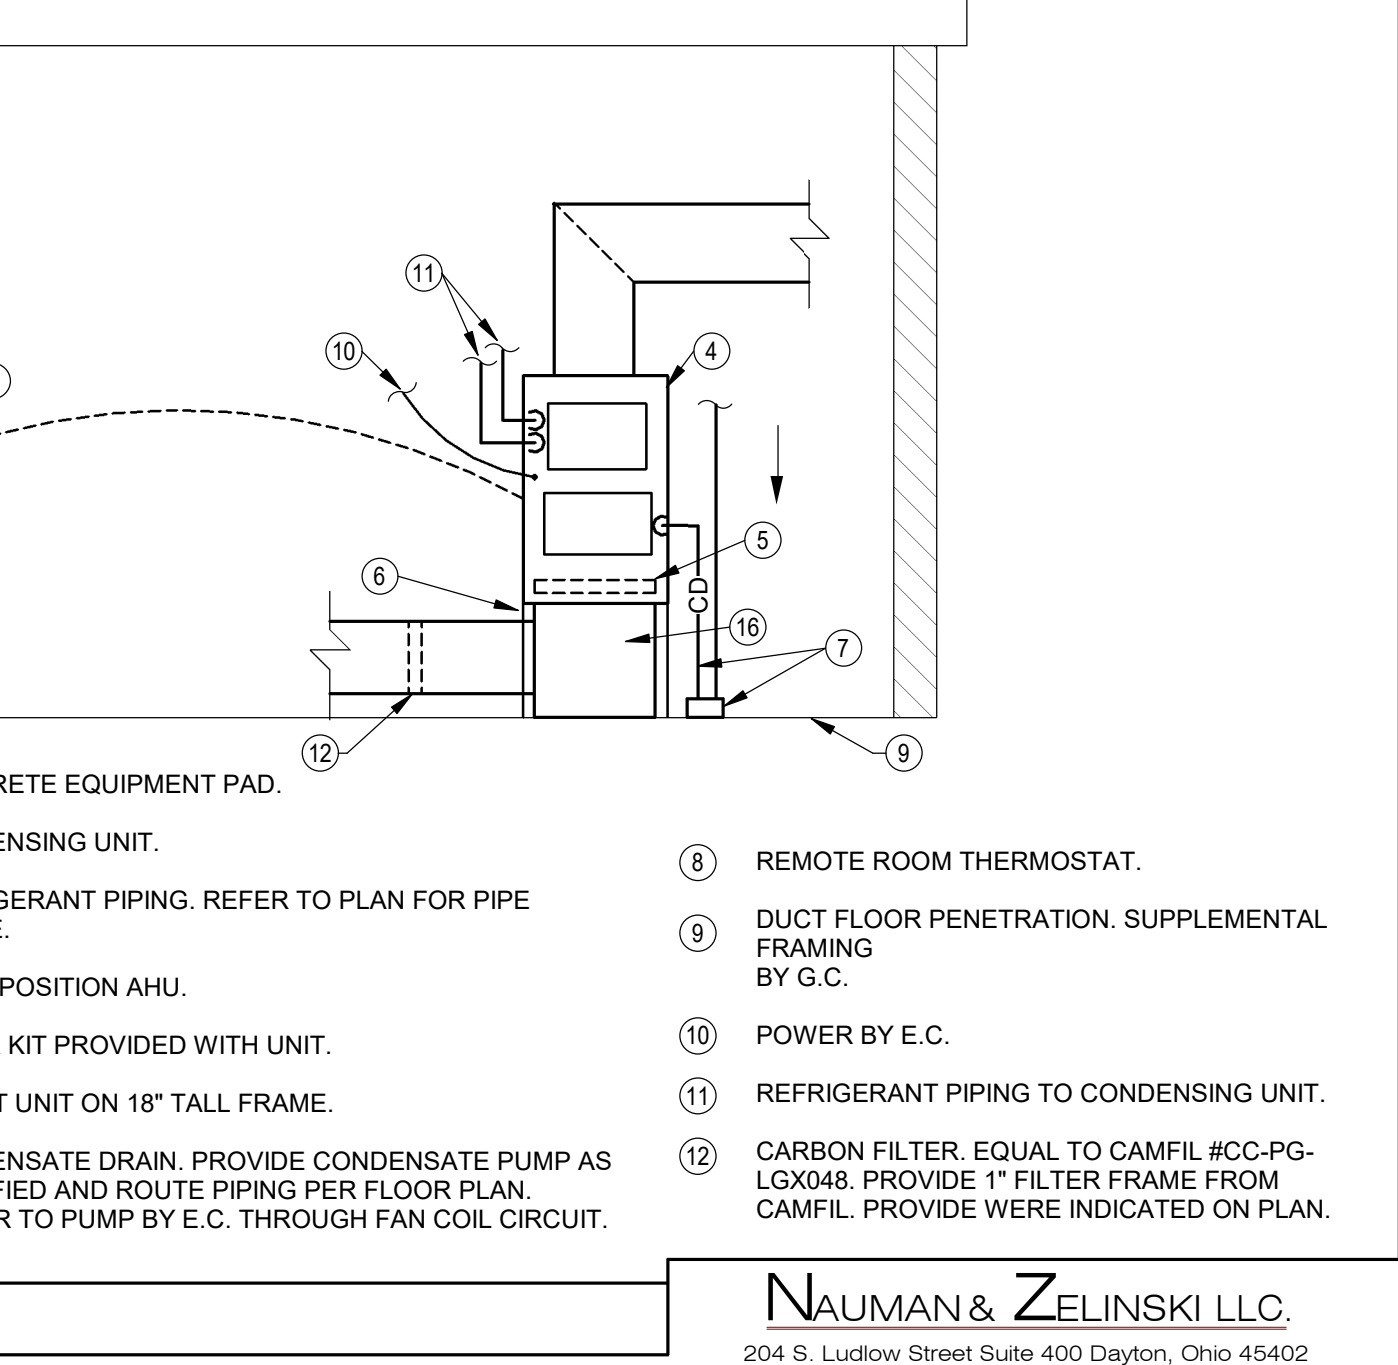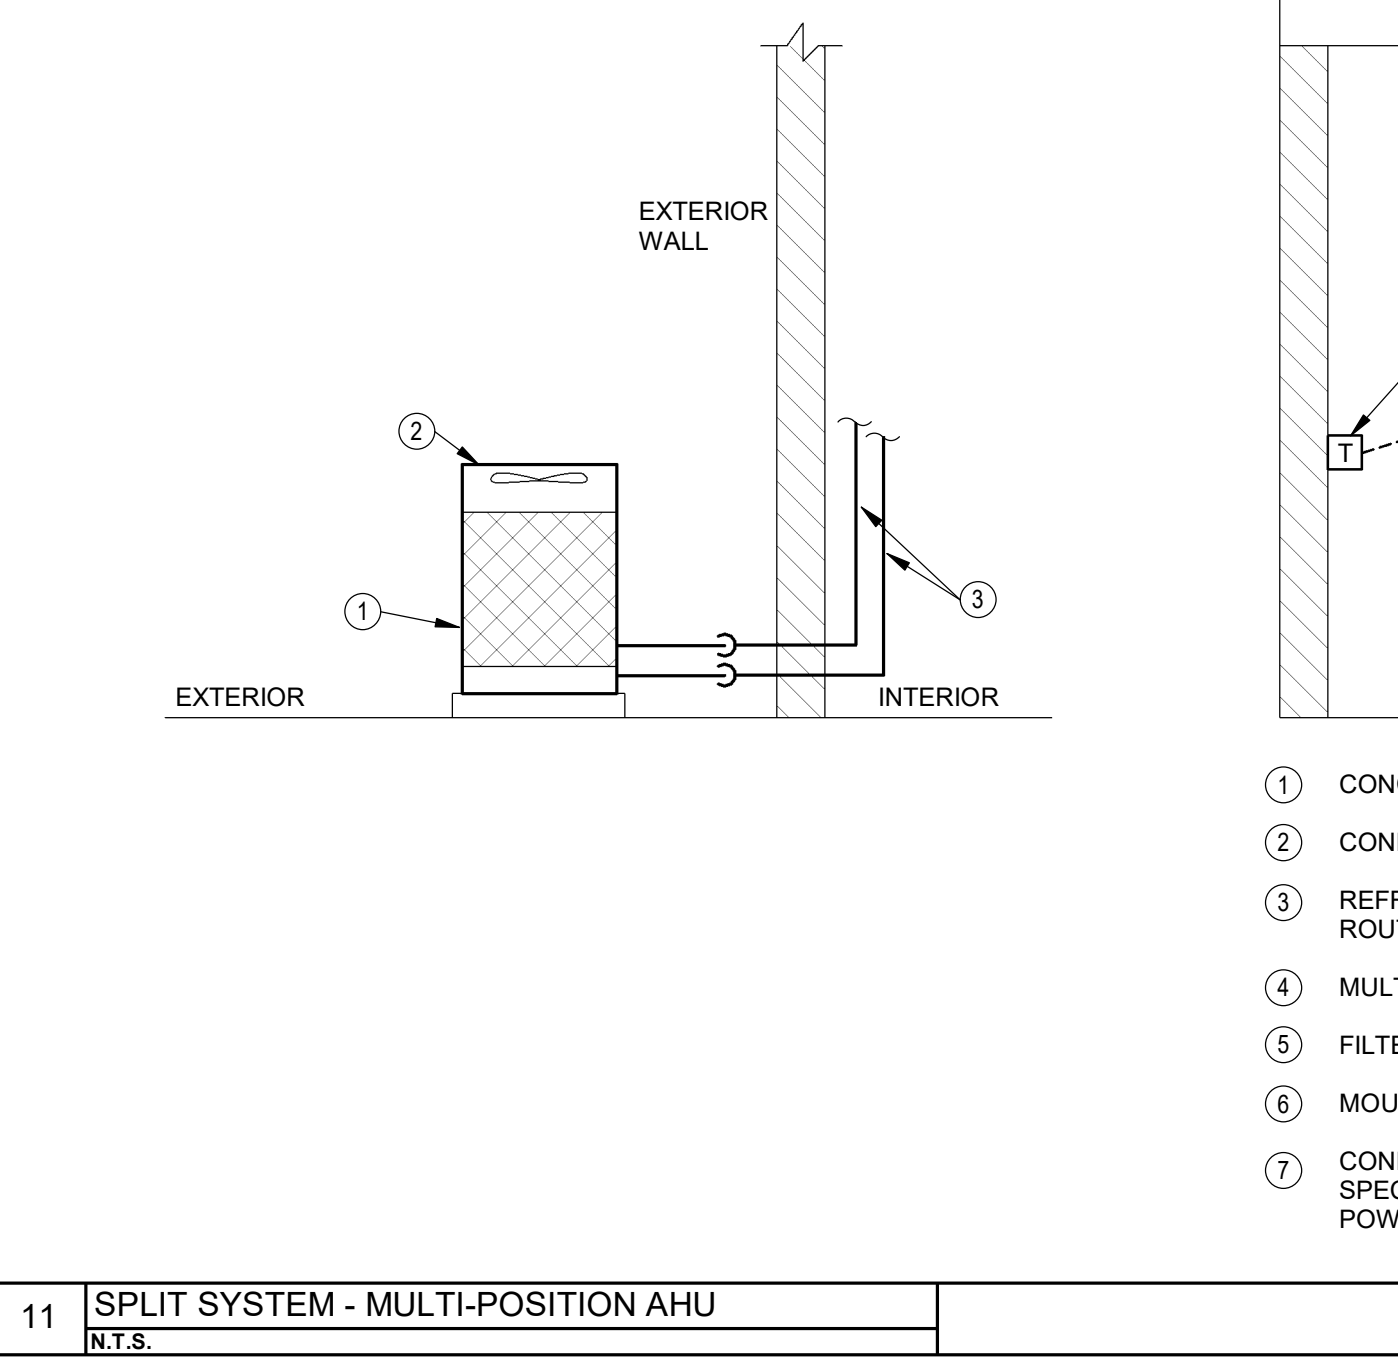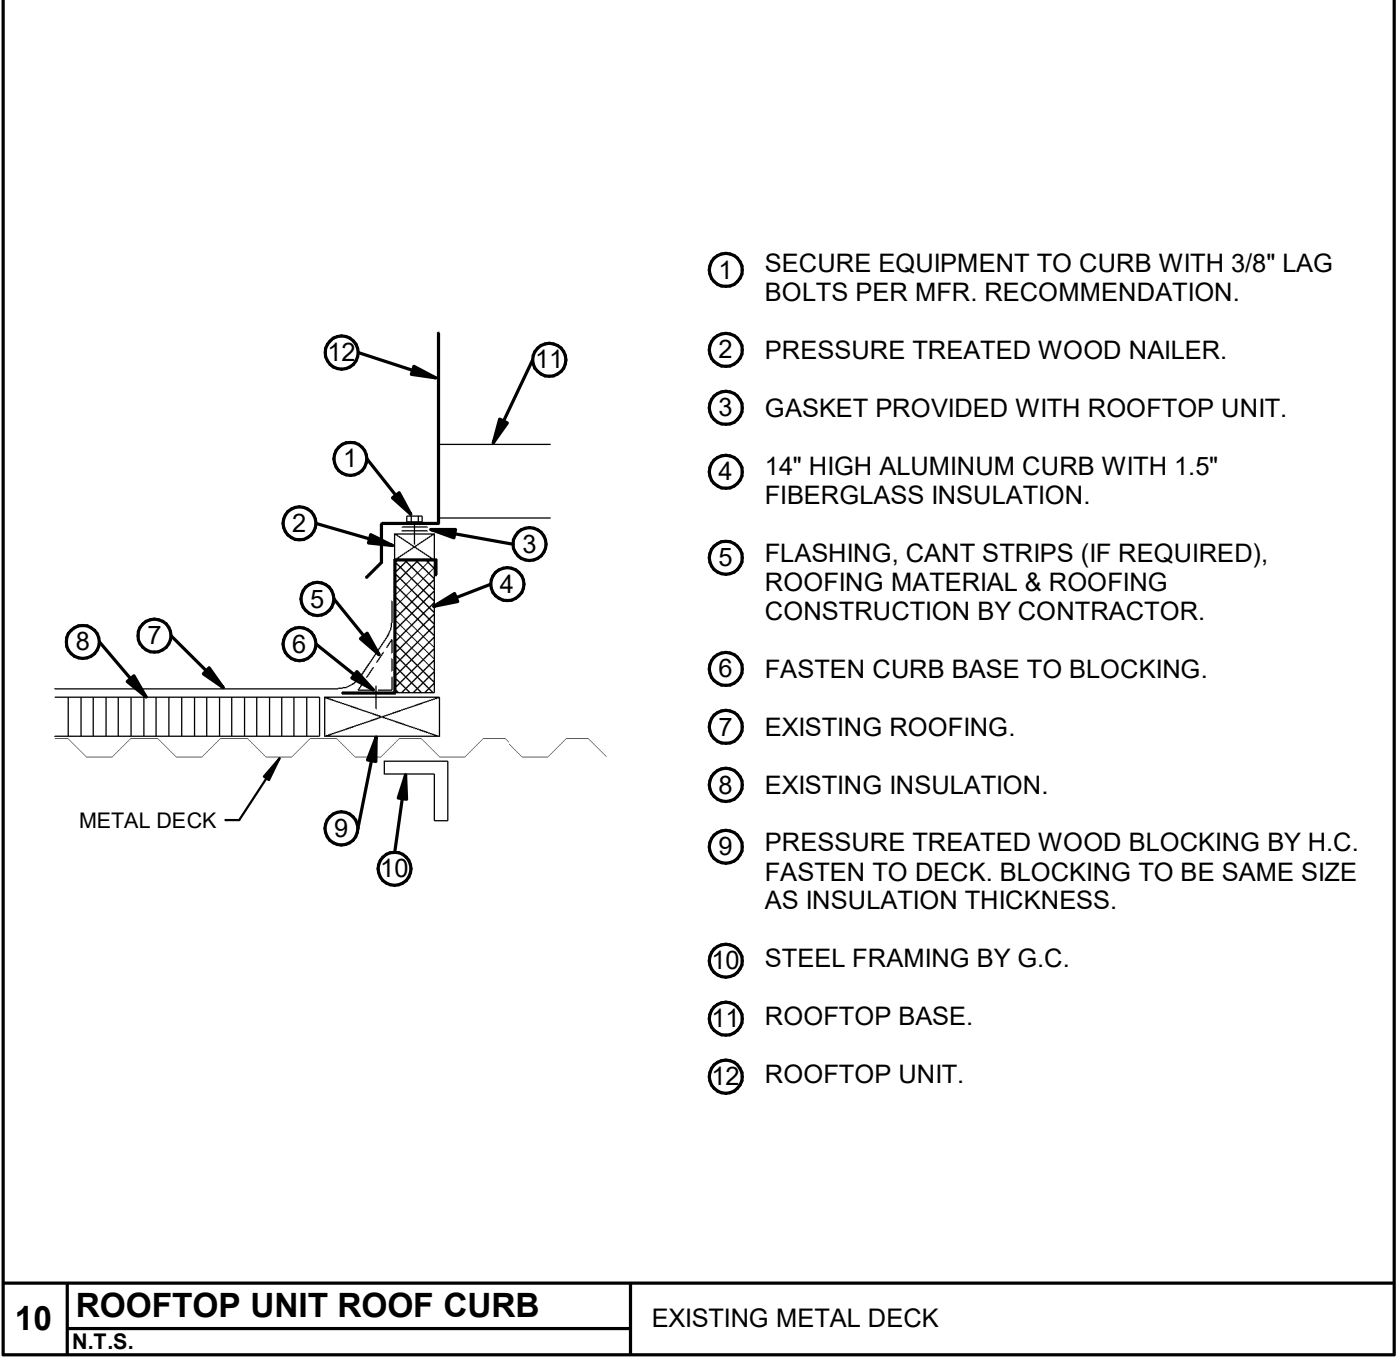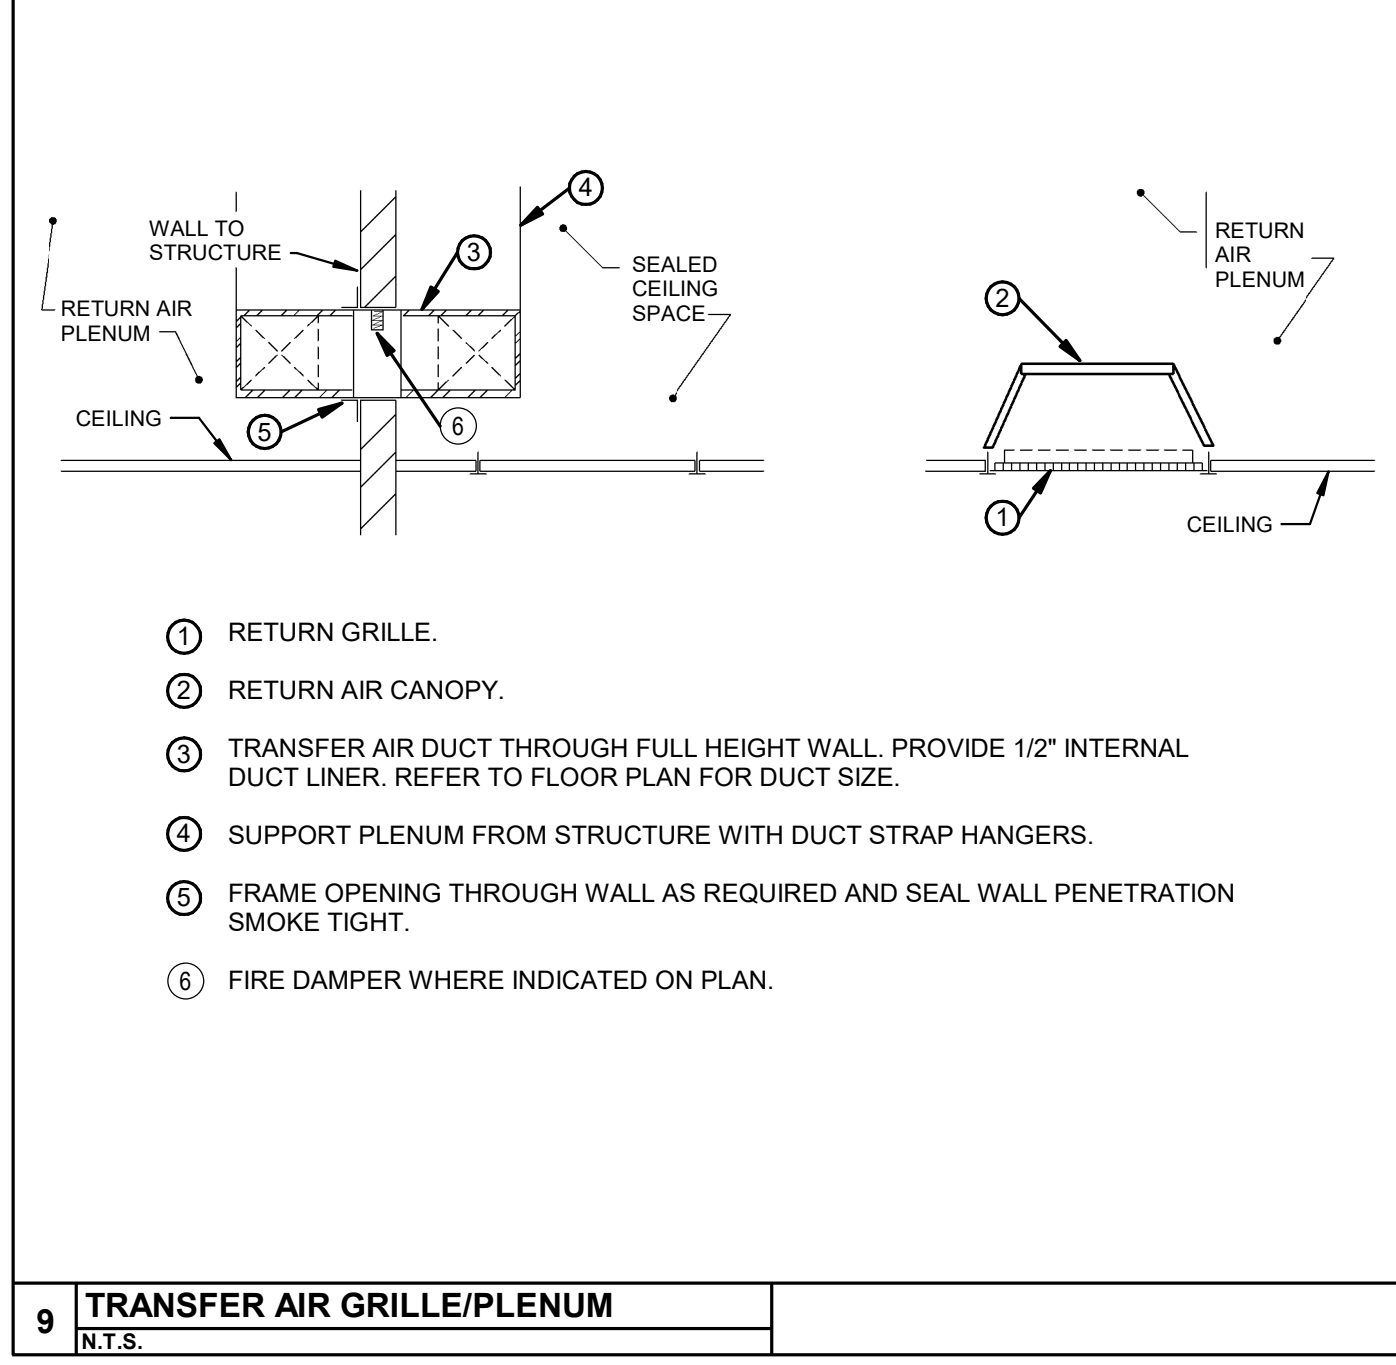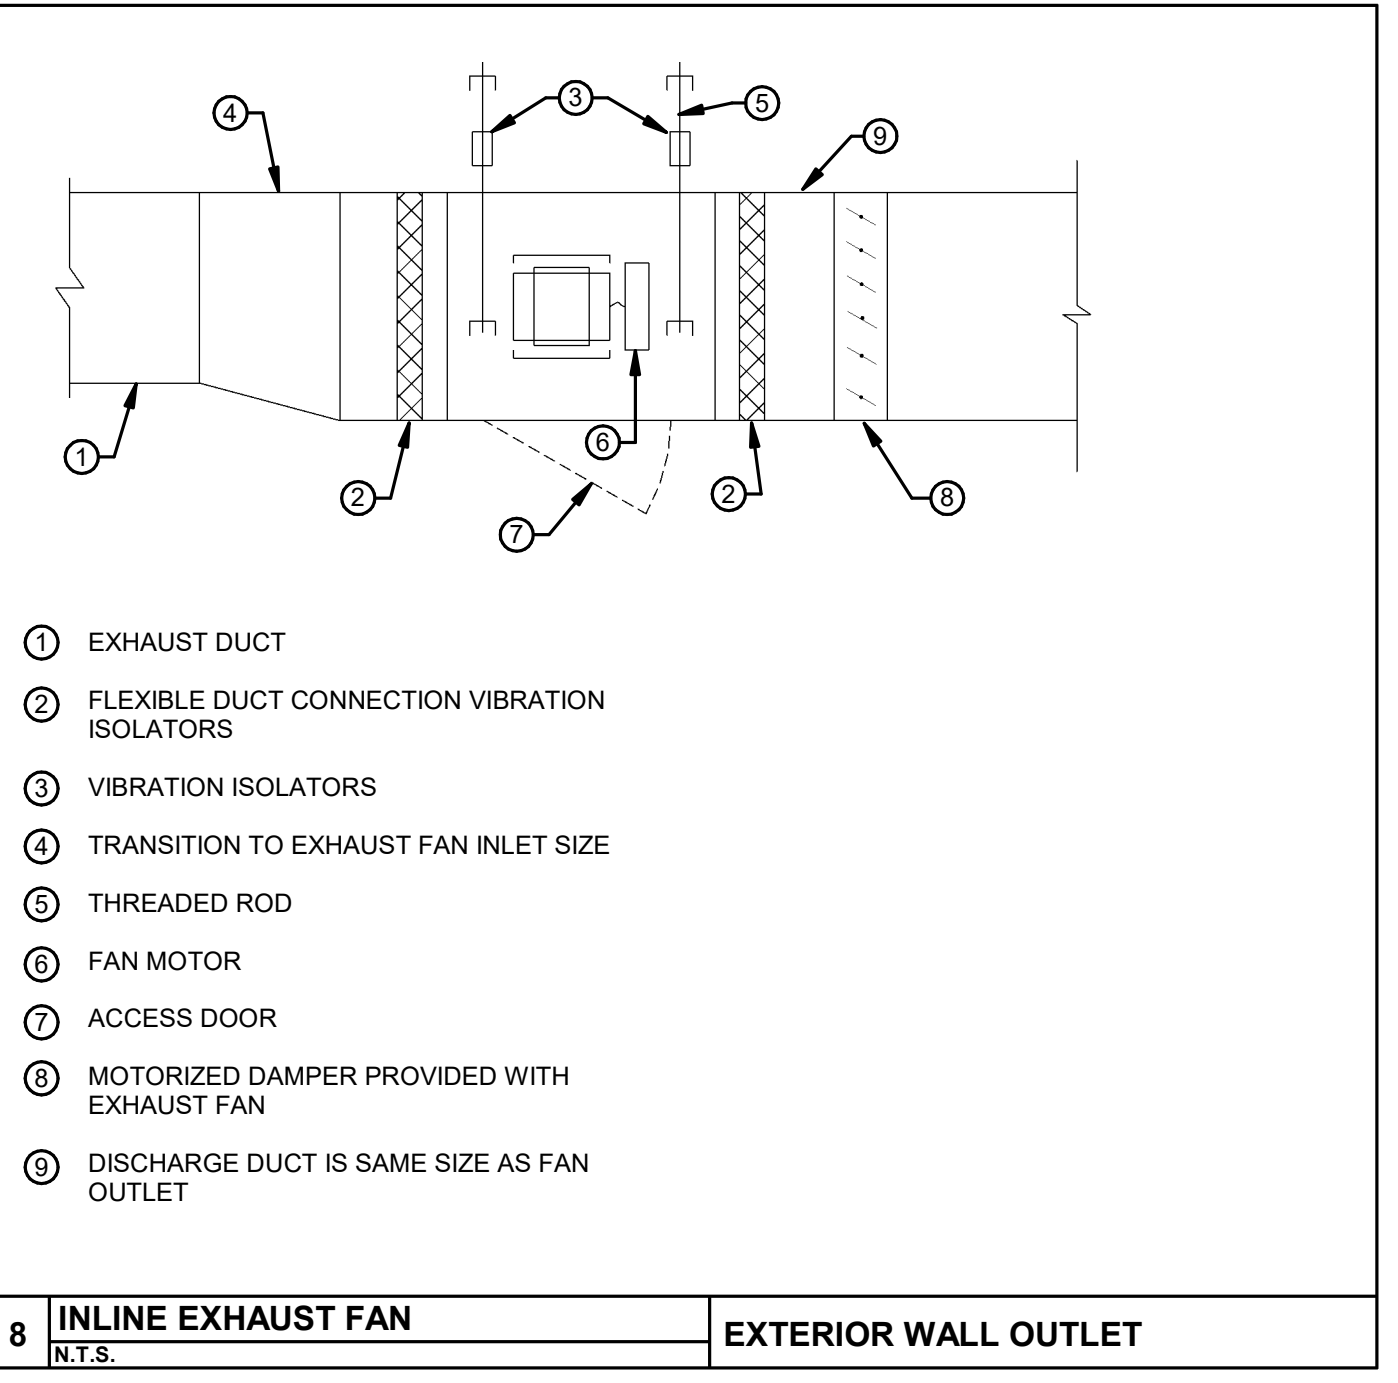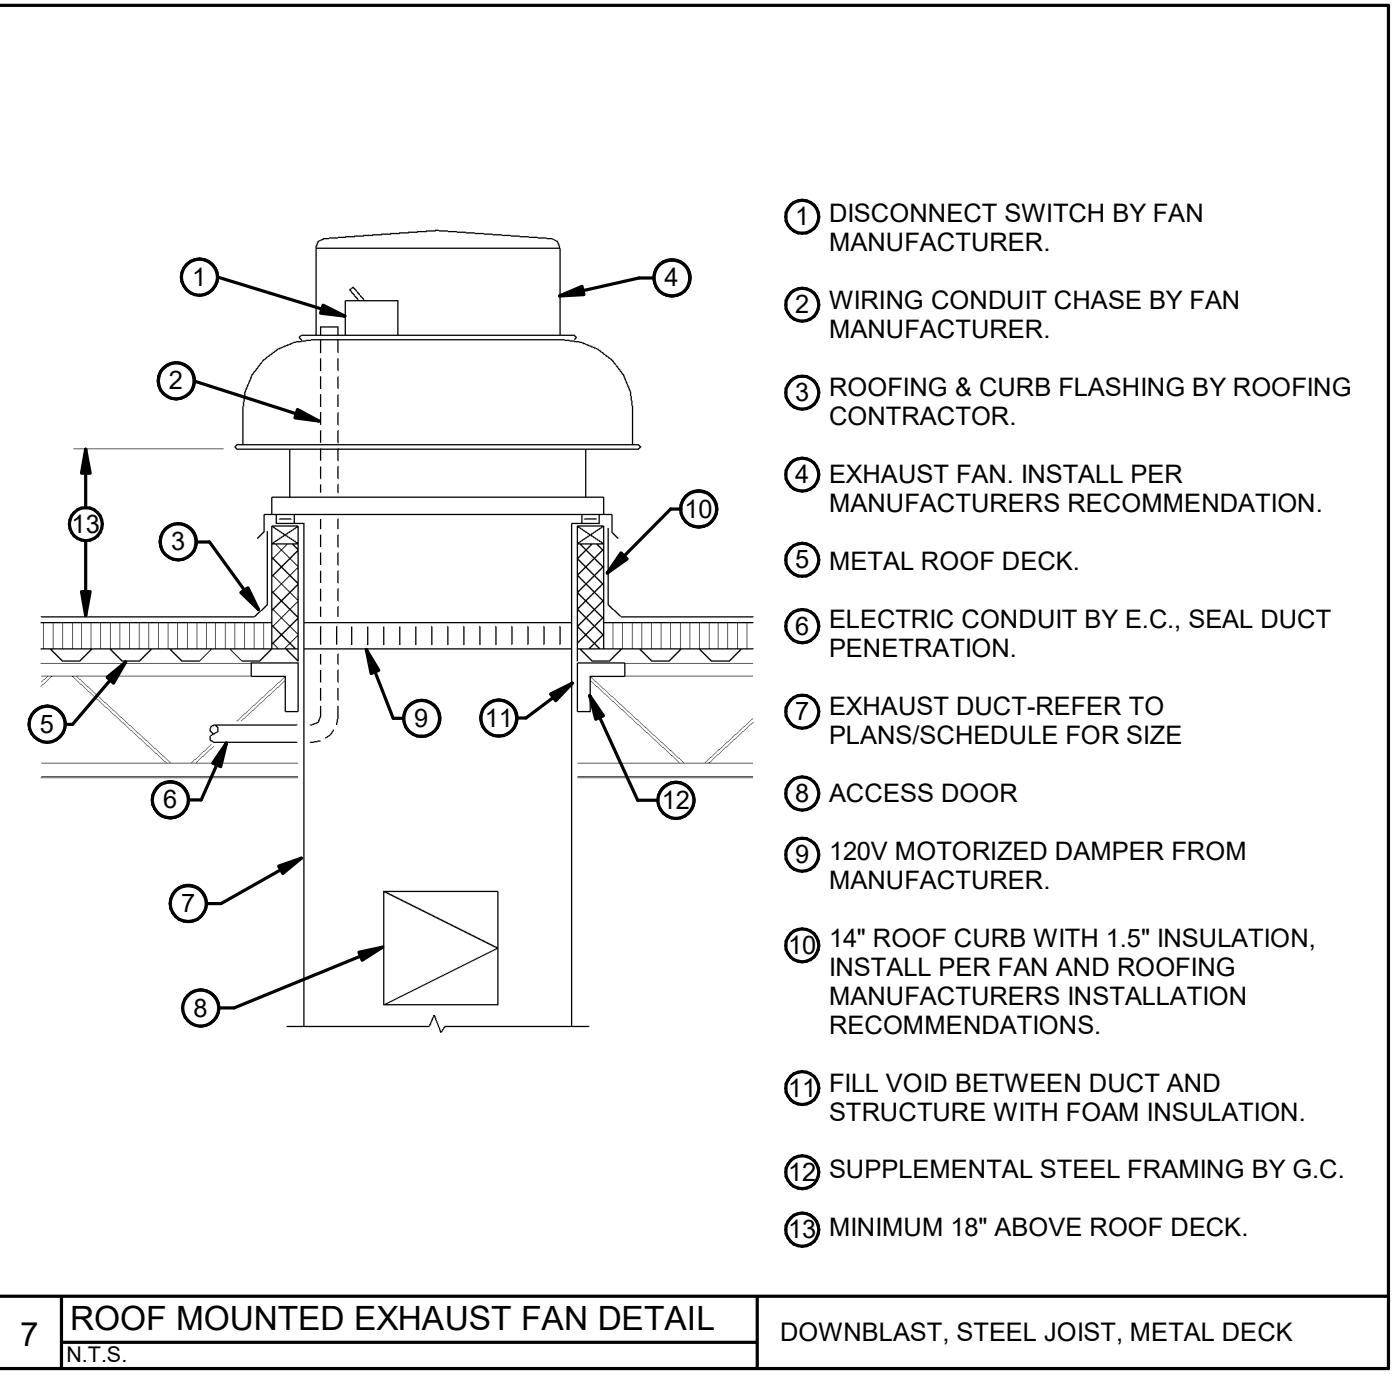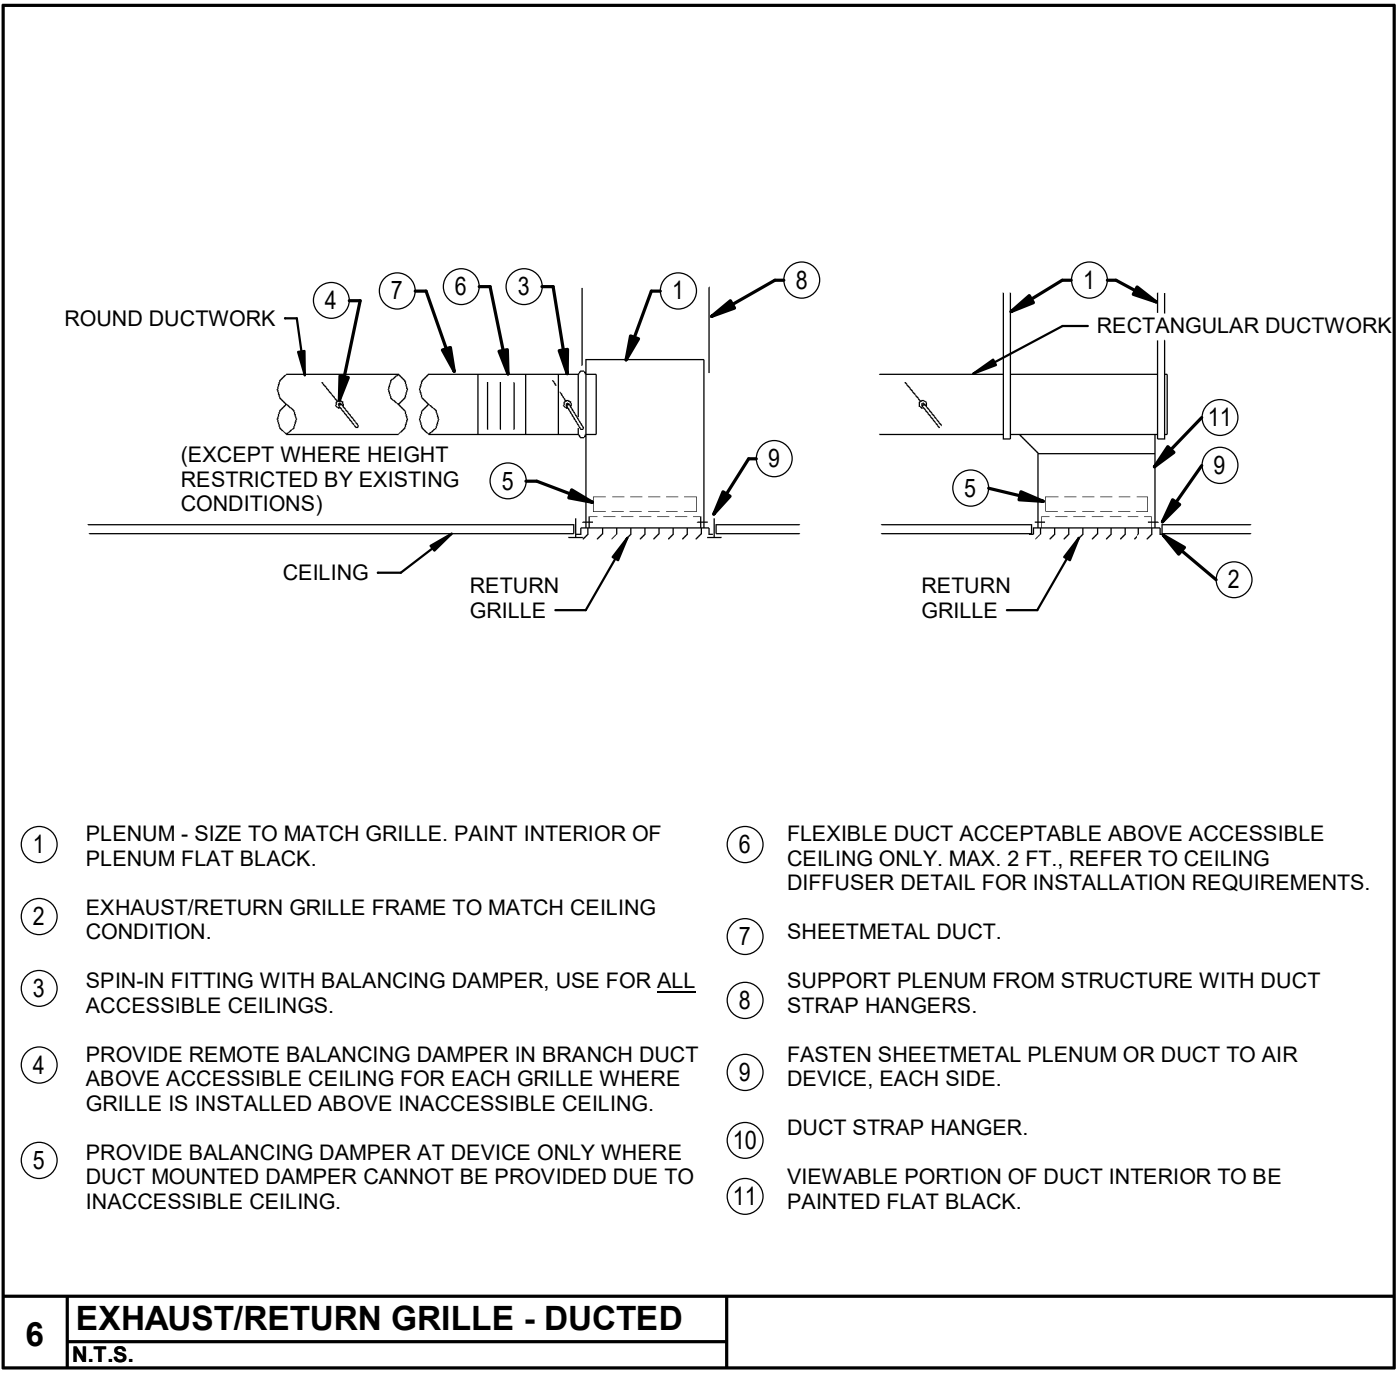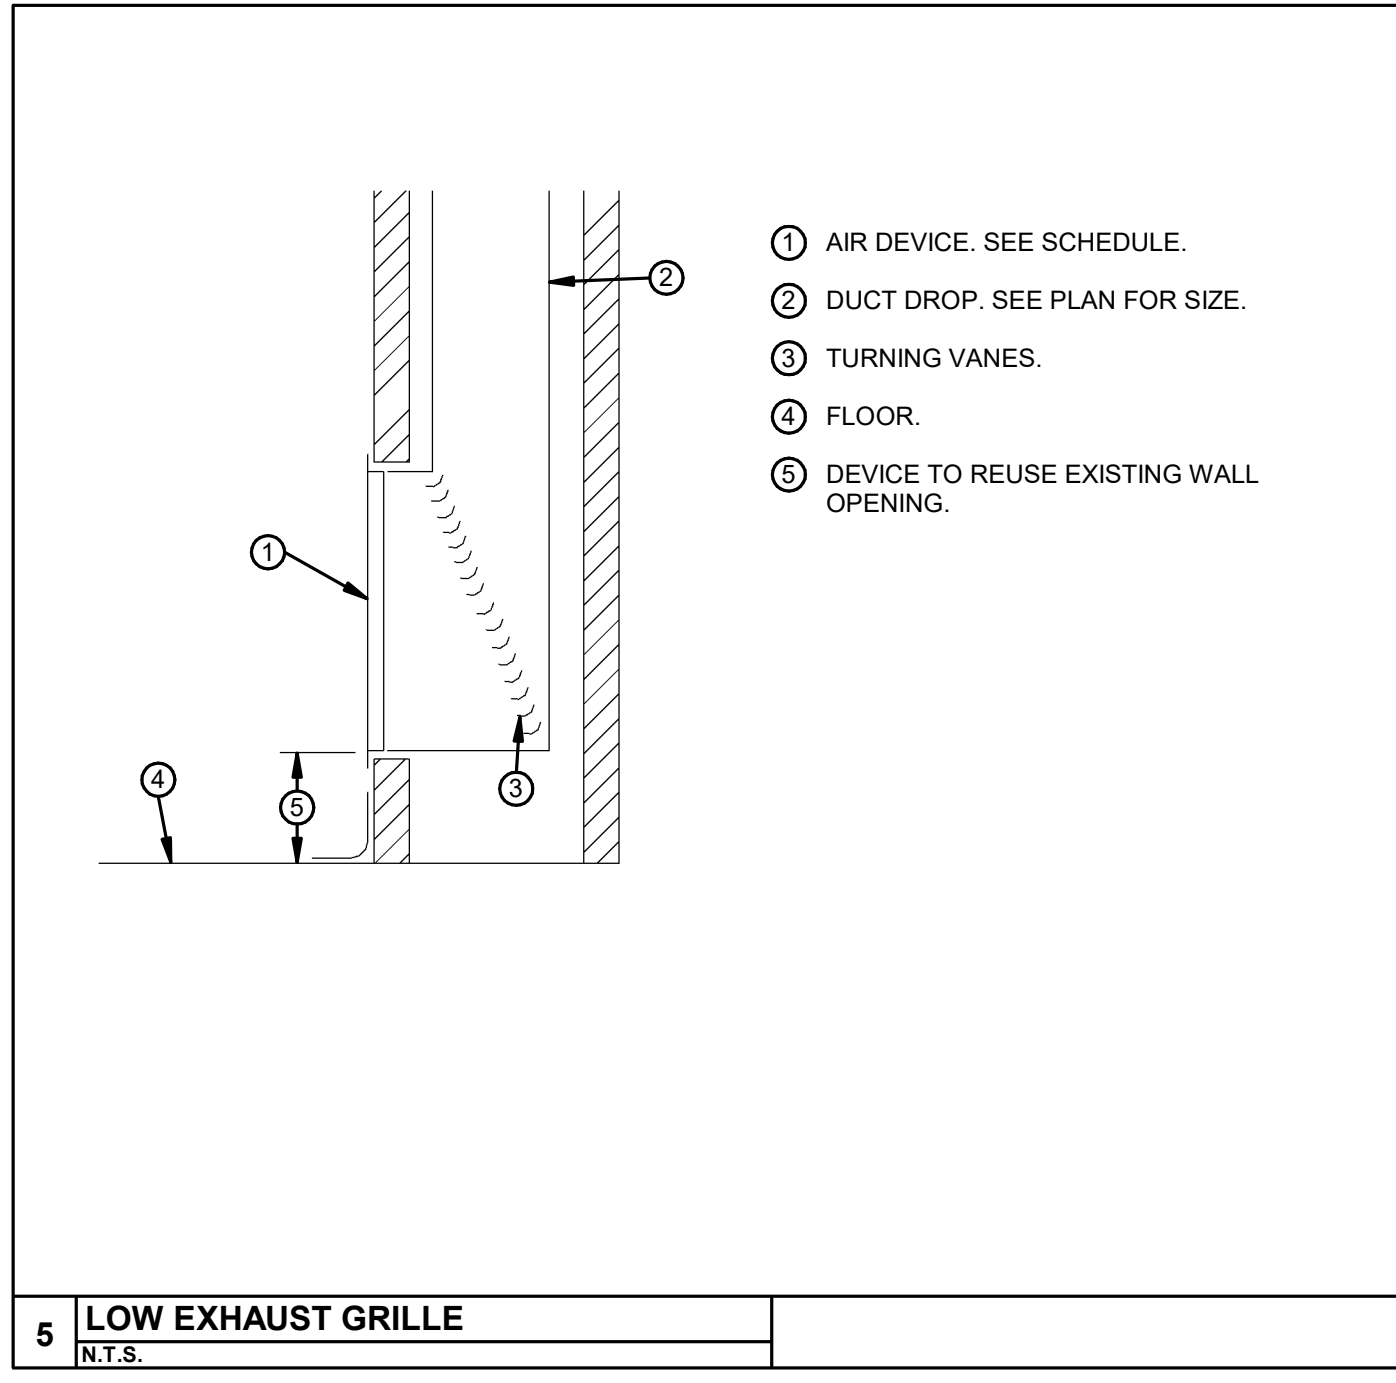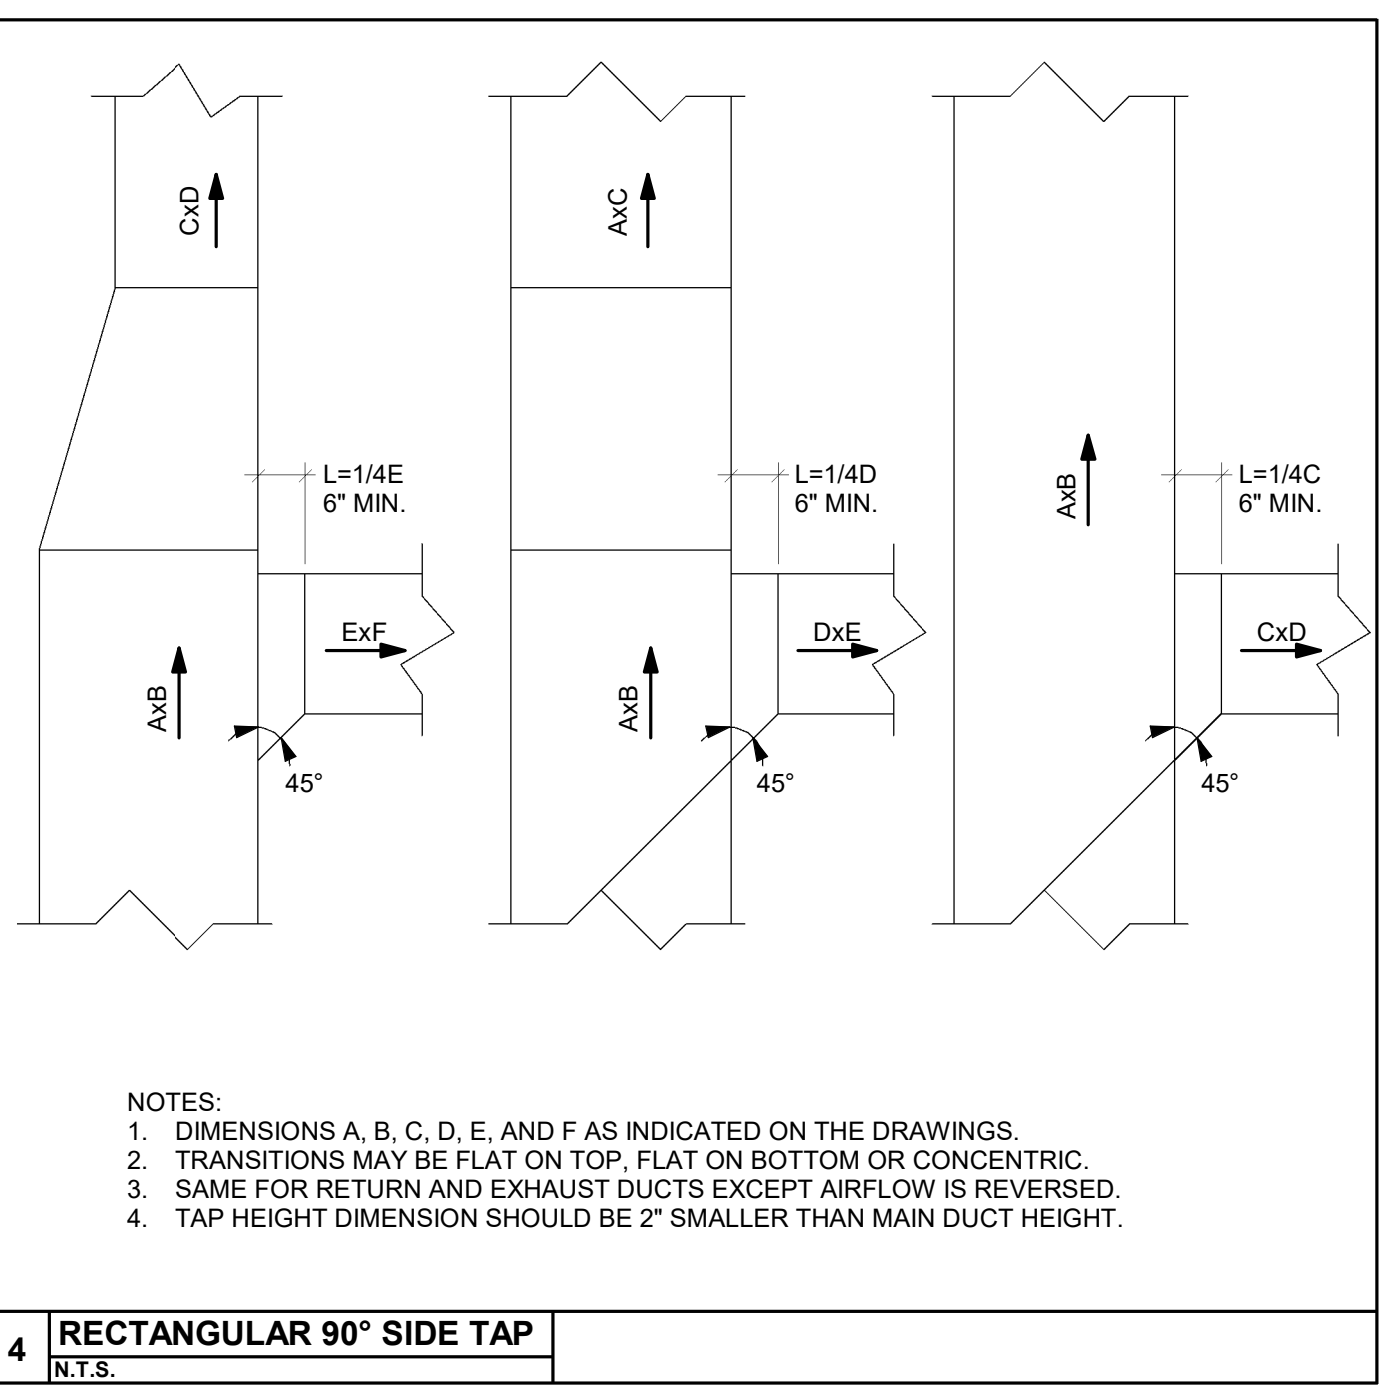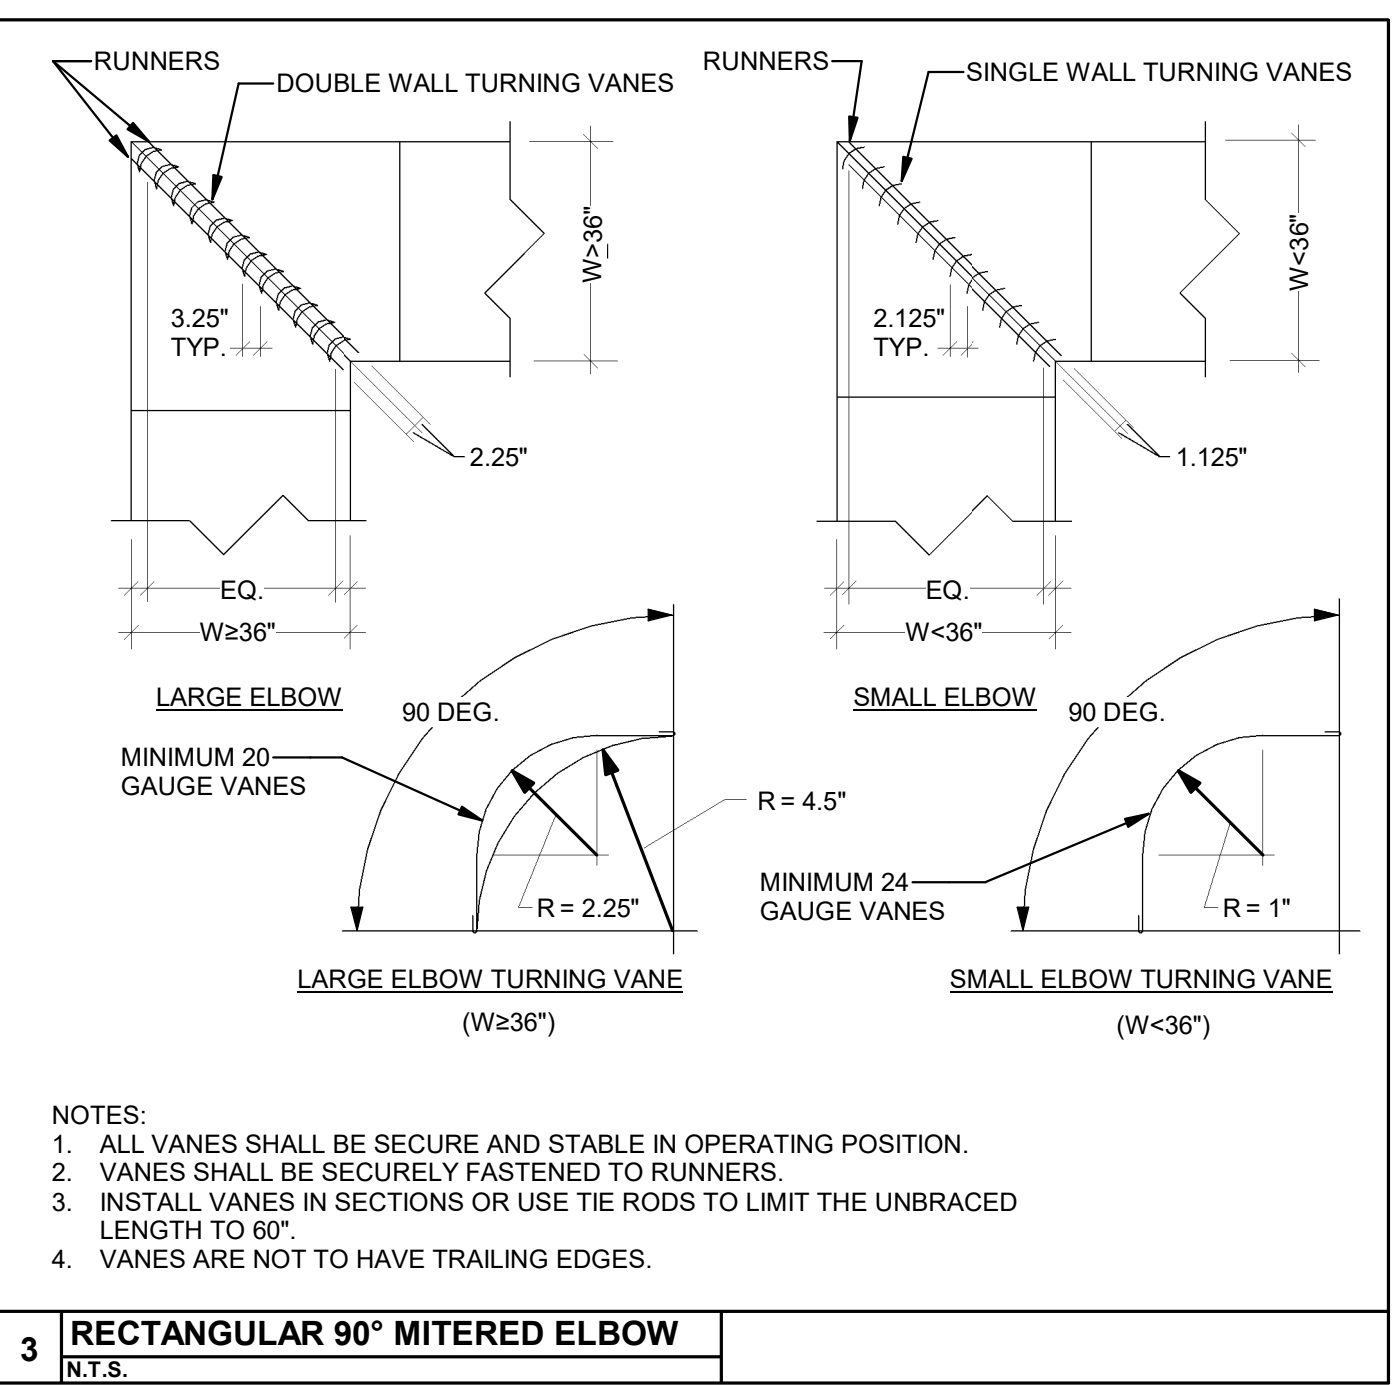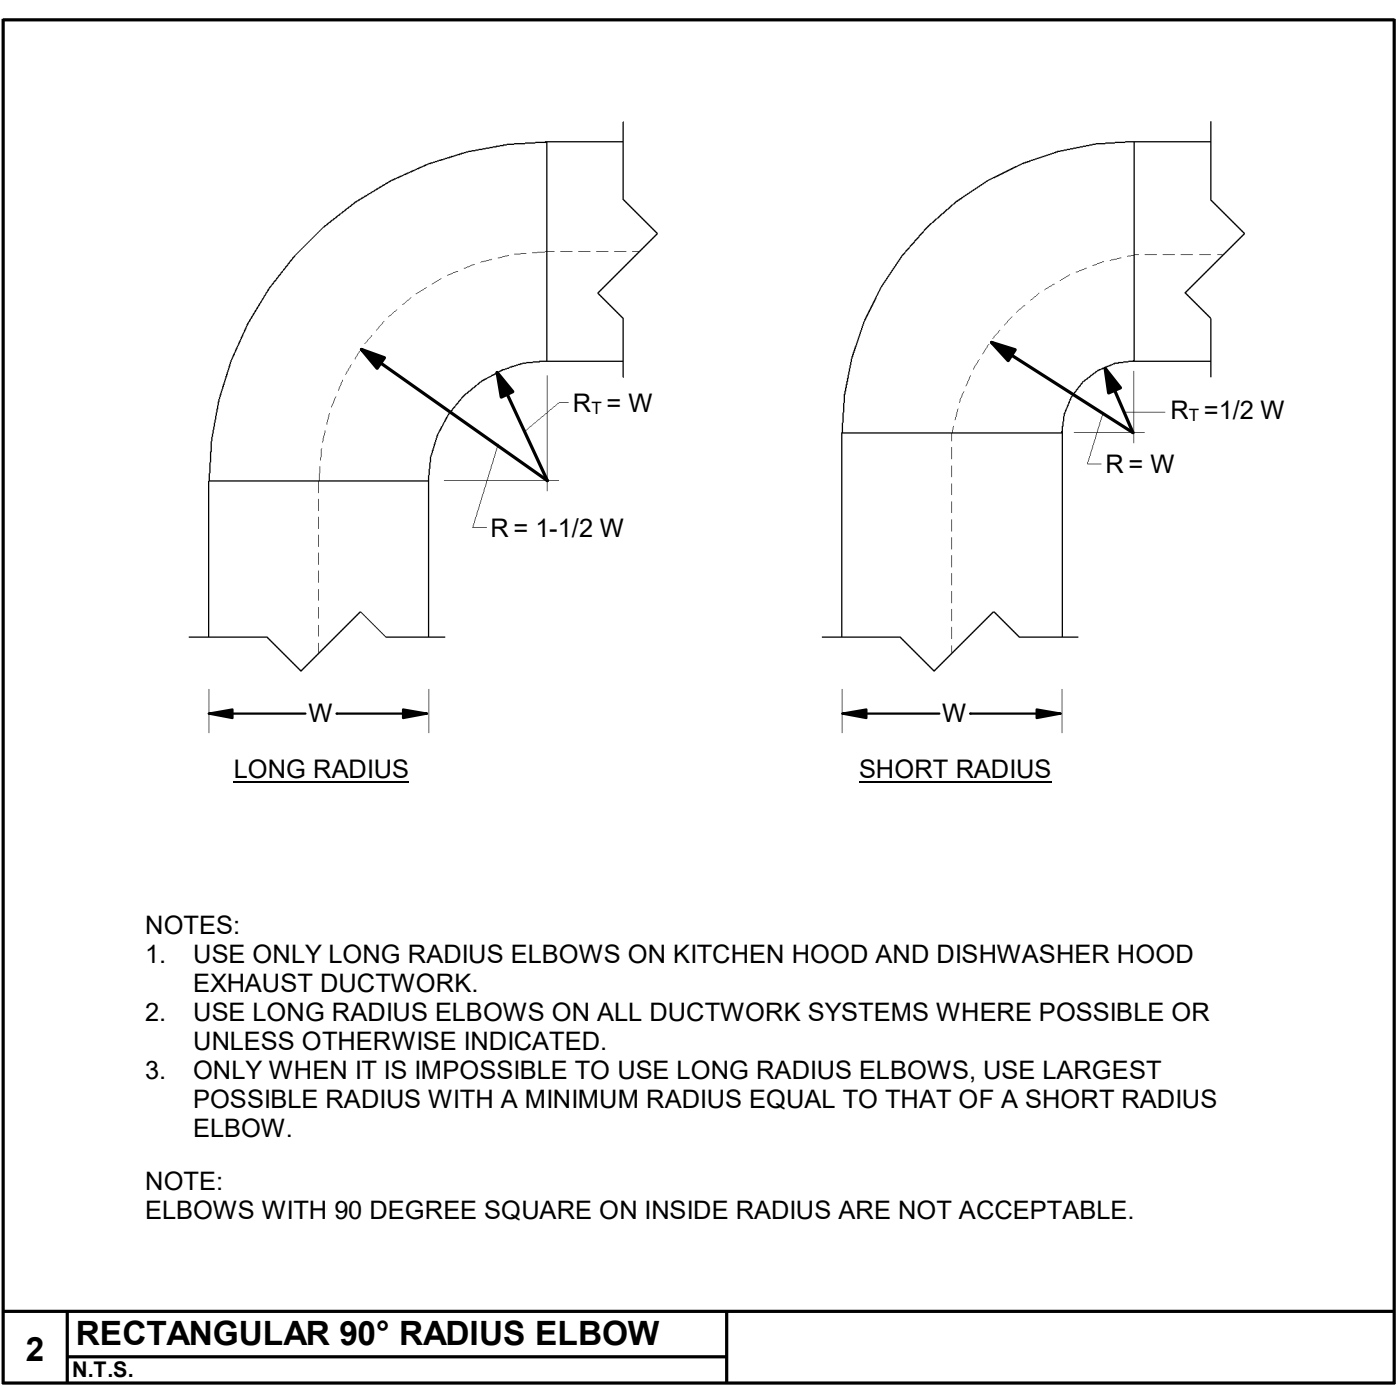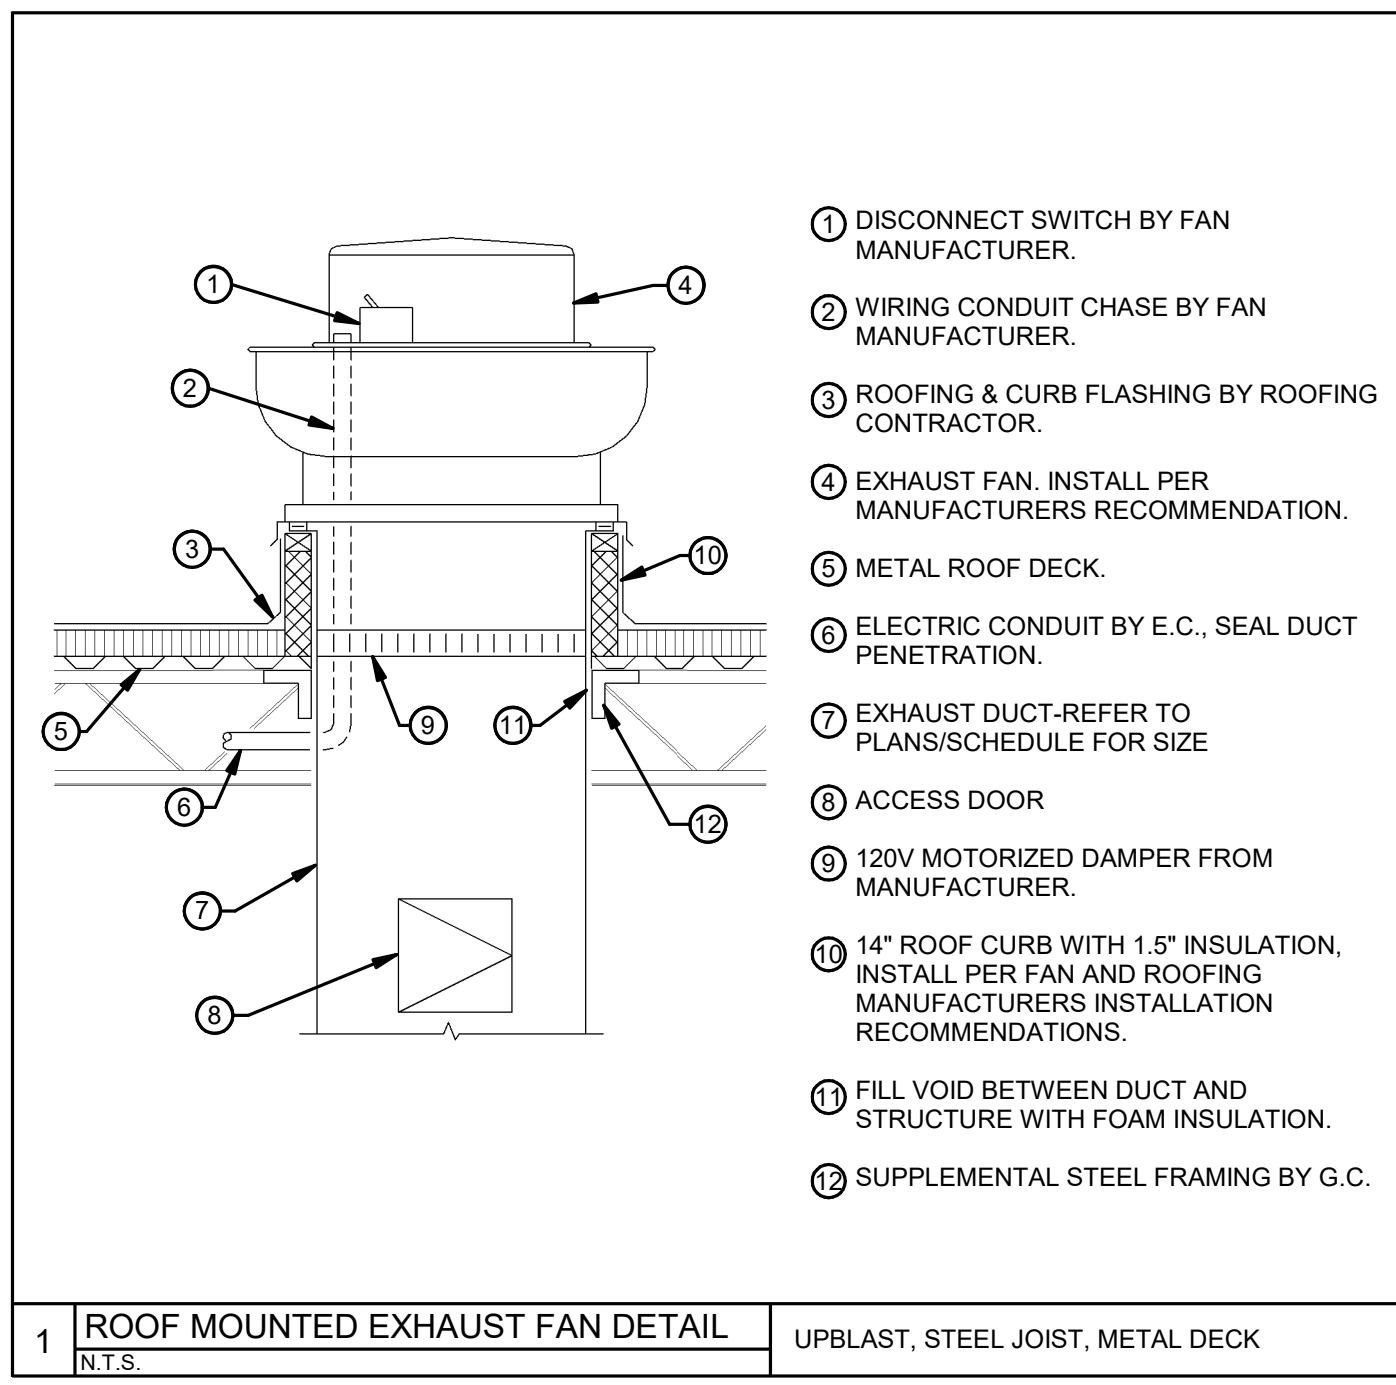

APP Architecture
creative focused design

JEFFERY D. ZELINSKI
63822

JEFFERY D. ZELINSKI, LICENSE #63822
EXPIRATION DATE 12/31/2027

CITY OF DAYTON
DAYTON FIRE DEPARTMENT
STATION 16

4111 Kings Highway, Dayton, Ohio 45406

ISSUE

NO.	DATE	DESCRIPTION
08/01/2025	FOR CONSTRUCTION	
04/17/2026	CONFORMED SET	

DATE 08/01/2025
JOB NO. 4284.01
DRAWN LAC
CHECKED JDZ
COPYRIGHT © 2025 - App Architecture, Inc.
TITLE DETAILS
SHEET NO. H3.4

A

B


C

D

E

F

4/10/2025 12:46:04 PM

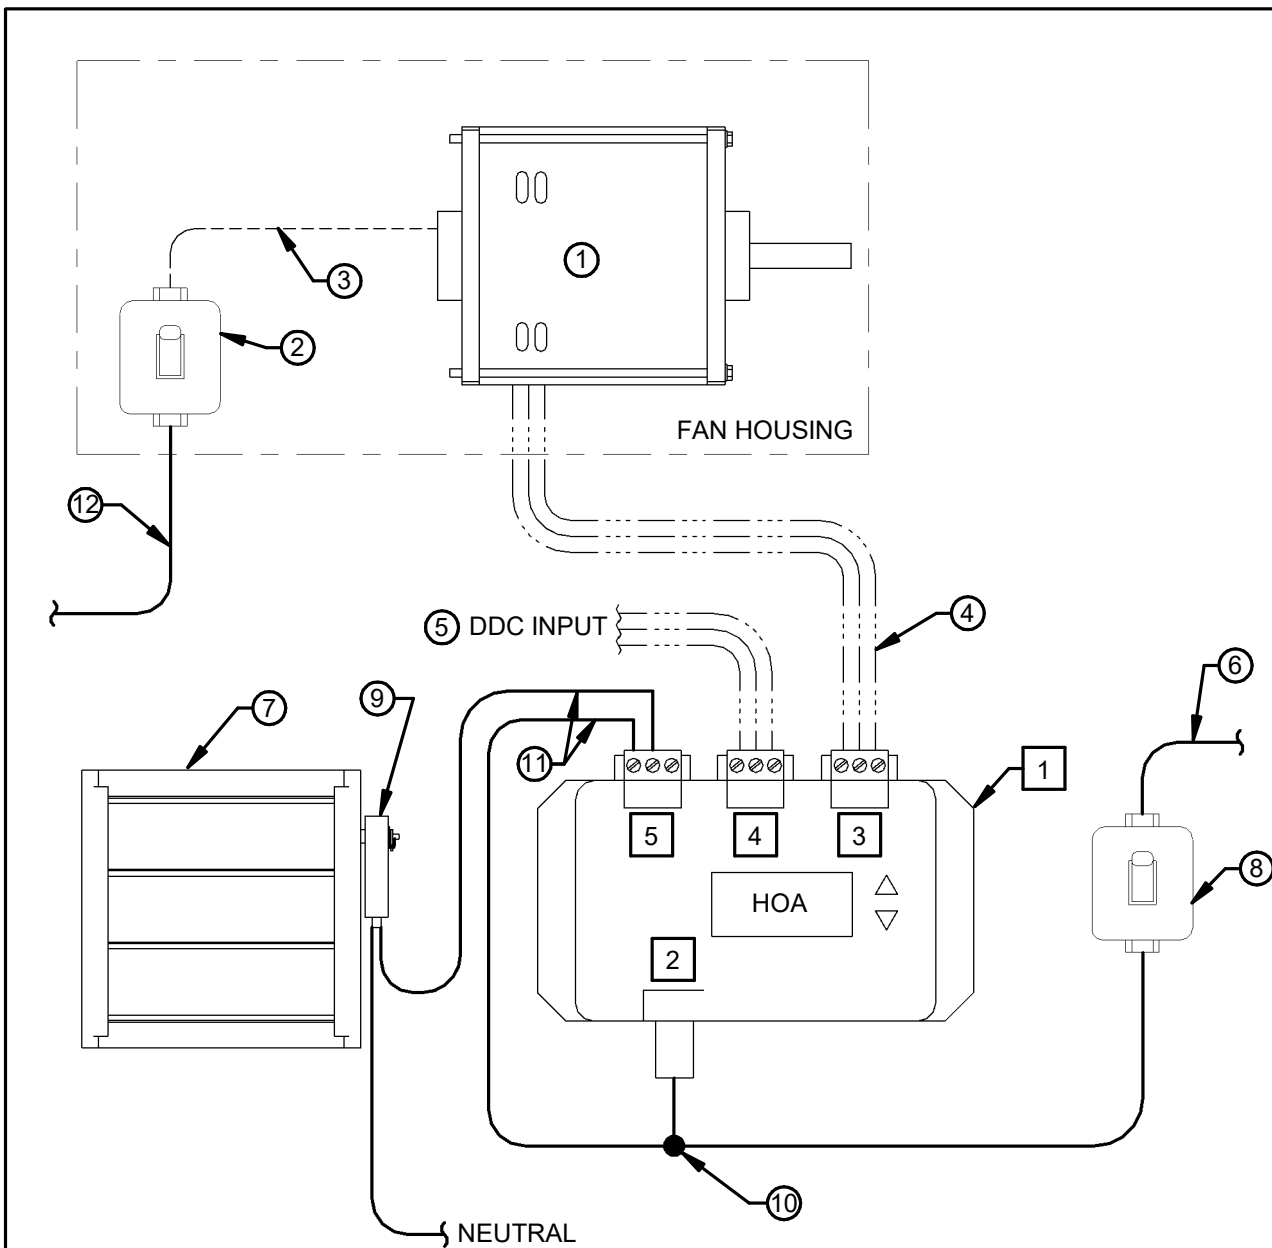

CONTROLLER NOTES


- 1 HAND/OFF/AUTO ECM FAN CONTROLLER BY FAN MANUFACTURER. MOUNTED IN FAN HOUSING OR IN BUILDING ADJACENT TO FAN.
- 2 100 - 277V / 1 PHASE POWER TO CONTROLLER.
- 3 MOTOR CONTROL: 0-10 VDC, 24V, & COM.
- 4 DDC CONTROL SIGNAL: 0-10 VDC, 24V, & COM.
- 5 AUX. CONTACT, LINE OR LOW VOLTAGE. RATED FOR 10A @ 24-250V. N.O., N.C., & COM.

DETAIL NOTES

- 1 ECM FAN MOTOR
- 2 TOGGLE DISCONNECT MOUNTED IN FAN HOUSING BY FAN MANUFACTURER.
- 3 THREE PHASE POWER SUPPLY WIRING BY MANUFACTURER.
- 4 DDC CONTROL WIRING TO FAN BY H.C.
- 5 DDC INPUT CONTROL WIRING BY H.C.
- 6 120V POWER BY E.C.
- 7 DUCT MOUNTED MOTORIZED DAMPER BY FAN MANUFACTURER.
- 8 TOGGLE DISCONNECT SWITCH BY E.C.
- 9 120V MOTORIZED DAMPER ACTUATOR PROVIDED BY H.C.
- 10 TAP 120V TO PROVIDE POWER TO BOTH HOA CONTROLLER AND DAMPER ACTUATOR.
- 11 WIRE 120V DAMPER POWER THROUGH AUXILIARY CONTACT.
- 12 FAN SUPPLY CIRCUIT BY E.C.

--- WIRING BY H.C.
--- WIRING BY E.C.
--- WIRING BY MANUFACTURER


1 HOA CONTROLLER - THREE PHASE ECM FAN WIRING DIAGRAM
N.T.S.

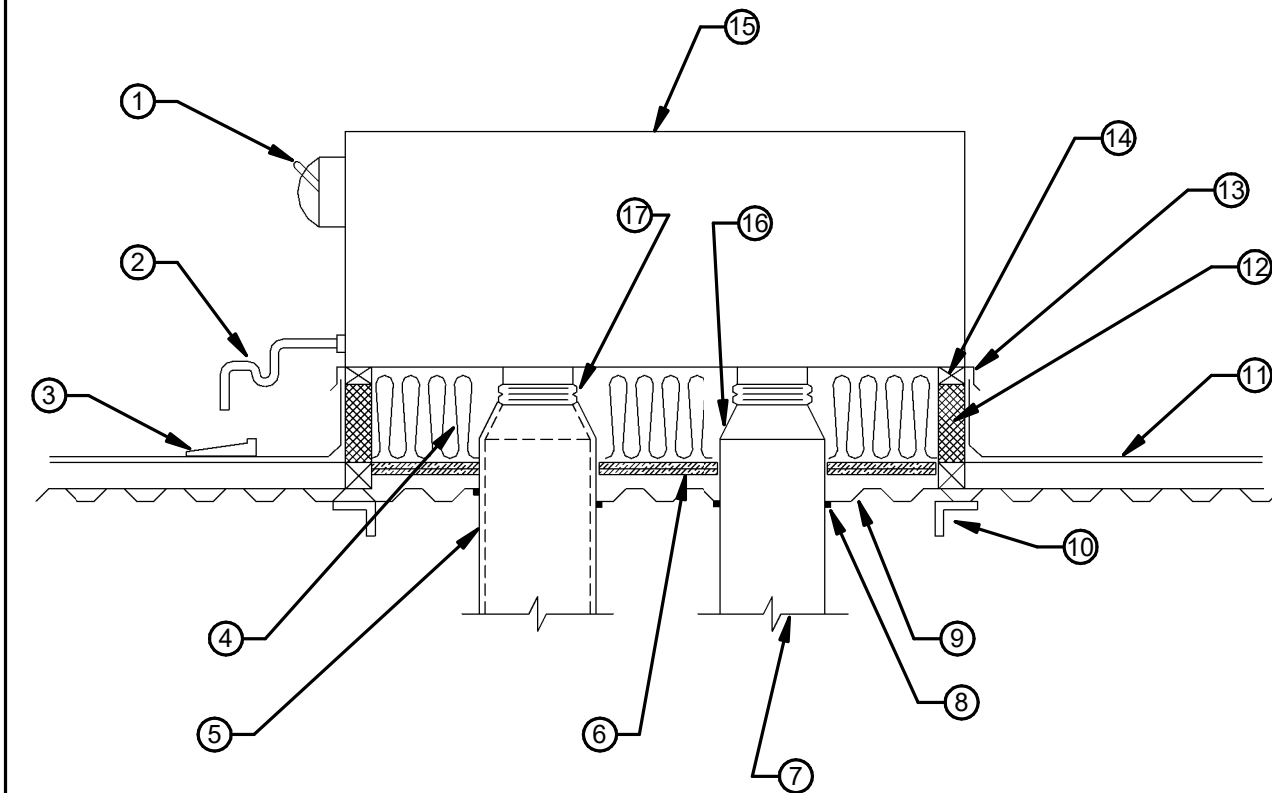

- 1 ELECTRICAL DISCONNECT W/ GFI RECEPTACLE SUPPLIED BY UNIT MANUFACTURER. POWER CONN. BY E.C. POWER ROUTED THROUGH ROOF CURB INTO UNIT.
- 2 CONDENSATE DRAIN, REFER TO DETAIL
- 3 PROVIDE CONCRETE SPLASH BLOCK ON NEOPRENE PAD UNDER CONDENSATE DRAIN
- 4 FILL ALL VOIDS BETWEEN ROOF DECK & BOTTOM OF UNIT WITH UNFACED BATT INSULATION
- 5 EXTERNALLY INSULATED SUPPLY DUCT, REFER TO PLANS FOR SIZE
- 6 PROVIDE TWO LAYERS OF 5/8" WATER RESISTANT GYPSUM BOARD ON ROOF DECK
- 7 RETURN DUCT, REFER TO PLANS FOR SIZE
- 8 SEAL AROUND DUCT PENETRATIONS, TYP.
- 9 ROOF OPENINGS SHALL BE NO LARGER THAN REQUIRED FOR DUCT PENETRATIONS.
- 10 STRUCTURAL SUPPORT BY OTHERS, TYP.

- 1 FLASHING, CANT STRIPS (IF REQUIRED), ROOFING MATERIAL & ROOF CONSTRUCTION BY ROOFING CONTRACTOR
- 2 14" HIGH INSULATED ROOF CURB PROVIDED BY THE H.C. SEE DETAIL.
- 3 COUNTER FLASHING BY H.C.
- 4 NAILING STRIP
- 5 ROOFTOP UNIT - REFER TO PLANS FOR CAPACITIES
- 6 DUCT TRANSITION AS REQUIRED, TYP.
- 7 FLEXIBLE DUCT CONNECTION, TYP.


3 ROOFTOP UNIT
N.T.S.

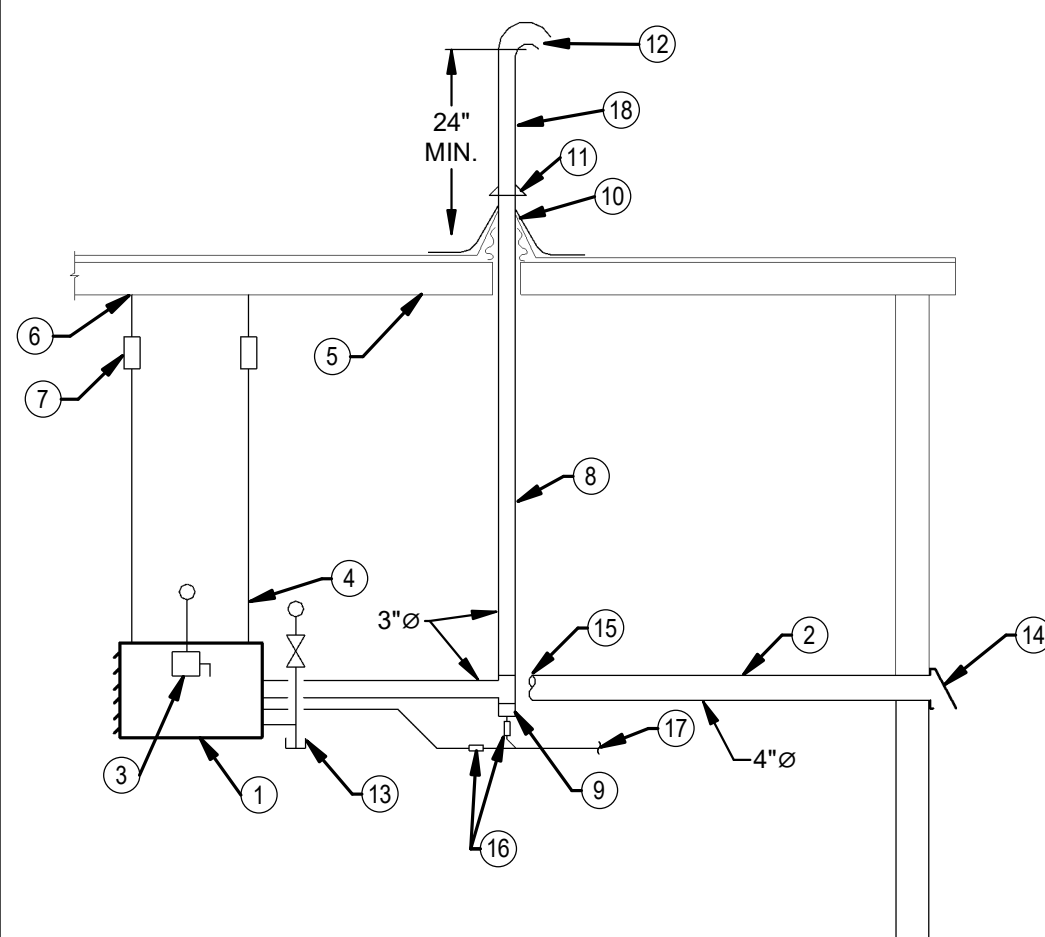

- 1 GAS FIRED UNIT HEATER.
- 2 4"Ø COMBUSTION INTAKE DUCT.
- 3 DISCONNECT SWITCH WITH UNIT.
- 4 THREADED ROD HANGER.
- 5 ROOF STRUCTURE.
- 6 SECURE TO STRUCTURE.
- 7 VIBRATION ISOLATOR.
- 8 4"Ø VENT DUCT.
- 9 CLEAN OUT CAP WITH STANDARD VENT DRIP LEG.
- 10 S.S. FLASHING CONE. SEAL PENETRATION THROUGH ROOF WATERTIGHT.
- 11 STORM COLLAR.
- 12 GOOSENECK AND BIRD SCREEN ON FLUE VENT.
- 13 NATURAL GAS CONNECTION, SHUTOFF VALVE, AND DIRT LEG BY P.C.

- 14 4"Ø INTAKE CAP WITH BIRD SCREEN. COLOR BY ARCHITECT, PAINTING BY G.C.
- 15 EXTEND COMBUSTION AIR DUCT TO UNIT HEATER.
- 16 WATERLESS CONDENSATE TRAPS PROVIDED WITH UNIT. INSTALL PER MANUFACTURER'S RECOMMENDATION.
- 17 EXTEND CONDENSATE DRAIN TO FLOOR DRAIN IN TOWER.
- 18 CUSTOM PAINT COLOR SELECTED BY ARCHITECT, FINAL PAINTING BY G.C.

5 GAS FIRED UNIT HEATER
N.T.S.

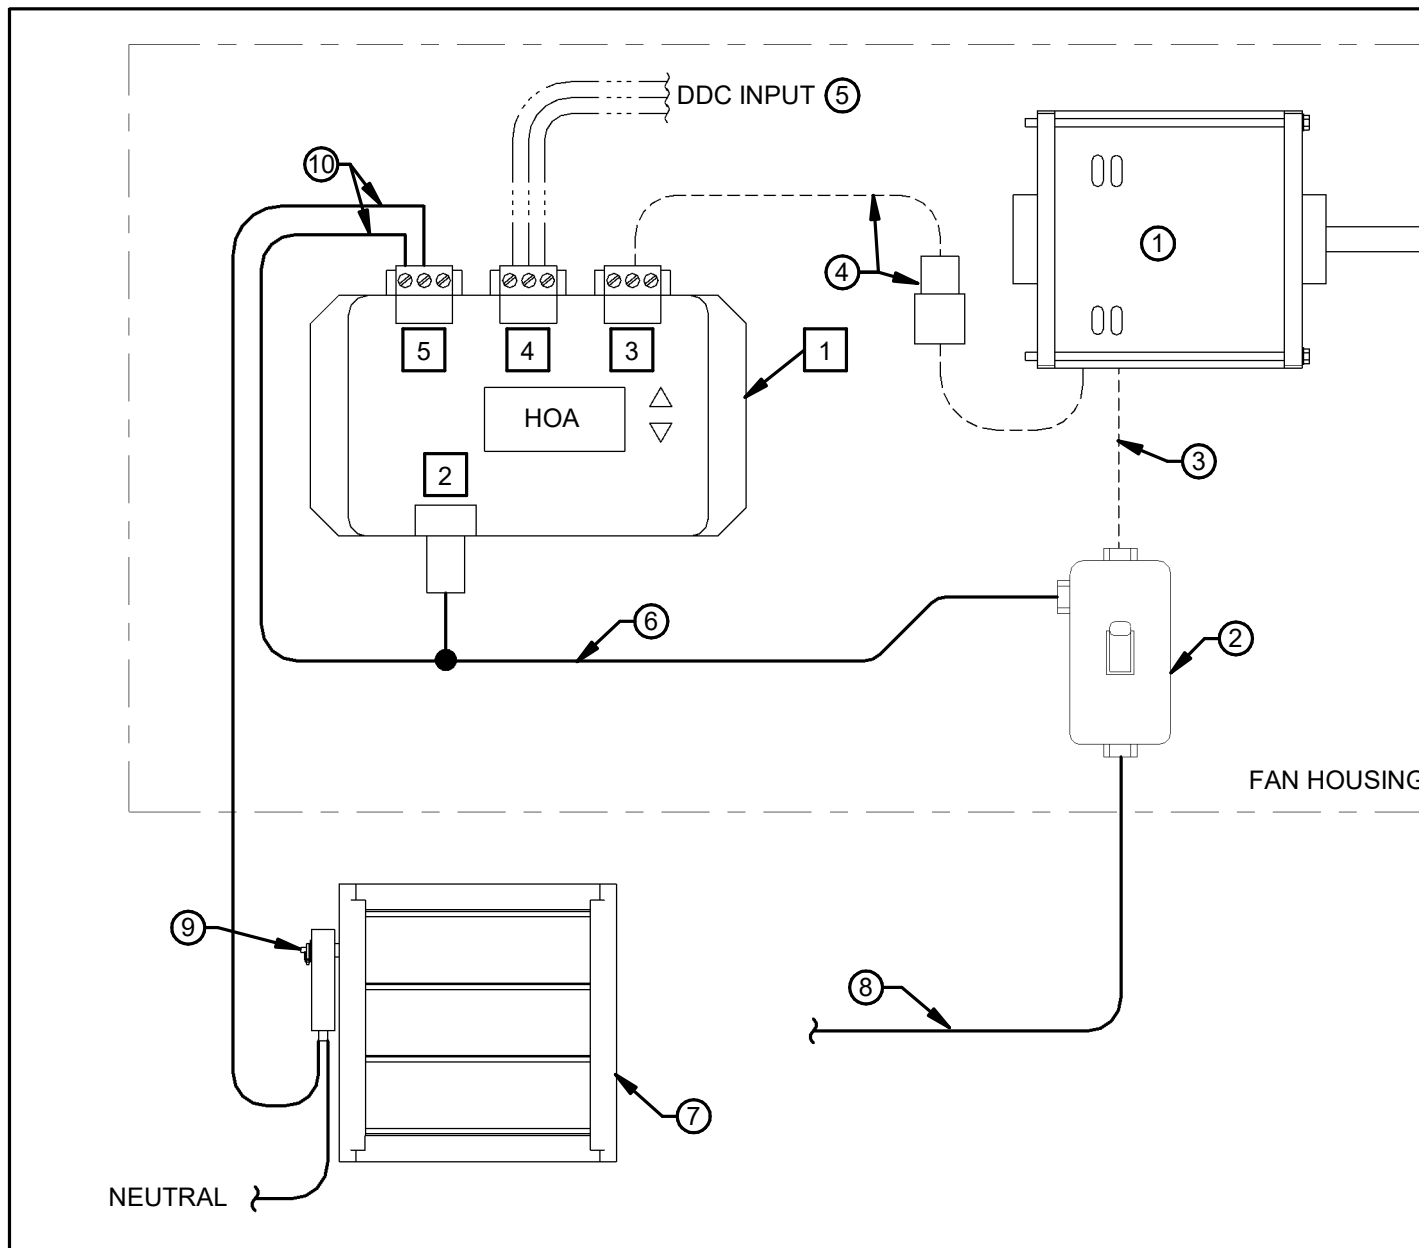

CONTROLLER NOTES


- 1 HAND/OFF/AUTO ECM FAN CONTROLLER BY FAN MANUFACTURER. MOUNTED IN FAN HOUSING OR IN BUILDING ADJACENT TO FAN.
- 2 100 - 277V / 1 PHASE POWER TO CONTROLLER.
- 3 MOTOR CONTROL: 0-10 VDC, 24V, & COM.
- 4 DDC CONTROL SIGNAL: 0-10 VDC, 24V, & COM.
- 5 AUX. CONTACT, LINE OR LOW VOLTAGE. RATED FOR 10A @ 24-250V. N.O., N.C., & COM.

DETAIL NOTES

- 1 ECM FAN MOTOR.
- 2 TOGGLE DISCONNECT MOUNTED IN FAN HOUSING BY FAN MANUFACTURER.
- 3 SINGLE PHASE WIRING BY MANUFACTURER.
- 4 CONTROL WIRING BY MANUFACTURER.
- 5 DDC INPUT CONTROL WIRING BY H.C.
- 6 LINE VOLTAGE TO POWER MOTORIZED DAMPER BY E.C. TAP ON LOAD SIDE OF TOGGLE SWITCH. PROVIDES POWER TO HOA CONTROLLER AND DAMPER ACTUATOR.
- 7 DUCT MOUNTED MOTORIZED DAMPER BY FAN MANUFACTURER.
- 8 SUPPLY CIRCUIT POWER TO DISCONNECT BY E.C.
- 9 120V MOTORIZED DAMPER ACTUATOR PROVIDED BY H.C.
- 10 WIRE 120V DAMPER POWER THROUGH AUXILIARY CONTACT.

--- WIRING BY H.C.
--- WIRING BY E.C.
--- WIRING BY MANUFACTURER


2 HOA CONTROLLER - SINGLE PHASE ECM FAN WIRING DIAGRAM
N.T.S.

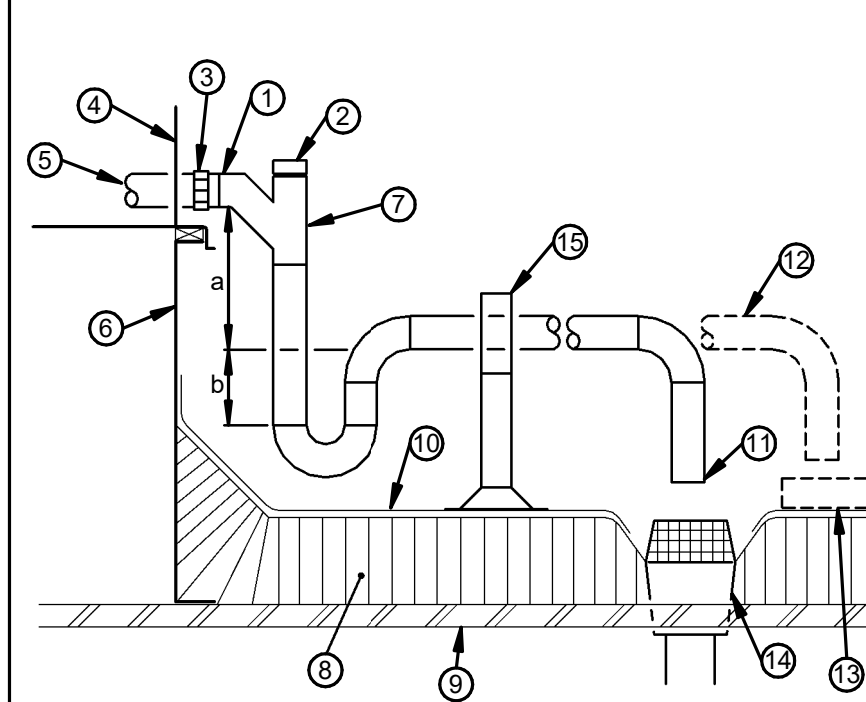

- 1 DRAIN PIPE. SAME SIZE AS UNIT OUTLET.
- 2 CLEANOUT PLUG.
- 3 UNION.
- 4 SIDE OF ROOFTOP UNIT.
- 5 FROM DRAIN PAN.
- 6 14" HIGH ROOF CURB. SEE DETAIL.
- 7 DRAINAGE WYE FITTING.
- 8 ROOF INSULATION.
- 9 ROOF DECK.
- 10 ROOFING MEMBRANE.
- 11 OPEN DRAIN - 1" AIR GAP.
- 12 ALTERNATE ROUTING OF DRAIN.
- 13 12"x12"x1" THICK CONCRETE SPLASH BLOCK. PLACE ON TOP OF ADDITIONAL PIECE OF ROOFING MEMBRANE.
- 14 ROOF DRAIN.
- 15 ADJUSTABLE PIPE SUPPORT. ERICO CADDY PYRAMID EZ OR EQUAL. SET SUPPORT ON MEMBRANE.

CALCULATIONS:
a = SUPPLY FAN T.S.P. + 1"
b = a / 2
-VERIFY FAN T.S.P. WITH UNIT MANUFACTURER.

4 ROOFTOP COOLING COIL CONDENSATE PIPING
N.T.S.

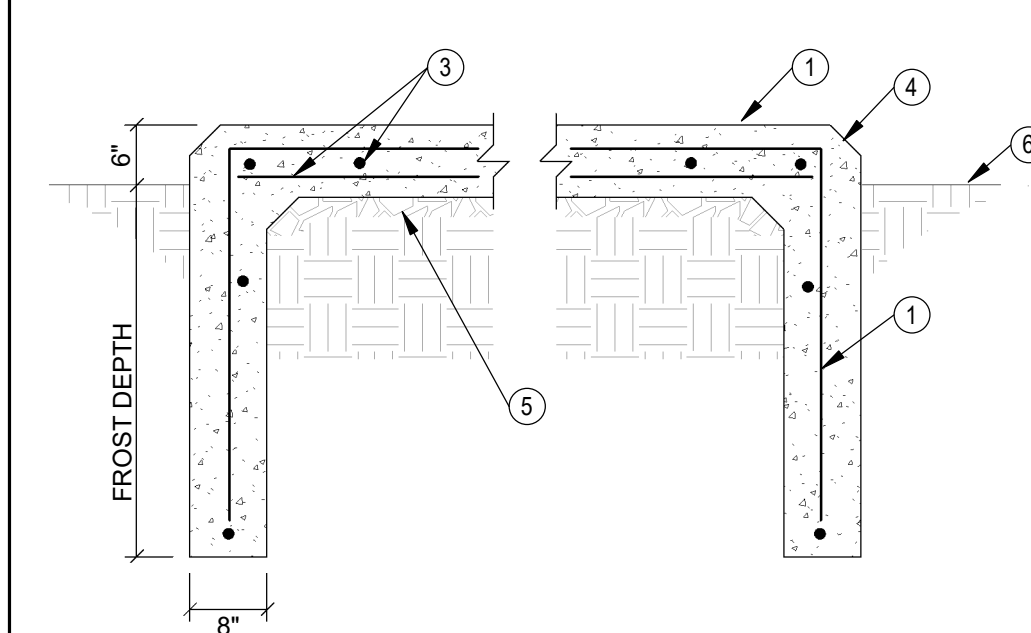

- 1 6" THICK CONCRETE PAD. 3,500 PSI.
- 2 #4 BENT REBAR DOWEL @16" O.C.
- 3 #4 REBAR @12" O.C. EACH WAY.
- 4 3/4" CHAMFER ALL EDGES.
- 5 COMPACTED #57 CRUSHED GRAVEL FILL. 4" THICKNESS MIN.
- 6 GRADE.

6 EXTERIOR CONCRETE EQUIPMENT PAD
N.T.S.

A

B

C


D

E

F

MONITORING AND ALARMS

- A. THE FOLLOWING POINTS SHALL BE MONITORED AND ALARMED AT THE MONITORING CONSOLE AND AS OTHERWISE SPECIFIED HEREINAFTER. THESE ARE IN ADDITION TO POINTS REQUIRED FOR OPERATIONAL CONTROL.
- B. POINT DESCRIPTIONS
- a. CURRENT SENSING RELAYS - PROVIDE FOR:
- 1) RTU-1 & 2 SUPPLY AIR FAN
 - 4) RTU-1 & 2 COMPRESSORS
 - 5) EXHAUST FANS
- COORDINATE REQUIREMENTS FOR ECM EQUIPMENT.
- b. HIGH/LOW TEMPERATURE ALARMS ON ALL DDC TEMPERATURE SENSORS WITH OFF-NORMAL MESSAGES.
- c. GENERATOR TROUBLE.
- d. FC-1 / CD-1
- e. FC-2 / CD-2
- C. WHEN INTERFACING WITH EQUIPMENT PROVIDING REMOTE ANALOG INPUT OR RECEIVING ANALOG OUTPUTS TO THE DDC SYSTEM OR WHEN MONITORING REQUIRES THE INSTALLATION OF EXTERNAL RELAYS AT THE EQUIPMENT BEING MONITORED, COORDINATE ALL REQUIREMENTS SUCH AS RANGE, SIGNAL CONDITION, GROUNDING, WIRING AND INPUT IMPEDANCE WITH THE SUPPLIER OF THE EQUIPMENT BEING MONITORED.
- D. DIAL OUT ALARMS - DDC SYSTEM SHALL BE CAPABLE OF INITIATING DIAL OUT ALARM MESSAGE TO PAGERS, TELEPHONE OR INTERNET WHENEVER THE SYSTEM DETECTS AN ALARM. COORDINATE LIST OF DESIRED ALARMS AND INTERFACE WITH OWNERS' NOTIFICATION EQUIPMENT WITH THE OWNER.

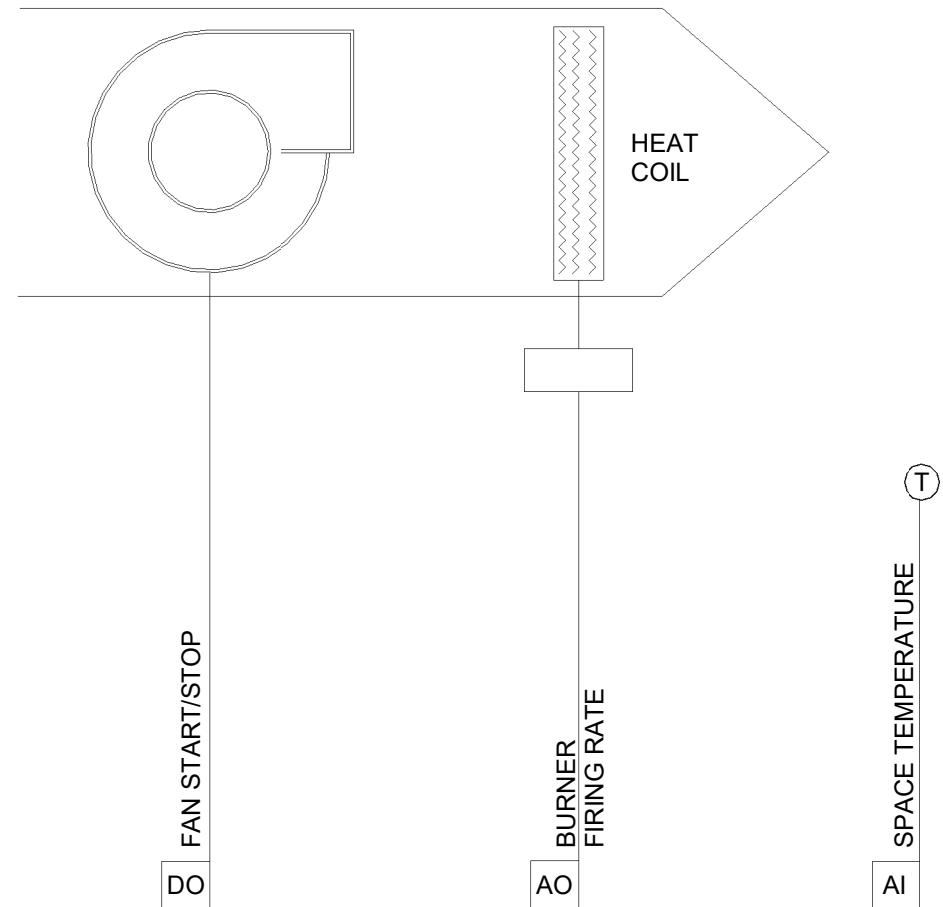

SEQUENCE OF OPERATION

THE GAS FIRED UNIT HEATER SHALL MODULATE TO MAINTAIN SPACE SETPOINT. UNIT SHALL BE LOCKED OUT WHEN THE OUTSIDE AIR TEMPERATURE IS GREATER THAN 55°F.

1 GAS-FIRED UNIT HEATERS CONTROL DIAGRAM GUH-2

SEQUENCE OF OPERATION

OUTDOOR AIR DAMPER

THE OUTDOOR AIR DAMPER SHALL OPEN TO 100% WHEN EF-3 IS OPERATING.

DAMPER SHALL BE CLOSED WHEN EF-3 IS OFF.

THE INTAKE AIR TEMPERATURE SENSOR SHALL CONTROL THE GAS FIRED UNIT HEATER, GUH-1, BURNER FIRING RATE.

GAS FIRED UNIT HEATER

THE GAS FIRED UNIT HEATER SHALL NORMALLY MODULATE TO MAINTAIN SPACE SETPOINT. UNIT SHALL BE LOCKED OUT WHEN THE OUTSIDE AIR TEMPERATURE IS GREATER THAN 55°F.

IF THE UNIT IS OPERATING AND THE INTAKE AIR DAMPER OPENS AND THE OUTSIDE AIR TEMPERATURE IS LESS THAN 55°F, THE UNIT SHALL REMAIN ON UNTIL THE INTAKE AIR DAMPER CLOSSES, REGARDLESS IF THE TEMPERATURE SETPOINT IS SATISFIED.

IF THE INTAKE DAMPER OPENS AND THE UNIT HEATER IS OFF AND THE OUTSIDE AIR TEMPERATURE IS LESS THAN 55°F, THE HEATER SHALL START AND REMAIN FIRING UNTIL THE INTAKE DAMPER CLOSSES.

IF THE INTAKE DAMPER OPENS AND THE OUTDOOR AIR TEMPERATURE IS GREATER THAN 55°F, THE UNIT HEATER SHALL REMAIN OFF.

MANUAL MOMENTARY WALL SWITCH

THE MANUAL MOMENTARY OVER-RIDE SWITCH SHALL COMMAND THE FAN TO 50% OF MAXIMUM AIRFLOW FOR 30 MINUTES (ADJ).

EF-3 OPERATION

EF-3 SHALL OPERATE CONTINUOUSLY.

EF-4 OPERATION

EF-4 SHALL BE NORMALLY OFF.

THE FAN SHALL START UPON THE DDC SYSTEM RECEIVING AN ALARM FROM THE CO/NO₂ MONITORING SYSTEM, ACTIVATION FROM THE NEDERMAN TRUCK START RECEIVERS, OR A LOCAL MANUAL, MOMENTARY, OVER-RIDE WALL PUSH BUTTON.

CO/NO₂ SENSOR CONTROL

THE APPARATUS BAY'S CO/NO₂ SHALL BE PROGRAMMED TO THE FOLLOWING ALARM LEVELS.

ALARM LEVELS:

- NO ALARM: CO (<34 PPM) AND NO₂ (<2.5 PPM)
- ALARM LEVEL 1: CO (35 - 50 PPM) OR NO₂ (2.5 - 2.8 PPM)
- ALARM LEVEL 2: CO (>50 PPM) OR NO₂ (>2.8 PPM)

FAN AIRFLOW:

- NO ALARM: OFF
- ALARM LEVEL 1: 50% OF MAXIMUM AIRFLOW
- ALARM LEVEL 2: MAXIMUM AIRFLOW

WHEN THE FAN IS INDEXED TO EITHER THE 50% OR MAXIMUM AIRFLOW, THE FAN SHALL RUN FOR A MINIMUM OF 30 MINUTES (ADJ.) AT THE RESPECTIVE AIRFLOW.

TRUCK START SIGNAL

UPON A SIGNAL FROM ANY OF THE FIVE (5) TRUCK START RECEIVERS, THE FAN SHALL RUN AT MAXIMUM AIRFLOW FOR 5 MINUTES.

MANUAL MOMENTARY WALL SWITCH


THE MANUAL MOMENTARY OVER-RIDE SWITCH SHALL COMMAND THE FAN TO 50% OF MAXIMUM AIRFLOW FOR 30 MINUTES (ADJ).

FAN SPEED CONTROL PRIORITY

THE CO/NO₂ SENSOR SHALL HAVE PRIORITY TO CHANGE THE FAN SPEED AT ANY TIME. IF THE MOMENTARY WALL SWITCH IS ACTIVATED TO RAISE THE FAN TO 50% AIRFLOW AND THE CO/NO₂ SENSOR ALARMS, THE FAN SHALL BE INDEXED TO RUN AT THE RESPECTIVE ALARM LEVEL AND RESET ITS RUN TIMER.

IF THE TRUCK START SIGNAL HAS ACTIVATED THE FAN AND A CO/NO₂ ALARM IS RECEIVED, THE FAN RUNTIME SHALL RESET TO 30 MINUTES.

THE MOMENTARY FAN SWITCH SHALL ONLY START THE FAN SPEED IF THERE IS NO ALARM LEVEL FROM THE CO/NO₂ SENSOR OR TRUCK SIGNAL, AND THE FAN IS OFF. THE MOMENTARY WALL SWITCH SHALL NOT OVERRIDE THE CO/NO₂ CONTROLLER OR TRUCK START.

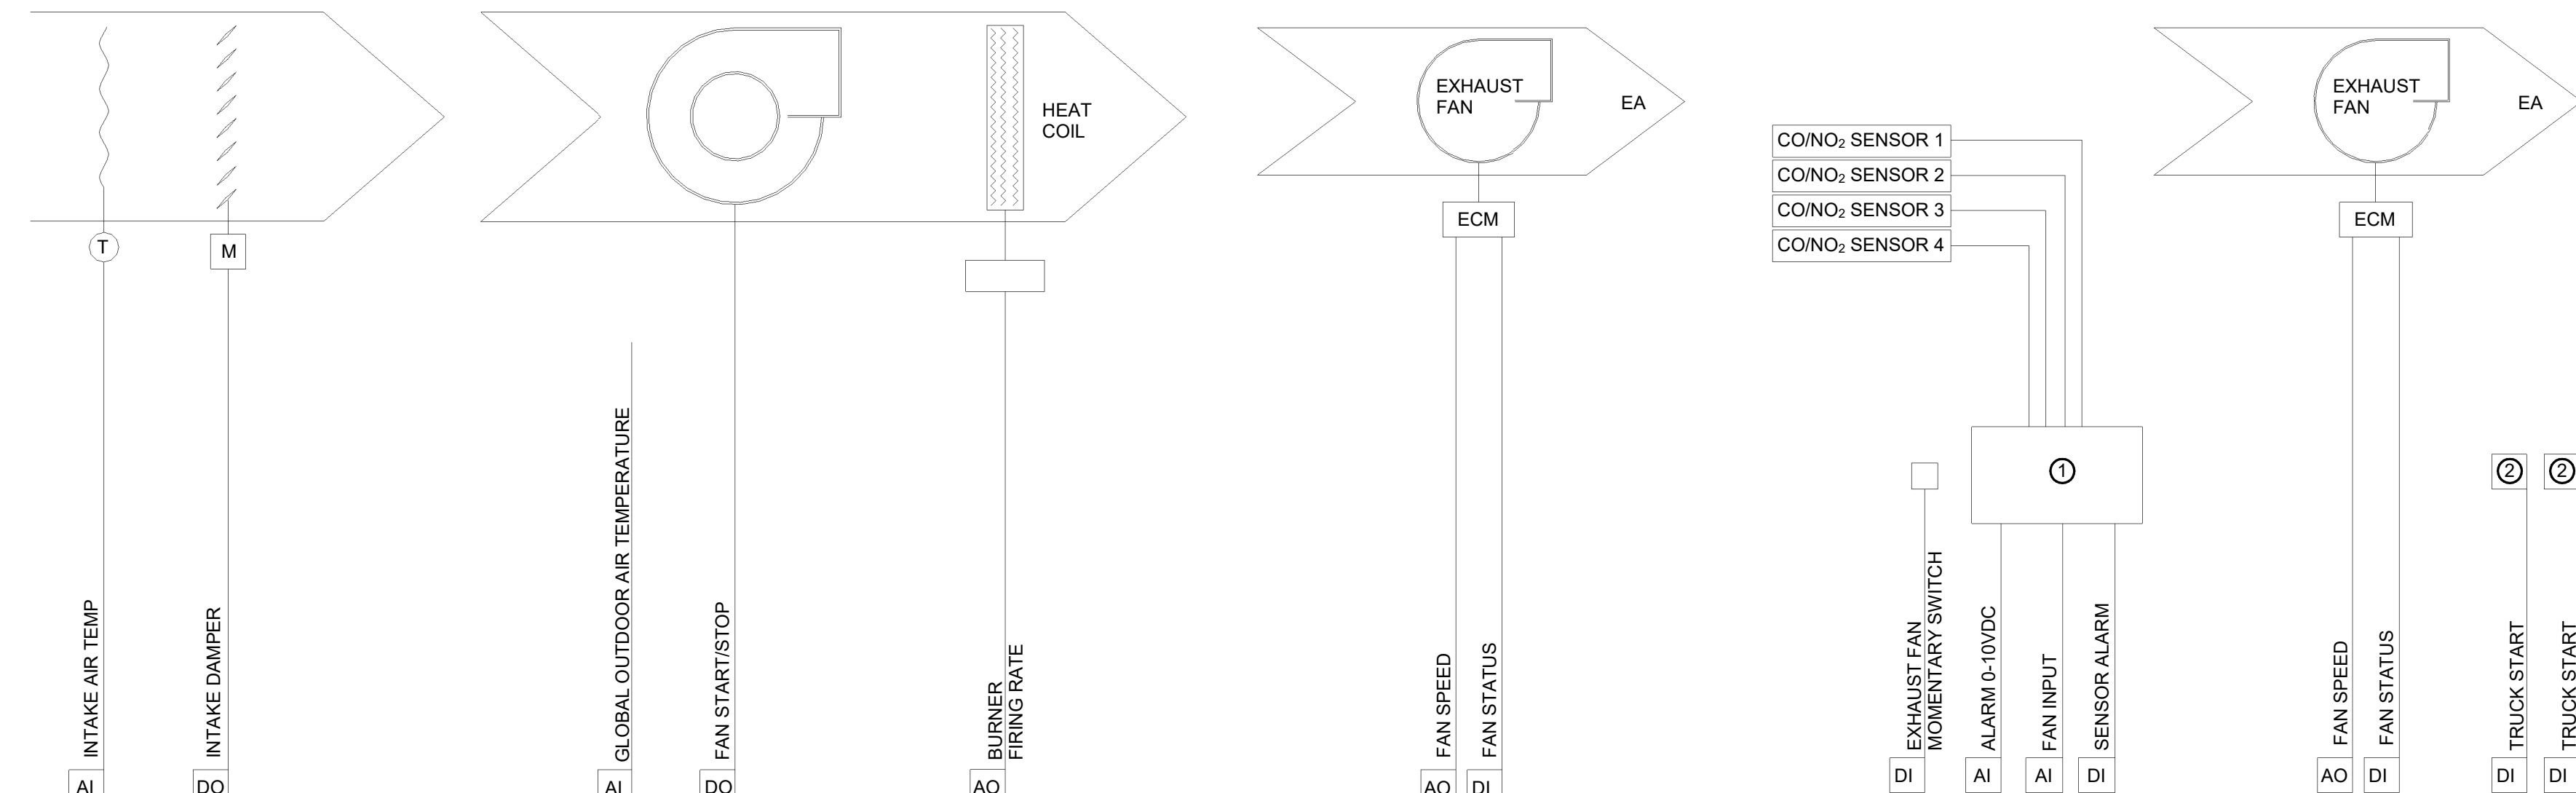

MAKEUP AIR DAMPER


GAS FIRED UNIT HEATER 'GUH-1'

EF-2 CONTROLS - MINIMUM VENTILATION

EF-1 CONTROLS - MAIN VENTILATION

- ① CO/NO₂ CONTROL PANEL BY T.C. SEE H1.2 FOR MOUNTING LOCATION AND REFER TO SPECIFICATIONS FOR EQUIPMENT INFORMATION
- ② NEDERMAN AUTO START RECEIVER - PART # 89115581 PROVIDED BY T.C.

2 EF-4 - APPARATUS BAY CONTROL DIAGRAM

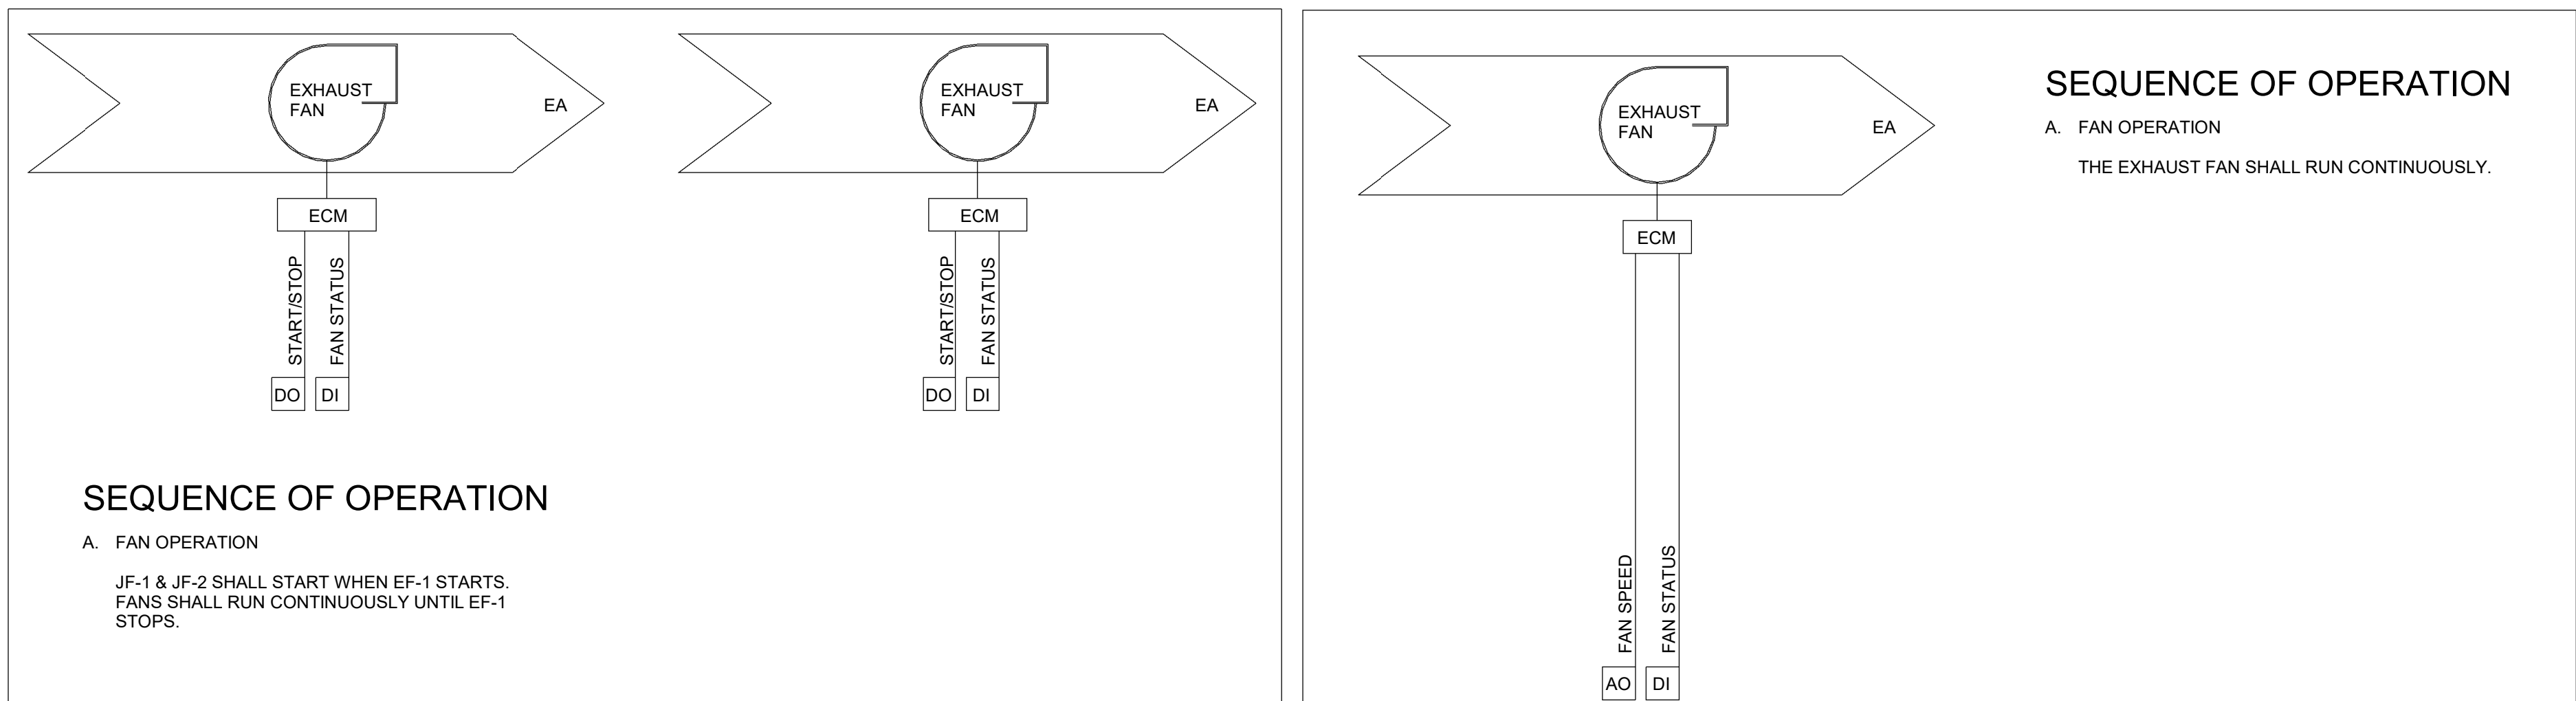

SEQUENCE OF OPERATION

A. FAN OPERATION

JF-1 & JF-2 SHALL START WHEN EF-1 STARTS. FANS SHALL RUN CONTINUOUSLY UNTIL EF-1 STOPS.

SEQUENCE OF OPERATION

A. FAN OPERATION


THE EXHAUST FAN SHALL RUN CONTINUOUSLY.

3 JF-1 & JF-2 CONTROL DIAGRAMS

4 EF-3 CONTROL DIAGRAM

NAUMAN & ZELINSKI LLC.
204 S. Ludlow Street Suite 400 Dayton, Ohio 45402
Phone: (937) 233-3821
PROJECT # 24066

App Architecture
creative focused design
615 Woodside Drive, Englewood, Ohio 45322
T 937.832.3696 F 937.832.3696
www.app-arch.com

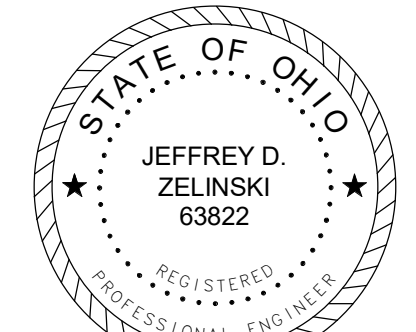

JEFFERY D. ZELINSKI, LICENSE #63822
EXPIRATION DATE 12/31/2027

CITY OF DAYTON
DAYTON FIRE DEPARTMENT
STATION 16
4111 Kings Highway, Dayton, Ohio 45406

ISSUE

NO.	DATE	DESCRIPTION
	08/01/2025	FOR CONSTRUCTION
	04/17/2026	CONFORMED SET

DATE	08/01/2025
JOB NO.	4284.01
DRAWN	LAC
CHECKED	JDZ

COPYRIGHT © 2025 - App Architecture, Inc.

TITLE
CONTROLS

SHEET NO.

H4.1

T	SEQUENCE OF OPERATION RTU-2 SHALL OPERATE BASED ON A 7-DAY PROGRAMMABLE THERMOSTAT PROVIDED BY THE UNIT MANUFACTURER. PROGRAM TO LIMIT TEMPERATURE RANGE TO 68°F - 74°F. PROVIDE A DDC TEMPERATURE SENSOR AS INDICATED ON PLAN. IF TEMPERATURE RISES ABOVE 78°F (ADJ.) OR DROPS BELOW 64°F (ADJ.), SEND AN ALARM TO THE CONSOLE. PROVIDE BACNET MS/TP CONNECTION FROM THE RTU TO THE BUILDING DDC SYSTEM. PULL IN ALL UNIT ALARMS. PROVIDE OWNER WITH DIAL-OUT ALERT FOR ALARMS. SAFETIES: RETURN AIR SMOKE DETECTOR SHALL BE TIED INTO RTU-1 FAN MOTOR STARTER. UPON RECEIVING A SIGNAL FROM THE RETURN AIR SMOKE DETECTOR, THE FAN SHALL SHUT-DOWN. THE H.C. /T.C. SHALL PROVIDE ALL REQUIRED RELAYS, WIRING, ETC. TO ACCOMPLISH THIS SAFETY.
AI	SPACE TEMPERATURE BACNET MS/TP
2	RTU-2 CONTROLS

T	SEQUENCE OF OPERATION FC-2 / CD-2 SHALL OPERATE 24/7/365 TO MAINTAIN SPACE TEMPERATURE SETPOINT. PROGRAM THERMOSTAT TEMPERATURE RANGE TO 68-74 DEG. F. PROVIDE DDC TEMPERATURE SENSOR AS INDICATED ON PLAN. IF TEMPERATURE RISES ABOVE 78°F (ADJ.) OR DROPS BELOW 64°F (ADJ.), SEND AN ALARM TO THE CONSOLE.
SPACE TEMPERATURE	
AI	

```

graph TD
    A[SEQUENCE OF OPERATION] --> B[THE DOMESTIC WATER BACKFLOW PREVENTER IS EQUIPPED WITH A DIGITAL CONTACT TO PROVIDE AN ALARM SIGNAL.]
    A --> C[THE T.C. SHALL CONNECT THE DDC CONTROL SYSTEM TO THE BACKFLOW PREVENTER TO RECEIVE THIS ALARM SIGNAL AND PERFORM A DIAL OUT FEATURE TO ALERT DESIGNATED PERSONNEL.]
    B --> D[DI]
    C --> E[DI]
    D --- F[BACKFLOW ALARM]
    E --- G[BACKFLOW ALARM]
  
```

SEQUENCE OF OPERATION

THE DOMESTIC WATER BACKFLOW PREVENTER IS EQUIPPED WITH A DIGITAL CONTACT TO PROVIDE AN ALARM SIGNAL.

THE T.C. SHALL CONNECT THE DDC CONTROL SYSTEM TO THE BACKFLOW PREVENTER TO RECEIVE THIS ALARM SIGNAL AND PERFORM A DIAL OUT FEATURE TO ALERT DESIGNATED PERSONNEL.

NOTE: THE BUILDING IS EQUIPPED WITH DUAL BACKFLOW PREVENTERS. EACH BACKFLOW PREVENTER SHALL BE MONITORED BY THE DDC SYSTEM. REFER TO BACKFLOW PREVENTER INSTALLATION MANUAL FOR REQUIRED CONTROL COMPONENTS. BACKFLOW PREVENTER REQUIRES 24V POWER. THE T.C. SHALL PROVIDE THE REQUIRED POWER PER SPECIFICATION 23 0914.3.1 A & B.

BACKFLOW ALARM

BACKFLOW ALARM

DI

DI

FROM BLDG. →

TO HEATER →

T

STARTER BY E.C.

PUMP STARTER/STOP

PUMP STATUS

AI RETURN WATER TEMP

DO

DI

VENTILATION GENERAL NOTES

1. PER OMC 403.2 EXCEPTION #2. CALCULATIONS ARE BASED ON ASHRAE 62.1 - 2019. THE TABLES ON THIS SHEET ARE THE ASHRAE 62.1 VENTILATION RATE PROCEDURE CALCULATIONS. THIS SPREAD SHEET IS PUBLISHED BY ASHRAE.

2. SPREAD SHEETS CALCULATE THE CRITICAL ZONE, UNCORRECTED OUTDOOR AIR FLOW, SYSTEM TOTAL VENTILATION EFFICIENCY, AND A FINAL OUTDOOR AIR INTAKE REQUIRED (V_{or}).

3. CALCULATION SUMMARY

RTU-1:

REQUIRED OUTDOOR AIR: 211 CFM
TOTAL OUTDOOR AIR PROVIDED: 300 CFM

RTU-2:

REQUIRED OUTDOOR AIR: 360 CFM
TOTAL OUTDOOR AIR PROVIDED: 600 CFM

Building:		DAYTON FIRE STATION 16	
System Tag/Name:		RTU-1	
Operating Condition Description:		24/7	
Units (select from pull-down list)		IP	

Inputs for System	Name	Units	w/o diversity		w/ diversity	
			System	Diversity	System	Diversity
Floor area served by system	As	sf	2,400			
Population of area served by system	Ps	P	32	100%	5	
Design primary supply fan airflow rate	Vpsd	cfm	1,950	100%	1,950	
OA req'd per unit area for system (Weighted average)	Ras	cfm/sf	0.06			
OA req'd per person for system area (Weighted average)	Rps	cfm/p	11.3			
Percent increase in Voz over minimum required			0%			

Inputs for Potentially Critical Zones	Zone Name	Zone Tag	Potentially Critical Zones											
			CORRIDOR	DORM	DORM	ADA DORM	ADA DORM	ADA DORM	DORM	TQG	DECON	FITNESS		
Occupancy Category			Corridors	Restroom	Dwelling unit	Dwelling unit	Dwelling unit	Dwelling unit	Dwelling unit	Occupiable storage rooms for dry materials	Occupiable storage rooms for dry materials	Health club/weight rooms		
Floor Area of zone	Az	sf	283	72	75	86	86	85	77	634	343	654		
Design population of zone	Pz	P	0	0	0.15	0.172	0.172	0.17	0.154	1.268	0.686	2		
Design total supply to zone (primary plus local recirculated)	Vdzd	cfm	150	100	100	100	100	100	100	300	300	600		
Induction Terminal Unit, Dual Fan Dual Duct or Transfer Fan?	Er													

Inputs for Operating Condition Analyzed				100%											
Percent of total design airflow rate at conditioned analyzed	Ds	%		100%	100%	100%	100%	100%	100%	100%	100%	100%	100%	100%	100%
Air distribution type at conditioned analyzed	Ez		Select from pull-down list:	CSCRH	CSCRH	CSCRH	CSCRH	CSCRH	CSCRH	CSCRH	CSCRH	CSCRH	CSCRH	CSCRH	CSCRH
Zone air distribution effectiveness at conditioned analyzed	Ez			0.80	0.80	0.80	0.80	0.80	0.80	0.80	0.80	0.80	0.80	0.80	0.80
Primary air fraction of supply air at conditioned analyzed	Ep														

Results				0.91	
System Ventilation Efficiency	Ev			0.91	
Outdoor air intake required for system	Vot	cfm		211	← OMC CHAPTER 4 REQUIRED VENTILATION
Outdoor air per unit floor area	Vot/As	cfm/sf		0.09	
Outdoor air per person served by system (including diversity)	Vot/Ps	cfm/p		44.3	
Outdoor air as a % of design primary supply air	Ypd	%		11%	

Detailed Calculations					
Initial Calculations for the System as a whole					
System primary supply air flow at conditioned analyzed	Vps	cfm	= Vpsd Ds	=	1950
Uncorrected OA intake flow req'd for system	Vou	cfm	= Rps Ps + Ras As	=	193
Uncorrected OA req'd as a fraction of primary SA	Xs		= Vou / Vps	=	0.10
Initial Calculations for individual zones					
Area outdoor air rate	Ra	cfm/sf			
People outdoor air rate	Rp	cfm/p			
Total supply air to zone (at condition being analyzed)	Vdz	cfm	= Vdzd Ds	=	
Primary airflow to zone (at condition being analyzed)	Vpz	cfm	= Vdz Ep	=	
Breathing zone outdoor airflow	Vbz	cfm	= Rp Pz + Ra Az	=	
Zone outdoor airflow	Voz	cfm	= Vbz / Ez	=	
Fraction of zone supply not directly recirc. from zone	Fa		= Ep + (1-Ep) Er	=	
Fraction of zone supply from fully mixed primary air	Fb		= Ep	=	
Fraction of zone OA not directly recirc. from zone	Fc		= 1-(1-Ez)(1-Ep)(1-Er)	=	
OA fraction required in the supply air to the zone	Zd		= Voz / Vdz	=	
OA fraction required in the primary air to the zone	Zpz		= Voz / Vpz	=	
System Ventilation Efficiency					
Zone Ventilation Efficiency (App A Method)	Evz		= (Fa+FcXs-FcZpzEp)/Fa	=	
System Ventilation Efficiency (App A Method)	Ev		= min (Evz)	=	0.91
System Ventilation Efficiency (Table 6.3 Method)	Ev		= Value from Table 6.3	=	0.97
Minimum outdoor air intake airflow					
Outdoor Air Intake Flow required to System	Vot	cfm	= Vou / Ev	=	211
OA intake req'd as a fraction of primary SA	Y		= Vot / Vps	=	0.11
Outdoor Air Intake Flow required to System (Table 6.3 Method)	Vot	cfm	= Vou / Ev	=	300
OA intake req'd as a fraction of primary SA (Table 6.3 Method)	Y		= Vot / Vps	=	0.10
OA Temp at which Min OA provides all cooling					11.15
OAT below which OA Intake flow is @ minimum	Deg F		= ((Tp-dTsf)-(1-Y)*(Tr+dTrf))/Y	=	-85

VENTILATION NOTES:
OMC REQUIRED VENTILATION: 211 CFM
POSTIVE PRESSURIZATION: 89 CFM
TOTAL OA PROVIDED: 300 CFM

Building:		DAYTON FIRE STATION 16	
System Tag/Name:		RTU-2	
Operating Condition Description:		24/7	
Units (select from pull-down list)		IP	

Inputs for System	Name	Units	w/o diversity		w/ diversity	
			System	Diversity	System	Diversity
Floor area served by system	As	sf	2,283			
Population of area served by system	Ps	P	32	100%	32	
Design primary supply fan airflow rate	Vpsd	cfm	2,365	100%	2,365	
OA req'd per unit area for system (Weighted average)	Ras	cfm/sf	0.06			
OA req'd per person for system area (Weighted average)	Rps	cfm/p	5.3			
Percent increase in Voz over minimum required			0%			

Inputs for Potentially Critical Zones	Zone Name	Zone Tag	Potentially Critical Zones													
			LOCKERS	TLT/SHWR	TLT/SHWR	TLT/SHWR	CREW LAUNDRY	DINING	DAYROOM	KITCHEN	DORM/OFFIC	TLT/SHWR	TLT	JAN	ENTRY	REPORT
Occupancy Category			C-03	113	112	110	111	109	107	108	122	123	102	121	C-01	101
Floor Area of zone	Az	sf	517	70	70	74	74	589	278	192	143	85	25	12	48	86
Design population of zone	Pz	P	1,034	0	0	0	0.74	17.67	8.34	3.84	0.286	0	0	0	0	0.43
Design total supply to zone (primary plus local recirculated)	Vdzd	cfm	400	0	0	0	100	540	450	400	150	75	0	0	50	200
Induction Terminal Unit, Dual Fan Dual Duct or Transfer Fan?	Er															

Inputs for Operating Condition Analyzed				100%															
Percent of total design airflow rate at conditioned analyzed	Ds	%		100%	100%	100%	100%	100%	100%	100%	100%	100%	100%	100%	100%	100%	100%		
Air distribution type at conditioned analyzed	Ez		Select from pull-down list:	CSCRH	CSCRH	CSCRH	CSCRH	CSCRH	CSCRH	CSCRH	CSCRH	CSCRH	CSCRH	CSCRH	CSCRH	CSCRH	CSCRH		
Zone air distribution effectiveness at conditioned analyzed	Ez			0.80	0.80	0.80	0.80	0.80	0.80	0.80	0.80	0.80	0.80	0.80	0.80	0.80	0.80		
Primary air fraction of supply air at conditioned analyzed	Ep																		

Results				0.84	
System Ventilation Efficiency	Ev			0.84	
Outdoor air intake required for system	Vot	cfm		360	← OMC CHAPTER 4 REQUIRED VENTILATION
Outdoor air per unit floor area	Vot/As	cfm/sf		0.16	
Outdoor air per person served by system (including diversity)	Vot/Ps	cfm/p		11.1	
Outdoor air as a % of design primary supply air	Ypd	%		15%	

Detailed Calculations					
Initial Calculations for the System as a whole					
System primary supply air flow at conditioned analyzed	Vps	cfm	= Vpsd Ds	=	2365
Uncorrected OA intake flow req'd for system	Vou	cfm	= Rps Ps + Ras As	=	303
Uncorrected OA req'd as a fraction of primary SA	Xs		= Vou / Vps	=	0.13
Initial Calculations for individual zones					
Area outdoor air rate	Ra	cfm/sf			
People outdoor air rate	Rp	cfm/p			
Total supply air to zone (at condition being analyzed)	Vdz	cfm	= Vdzd Ds	=	
Primary airflow to zone (at condition being analyzed)	Vpz	cfm	= Vdz Ep	=	
Breathing zone outdoor airflow	Vbz	cfm	= Rp Pz + Ra Az	=	
Zone outdoor airflow	Voz	cfm	= Vbz / Ez	=	
Fraction of zone supply not directly recirc. from zone	Fa		= Ep + (1-Ep) Er	=	
Fraction of zone supply from fully mixed primary air	Fb		= Ep	=	
Fraction of zone OA not directly recirc. from zone	Fc		= 1-(1-Ez)(1-Ep)(1-Er)	=	
OA fraction required in the supply air to the zone	Zd		= Voz / Vdz	=	
OA fraction required in the primary air to the zone	Zpz		= Voz / Vpz	=	
System Ventilation Efficiency					
Zone Ventilation Efficiency (App A Method)	Evz		= (Fa+FcXs-FcZpzEp)/Fa	=	
System Ventilation Efficiency (App A Method)	Ev		= min (Evz)	=	0.84
System Ventilation Efficiency (Table 6.3 Method)	Ev		= Value from Table 6.3	=	0.86
Minimum outdoor air intake airflow					
Outdoor Air Intake Flow required to System	Vot	cfm	= Vou / Ev	=	360
OA intake req'd as a fraction of primary SA	Y		= Vot / Vps	=	0.15
Outdoor Air Intake Flow required to System (Table 6.3 Method)	Vot	cfm	= Vou / Ev	=	351
OA intake req'd as a fraction of primary SA (Table 6.3 Method)	Y		= Vot / Vps	=	0.15
OA Temp at which Min OA provides all cooling					9.14
OAT below which OA Intake flow is @ minimum	Deg F		= ((Tp-dTsf)-(1-Y)*(Tr+dTrf))/Y	=	-40

VENTILATION NOTES:
OMC REQUIRED VENTILATION: 360 CFM

EXHAUST AIRFLOW: 500 CFM
POSTIVE PRESSURIZATION: 100 CFM
TOTAL OA PROVIDED: 600 CFM

NAUMAN & ZELINSKI LLC.
204 S. Ludlow Street Suite 400 Dayton, Ohio 45402
Phone: (937) 233-3821
PROJECT # 24066

APP Architecture
creative focused design
645 Woodside Drive, Englewood, Ohio 45322
T 937.832.3696 F 937.832.3696
www.app-arch.com

STATE OF OHIO
JEFFERY D. ZELINSKI
63822
REGISTERED PROFESSIONAL ENGINEER
JEFFERY D. ZELINSKI, LICENSE #63822
EXPIRATION DATE 12/31/2027

CITY OF DAYTON
DAYTON FIRE DEPARTMENT
STATION 16
4111 Kings Highway, Dayton, Ohio 45406

ISSUE
NO. DATE DESCRIPTION
2 08/01/2025 FOR CONSTRUCTION
10/08/2025 ADDENDUM 2
04/17/2026 CONFORMED SET

DATE 08/01/2025
JOB NO. 4284.01
DRAWN LAC
CHECKED JDZ
COPYRIGHT © 2025 - App Architecture, Inc.
TITLE VENTILATION

SHEET NO.
H5.1

4/21/2026 2:07:30 PM

ELECTRICAL SPECIFICATIONS

Z. LABEL ALL NORMAL POWER PANELBOARDS WITH PHENOLIC WHITE BACKGROUND AND BLACK LETTER PLATE WITH SOURCE OF FEEDER, SWITCH OR BREAKER NUMBER, VOLTAGE, PHASE, AND BRANCH. EMERGENCY POWERED ITEMS SHALL BE MARKED THE SAME WAY BUT SHALL BE WITH RED BACKGROUND AND WHITE LETTERS.

AA. LABEL ALL NORMAL POWER DISCONNECT SWITCHES WITH PHENOLIC WHITE BACKGROUND AND BLACK LETTER PLATE WITH PANEL, CIRCUIT NUMBER, VOLTAGE, PHASE, FED FROM AND DESCRIPTION OF LOAD FED. EMERGENCY POWERED ITEMS SHALL BE MARKED THE SAME WAY BUT SHALL BE WITH RED BACKGROUND AND WHITE LETTERS.

AB. ALL OPEN CABLING SHALL BE PLENUM RATED AND INSTALLED ON J-HOOK SYSTEM ABOVE ACCESSIBLE CEILINGS. COORDINATE LOCATIONS AND TYPE/SIZE WITH THE SYSTEMS VENDOR FOR OPTIMUM CABLE ROUTING.

AC. DISCONNECT SWITCHES SHALL BE HEAVY DUTY; FUSIBLE TYPE TO UTILIZE 'RK1' FUSES.

AD. LIGHTING CONTROL OCCUPANCY SENSORS SHALL BE BY HUBBELL, LEVITON, COOPER CONTROLS OR SENSOR SWITCH. CEILING MOUNTED SENSORS SHALL BE LOW PROFILE, "DOME" TYPE SENSORS.

AE. EQUIPMENT, DUCTWORK AND PIPING SHALL NOT BE INSTALLED IN THE DEDICATED ELECTRICAL SPACE ABOVE OR IN THE WORKING SPACE REQUIRED AROUND ELECTRICAL SWITCHGEAR, MOTOR CONTROL CENTERS OR PANELBOARDS AS IDENTIFIED BY NEC 110.26 SPACES ABOUT ELECTRICAL EQUIPMENT – 600 VOLTS NOMINAL OR LESS; FOR EQUIPMENT RATED OVER 600 VOLTS NOMINAL – 110.32 WORK SPACE ABOUT EQUIPMENT – 110.33 ENTRANCE AND ACCESS TO WORK SPACE – 110.34 WORK SPACE AND GROUNDING. THE ELECTRICAL CONTRACTOR SHALL CAUTION OTHER TRADES TO COMPLY WITH THIS STIPULATION.

AF. EXISTING CONDUITS AND WIRING NOT TO BE REUSED, SHALL BE REMOVED BACK TO SOURCE. REMOVE ALL UNUSED ELECTRICAL WORK, EQUIPMENT, WIRING AND CONDUITS, ETC. IN AREA OF WORK. DO NOT ABANDON IN PLACE UNLESS INACCESSIBLE. DISPOSE OF ALL REMOVED ITEMS EXCEPT WHERE OWNER WISHES TO KEEP THE ITEM.

AG. PERFORM ALL CUTTING AND PATCHING REQUIRED FOR INSTALLATION OF ELECTRICAL SYSTEMS. PATCHING SHALL BE CONSISTENT WITH ADJACENT SURFACES.

AH. PROVIDE ONE YEAR COMPLETE WARRANTY (PARTS, MATERIALS, LABOR). START OF WARRANTY FROM DATE OF BENEFICIAL OCCUPANCY AGREED TO IN WRITING.

ELECTRICAL INDEX OF DRAWINGS

SHEET	DRAWING TITLE
E0.1	LEGEND
E0.2	SCHEDULES
E0.3	PANEL SCHEDULES
E0.4	DETAILS
E1.0	BASEMENT DEMO PLAN
E1.1	FIRST FLOOR DEMO PLAN
E2.0	NEW BASEMENT LIGHTING PLAN
E2.1	NEW FIRST FLOOR LIGHTING PLAN
E3.0	NEW BASEMENT POWER AND SYSTEMS PLAN
E3.1	NEW FIRST FLOOR POWER AND SYSTEMS PLAN
E3.2	NEW ROOF POWER AND SYSTEMS PLAN

ELECTRICAL SPECIFICATIONS

A. ALL ELECTRICAL WIRING, EQUIPMENT AND INSTALLATION SHALL CONFORM TO THE 2023 OHIO BUILDING CODE, 2023 NATIONAL ELECTRIC CODE AND LOCAL CODES, LATEST ADOPTED EDITIONS.

B. ALL ELECTRICAL EQUIPMENT SHALL BE U.L. APPROVED AND COMMERCIAL GRADE. PANELBOARDS, CIRCUIT BREAKERS AND DISCONNECTS BY SQUARE D, SIEMENS, CUTLER-HAMMER OR G.E.

C. SUBMIT ELECTRONIC SHOP DRAWINGS FOR REVIEW AND APPROVAL PRIOR TO ORDERING FOR THE FOLLOWING EQUIPMENT: LIGHT FIXTURES, PANELBOARD(S), CIRCUIT BREAKER(S) AND WIRING DEVICES.

D. ALL POWER AND SYSTEMS WIRING SHALL BE INSTALLED IN CONDUIT RACEWAYS UNLESS OTHERWISE SPECIFICALLY NOTED.

E. STAGGER LOCATIONS OF RECESSED OUTLETS WHERE SHOWN ON OPPOSITE SIDES OF STUD WALL PARTITIONS TO PREVENT SOUND TRANSMISSION BETWEEN ROOMS.

F. DRAWINGS ARE SCHEMATIC IN NATURE TO REPRESENT REQUIRED EQUIPMENT/DEVICES AND ASSOCIATED POWER/CIRCUITRY. DRAWINGS SHALL NOT BE SCALED FOR DEVICE LOCATIONS. THE E.C. SHALL COORDINATE THE FINAL LOCATIONS OF ALL FLUSH MOUNTED DEVICES (INCLUDING FIRE ALARM AND TECHNOLOGY ROUGH-IN BOXES) WITH CASEWORK, FIXED FURNITURE, ETC. TO AVOID CONFLICTS AND VIEWING OBSTRUCTIONS. RECEPTACLES ASSOCIATED WITH/ADJACENT TO TECHNOLOGY OUTLET BOXES SHALL BE LOCATED AT THE SAME MOUNTING HEIGHT AND WITHIN 8" HORIZONTALLY UNLESS SPECIFICALLY NOTED OTHERWISE.

G. THE ARCHITECT SHALL RESERVE THE RIGHT TO MAKE MINOR ADJUSTMENT IN LOCATIONS OF SYSTEM RUNS AND COMPONENTS WHERE THEY CONSIDER SUCH ADJUSTMENTS DESIRABLE IN THE INTEREST OF CONCEALING WORK OR PRESENTING A BETTER APPEARANCE WHERE EXPOSED. ANY SUCH CHANGES SHALL BE ANTICIPATED AND REQUESTED SUFFICIENTLY IN ADVANCE SO AS TO NOT CAUSE EXTRA WORK, OR UNDULY DELAY THE WORK. COORDINATE WORK IN ADVANCE WITH ALL OTHER TRADES AND REPORT IMMEDIATELY ANY DIFFICULTIES WHICH CAN BE ANTICIPATED. WHERE ANY SYSTEM RUNS AND COMPONENTS ARE SO PLACED AS TO CAUSE OR CONTRIBUTE TO A CONFLICT, IT SHALL BE READJUSTED AT THE EXPENSE OF THE CONTRACTOR CAUSING SUCH CONFLICT. THE ARCHITECT'S DECISION SHALL BE FINAL IN REGARD TO ARRANGEMENT OF EQUIPMENT, CONDUIT(S), DEVICES, WIREWAYS ETC., WHERE CONFLICT ARISES.

H. ALL WIRING SHALL UTILIZE MIN. #12 AWG SIZE COPPER THINWALL STRANDED COPPER CONDUCTORS WITH INSULATION SUITABLE FOR THE APPLICATION. CONDUCTORS FOR ELECTRIC RADIANT HEATERS SHALL BE LISTED FOR THE APPLICATION.

I. PROVIDE A SEPARATE NEUTRAL CONDUCTOR FOR EACH BRANCH CIRCUIT AND SEPARATE GREEN COLORED INSULATED COPPER GROUNDING CONDUCTOR FOR EACH BRANCH CIRCUIT CONDUIT. NEUTRAL WIRES FOR 120 VOLT CIRCUITS SHALL BE WHITE AND FOR 277 VOLT CIRCUITS SHALL BE GRAY COLOR.

J. ALL CONDUCTORS SHALL BE INSTALLED IN MIN. 0.75" SIZE CONDUIT. EMT SHALL BE UTILIZED FOR INTERIOR FEEDERS AND BRANCH CIRCUITRY. MC CABLE SHALL ONLY BE ALLOWED FOR FINAL CONNECTION TO INDOOR LIGHT FIXTURES. LIQUID TIGHT FLEXIBLE METAL CONDUIT SHALL BE USED FOR ALL OTHER FINAL CONNECTIONS TO MOVEABLE/VIBRATING EQUIPMENT. ALL EXTERIOR CONDUIT SHALL BE RIGID METAL CONDUIT.

K. EMT CONDUIT FITTINGS SHALL BE ALL STEEL COMPRESSION OR SETSCREW TYPE.

L. ALL CONDUITS INSTALLED ON EXTERIOR OF BUILDING SHALL BE RIGID GALVANIZED TYPE WITH THREADED STEEL FITTINGS. UTILIZE COMPATIBLE NEMA 3R TYPE BOXES FOR ALL EXTERIOR FIXTURE AND OUTLET BOXES.

M. BRANCH CIRCUITS WHERE FISHED IN EXISTING INACCESSIBLE WALLS ONLY MAY UTILIZE MC CABLE OR 0.5" SIZE FLEXIBLE METALLIC CONDUIT TO INDIVIDUAL DEVICES WHEN PROPERLY SUPPORTED.

N. ALL EMPTY CONDUITS SHALL HAVE A NYLON PULLSTRING INSTALLED PER SPECIFICATIONS.

O. WIRING DEVICES SHALL BE SPECIFICATION GRADE, WHITE COLOR, WITH BRUSHED STAINLESS STEEL COVERPLATES, HUBBELL, P&S, COOPER OR LEVITON. PROVIDE TAMPER-RESISTANT RECEPTACLES IN LOCATIONS AS REQUIRED BY NEC 406.12.

P. ALL CONDUIT, FITTINGS, BENDS, ETC. SHALL BE PROPERLY SUPPORTED PER NEC AND NEATLY INSTALLED.

Q. IDENTIFY PANEL AND CIRCUIT NUMBER ON ALL RECEPTACLE COVERPLATES WITH PRINTED LABELS WITH BLACK LETTERS ON CLEAR ADHESIVE BACKGROUND.

R. PROVIDE TYPED PANEL DIRECTORIES INDICATING TYPE OF LOAD AND ROOM DESCRIPTION WITH ROOM NUMBER AND TYPE. UPDATE ALL EXISTING PANEL DIRECTORIES WITH NEW TYPED DIRECTORY CARDS WITH ALL CIRCUIT REVISIONS NOTED.

S. ALL SPARE BREAKERS IN PANELBOARDS SHALL BE TURNED 'OFF'.

T. THE TOTAL LOAD (AMPERES) OF ANY BRANCH CIRCUIT SHALL NOT EXCEED 80% OF THE RATED AMPACITY OF THE CIRCUIT BREAKER FOR THAT CIRCUIT.

U. THE ELECTRICAL CONTRACTOR SHALL COORDINATE HIS WORK WITH OTHER CONTRACTORS TO AVOID INTERFERENCE WITH THE BUILDING COMPONENTS, EXISTING UTILITIES, EQUIPMENT, ETC.

V. THE E.C. SHALL PROVIDE FIRESTOPPING FOR ALL PENETRATIONS THRU RATED WALLS. ALL FIRESTOPPING ASSEMBLIES SHALL BE LISTED AND APPROVED FOR THE ASSEMBLY AND PENETRATION UTILIZED.

W. IDENTIFY ALL BRANCH CIRCUITS AT ALL JUNCTION BOXES BY NEATLY PRINTING PANEL AND CIRCUIT NUMBERS ON BOX COVERS WITH INDELIBLE MARKER.

X. NEATLY LABEL BRANCH CIRCUIT NUMBERS ON EACH EXPOSED CONDUIT LEAVING PANELBOARDS WITH INDELIBLE MARKERS.

Y. NEATLY LABEL PANEL AND BRANCH CIRCUIT NUMBERS ON EACH ACCESSIBLE OR EXPOSED CONDUIT ENTERING OR LEAVING ALL PULL BOXES AND JUNCTION BOXES WITH INDELIBLE MARKERS.

ELECTRICAL LEGEND

	OCCUPANCY SENSOR, CEILING MOUNTED.
	OCCUPANCY SENSOR CONTROL RELAY.
	DISCONNECT SWITCH (FUSIBLE)
	MOTOR STARTER OR VFD.
	COMBINATION MOTOR STARTER OR VFD AND DISCONNECT SWITCH.
	ELECTRIC MOTOR.
	UNIT HEATER.
	FAN COIL UNIT.
	CIRCUIT BREAKER PANEL, FLUSH MOUNTED.
	CIRCUIT BREAKER PANEL, SURFACE MOUNTED.
	POWER PANEL OR SWITCHBOARD, SURFACE MOUNTED.
	ELECTRIC BASEBOARD HEATER.
	NEW DATA OUTLET (18" M.H. UNLESS OTHERWISE INDICATED). TWO GANG OUTLET BOX WITH SINGLE GANG TRIM RING AND BLANK COVERPLATE. STUB AN EMPTY 1.0" BUSHED CONDUIT OUT ABOVE ACCESSIBLE CEILING.
	EXISTING DATA OUTLET (18" M.H. UNLESS OTHERWISE INDICATED M.H.). TWO GANG OUTLET BOX WITH SINGLE GANG TRIM RING AND BLANK COVERPLATE. STUB AN EMPTY 1.0" BUSHED CONDUIT OUT ABOVE ACCESSIBLE CEILING.
	WIRELESS WIFI ACCESS POINT; CEILING MOUNTED.
	FIRE ALARM HORN & SIGNAL LIGHT (80" A.F.F.). # WHEN SHOWN INDICATES CANDELA RATING OF STROBE. WHEN A # IS NOT SHOWN, THE STROBE SHALL BE RATED 110 CANDELA.
	FIRE ALARM SIGNALING LIGHT (80" A.F.F.). # WHEN SHOWN INDICATES CANDELA RATING OF STROBE. WHEN A # IS NOT SHOWN, THE STROBE SHALL BE RATED 110 CANDELA.
	FIRE ALARM SENDING STATION (46" M.H.).
	CEILING MOUNTED SMOKE DETECTOR.
	CEILING MOUNTED HEAT DETECTOR.
	DUCT MOUNTED SMOKE DETECTOR (S/SUPPLY, R/RETURN).
	ELECTRO-MAGNETIC DOOR HOLDER.
	WATER FLOW SWITCH.
	FIRE ALARM SUPERVISED VALVE.
	TELEVISION MONITOR RECEPTACLE AND CABLE OUTLET BOX ASSEMBLY REFER TO TV WALL BOX DETAIL - T1
	DOOR ACCESS CONTROL SYSTEM CARD READER - 46" M.H.
	CCTV CAMERA. ROUGH-IN BOX, 1" C. STUB.
	ELECTRIC DOOR OPERATOR, INCLUDING RELAYS, OPERATING SWITCHES AND LIMIT SWITCHES SHALL BE FURNISHED BY THE DOOR EQUIPMENT SUPPLIER AND INSTALLED BY THE E.C. IN ACCORDANCE WITH APPROVED WIRING DIAGRAMS BY THE EQUIPMENT SUPPLIER (120 VOLT SINGLE PHASE OPERATION).
	PUSHPLATE DOOR CONTROLS FURNISHED BY THE DOOR EQUIPMENT SUPPLIER AND INSTALLED BY THE E.C. (42" M.H.).
	PUSHBUTTON (46" M.H. UNLESS OTHERWISE NOTED ON PLAN).
	4" DIAMETER BELL (90" M.H.).
	FLUSH MOUNTED CEILING SPEAKER.
	TRUMPET TYPE SPEAKER (96" M.H.). SINGLE GANG BOX WITH 0.75" BUSHED CONDUIT TO ABOVE ACCESSIBLE CORRIDOR CEILING OR NEAREST CABLE TRAY.
	CEILING FAN FURNISHED AND INSTALLED BY H.C.; WIRED BY E.C.

ELECTRICAL LEGEND

	ELECTRICAL CONNECTION REQUIRED.
	EXIT LIGHTING FIXTURE. ARROWS AS INDICATED.
	LIGHTING FIXTURE: CAPITAL LETTER DENOTES FIXTURES TYPE. LOWER CASE LETTER DENOTES SWITCHING ARRANGEMENT.
	LIGHTING FIXTURE ON NIGHT LIGHT OR EMERGENCY CIRCUIT.
	EACH ARROWHEAD REPRESENTS ONE COMPLETE CIRCUIT; CAPITAL LETTER DENOTES PANEL; NUMBER DENOTES CIRCUIT.
	WIRE & CONDUIT IN WALL OR ABOVE CEILING
	WIRE & CONDUIT UNDERGROUND
	JUNCTION BOX.
	DASHED SYMBOL INDICATES THAT PARTICULAR OUTLET OR DEVICE TO BE REMOVED AND CIRCUITRY MADE CONTINUOUS WHERE REQUIRED.
	EXISTING OUTLET OR DEVICE TO REMAIN, MAINTAIN EXISTING CIRCUITRY.
	20A-125V SINGLE RECEPTACLE, NEMA 5-20R (18" M.H.).
	20A-125V DUPLEX RECEPTACLE, NEMA 5-20R (18" M.H.).
	20A-125V DUPLEX RECEPTACLE WITH INTEGRAL USB CHARGING PORTS (1 USB 'A'; 1 USB 'C' PORT), NEMA 5-20R (18" M.H.), USB TYPE A-C CHARGING PORTS WITH MINIMUM 5 AMPS COMBINED CHARGING POWER.
	15A-125V DUPLEX RECEPTACLE WITH INTEGRAL NIGHT LIGHT ACCESSORY. DEVICE SHALL HAVE LED NIGHT LIGHT IN FACE OF DEVICE WITH PHOTO-SENSOR CONTROL, NEMA 5-20R (18" M.H.).
	SPECIAL PURPOSE RECEPTACLE. REFER TO NOTE ON PLAN
	20A-125V DOUBLE DUPLEX RECEPTACLE, NEMA 5-20R, (18" M.H.) TWO-GANG ASSEMBLY. D = DOUBLE DUPLEX.
	20A-125V DUPLEX RECEPTACLE, NEMA 5-20R, (46" M.H.) UNLESS OTHERWISE INDICATED D = DOUBLE DUPLEX.
	20A-125V DUPLEX RECEPTACLE, NEMA 5-20R, WITH GROUND FAULT CIRCUIT INTERRUPTER (18" M.H.).
	20A-125V WEATHERPROOF DUPLEX RECEPTACLE, NEMA 5-20R, WITH GROUND FAULT CIRCUIT INTERRUPTER (18" M.H.), WITH HUBBELL #WPP26M CAST ALUMINUM "WHILE-IN-USE" COVER.
	20A-125V/250V-1PH-4W SINGLE RECEPTACLE, NEMA 14-20R, (18" M.H.).
	30A-125V/250V-1PH-4W SINGLE RECEPTACLE, NEMA 14-30R, (18" M.H.).
	50A-125V/250V-1PH-4W SINGLE RECEPTACLE, NEMA 14-50R (18" M.H.)
	SINGLE POLE WALL SWITCH (46" M.H.)
	TWO POLE WALL SWITCH (46" M.H.).
	THREE-WAY WALL SWITCH (46" M.H.).
	FOUR-WAY WALL SWITCH (46" M.H.).
	LIGHTING OCCUPANCY SENSOR WALL SWITCH (46" M.H.)
	LIGHTING 0-10V LED DIMMER SWITCH WITH PRESET SLIDE CONTROL AND POWER ON-OFF 'DECORATOR' STYLE SWITCH (46" M.H.) UNLESS OTHERWISE INDICATED.
	LIGHTING 0-10V LED DIMMER SWITCH WITH PRESET SLIDE CONTROL AND 3-WAY POWER ON-OFF 'DECORATOR' STYLE SWITCH (46" M.H.) UNLESS OTHERWISE INDICATED.
	LIGHTING VACANCY SENSOR WALL SWITCH WITH MANUAL 'ON' PUSHBUTTON AND DUAL TECHNOLOGY MOTION SENSOR TO AUTOMATICALLY TURN 'OFF' WHEN ROOM UNOCCUPIED (46" M.H.).
	0-10V LED COMBINATION VACANCY SENSOR AND DIMMER SWITCH WITH PRESET SLIDE CONTROL AND SEPARATE ON-OFF 'DECORATOR' STYLE SWITCH (46" M.H.) UNLESS OTHERWISE INDICATED, RATED MIN. 800 WATTS.

GENERAL LEGEND

EC	ELECTRICAL CONTRACTOR.
FC	FIRE PROTECTION CONTRACTOR.
GC	GENERAL CONTRACTOR.
HC	HVAC CONTRACTOR.
PC	PLUMBING CONTRACTOR.
TC	TEMPERATURE CONTROLS CONTRACTOR.
NIC	NOT IN CONTRACT.
AFF	ABOVE FINISHED FLOOR - TO BOTTOM OF ITEM UNLESS INDICATED OTHERWISE IN DRAWING.
(E)	EXISTING.
ES	EQUIPMENT SUPPLIER.
EM	EMERGENCY.
MH	MOUNTING HEIGHT.
S	SURFACE MOUNTED.
WP	WEATHER PROOF.
	NOTE SYMBOL - APPLIES ONLY TO SHEET ON WHICH IS SHOWN.
	DETAIL NOTE SYMBOL - APPLIES ONLY TO DETAIL ON WHICH IS SHOWN.
	EQUIPMENT REFERENCE SYMBOL. ELECTRICAL CONNECTION REQUIRED.
	EQUIPMENT REFERENCE SYMBOL. NO ELECTRICAL CONNECTION REQUIRED.
	ROOM NUMBER.
	DETAIL SYMBOL. DETAIL "B" SHOWN ON SHEET E2.
	SECTION SYMBOL. SECTION "A" DESIGNATION, SHOWN ON SHEET E1.
	CONNECTION, NEW TO EXISTING.
	UP TO SYMBOL. UP TO "FD1", SHOWN ON FLOOR ABOVE.
	1 HOUR FIRE PROTECTION. SEE SPECIFICATION FOR PENETRATION DETAILS
	2 HOUR FIRE PROTECTION. SEE SPECIFICATION FOR PENETRATION DETAILS
	3 HOUR FIRE PROTECTION. SEE SPECIFICATION FOR PENETRATION DETAILS
	ITEM TO BE REMOVED.
	EXISTING TO REMAIN.
	NEW ITEM.

GENERAL NOTES

- ALL WORK SHALL BE IN ACCORDANCE WITH THE 2024 OHIO BUILDING CODE, INCLUDING REFERENCED CODES AND STANDARDS, ALL LOCAL AND STATE CODES AND MEET APPROVAL OF AUTHORITIES HAVING JURISDICTION.
- BIDDERS SHALL INSPECT PROJECT SITE EXISTING CONDITIONS DURING BIDDING.
- INCLUDE PAYMENT OF ALL PERMIT AND INSPECTION FEES AND OBTAIN AN ELECTRICAL PERMIT AND SECURE INSPECTION AND APPROVAL OF THE CODE OFFICIAL.
- SUBMIT AN ELECTRONIC COPY OF SUBMITTAL DATA AND DESCRIPTIVE LITERATURE IN .PDF FORMAT FOR ALL FIXTURES AND EQUIPMENT.
- WORKMANSHIP SHALL BE OF THE HIGHEST QUALITY AND REPRESENT THE BEST PRACTICES OF THE INDUSTRY.
- COORDINATE INSTALLATION WITH OTHER TRADES; PROVIDE OFFSETS AS REQUIRED.
- INSTALL ALL MATERIALS AND EQUIPMENT IN ACCORDANCE WITH MANUFACTURERS REQUIREMENTS.
- COORDINATE EACH ROUGH-IN INSTALLATION REQUIREMENTS AND LOCATIONS WITH OTHER TRADES, ACTUAL EQUIPMENT OR CABINERY PROVIDED AND FIELD CONDITIONS BEFORE PERFORMING WORK.
- REFER TO ARCHITECTURAL DRAWING ELEVATIONS FOR MOUNTING LOCATION INFORMATION, ARRANGEMENT AND HEIGHT FOR ALL DEVICES AT FURNISHINGS, CASEWORK, ETC.
- REFER TO ARCHITECTURAL REFLECTED CEILING PLANS FOR EXACT LOCATION OF ALL LIGHTING FIXTURES. WHERE DISCREPANCIES MAY OCCUR BETWEEN THE ELECTRICAL PLANS AND THE ARCHITECTURAL CEILING PLANS ON QUANTITY OF FIXTURES, THE ELECTRICAL PLANS SHALL TAKE PRECEDENCE. COORDINATE FIXTURE LOCATIONS WITH OTHER TRADES TO AVOID CONFLICTS WITH PIPING AND DUCTWORK.
- ALL EQUIPMENT AND MATERIAL REQUIRED FOR COMPLETE AND FUNCTIONAL ELECTRICAL SYSTEMS SHALL BE INCLUDED IN THE CONTRACT.

4/21/2026 2:07:30 PM

SUSPENDED OVERHEAD CIRCULATION FANS														
FAN NUMBER	CIRCUIT NUMBER	NAMEPLATE	FAN CHARACTERISTICS				DISCONNECT MEANS				CONTROL			
			HP (KVA OR FLA)				TYPE	LOCATION						
				120V-1PH	208V-3PH	208V-1PH								
CF1		CIRCULATION FAN 1	0.1 KVA	•										

- Notes:
- 36" DIAMETER (CEILING HUGGER) CONTEMPORARY STYLE FAN WHITE FINISH.

LIGHTING FIXTURE SCHEDULE

FIXTURE SYMBOL	LUMINAIRE				FIXTURE VOLTAGE	MANUFACTURER & CATALOG NO.	OTHER ACCEPTABLE MANUFACTURES	DIFFUSING MEDIA	TRIM COLOR				MOUNTED S - SURFACE, R - RECESSED, SM - STEM MTD. WM - WALL MTD. C - CHAIN MTD. UC - UNDER CAB. CS - CLG. SURF.	SIZE				SEE NOTES		
	TYPE		WATTS/FIXTURE	LUMENS/ COLOR TEMP					WHITE	BLACK	ALUMINUM	BRONZE		STANDARD	SEE NOTES	WIDTH	LENGTH		DEPTH	DIAMETER
	LED	LOW VOLTAGE																		
B1	●			30	3400 LUMENS/ 4000K	120	LITHONIA# EPANL 2X2 3400LM-80CRI-40K-MIN1-ZT-120	COLUMBIA, DAYBRITE	MATTE WHITE LENS	●				R	24	24	2			
B1E	●			30	3400 LUMENS/ 4000K	120	LITHONIA# EPANL 2X2 3400LM-80CRI-40K-MIN1-ZT-120-E10W	COLUMBIA, DAYBRITE	MATTE WHITE LENS	●				R	24	24	2			
C1	●			40	5000 LUMENS/ 4000K	120	LITHONIA# CLX L48 5000LUM SEF FDL MVOLT G210 40K	COLUMBIA, DAYBRITE	FLAT DIFFUSE LENS	●				WM/S/SM	3	48	3			
C2	●			80	10000 LUMENS/ 4000K	120	LITHONIA# CLX L96 10000LUM SEF FDL MVOLT G210 40K	COLUMBIA, DAYBRITE	FLAT DIFFUSE LENS	●					3	96	3			
D1	●			30	2500 LUMENS/ 4000K	120	FINELITE# S17-LED-ACF-PF-4'-H-840-120V-SC	PRUDENTIAL, AEL	ANGLED WHITE PERF DIFFUSER	●				WM (6'-0" A.F.F)	5	48	4			
D2	●			10	2000 LUMENS/ 3000K	120	AFX# ALV250520LAJD2KB	COLUMBIA, DAYBRITE	SQUARE WHITE LENS		●			WM (7'-0" A.F.F)	6	24	4			
F1	●			13	1100 LUMENS/ 3000K	120	WF6 REG SWW5 90CRI MW M6	GREEN CREATIVE, LIGHTOLIER	FLAT WHITE LENS	●				R			1.5	6	1	
F2	●			13	1100 LUMENS/ 4000K	120	WF6 REG SWW5 90CRI MW M6	GREEN CREATIVE, LIGHTOLIER	REGRESSED BAFFLE LED	●				R			1.5	6		
L1	●			20	4000K	120	ACOLYTE RB 90 AC12065 4.040	APPROVED EQUAL	TAPE LIGHT	●				COVE	.5	60	.5			
UC1	●			10	500 LUMENS/ 4000K	120	LITHONIA# UPLD-18IN-30K-90CRI-SWR-WH	CONTECH, TRACELITE	MATTE WHITE LENS	●			2	UC (OF SHELF)	18				2	
X1	●			5		120	LITHONIA# LHQM-LED-R-HO-M6	COMPASS, CHLORIDE	LED EMERGENCY/EXIT RED LETTERS ON WHITE W/EM...	●				WM						
X2	●			5		120	LITHONIA# LHQM-LED-R-HO-M6	COMPASS, CHLORIDE	LED EMERGENCY/EXIT RED LETTERS ON WHITE W/EM...	●				CLG						
REM	●					120	LITHONIA# ERE-GY-T-RD-WP	COMPASS, CHLORIDE	LED REMOTE LAMP HEADS - 2 HEAD - ROUND		●			WM OR CLG SURFACE TO CANOPY				4		
EM	●					120	LITHONIA# EU2C-HO	COMPASS, CHLORIDE	EMERGENCY LITE	●				WM - 76"						

- NOTES:
- SWITCHABLE COLOR TEMPERATURE.
 - INTEGRAL ROCKER SWITCH (HARD WIRED CONNECTION).

MOTORS, STARTERS, DISCONNECTS & CONTROLS

MOTOR										STARTERS							DISCONNECT MEANS							CONTROL				FEEDER			
MOTOR NUMBER	CIRCUIT NUMBER	NAMEPLATE	CHARACTERISTICS				LOCATION	NEMA SIZE	TYPE				LOCATION			TYPE	LOCATION			FURNISHED BY	INTERLOCK W/ DAMPER BY E.C.	MANUAL AT STARTER	INTEGRAL W/ EQUIP.	BY H.C.	SEE NOTE	NO. OF CONDUCTORS	WIRE SIZE	GRD. SIZE	CONDUIT SIZE	SEE NOTE	
			HP (KVA OR FLA)	120V-1PH	208V-3PH	208V-1PH			480V-1PH	480V-3PH	MANUAL	MAGNETIC	BUILT-IN MOTOR OL	VFD	ECM*		NEAR MOTOR	MOTOR CONT. CNTR.	EQUIP. CONT. PANEL												ROOM NUMBER
RTU-1		ROOFTOP UNIT 1	34 MCA / 50 MOCP		•																EC					3	6	10	1	1	
RTU-2		ROOFTOP UNIT 2	51 MCA / 70 MOCP		•																EC					3	4	8	1.25	2	
CD-1		CONDENSING UNIT 1	11.4 MCA / 15 MOCP		•																EC					•	2	12	12	.5	
FC-1		FAN COIL 1	5.8 MCA / 15 MOCP		•																EC					•	2	12	12	.5	
CD-2		CONDENSING UNIT 2	11.4 MCA / 15 MOCP		•																EC					•	2	12	12	.5	
FC-2		FAN COIL 2	5.8 MCA / 15 MOCP		•																EC					•	2	12	12	.5	
EF-1		EXHAUST FAN 1	1 HP		•																HC	•				•	3	12	12	.5	
EF-2		EXHAUST FAN 2	1/6 HP		•																HC	•				•	2	12	12	.5	
EF-3		EXHAUST FAN 3	1/6 HP		•																HC	•				•	2	12	12	.5	
JF-1		JET FAN 1	12.2 MCA / 15 MOCP		•																HC	•				•	2	12	12	.5	
JF-2		JET FAN 2	12.2 MCA / 15 MOCP		•																HC	•				•	2	12	12	.5	
FT-1		HTR FIN TUBE 1	0.467 KW		•																					•	2	12	12	.5	3
FT-2		HTR FIN TUBE 2	2.5 KW			•																				•	3	12	12	.5	3
FT-3		HTR FIN TUBE 3	1.05 KW			•																				•	3	12	12	.5	3
GUH-1		GAS UNIT HEATER 1	6.75 A		•																HC					•	2	12	12	.5	
GUH-2		GAS UNIT HEATER 2	6.75 A		•																HC					•	2	12	12	.5	
WH1		WATER HEATER	1 A		•																EC					•	2	12	12	.5	
RCP1		REG RC PUMP	1 A		•																EC					•	2	12	12	.5	






- * REFER TO ECM CONTROL DIAGRAM(S) ON HVAC DRAWINGS, WHEN NOTED, FOR INTERLOCK WIRING AND AUX POWER REQUIREMENTS.
- NOTES:
- PROVIDE 60A FEED TO FUSED DISCONNECT AT UNIT. FUSE PER MANUFACTURER RECOMMENDATION.
 - PROVIDE 100A FEED TO FUSED DISCONNECT AT UNIT. FUSE PER MANUFACTURER RECOMMENDATION.
 - PROVIDE LINE VOLTAGE THERMOSTAT (120-240V) COMPATIBLE WITH BASEBOARD HEATERS (WITH OFF FEATURE) EQUAL TO HONEYWELL #CT410 B SERIES. COORDINATE THERMOSTAT LOCATION WITH H.C.


NAUMAN & ZELINSKI LLC.
204 S. Ludlow Street Suite 400 Dayton, Ohio 45402
Phone (937) 233-3821
PROJECT # 24066

Branch Panel: A					Construction: New					System: Normal Power					
LOCATION: SUPPLY FROM: MDP					MOUNTING: Surface					A.I.C RATING 10K					
VOLTAGE: 120/208 Wye-3-4					ENCLOSURE: Type 1					MAINS TYPE: M.L.O.					
					MCB RATING: 1 A					MAINS RATING: 200 A					
CKT	Description	Trip	Poles	Note	A		B		C		Note	Poles	Trip	Description	CKT
1	EF-1	20 A	3		333 VA	1100 VA						1	20 A	EF-2	2
3	--	--	--				333 VA	1000 VA				1	20 A	EF-3	4
5	--	--	--						333 VA	1000 VA		1	20 A	CO/NO2 SYS	6
7	Panel Rec	20 A	1		360 VA	0 VA						3	20 A	Ex Fan Ctrl	8
9	JF-1	20 A	2				550 VA	0 VA				--	--	--	10
11	--	--	--						550 VA	0 VA		--	--	--	12
13	Gen Chgr/Htr	30 A	2		0 VA	0 VA						1	15 A	Fire Alm Pnl	14
15	--	--	--				0 VA	1100 VA				1	20 A	GUH-1	16
17	JF-2	20 A	2						500 VA	1100 VA		1	20 A	GUH-2	18
19	--	--	--		500 VA	0 VA						3	30 A	Garage Doors	20
21	Roof Rec	20 A	1				360 VA	0 VA				--	--	--	22
23	Spare	20 A	1						0 VA	0 VA		--	--	--	24
25	Spare	20 A	1		0 VA	0 VA						1	20 A	Spare	26
27	Spare	20 A	1				0 VA	0 VA				1	20 A	Spare	28
29	Spare	20 A	1						0 VA	0 VA		1	20 A	Spare	30
31	Spare	20 A	1		0 VA	0 VA						1	20 A	Spare	32
33															34
35															36
37															38
39															40
41															42
Total Load:					2293 VA		3343 VA		3483 VA						
NOTES: 1: AFCI BREAKER 2: GFCI BREAKER															
Load Classification		Connected Load		Demand Factor		Estimated...		Panel Totals							
Motor		5000 VA		105.00%		5250 VA									
Power		3400 VA		100.00%		3400 VA		Total Conn. Load: 9120 VA							
Receptacles		720 VA		100.00%		720 VA		Total Est. Demand: 9370 VA							
								Total Conn. Current: 25 A							
								Total Est. Demand Current: 26 A							

Branch Panel: D					Construction: Replace Interior					System: Normal Power					
LOCATION: STAIRS 124					MOUNTING: Flush					A.I.C RATING 10K					
SUPPLY FROM: MDP					ENCLOSURE: Type 1					MAINS TYPE: M.L.O					
VOLTAGE: 120/208 Wye-1-3					MCB RATING: 1 A					MAINS RATING: 200 A					
CKT	Description	Trip	Poles	Note	A		B		C		Note	Poles	Trip	Description	CKT
1	Appr	20 A	1		0 VA	0 VA						1	20 A	Appr	2
3	Appr	20 A	1				0 VA	0 VA				1	20 A	Appr	4
5	Appr	20 A	1						0 VA	0 VA		1	20 A	Appr	6
7	Appr	20 A	1		0 VA	0 VA						1	20 A	Appr	8
9	Appr	20 A	1				0 VA	0 VA				1	20 A	Appr	10
11	Dorm Lts	20 A	1						0 VA	0 VA		1	20 A	Dorm Lts	12
13	Tlt Lts	20 A	1		0 VA	0 VA						1	20 A	Lounge Lts	14
15	Lounge Rec	20 A	1				0 VA	0 VA				1	20 A	Kitchen Lts	16
17	Captain Lts	20 A	1						0 VA	0 VA		1	20 A	Appr Rec	18
19	Dorm Rec	20 A	1	1	0 VA	0 VA						1	20 A	Appr Rec	20
21	Kitchen Rec	20 A	1				0 VA	0 VA				1	20 A	Captain Rec	22
23	Disp Rm Rec	20 A	1						0 VA	0 VA		1	20 A	Disp Rm Rec	24
25	Stair Lts	20 A	1		0 VA	0 VA						1	20 A	Night Lts	26
27	Unknown	20 A	1				0 VA	0 VA				1	20 A	CAD Day Rm	28
29	Unknown	20 A	1						0 VA	0 VA		1	20 A	RR Lts	30
31	Unknown	20 A	1		0 VA	0 VA						1	20 A	RR Rec	32
33	Spare	20 A	1				0 VA	0 VA				1	20 A	Spare	34
35	Spare	20 A	1						0 VA	0 VA		1	20 A	Spare	36
37	Spare	20 A	1		0 VA	0 VA						1	20 A	Spare	38
39	Spare	20 A	1				0 VA	0 VA				1	20 A	Spare	40
41	Spare	20 A	1						0 VA	0 VA		1	20 A	Spare	42
Total Load:					0 VA		0 VA		0 VA						
NOTES: 1: AFCI BREAKER 2: GFCI BREAKER															
Load Classification		Connected Load		Demand Factor		Estimated...		Panel Totals							
								Total Conn. Load: 0 VA							
								Total Est. Demand: 0 VA							
								Total Conn. Current: 0 A							
								Total Est. Demand Current: 0 A							

Branch Panel: B					Construction: New					System: Normal Power					
LOCATION: MDP					MOUNTING: Surface					A.I.C RATING 10K					
SUPPLY FROM: MDP					ENCLOSURE: Type 1					MAINS TYPE: M.L.O.					
VOLTAGE: 120/208 Wye-3-4					MCB RATING: 1 A					MAINS RATING: 200 A					
CKT	Description	Trip	Poles	Note	A		B		C		Note	Poles	Trip	Description	CKT
1	Water Htr	20 A	1		0 VA	0 VA						1	20 A	Exterior Lts	2
3	Boiler	20 A	1				0 VA	0 VA				1	20 A	Unit Htr	4
5	Batt Charger	30 A	2						0 VA	0 VA		1	20 A	Unknown	6
7	--	--	--		0 VA	0 VA						1	20 A	Boiler	8
9	Rm 2-3 Rec	20 A	1				0 VA	0 VA				1	20 A	Sp Pp Rec	10
11	CAD	20 A	1						0 VA	0 VA		1	20 A	Sp Pp Rec	12
13	Dorm Cor Lts	20 A	1		79 VA	293 VA						1	20 A	Dorm Lts	14
15	C-02 Lts	20 A	1				577 VA	401 VA				1	20 A	C-03 Lts	16
17	Dining Lts	20 A	1						234 VA	1000 VA		1	20 A	RM101 FT-1	18
19	TLT102 FT-1	20 A	1		1000 VA	1000 VA						1	20 A	TLT123 FT-1	20
21	Dorm122 FT-1	20 A	1				1000 VA	180 VA				1	20 A	Kitchen Rec	22
23	Kitchen Rec	20 A	1						180 VA	360 VA		1	20 A	Kitchen Rec	24
25	Kitchen Rec	20 A	1		360 VA	180 VA					2	1	20 A	Dining Fridg	26
27	Dining Fridg	20 A	1	2			180 VA	180 VA			2	1	20 A	Dining Fridg	28
29	Day Rm FT-2	20 A	2						500 VA	500 VA		2	20 A	Day Rm FT-2	30
31	--	--	--		500 VA	500 VA						--	--	--	32
33	Dayroom Tstat	20 A	1				1000 VA	0 VA				1	20 A	Spare	34
35	Spare	20 A	1						0 VA	0 VA		1	20 A	Spare	36
37	Spare	20 A	1		0 VA	0 VA						1	20 A	Spare	38
39	Space	--	1				--	--				1	--	Space	40
41	Space	--	1						--	--		1	--	Space	42
Total Load:					3839 VA		3515 VA		2555 VA						
NOTES:															
1: AFCI BREAKER															
2: GFCI BREAKER															
Load Classification					Connected Load		Demand Factor		Estimated...		Panel Totals				
Lighting					1351 VA		125.00%		1689 VA		Total Conn. Load: 9905 VA Total Est. Demand: 10229 VA				
Power					7000 VA		100.00%		7000 VA						
Receptacles					1620 VA		100.00%		1620 VA		Total Conn. Current: 27 A				
											Total Est. Demand Current: 28 A				

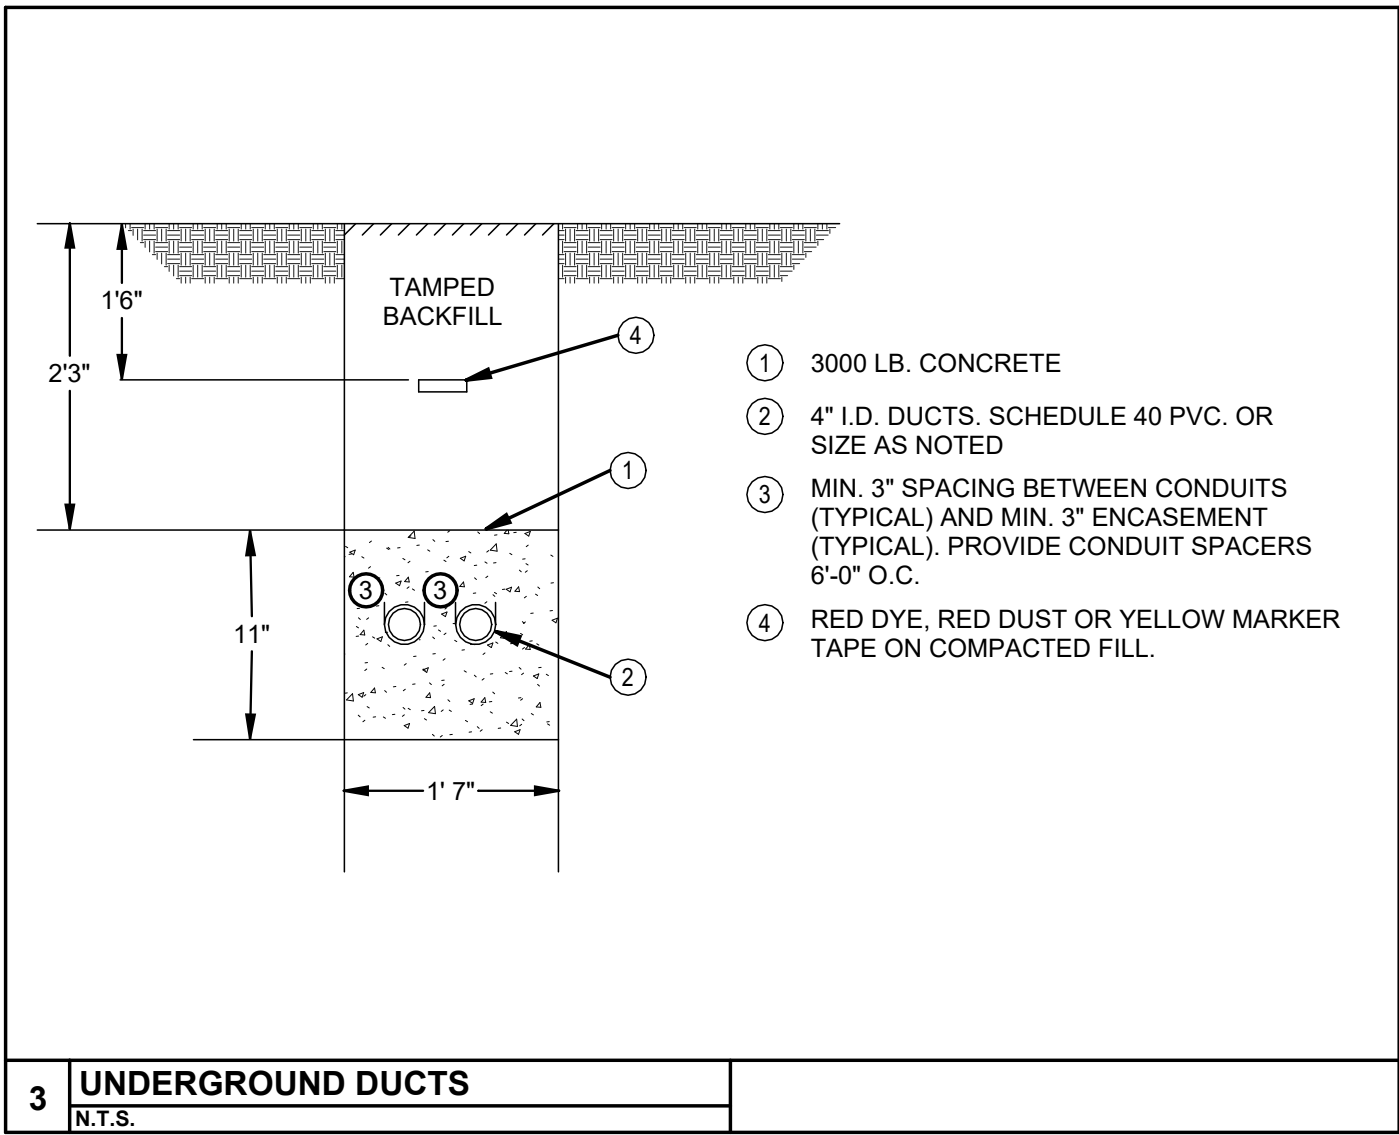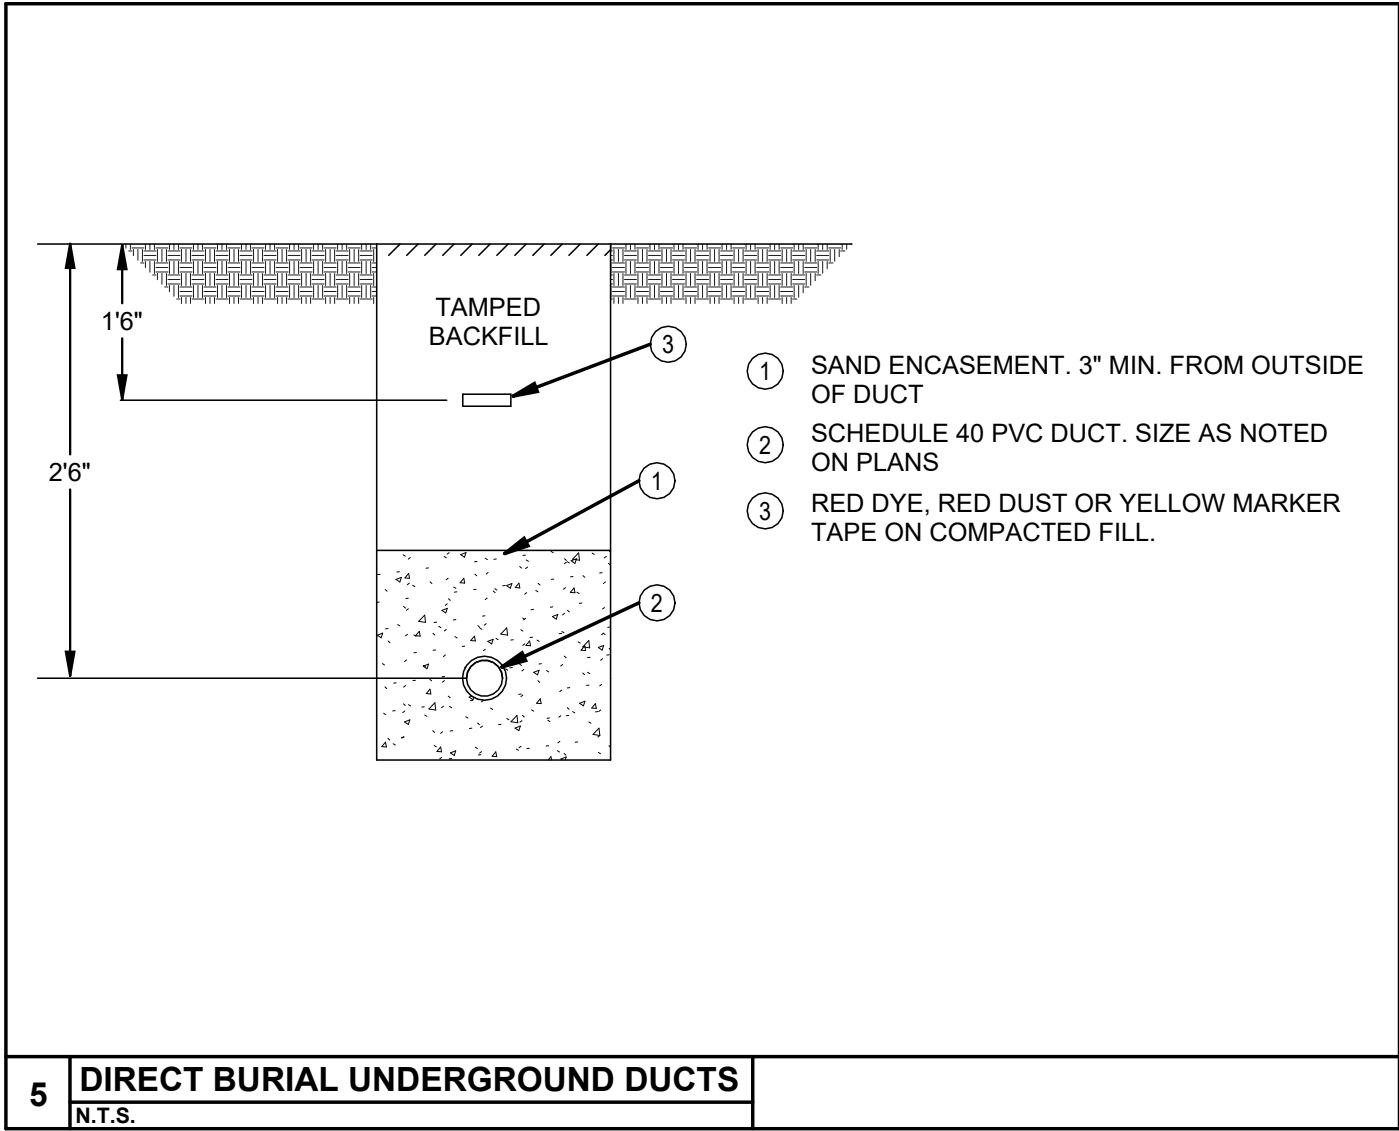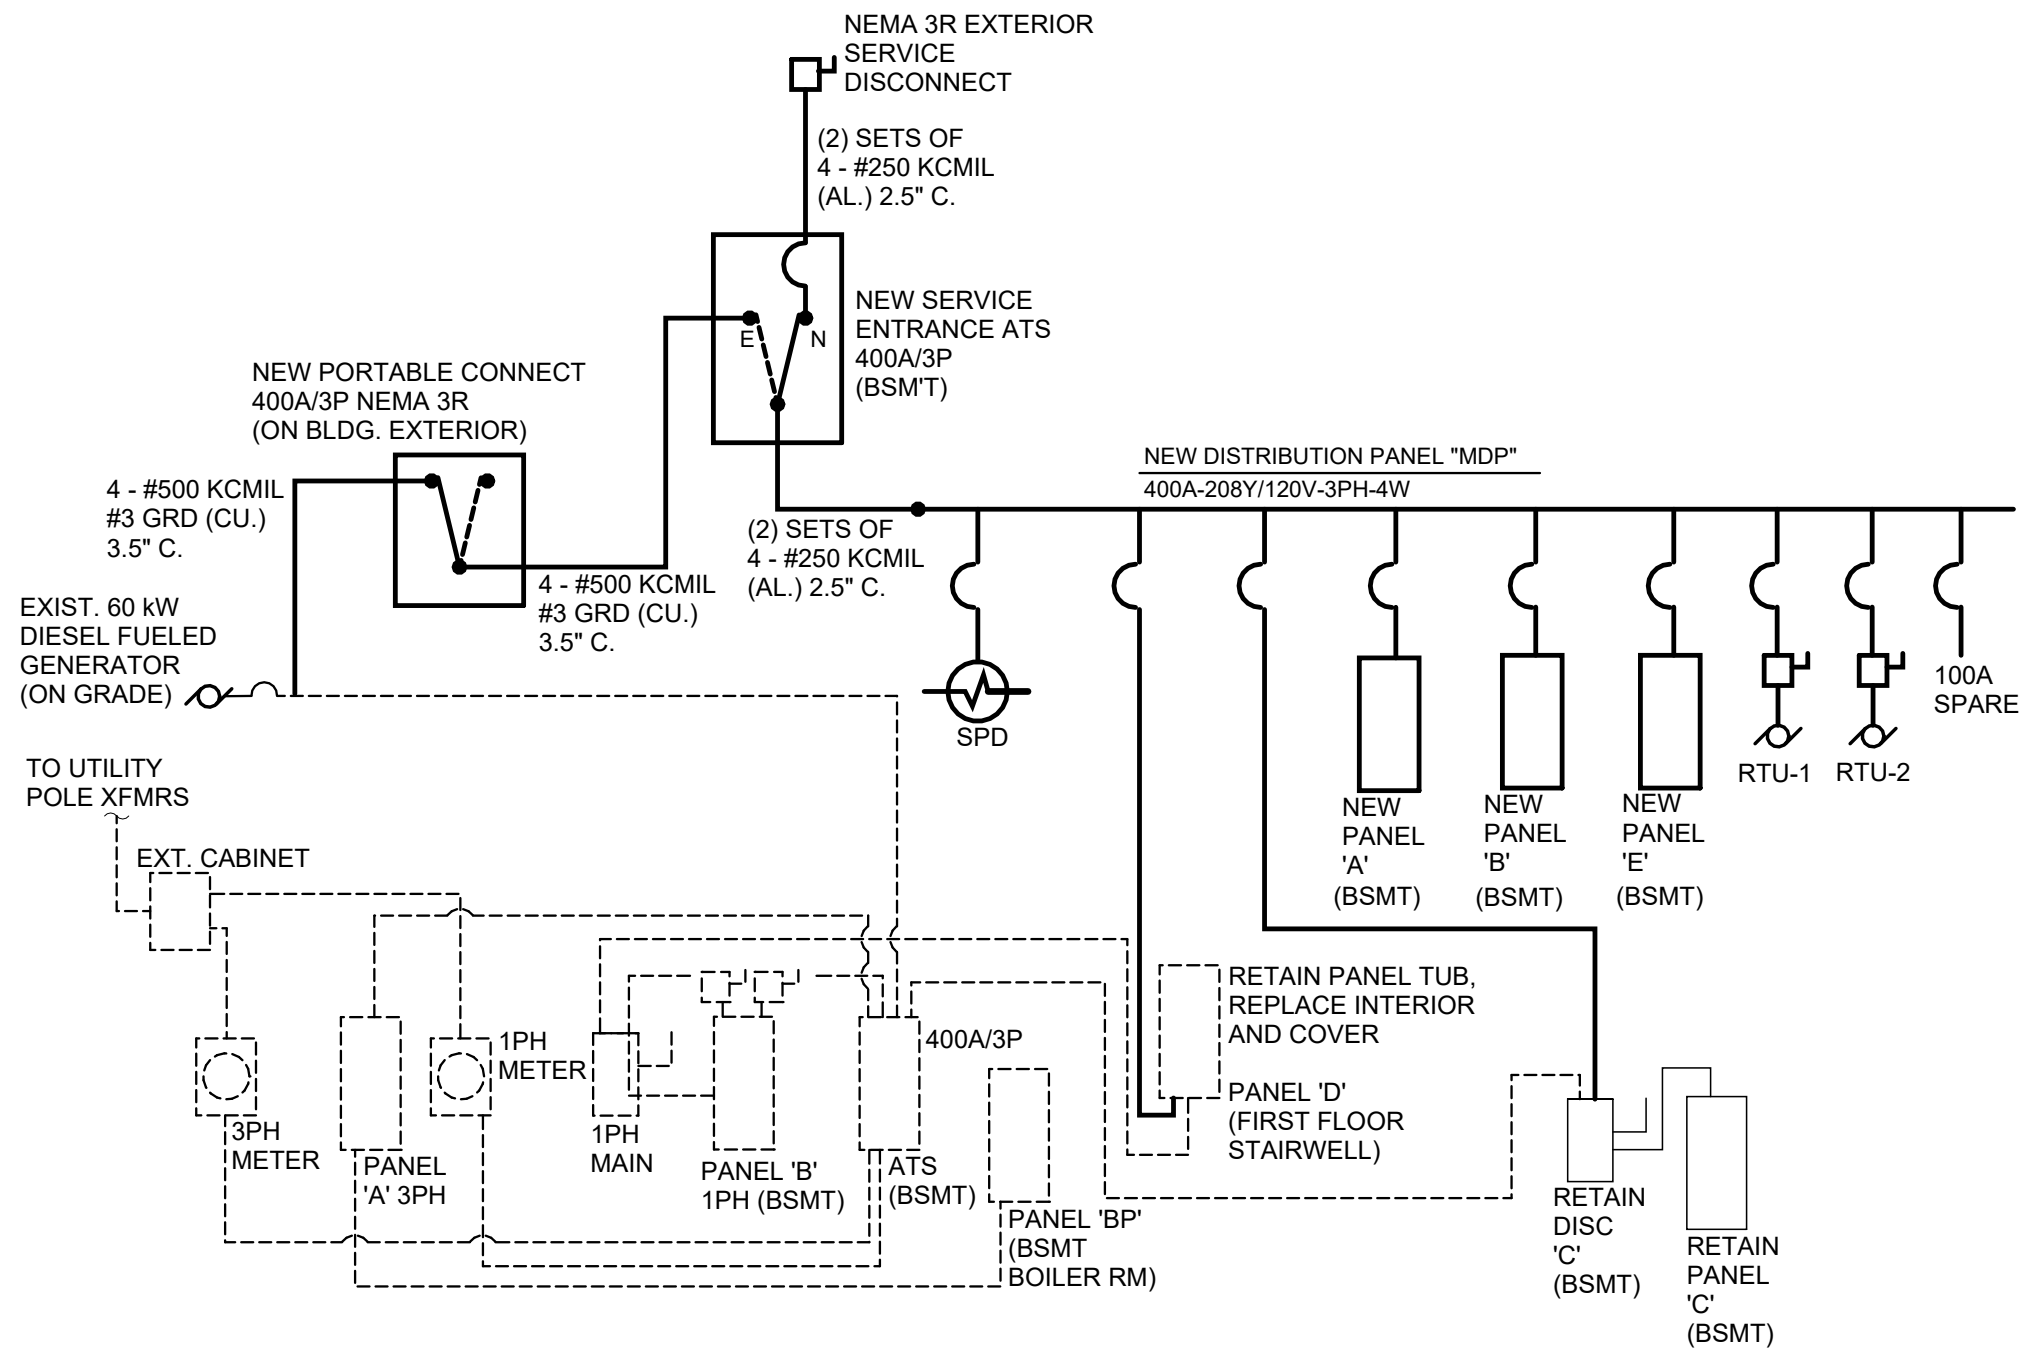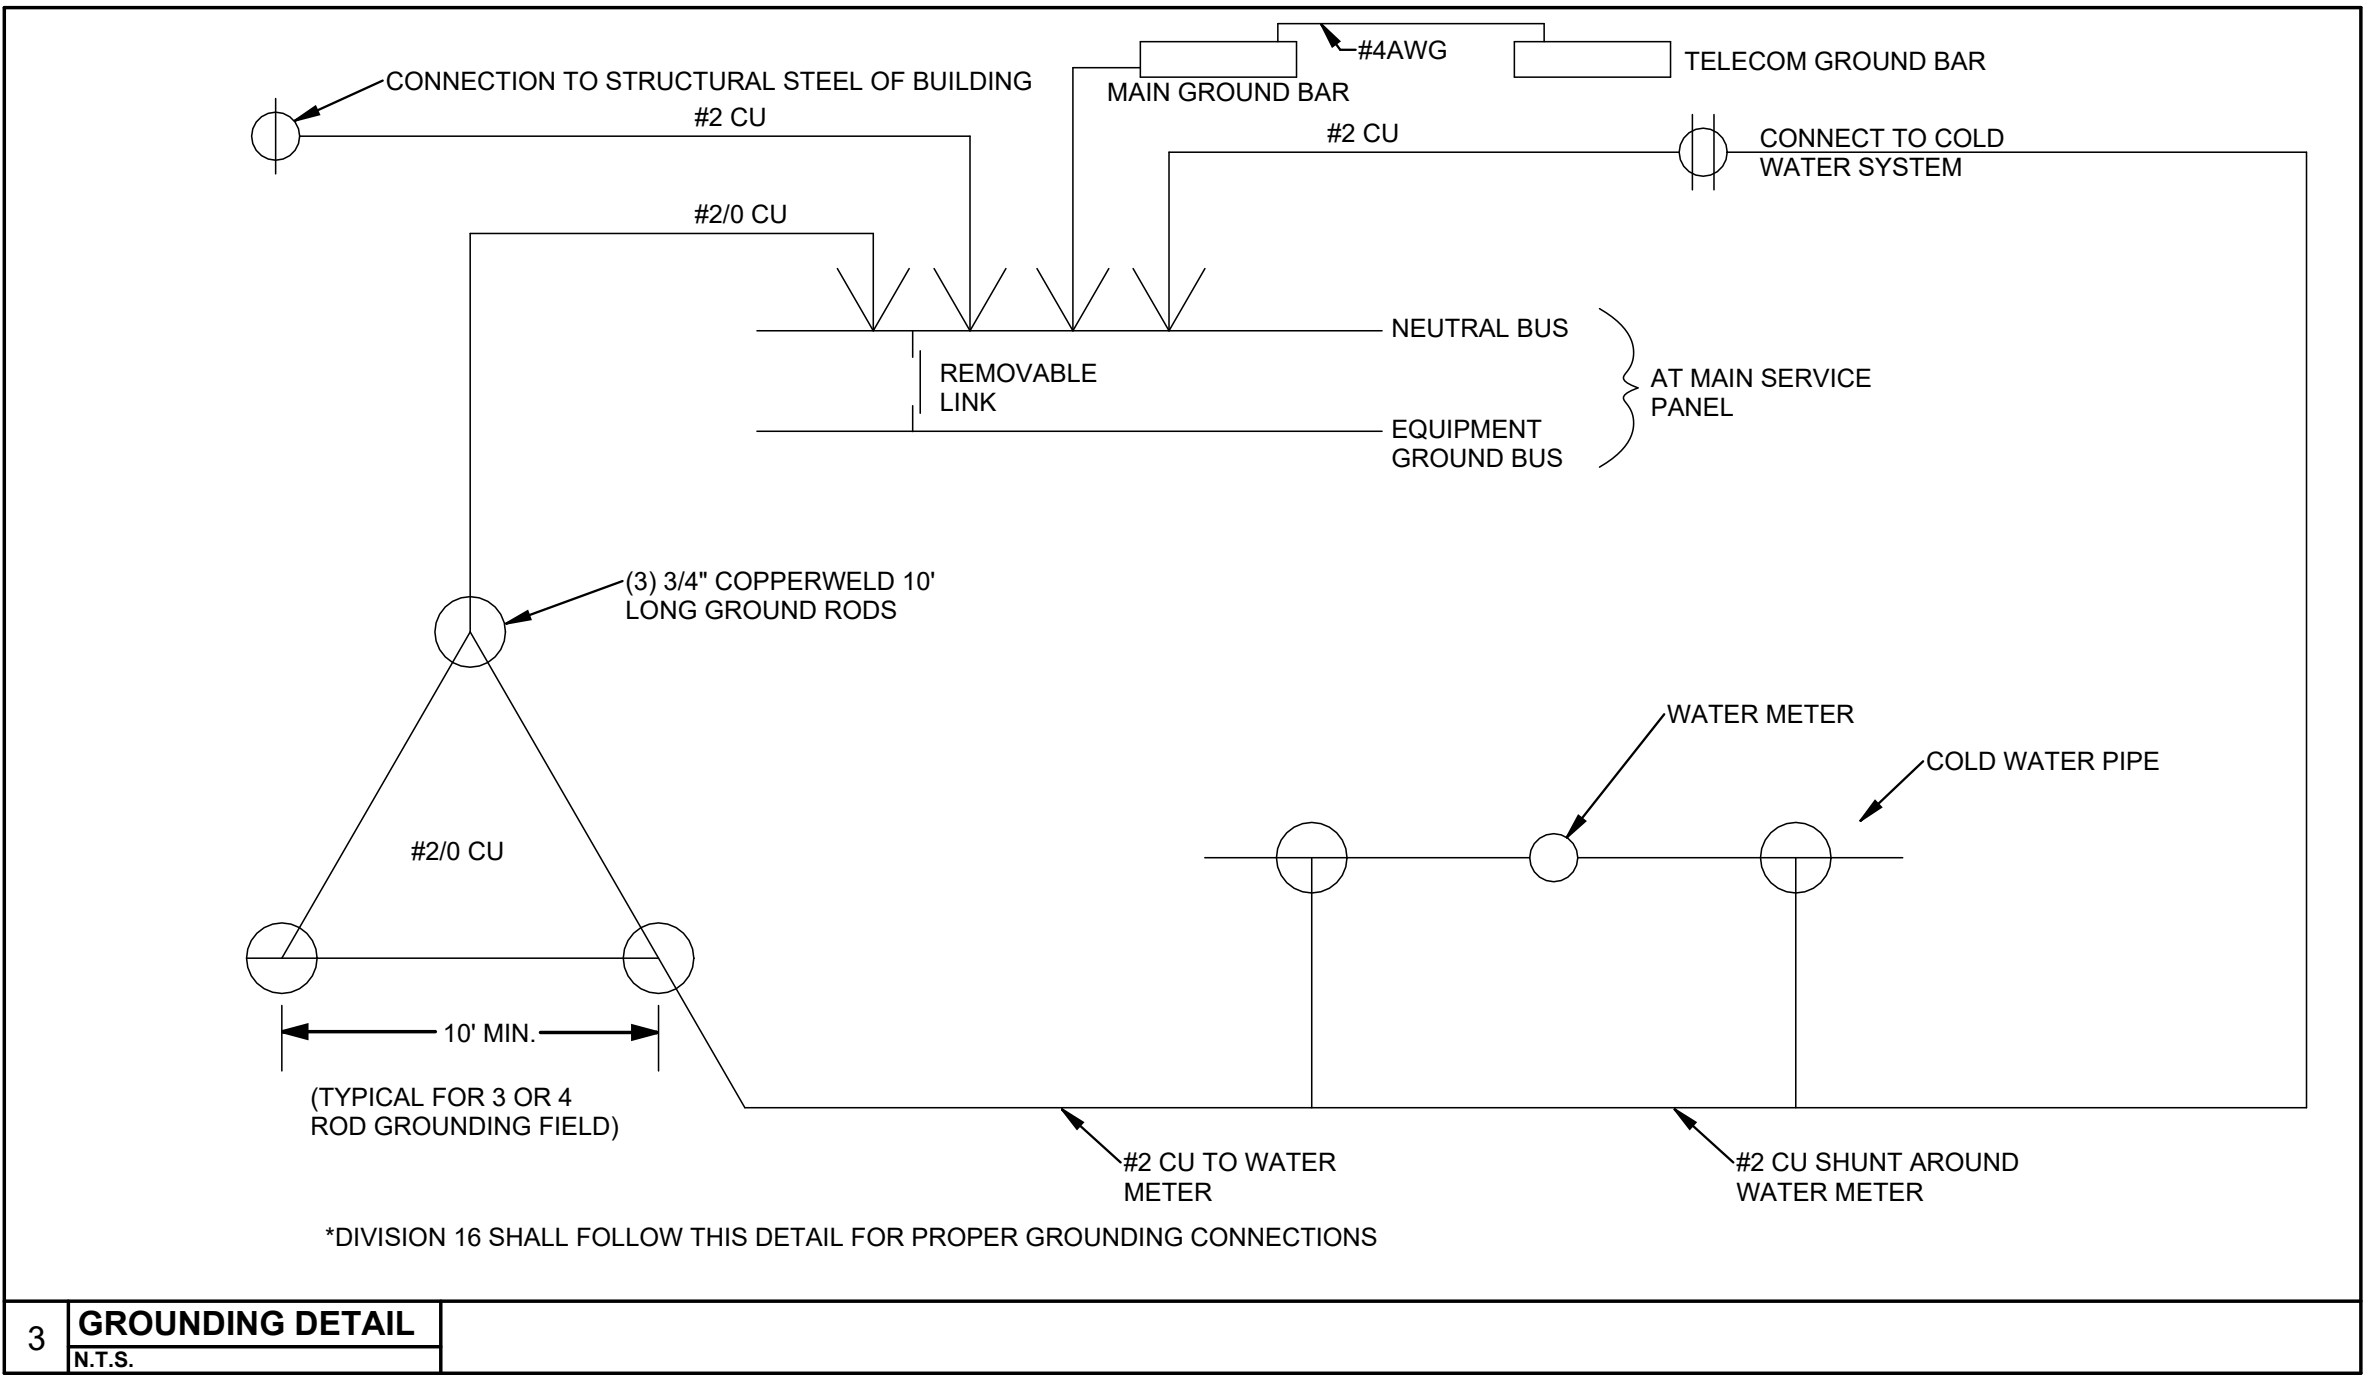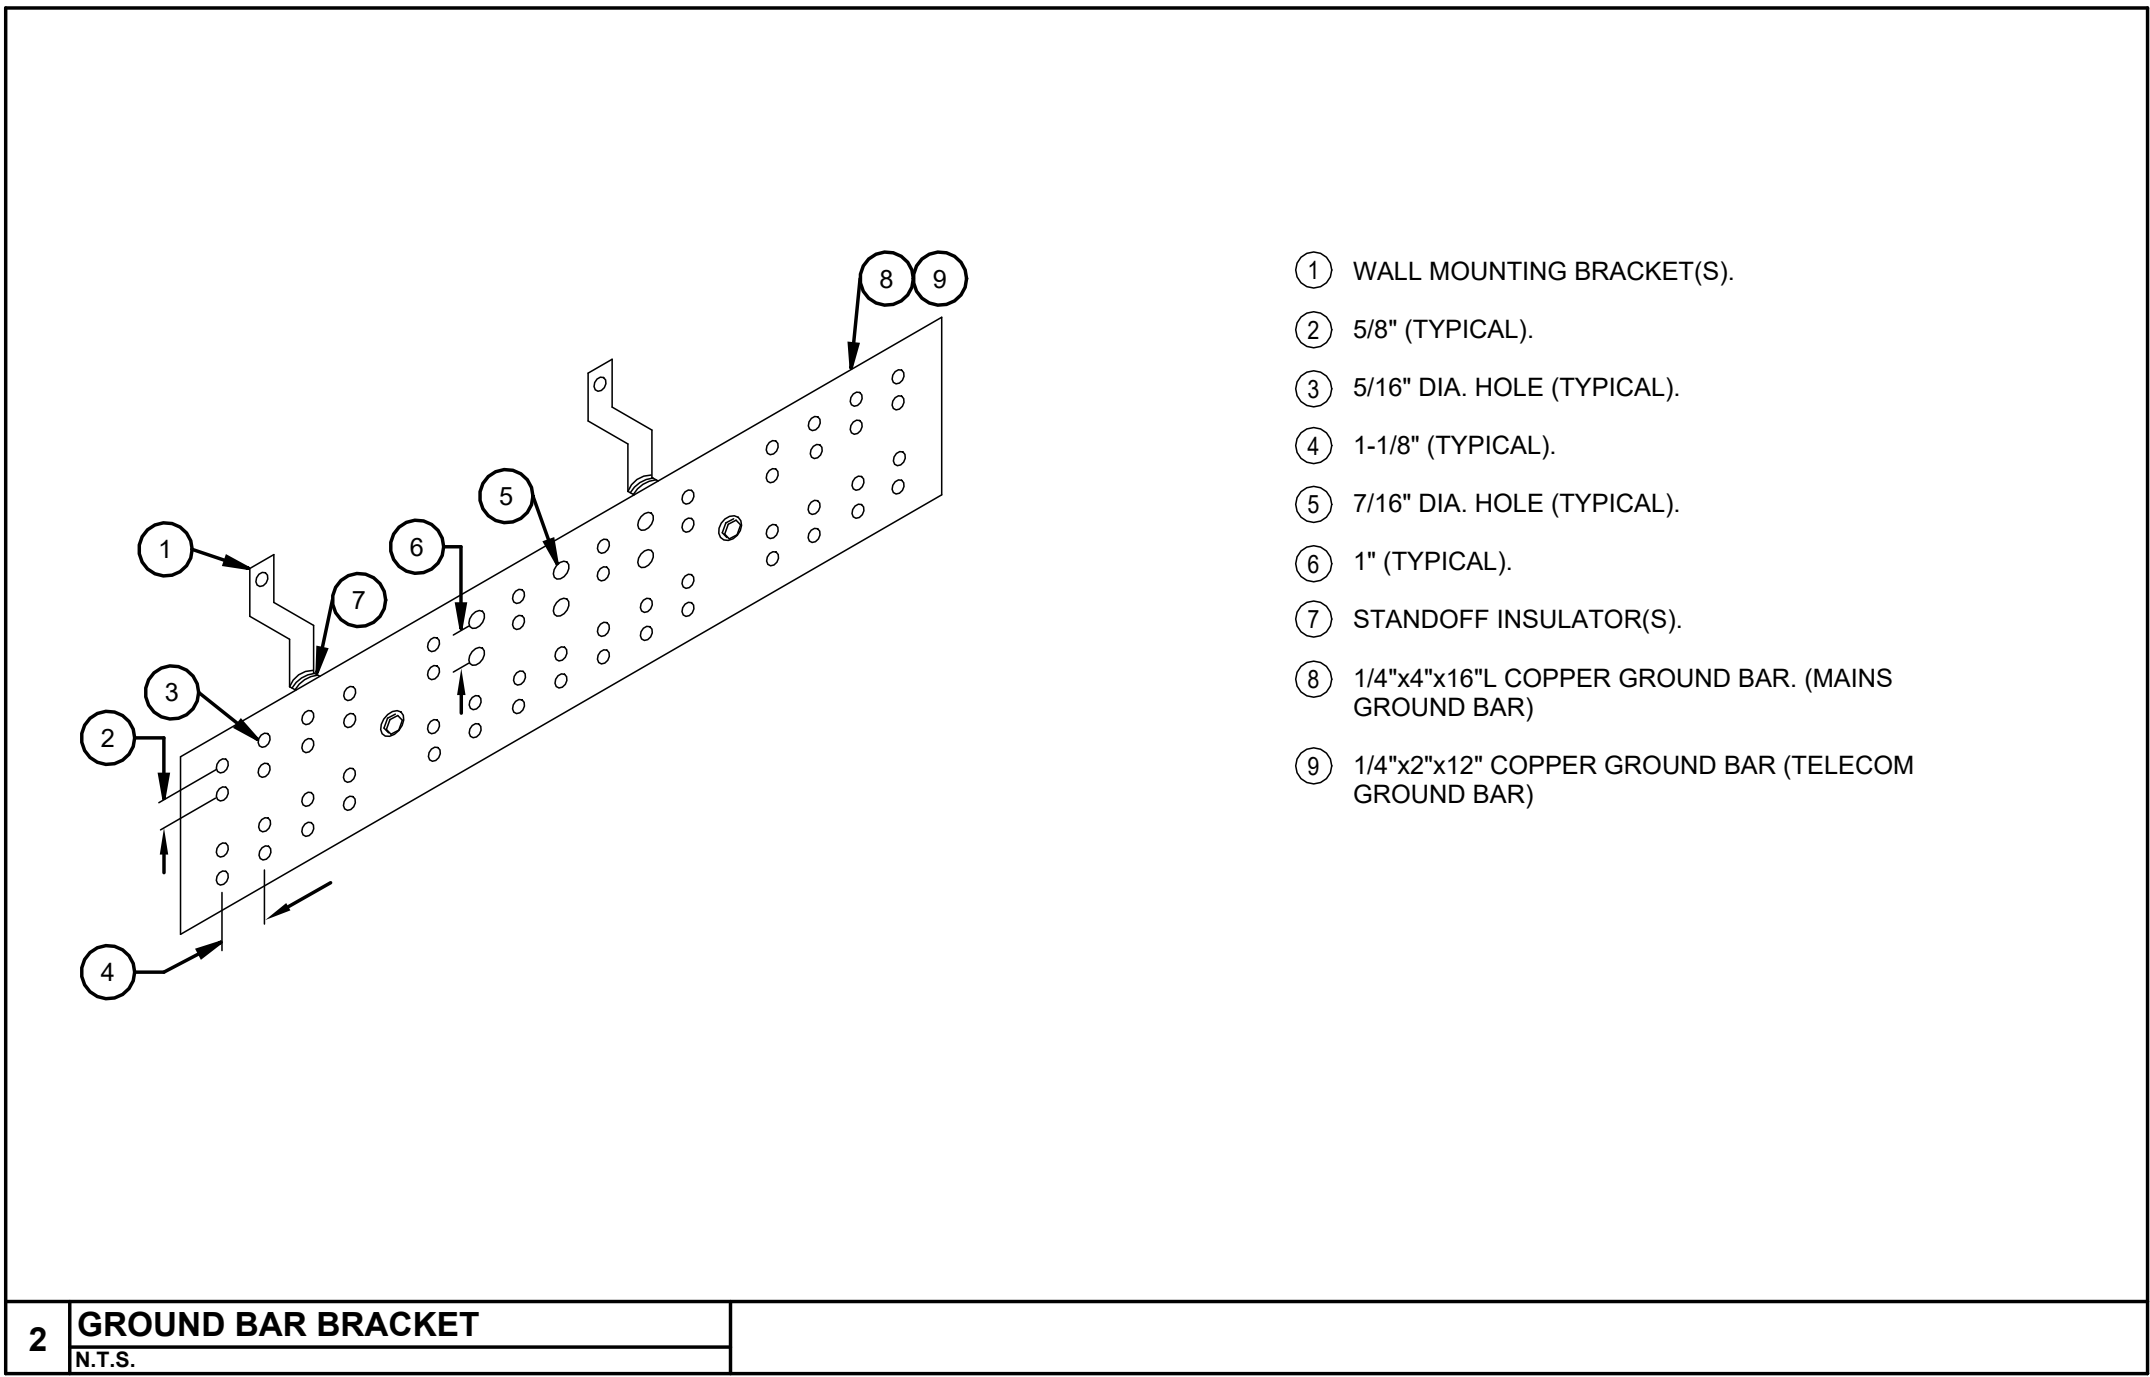

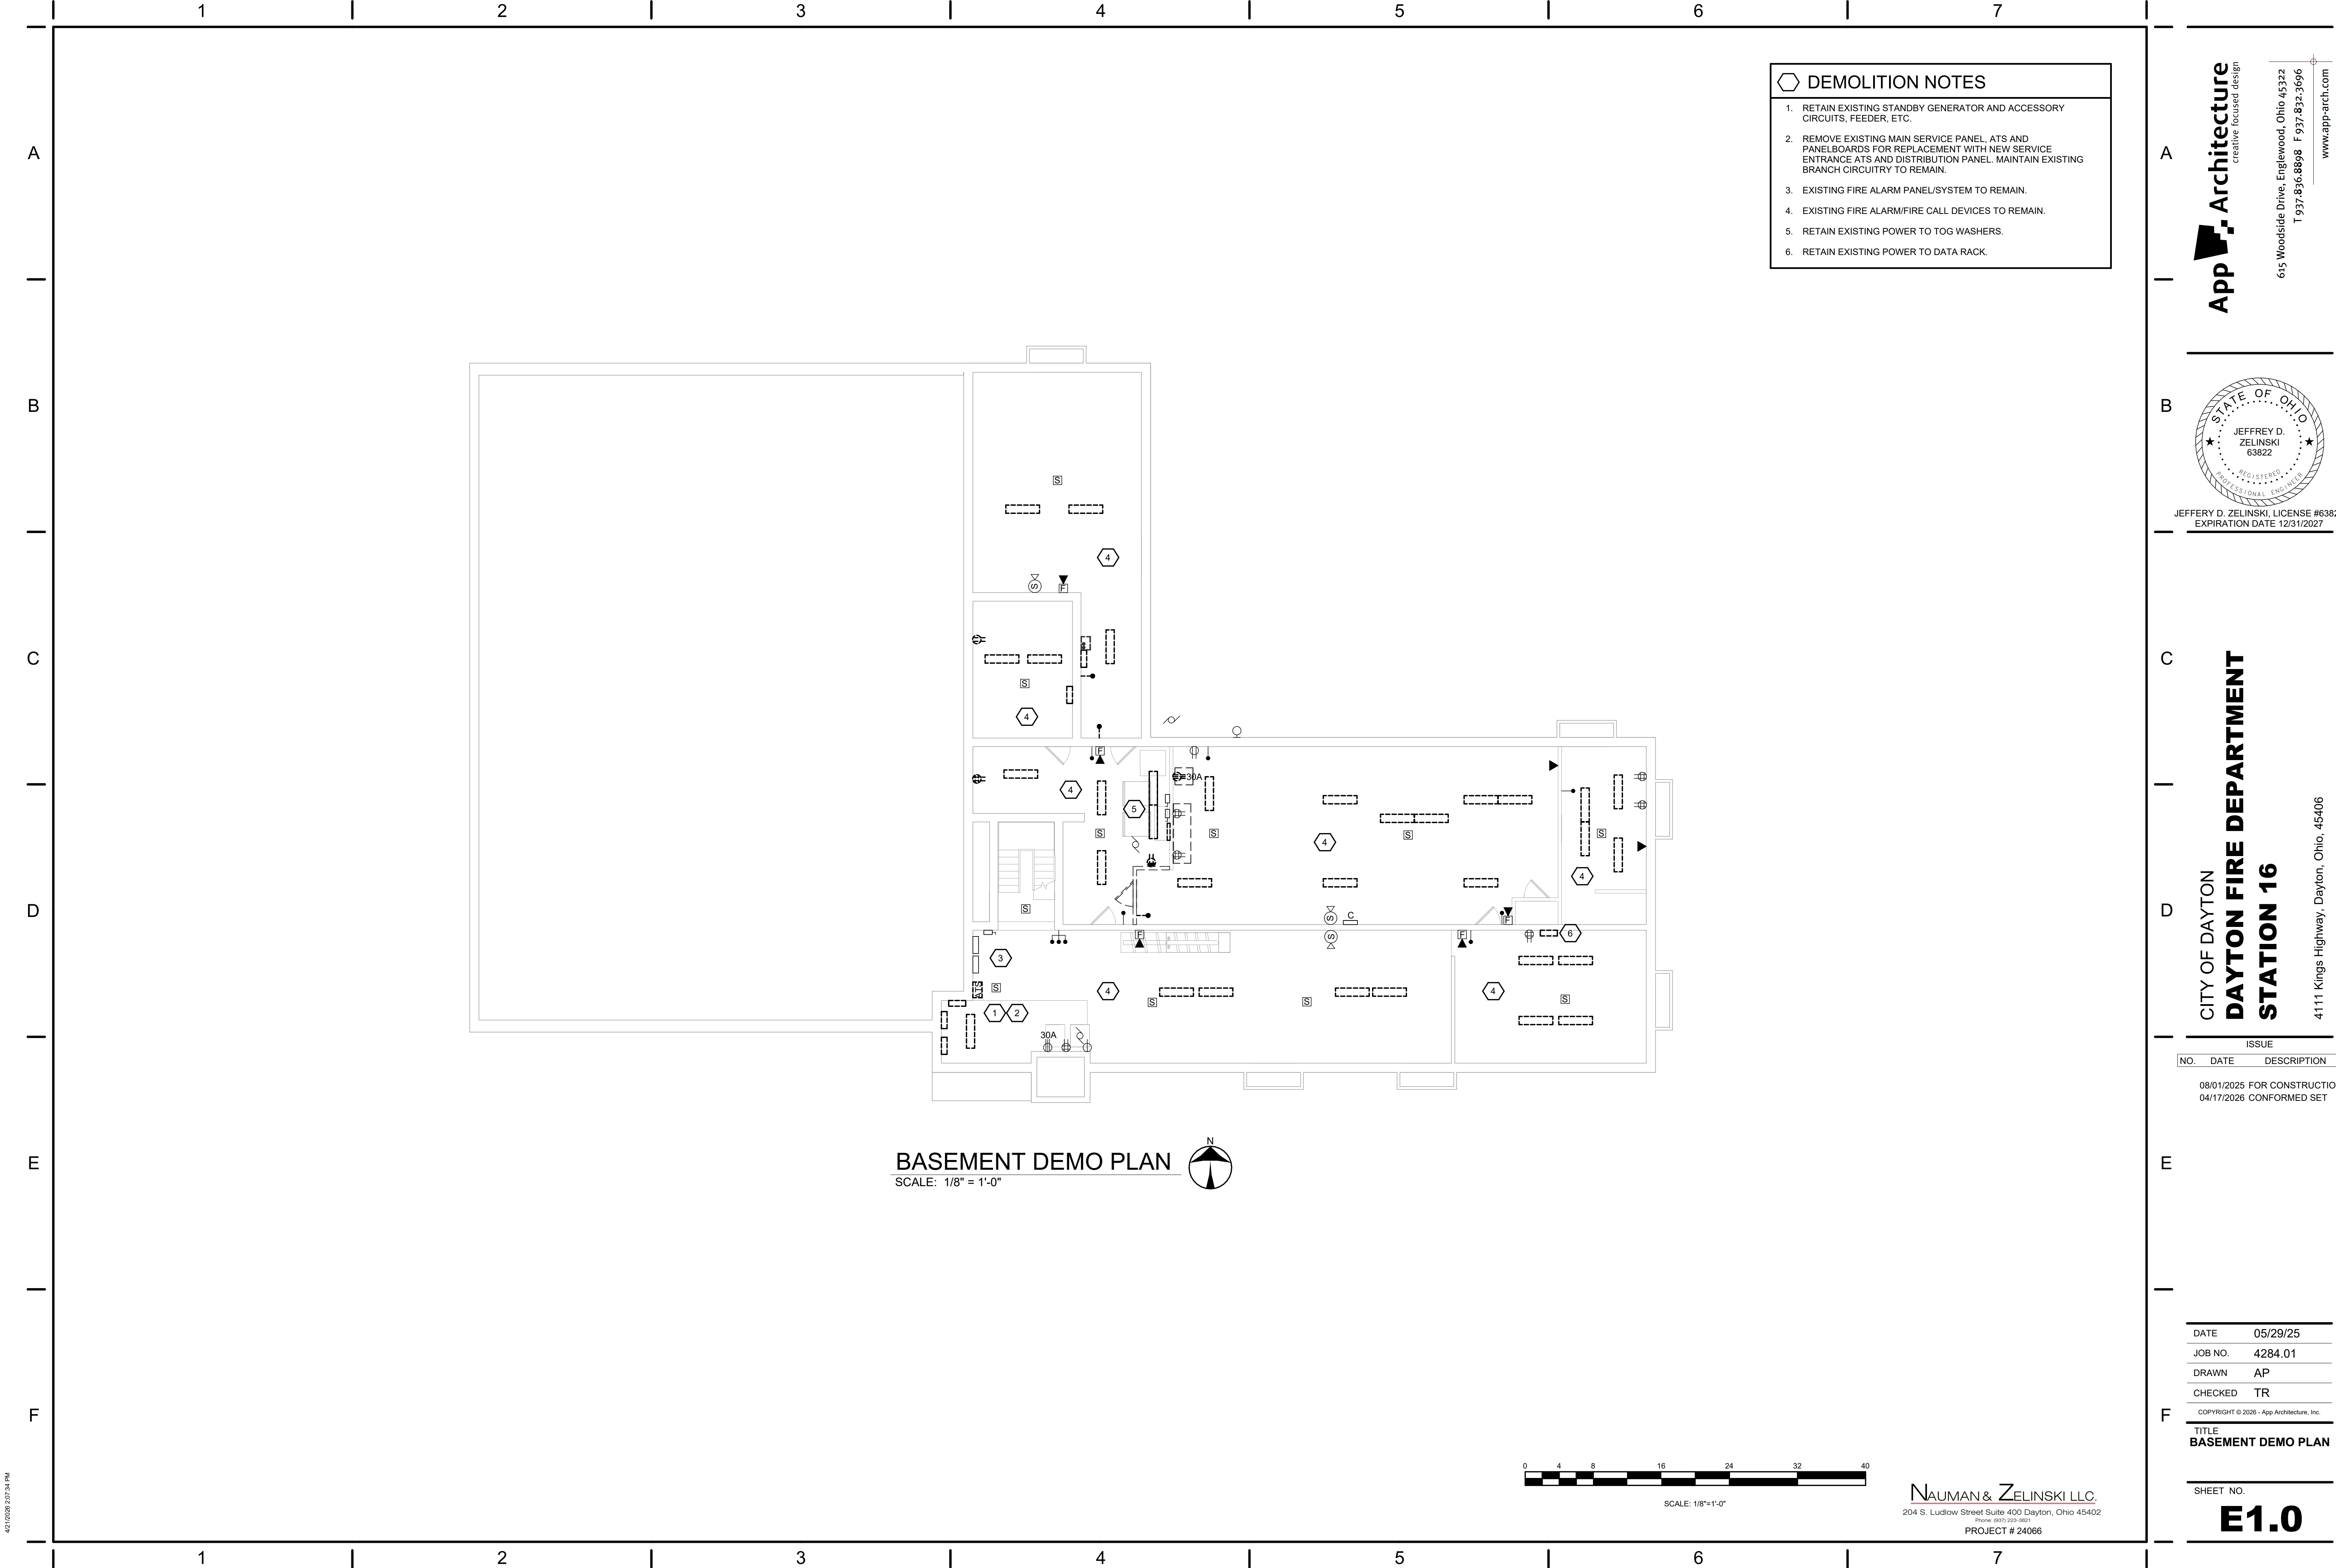

DEMOLITION NOTES

1. RETAIN EXISTING STANDBY GENERATOR AND ACCESSORY CIRCUITS, FEEDER, ETC.
2. REMOVE EXISTING MAIN SERVICE PANEL, ATS AND PANELBOARDS FOR REPLACEMENT WITH NEW SERVICE ENTRANCE ATS AND DISTRIBUTION PANEL. MAINTAIN EXISTING BRANCH CIRCUITRY TO REMAIN.
3. EXISTING FIRE ALARM PANEL/SYSTEM TO REMAIN.
4. EXISTING FIRE ALARM/FIRE CALL DEVICES TO REMAIN.
5. RETAIN EXISTING POWER TO TOG WASHERS.
6. RETAIN EXISTING POWER TO DATA RACK.

App Architecture
creative focused design

615 Woodside Drive, Englewood, Ohio 45322
T 937.836.8898 F 937.832.3696
www.app-arch.com



JEFFERY D. ZELINSKI, LICENSE #63822
EXPIRATION DATE 12/31/2027

CITY OF DAYTON
**DAYTON FIRE DEPARTMENT
STATION 16**

4111 Kings Highway, Dayton, Ohio, 45406

ISSUE

NO.	DATE	DESCRIPTION
08/01/2025	FOR CONSTRUCTION	
04/17/2026	CONFORMED SET	

DATE	05/29/25
JOB NO.	4284.01
DRAWN	AP
CHECKED	TR

COPYRIGHT © 2025 - App Architecture, Inc.


TITLE
BASEMENT DEMO PLAN

SHEET NO.

E1.0

BASEMENT DEMO PLAN

SCALE: 1/8" = 1'-0"

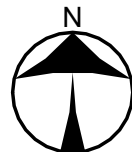

SCALE: 1/8"=1'-0"

NAUMAN & ZELINSKI LLC.
204 S. Ludlow Street Suite 400 Dayton, Ohio 45402
Phone: (937) 233-3821
PROJECT # 24066

4/21/2026 2:07:35 PM

A

B

C

D

E

F

1

2


3

4

5


6

7

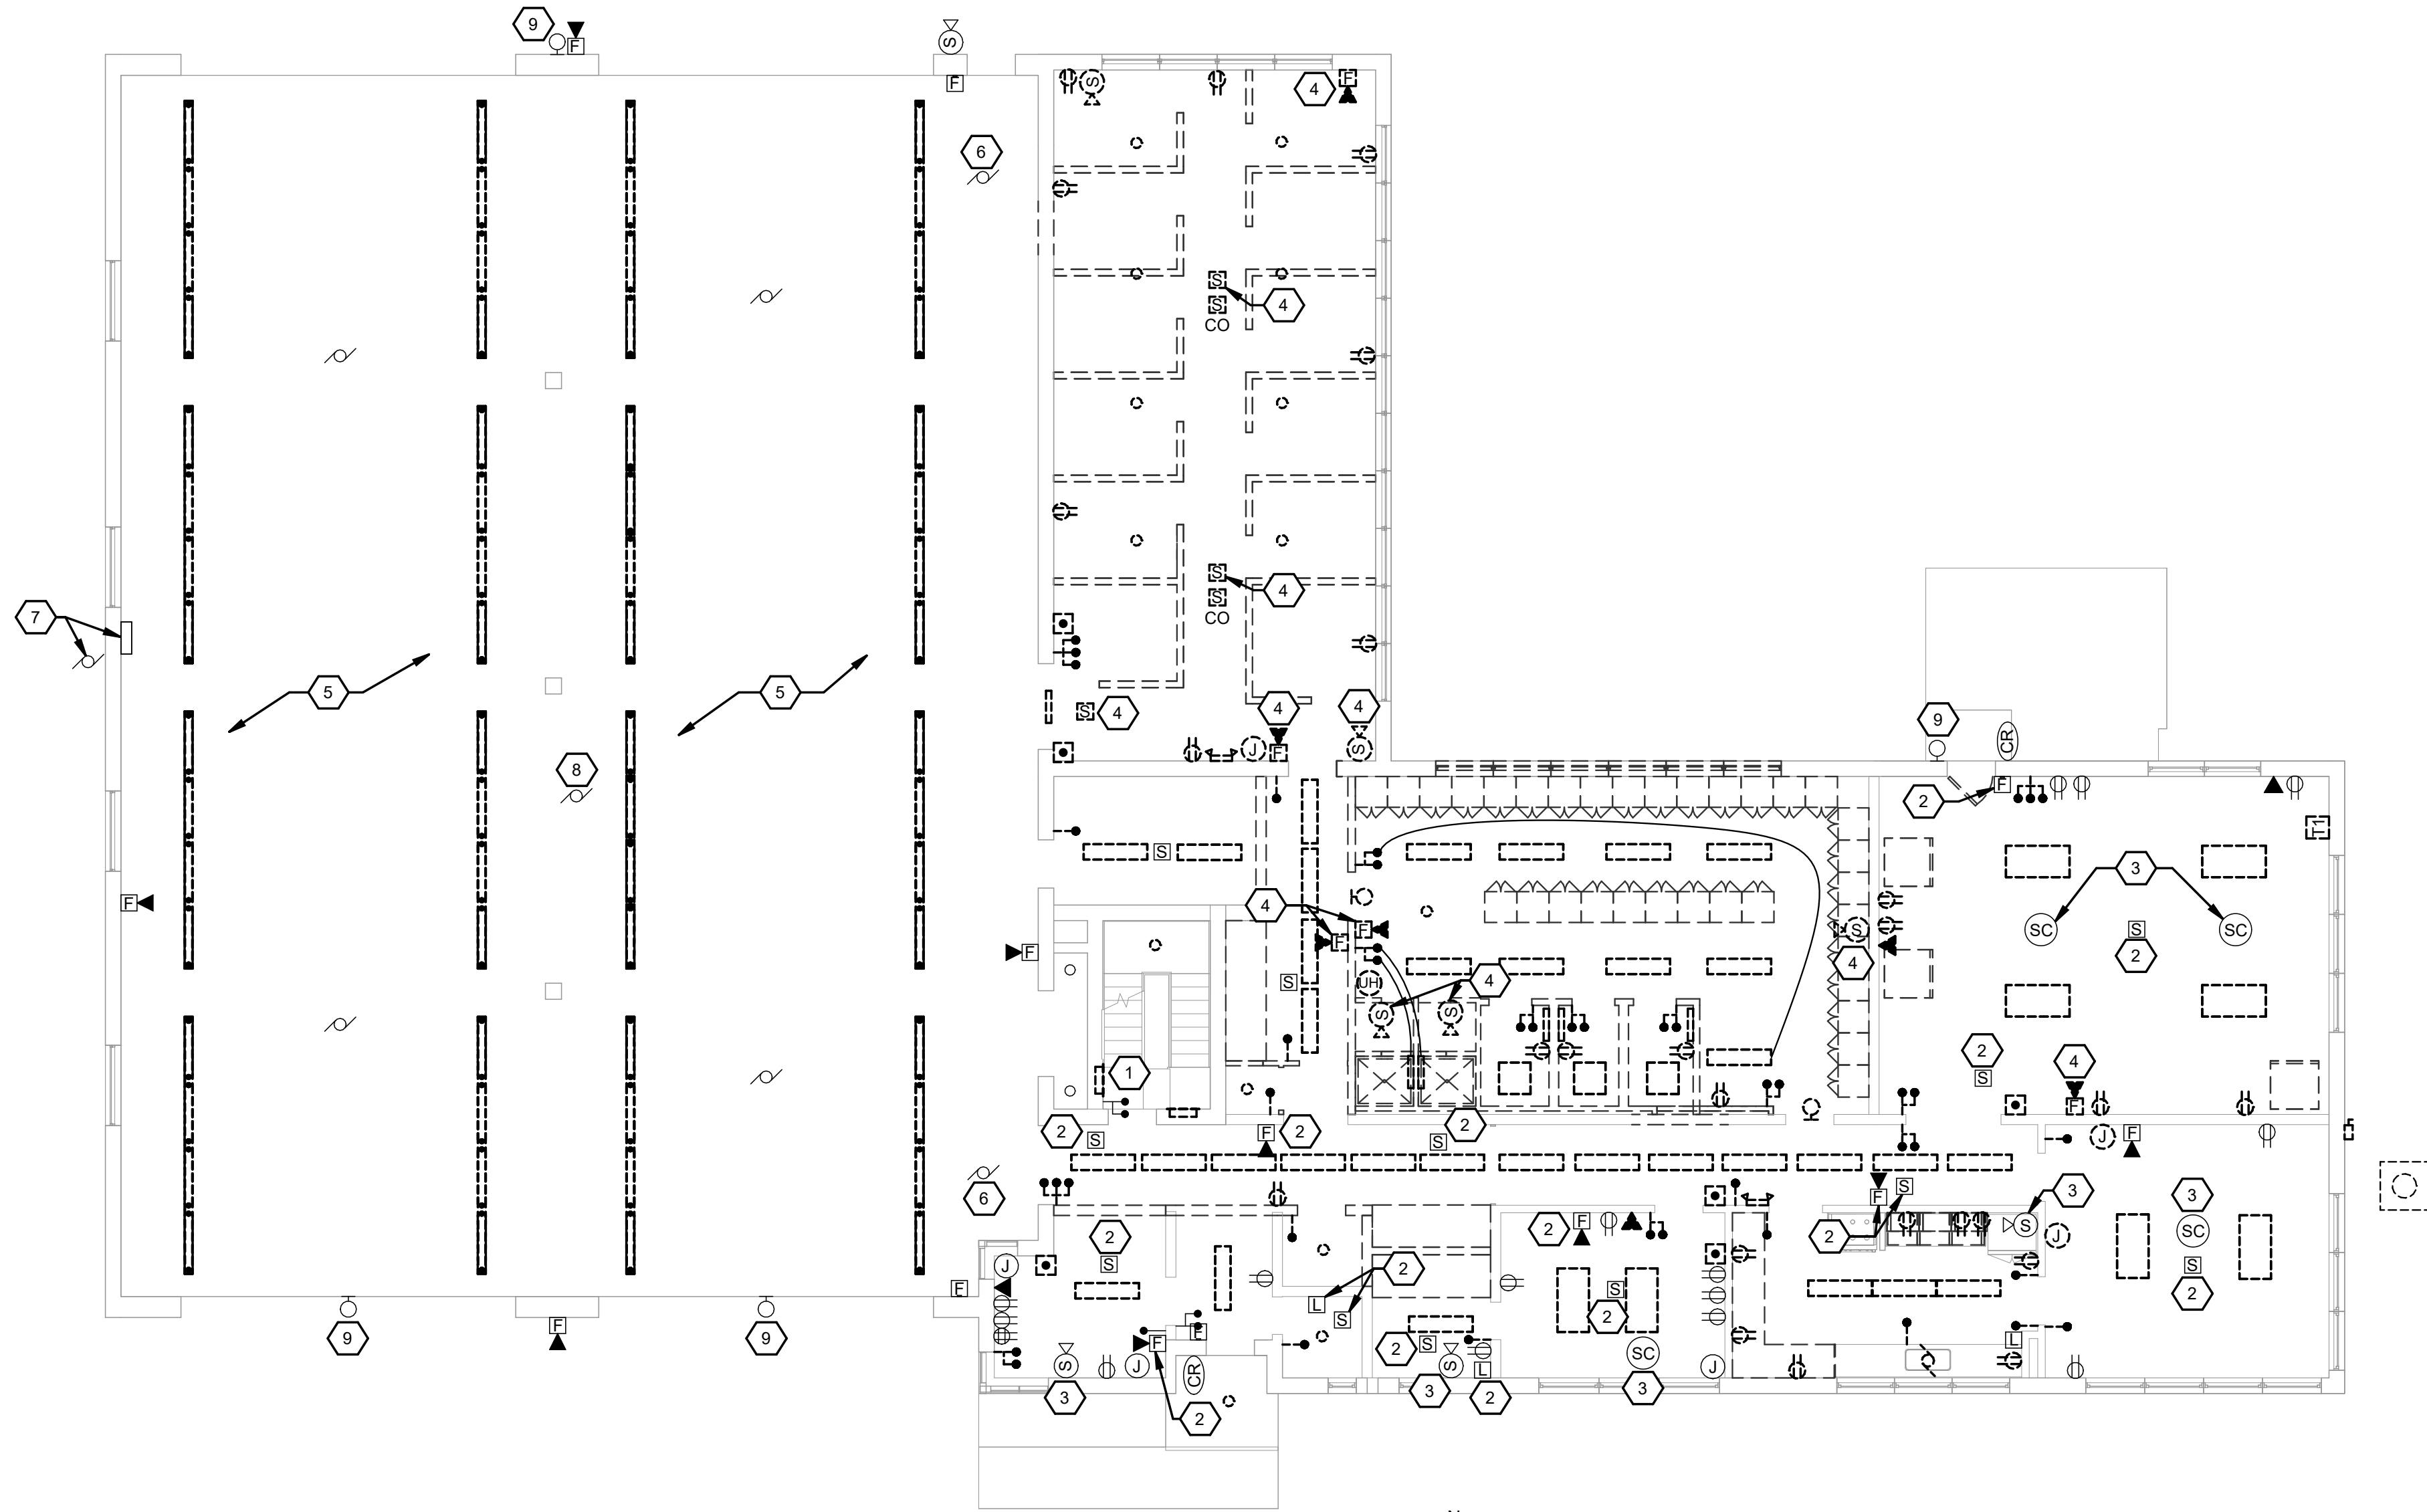

FIRST FLOOR DEMO PLAN

SCALE: 1/8" = 1'-0"

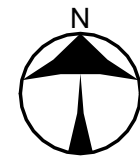

SCALE: 1/8"=1'-0"

NAUMAN & ZELINSKI LLC.
204 S. Ludlow Street Suite 400 Dayton, Ohio 45402
Phone (937) 233-3821
PROJECT # 24066

DEMOLITION NOTES

1. REPLACE EXISTING PANEL INTERIOR WITH NEW, FLUSH MOUNTED COVER. RETAIN PANEL TUB AND CONDUITS. REMOVE EXISTING WIRING FOR REUSE WHERE SHOWN AS EXISTING TO REMAIN FOR NEW CIRCUITRY. (36"H X 20"W TUB).
2. TEMPORARILY REMOVE/REINSTALL FIRE ALARM DEVICE TO ACCOMMODATE CEILING/WALL RENOVATION WORK.
3. TEMPORARILY REMOVE/REINSTALL FIRE CALL SYSTEM SPEAKER TO ACCOMMODATE CEILING/WALL RENOVATION WORK.
4. REMOVE FIRE ALARM/FIRE CALL DEVICE FOR REUSE. REFER TO NEW WORK PLAN.
5. SELECTIVE DEMOLITION IN APPARATUS BAY ONLY AS NOTED. FIRE ALARM, OVERHEAD DOOR, POWER, FIRE CALL SYSTEMS, POWER CORD DROPS TO REMAIN. LIGHTING REPLACED WITH NEW LED FIXTURES, IN SAME LOCATION, CONTROLS TO REMAIN.
6. DISCONNECT POWER TO UNIT HEATER TO ACCOMMODATE REMOVAL BY OTHERS. RETAIN CIRCUITRY FOR EXTENSION/CONNECTION TO NEW. REFER TO NEW WORK PLAN.
7. DISCONNECT AND REMOVE POWER TO VEHICLE EXHAUST EXTRACTION SYSTEM.
8. DISCONNECT POWER TO UNIT HEATER TO ACCOMMODATE REMOVAL BY OTHERS. RETAIN CIRCUITRY FOR EXTENSION/CONNECTION TO NEW EXHAUST FAN. REFER TO NEW WORK PLAN.
9. EXISTING EXTERIOR LIGHTS/CONTROLS TO REMAIN.

A

B

C

D

E

F

App Architecture
creative focused design

615 Woodside Drive, Englewood, Ohio 45322
T 937.836.8898 F 937.832.3696
www.app-arch.com



JEFFERY D. ZELINSKI, LICENSE #63822
EXPIRATION DATE 12/31/2027

CITY OF DAYTON
**DAYTON FIRE DEPARTMENT
STATION 16**

4111 Kings Highway, Dayton, Ohio, 45406

ISSUE		
NO.	DATE	DESCRIPTION
08/01/2025	FOR CONSTRUCTION	
04/17/2026	CONFORMED SET	


DATE 05/29/25
JOB NO. 4284.01
DRAWN AP
CHECKED TR

COPYRIGHT © 2026 - App Architecture, Inc.

TITLE
**FIRST FLOOR DEMO
PLAN**

SHEET NO.

E1.1

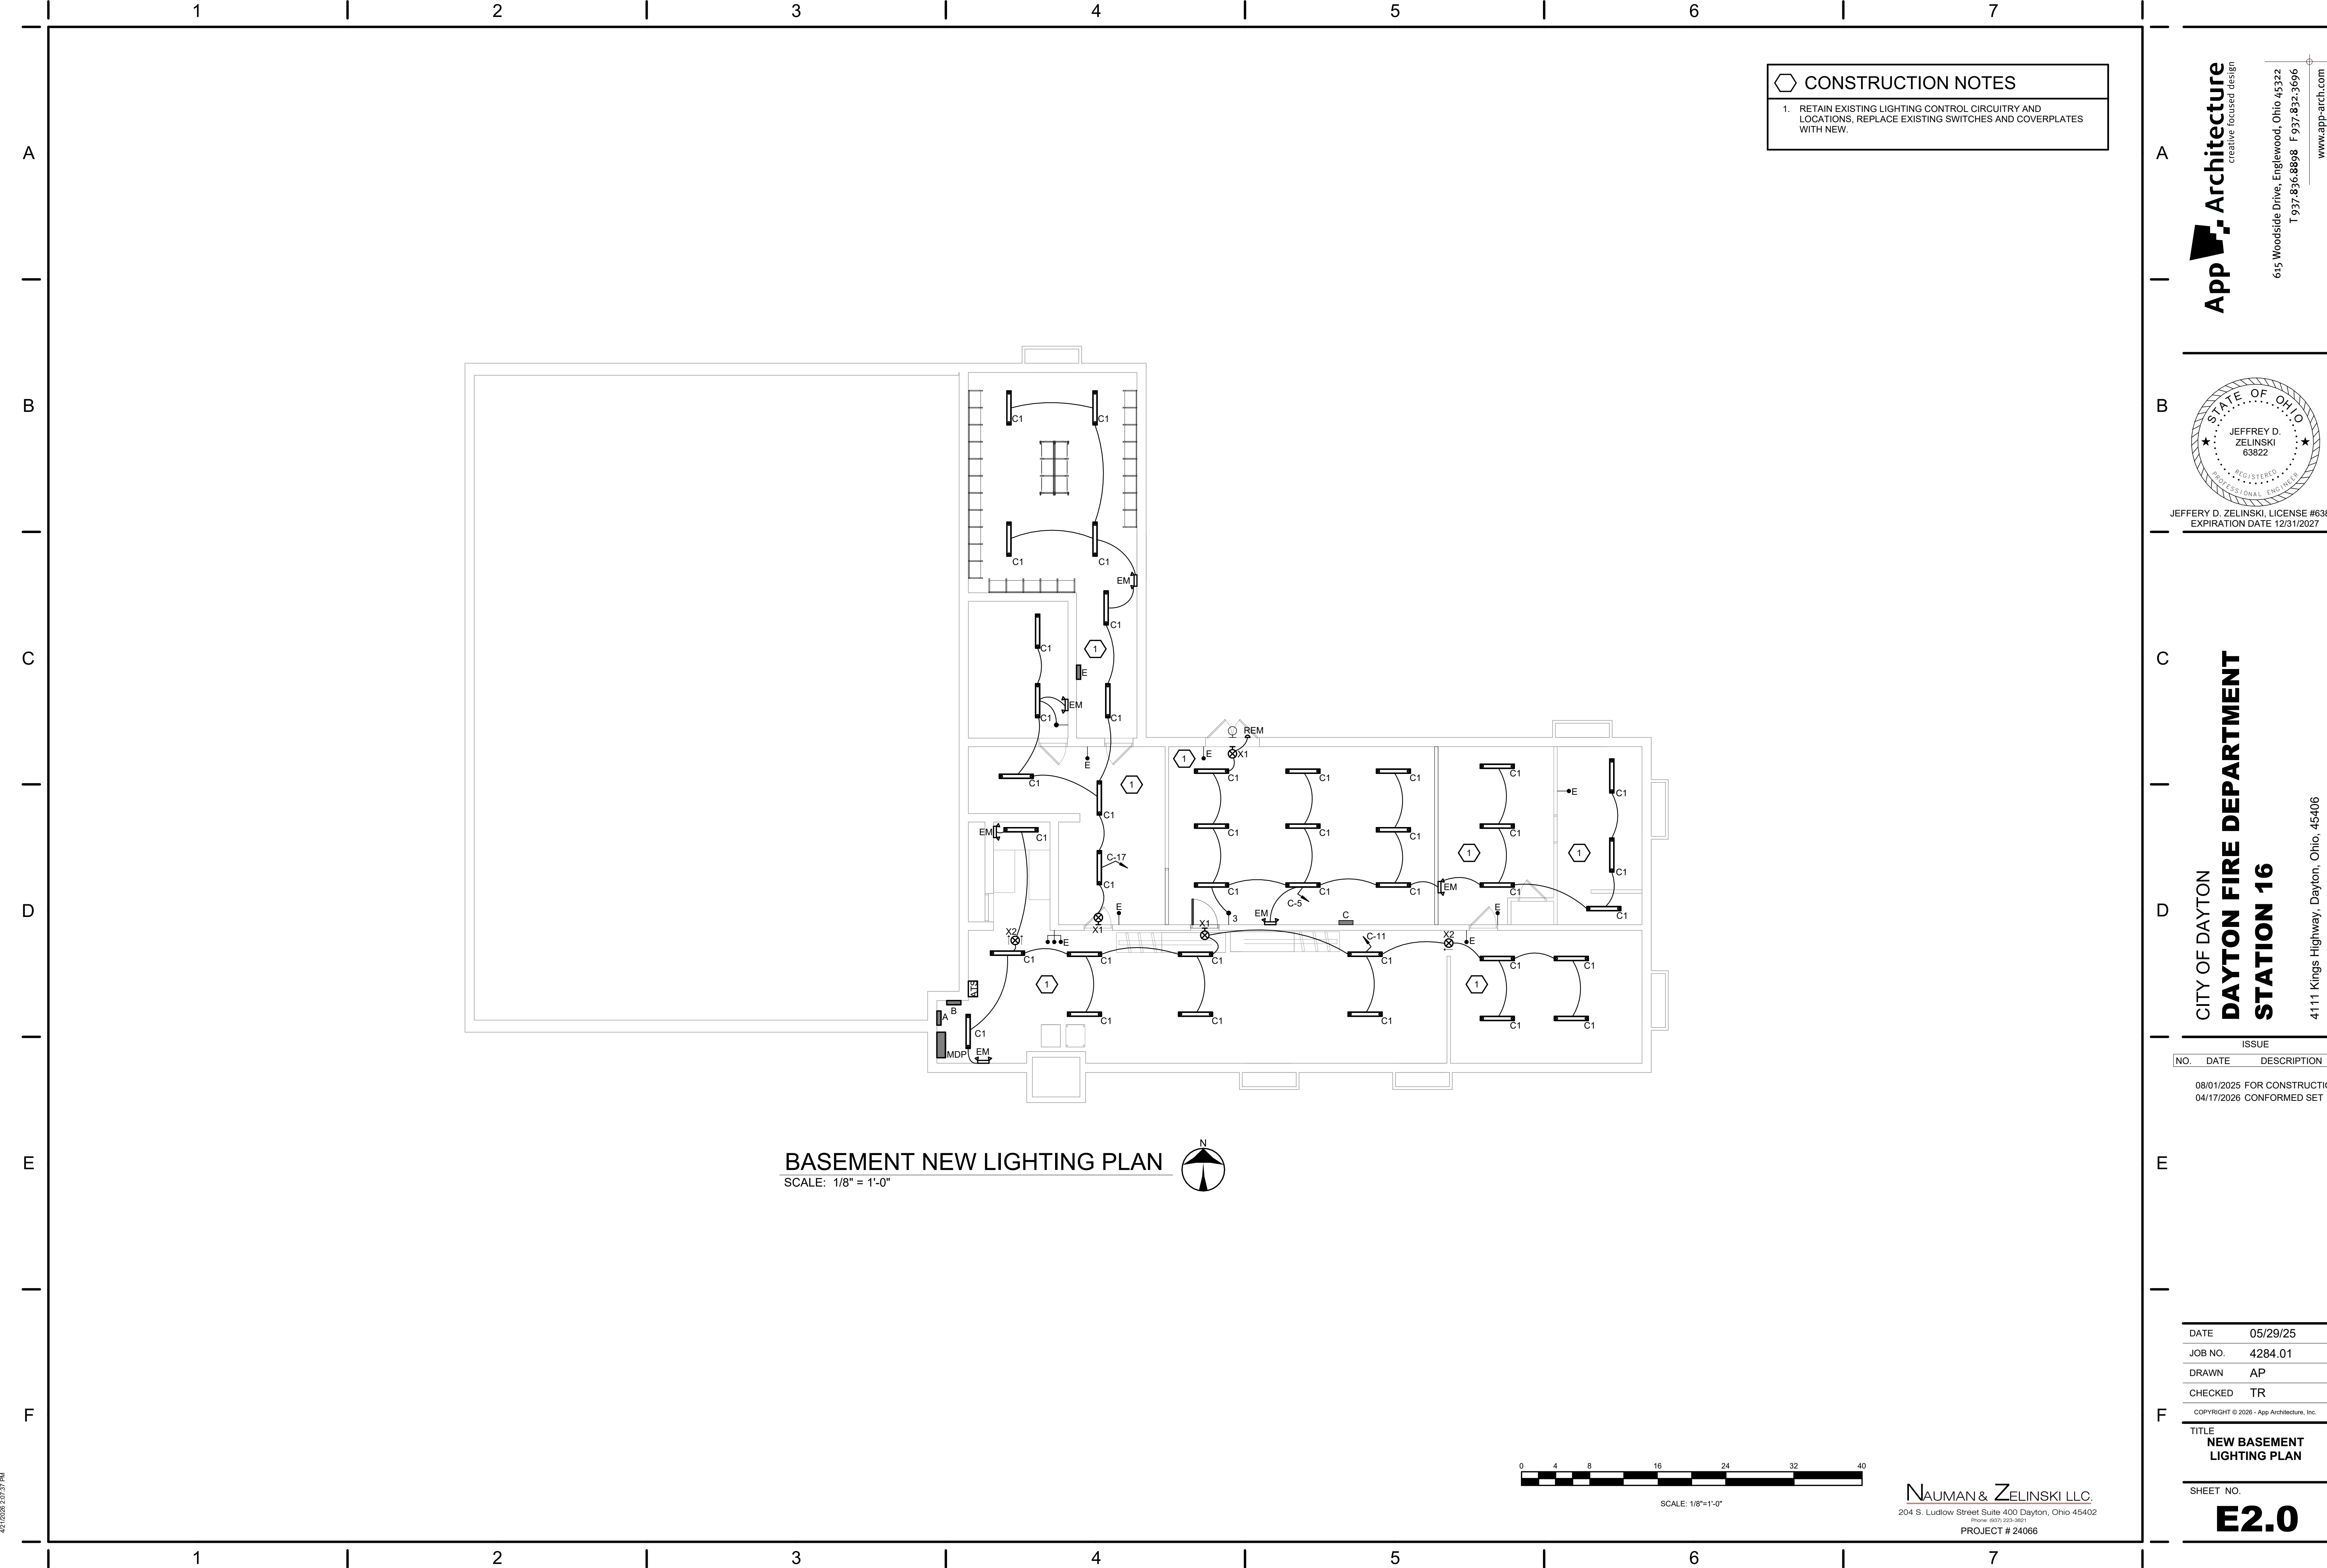

App Architecture
creative focused design

615 Woodside Drive, Englewood, Ohio 45322
T 937.836.8898 F 937.832.3696
www.app-arch.com

STATE OF OHIO
JEFFREY D. ZELINSKI
63822
REGISTERED PROFESSIONAL ENGINEER

JEFFREY D. ZELINSKI, LICENSE #63822
EXPIRATION DATE 12/31/2027


CITY OF DAYTON
DAYTON FIRE DEPARTMENT
STATION 16
4111 Kings Highway, Dayton, Ohio, 45406


ISSUE		
NO.	DATE	DESCRIPTION
08/01/2025	FOR CONSTRUCTION	
04/17/2026	CONFORMED SET	

DATE	05/29/25
JOB NO.	4284.01
DRAWN	AP
CHECKED	TR
COPYRIGHT © 2025 - App Architecture, Inc.	

TITLE
NEW BASEMENT
LIGHTING PLAN

SHEET NO.
E2.0

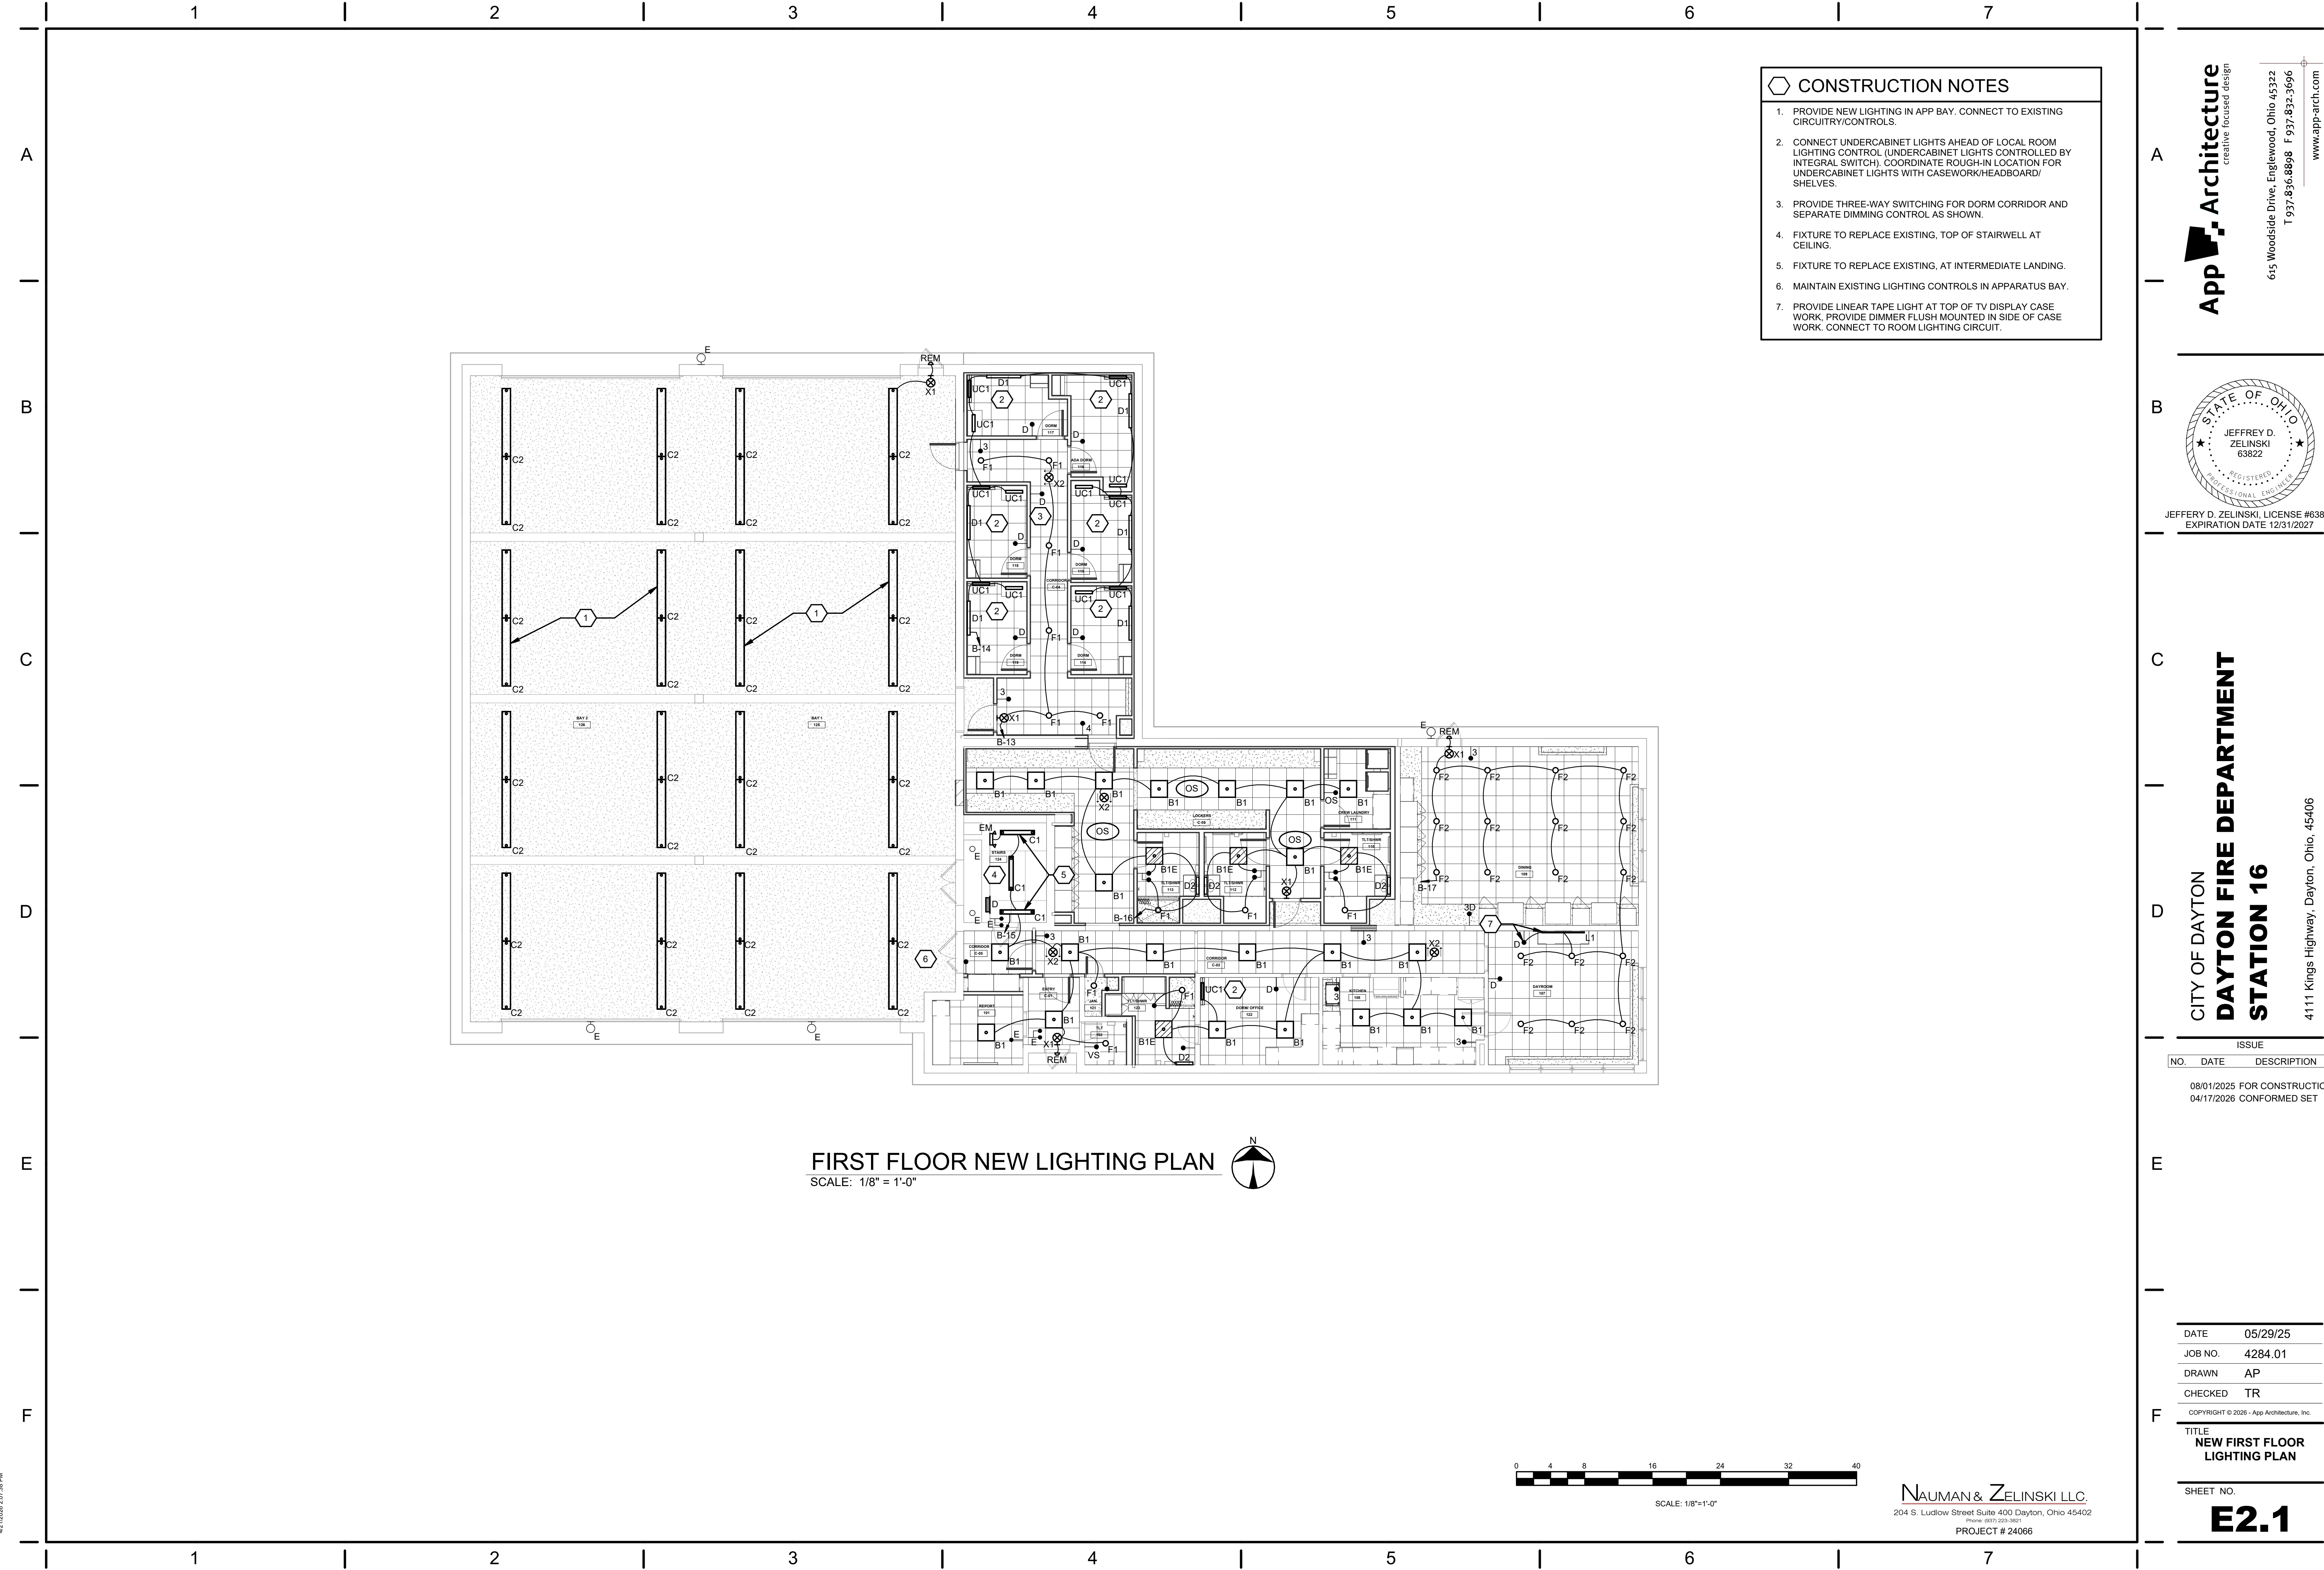

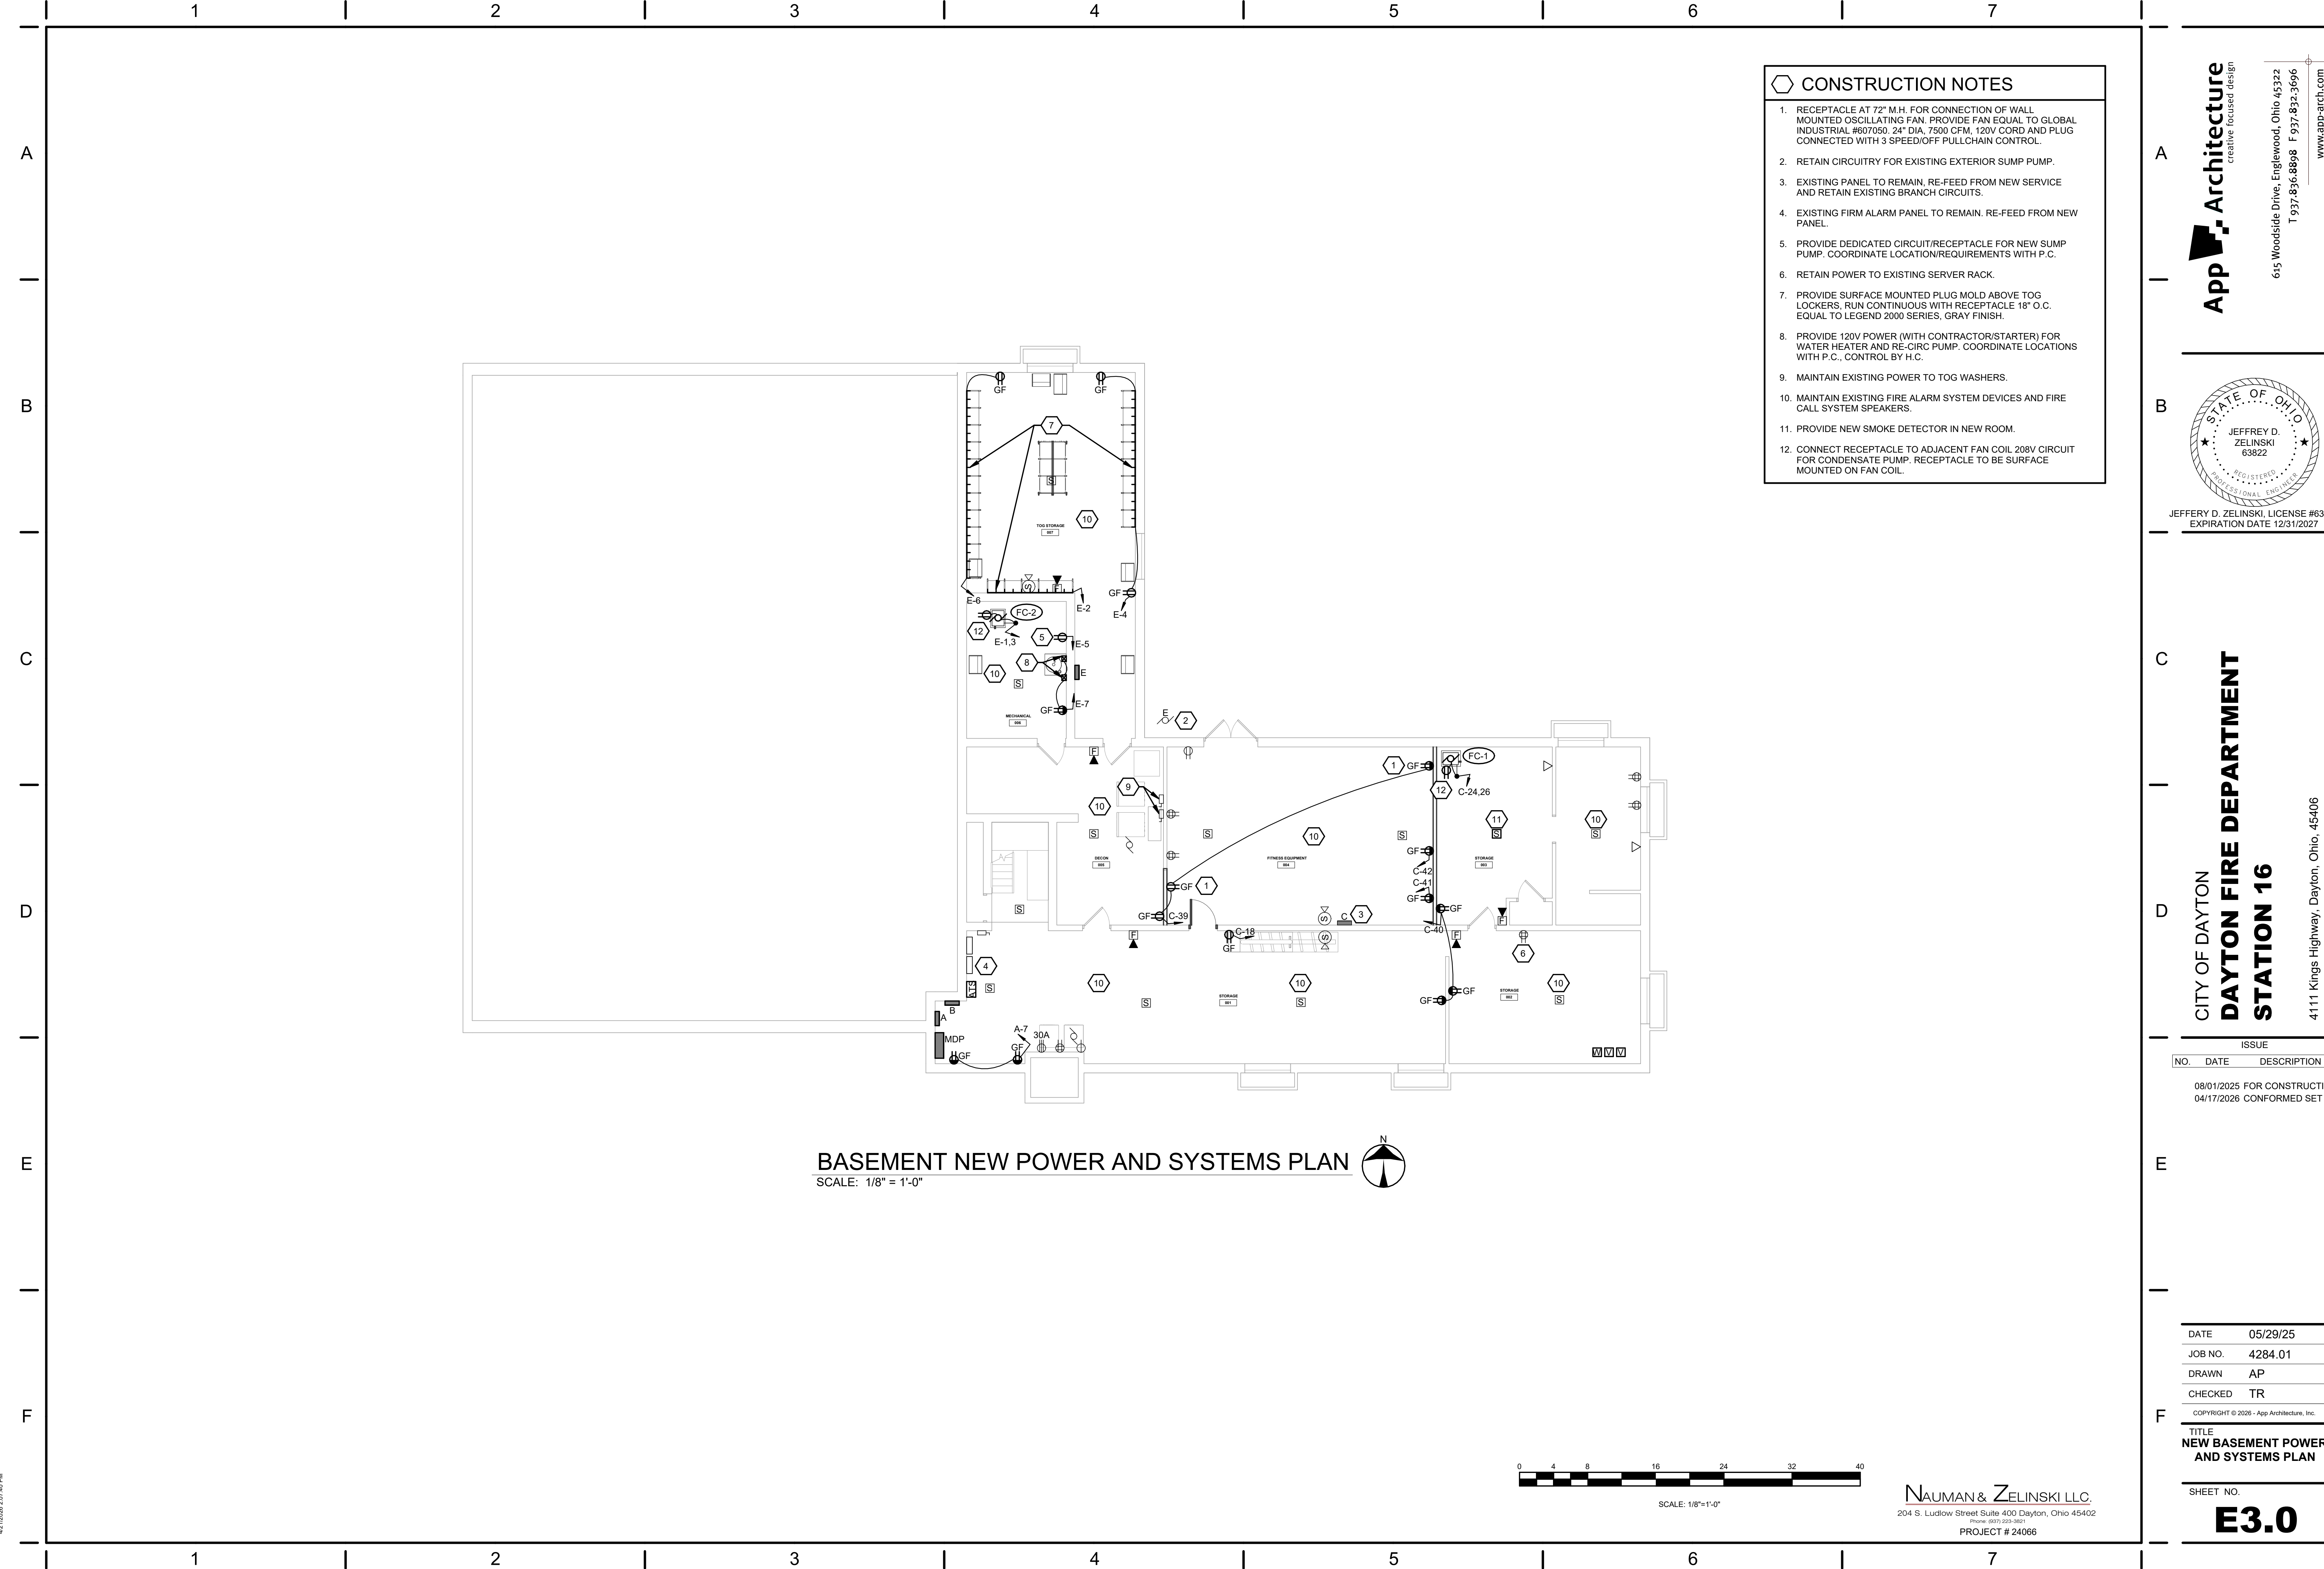



ISSUE		
NO.	DATE	DESCRIPTION
08/01/2025	FOR CONSTRUCTION	
04/17/2026	CONFORMED SET	

DATE	05/29/25
JOB NO.	4284.01
DRAWN	AP
CHECKED	TR

COPYRIGHT © 2025 - App Architecture, Inc.

TITLE
NEW BASEMENT POWER AND SYSTEMS PLAN


SHEET NO.
E3.0

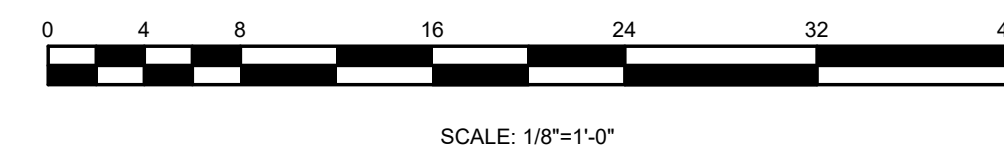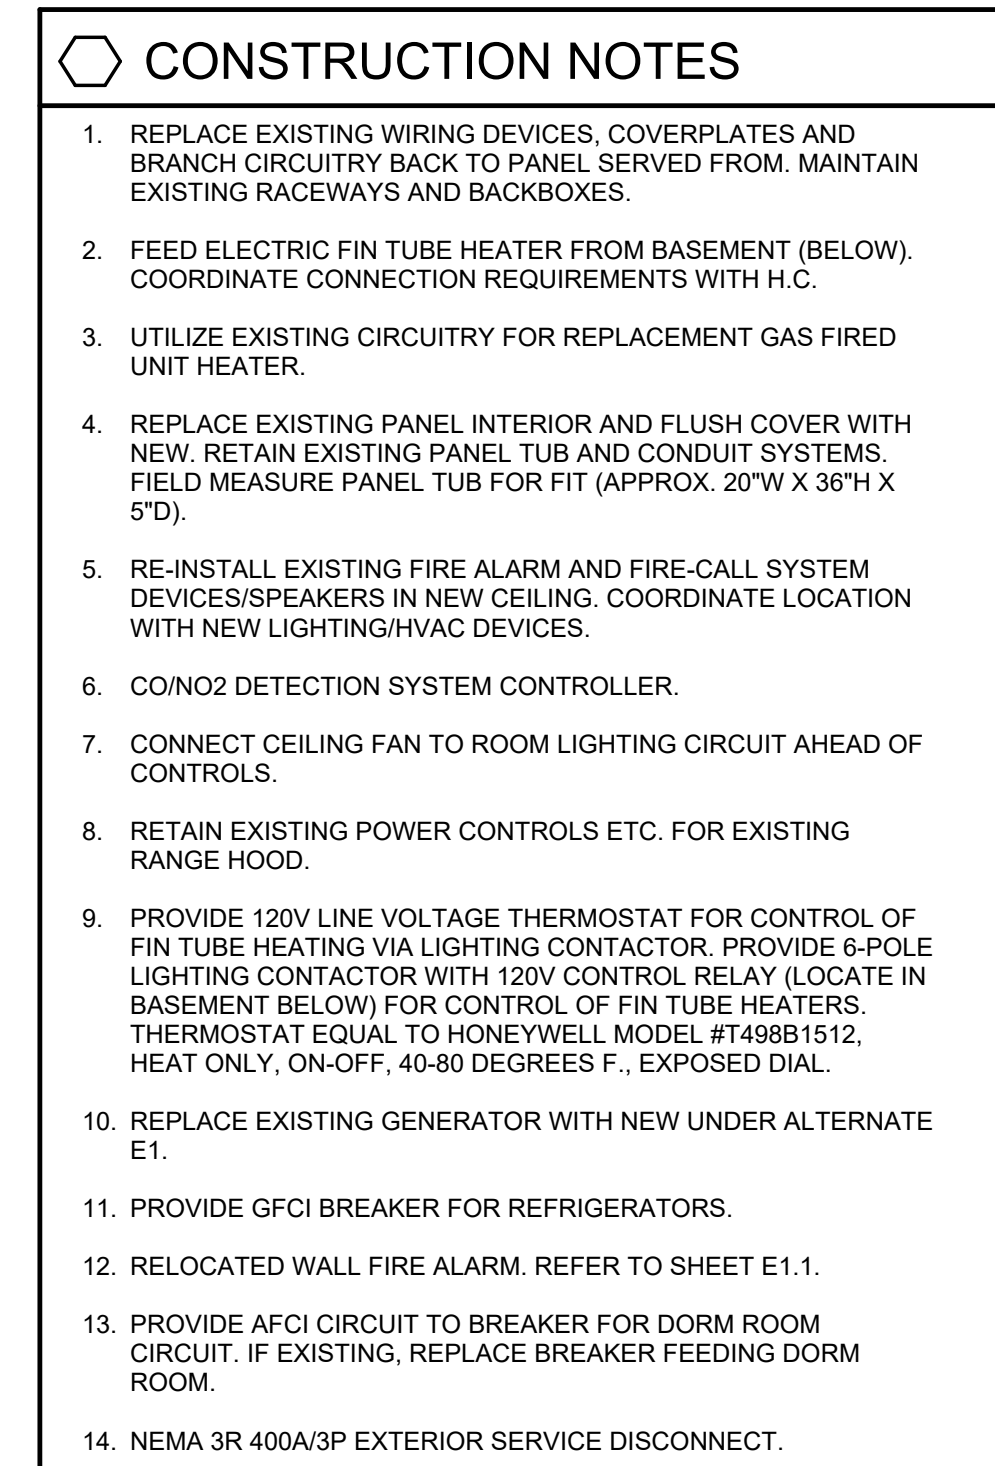

NAUMAN & ZELINSKI LLC.
204 S. Ludlow Street Suite 400 Dayton, Ohio 45402
Phone: (937) 223-3821
PROJECT # 24066

App Architecture
creative focused design

6115 Woodside Drive, Englewood, Ohio 45322
T 937-836-8898 F 937-832-3696
www.app-arch.com

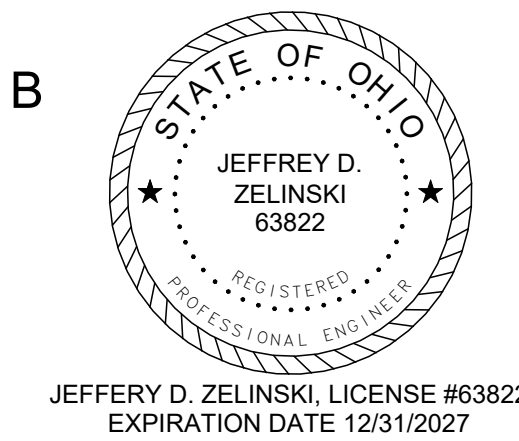

CITY OF DAYTON
DAYTON FIRE DEPARTMENT
STATION 16

ISSUE		
NO.	DATE	DESCRIPTION
	08/01/2025	FOR CONSTRUCTION
	04/17/2026	CONFORMED SET

DATE	05/29/25
JOB NO.	4284.01
DRAWN	AP
CHECKED	TR

F COPYRIGHT © 2026 - App Architecture, Inc.

TITLE
NEW FIRST FLOOR
POWER AND SYSTEMS
PLAN

SHEET NO.

E3.1

4/21/2028 2:07:41 PM

4/27/2026 2:07:41 PM

A

B

C

D

E

F

1

2

3

4


5

6

7


CONSTRUCTION NOTES

- DUCT DETECTOR LOCATED ABOVE CEILING OF CORRIDOR BELOW. COORDINATE INSTALLATION WITH H.C.
- COORDINATE PENETRATIONS FOR POWER FEEDS TO ROOF MOUNTED EQUIPMENT WITH H.C.

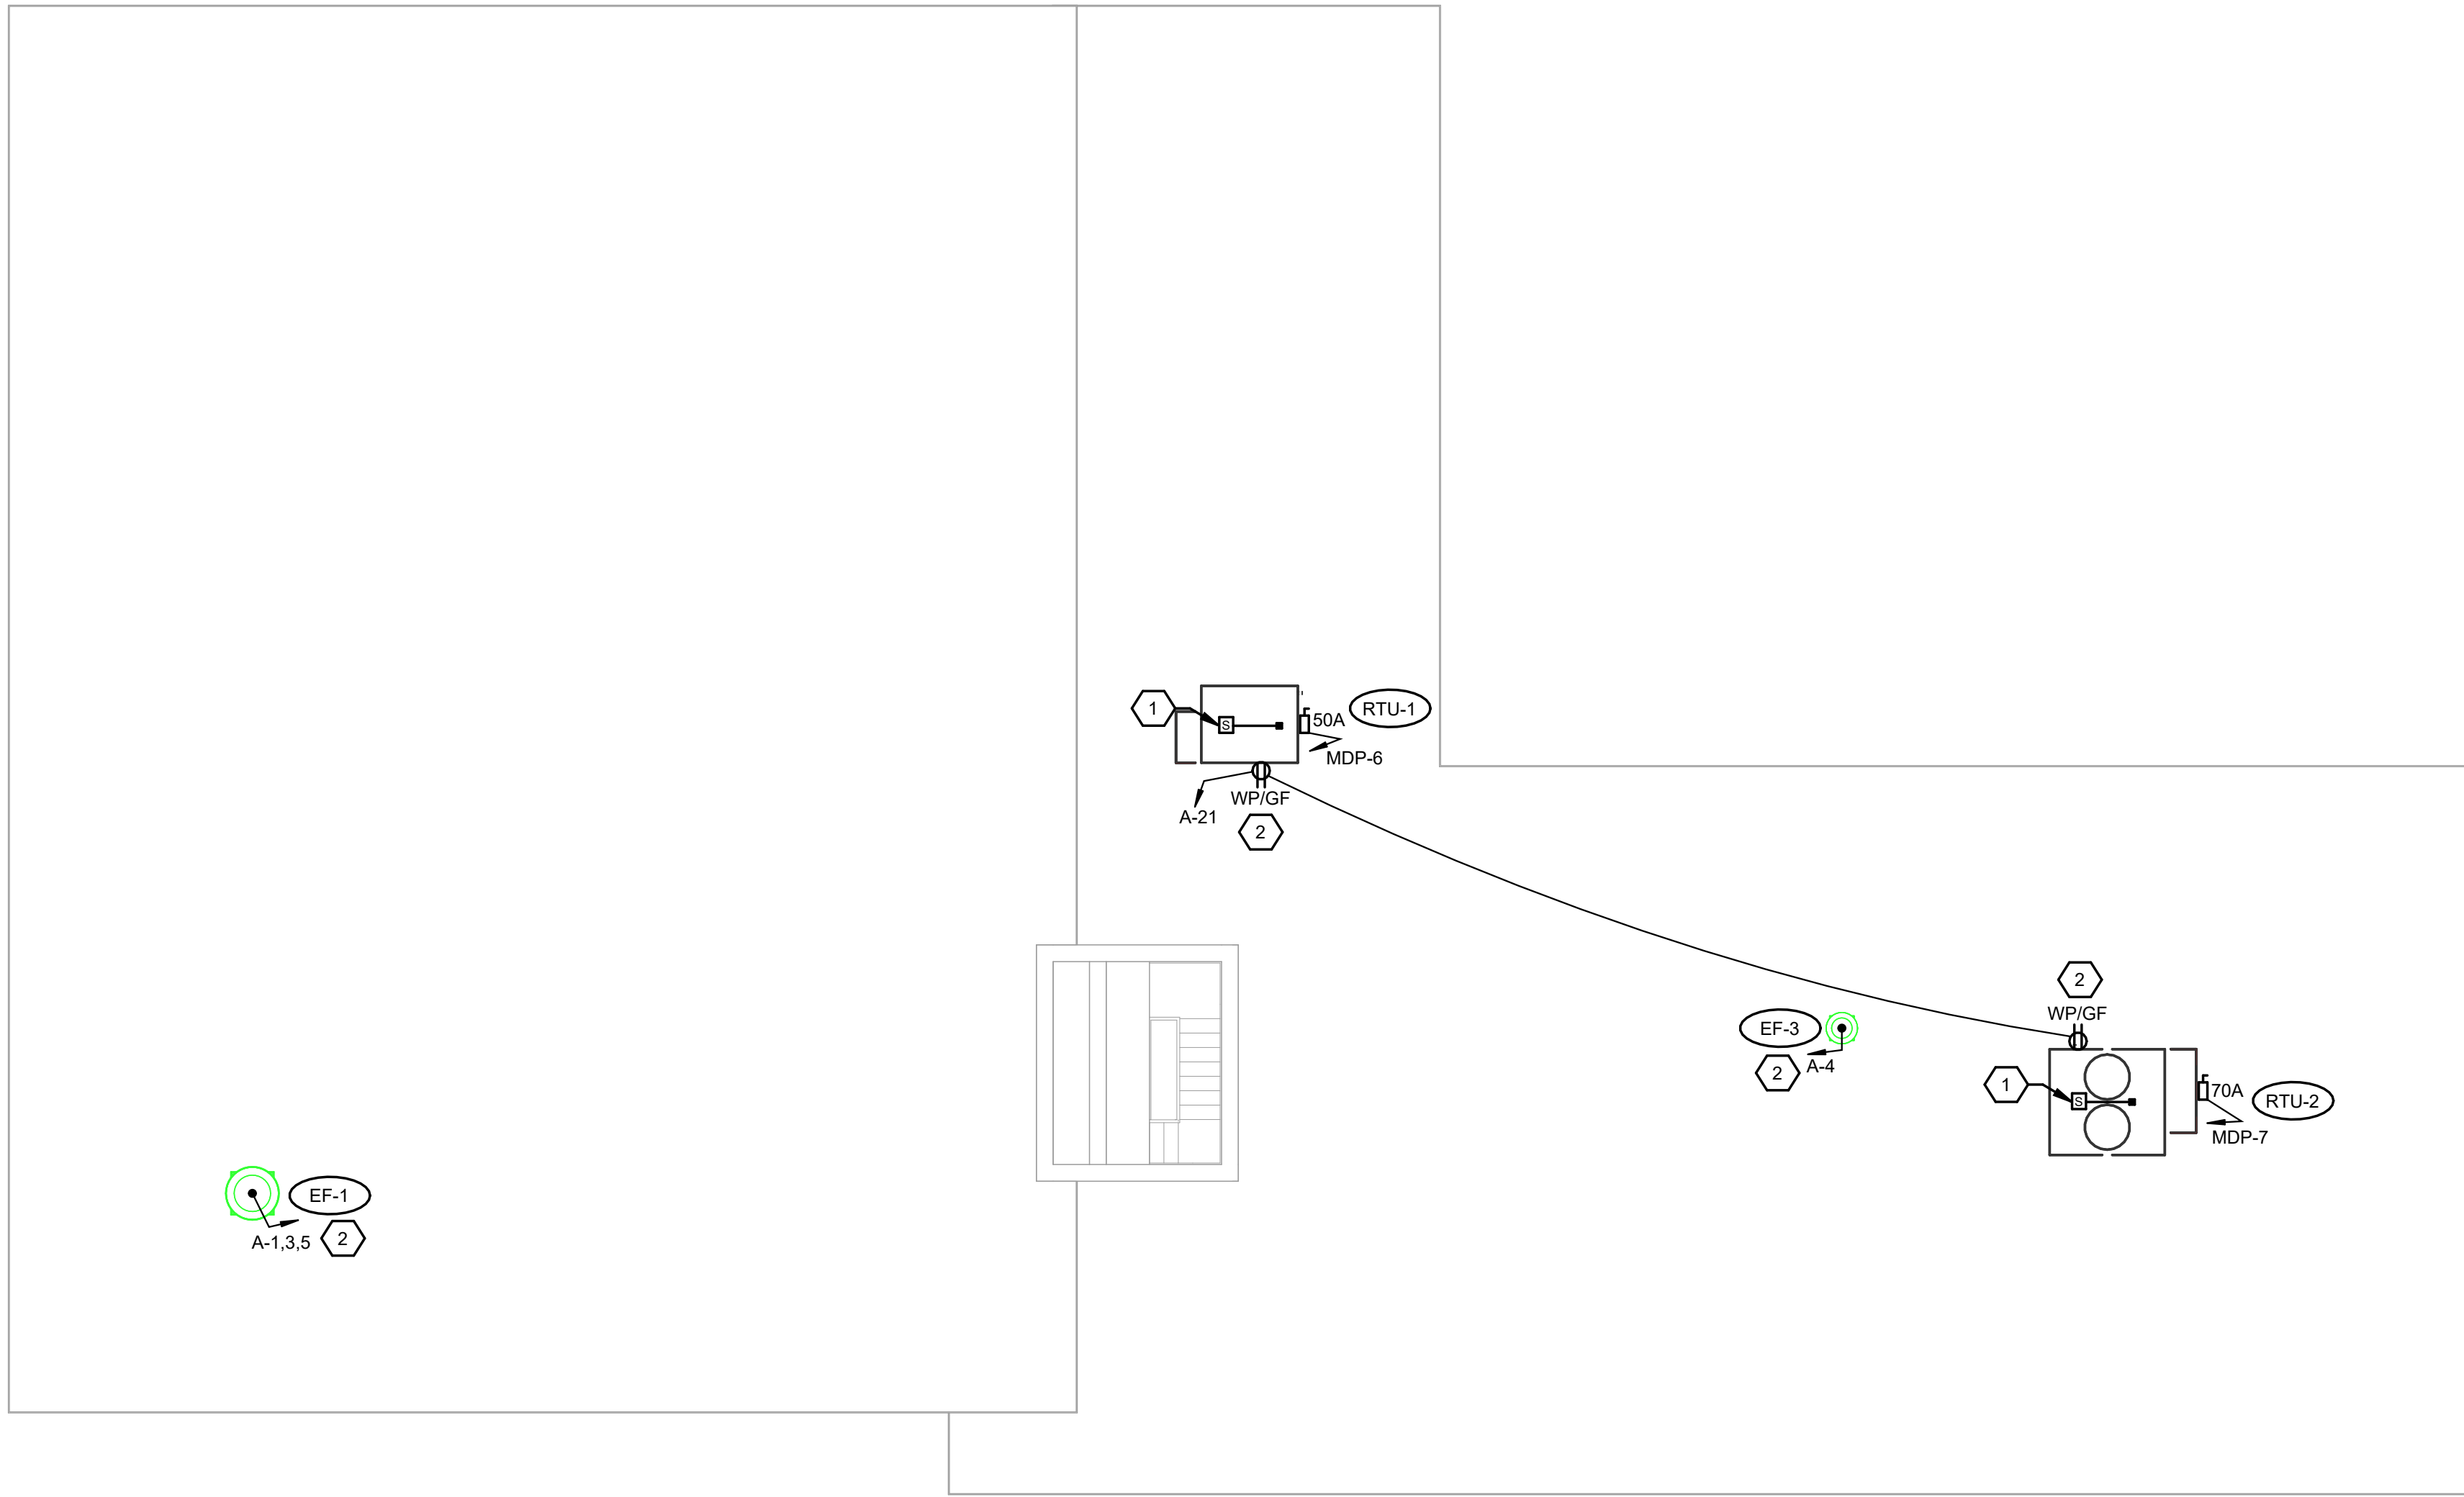

ROOF POWER AND SYSTEMS PLAN

SCALE: 1/8" = 1'-0"

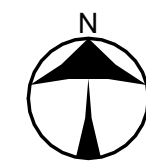

SCALE: 1/8"=1'-0"

NAUMAN & ZELINSKI LLC.
204 S. Ludlow Street Suite 400 Dayton, Ohio 45402
Phone: (937) 233-3821
PROJECT # 24066

A

B

C


D

E

F

App Architecture
creative focused design

615 Woodside Drive, Englewood, Ohio 45322
T 937.836.8898 F 937.832.3696
www.app-arch.com

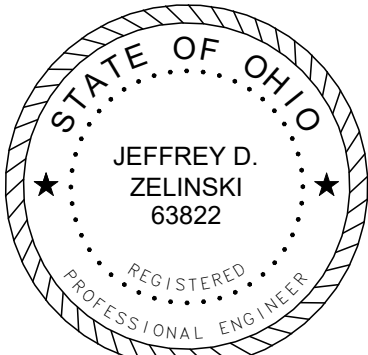

JEFFERY D. ZELINSKI, LICENSE #63822
EXPIRATION DATE 12/31/2027

CITY OF DAYTON
DAYTON FIRE DEPARTMENT
STATION 16
4111 Kings Highway, Dayton, Ohio, 45406

ISSUE		
NO.	DATE	DESCRIPTION
08/01/2025	FOR CONSTRUCTION	
04/17/2026	CONFORMED SET	

DATE	05/29/25
JOB NO.	4284.01
DRAWN	AP
CHECKED	TR

COPYRIGHT © 2026 - App Architecture, Inc.

TITLE
NEW ROOF POWER AND SYSTEMS PLAN

SHEET NO.

E3.2