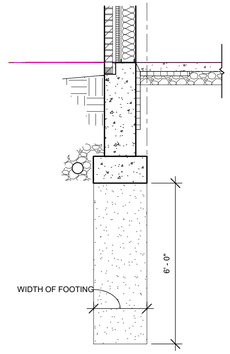

B1 SECTION AT BEARING WALL
3/8" = 1'-0"

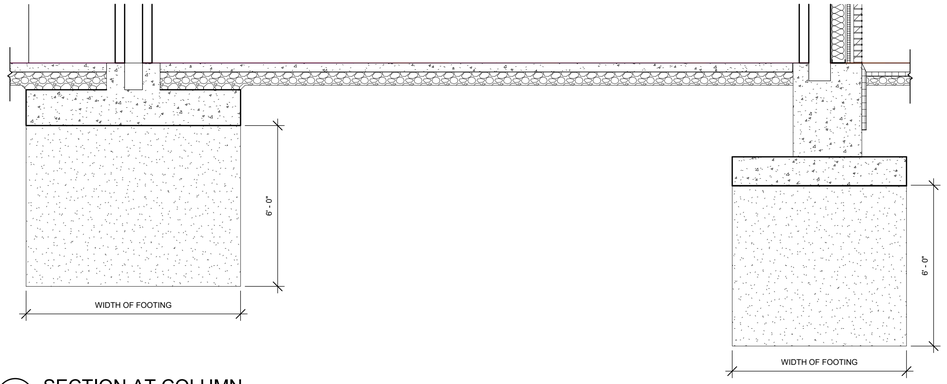

B2 SECTION AT COLUMN
3/8" = 1'-0"

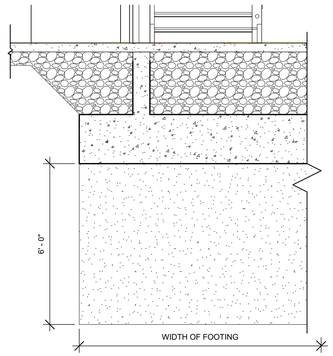

B5 SECTION AT MAT FOOTING
3/8" = 1'-0"

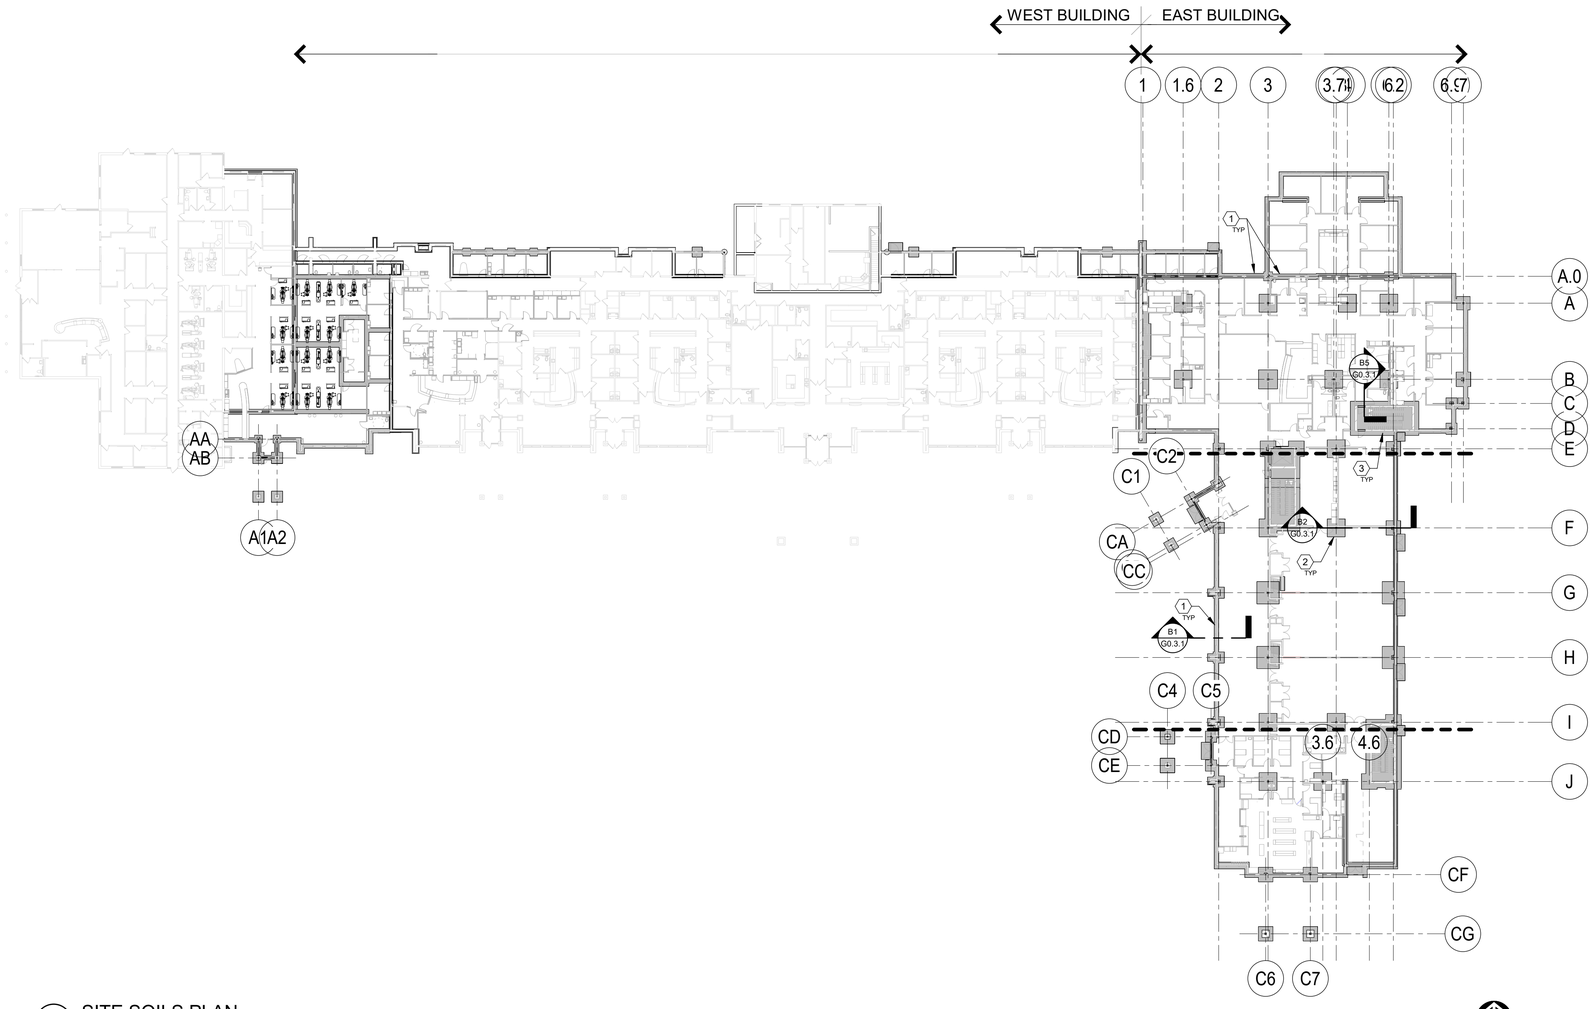

F1 SITE SOILS PLAN
1/32" = 1'-0"

CONSTRUCTION NOTES

(00) INDICATES CONSTRUCTION NOTE.

1. PROVIDE 6'-0" DEEP LEANCRETE FILL AT ALL BEARING WALL LOCATIONS, SEE DETAIL THIS SHEET.
2. PROVIDE 6'-0" DEEP LEANCRETE FILL AT ALL NEW COLUMN LOCATIONS, SEE DETAIL THIS SHEET.
3. PROVIDE 6'-0" DEEP LEANCRETE FILL AT MAT FOOTING, SEE DETAIL THIS SHEET.

GENERAL NOTES

A. REFER TO GEOTECHNICAL REPORT FOR ADDITIONAL INFORMATION.

B. REFER TO CIVIL DRAWINGS FOR ADDITIONAL INFORMATION.

C. REFER TO STRUCTURAL DRAWINGS FOR ADDITIONAL INFORMATION.

D. SPECIAL INSPECTIONS WILL BE BY OWNER'S INSPECTOR, COORDINATED BY THE GENERAL CONTRACTOR.

E. LEANCRETE DETAILS APPLY TO EAST BUILDING ONLY.

F. WEST BUILDING SOILS WILL BE EVALUATED ON A BY NEED BASIS AS DIRECTED BY THE GEOTECHNICAL ENGINEER INSPECTIONS.

App Architecture
creative focused design
615 Woodside Drive, Englewood, Ohio 45322
T 937.836.8898 F 937.832.3696
www.app-arch.com

STATE OF OHIO
TODD A. GINDELBERGER
12147
REGISTERED ARCHITECT
Todd A. Gindelberger, License #12147
Expiration Date 12/31/2023

FACILITY RENOVATION
FAMILY HEALTH SERVICES OF DARKE COUNTY
5735 MEEKER ROAD, GREENVILLE, OH 45331

ISSUE

NO.	DATE	DESCRIPTION
	07/19/23	ISSUE FOR PERMIT & CONSTRUCTION

DATE	07/19/23
JOB NO.	3853.03
DRAWN	LJY
CHECKED	MLW

COPYRIGHT © 2023 - App Architecture, Inc.

TITLE
SITE SOILS PLAN

SHEET NO.
G0.3.1

7/21/2023 3:44:47 PM