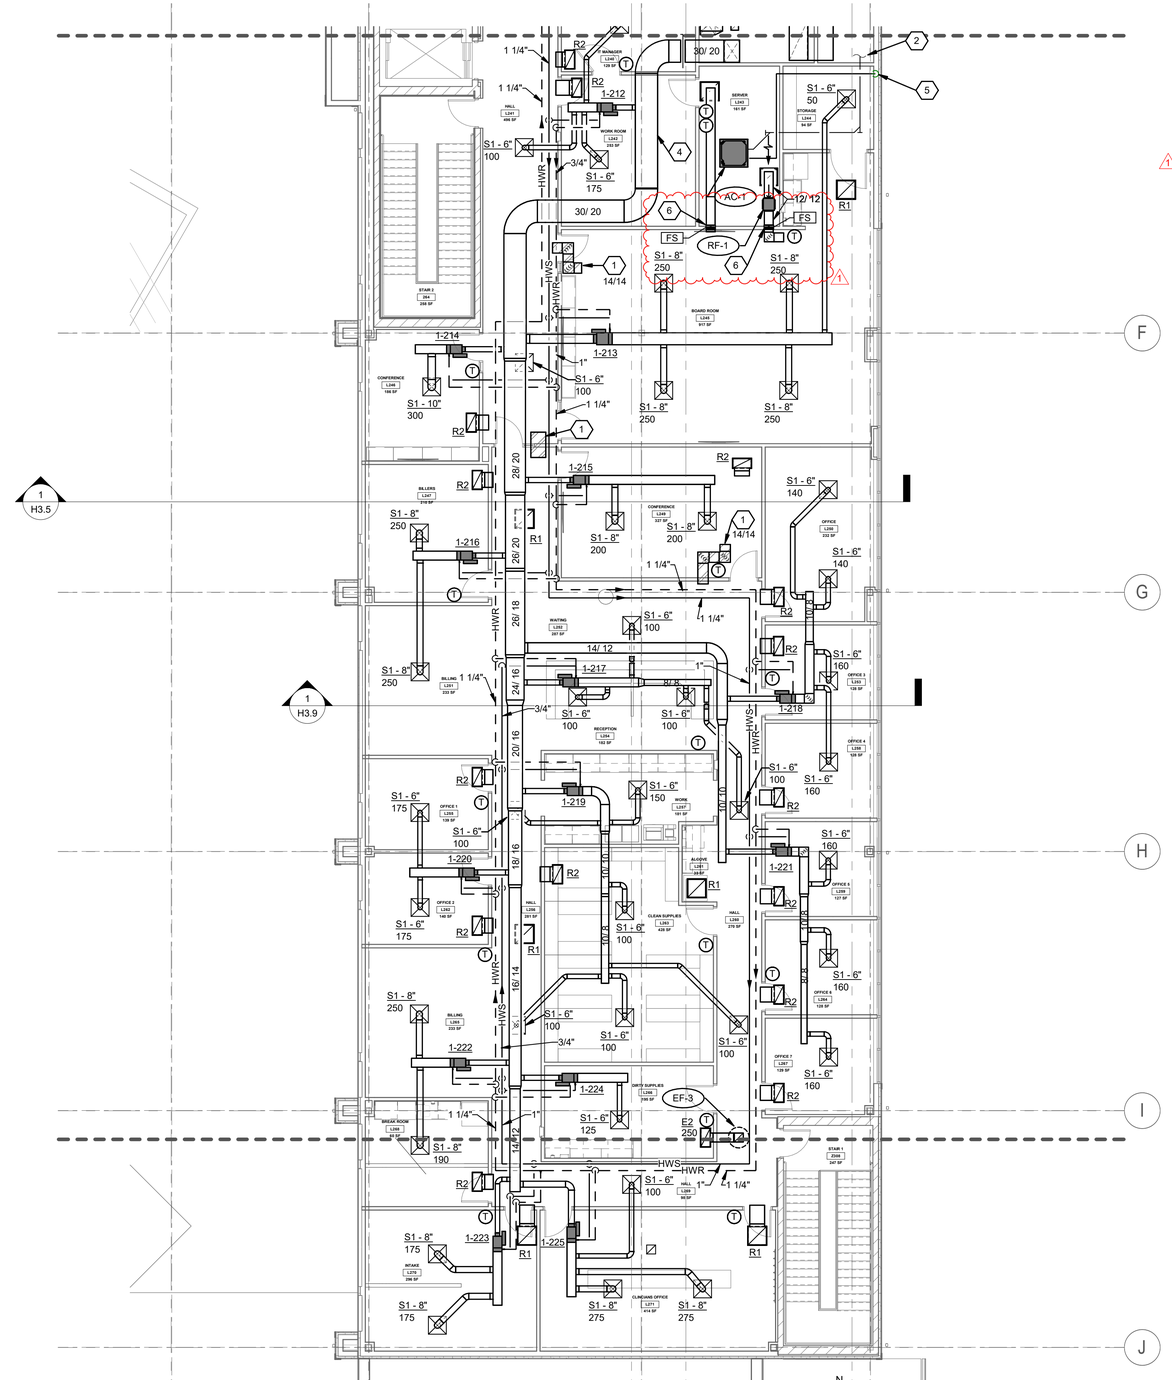

NEW WORK SECOND FLOOR PLAN - AREA L2

CONSTRUCTION NOTES

1. ABOVE CEILING LINED RETURN TRANSFER. SIZE INDICATED ON FLOOR PLAN.
2. DROP CONDENSATE DRAIN INTO MOP BASIN. TERMINATE 2" ABOVE FLOOR RIM.
3. NOTE DELETED.
4. KEEP TOP OF DUCTWORK TIGHT TO STRUCTURE.
5. REFRIGERANT LINE SETS DOWN IN WALL TO FIRST FLOOR. SEE SHEET H3.1
6. COORDINATE WIRING WITH E.C./F.E. FOR SHUTDOWN OF FAN/DAMPERS.

GENERAL NOTES

1. PER OBC SECTION 714.5.2, ALL CONDUIT, DUCT AND PIPE PENETRATIONS THROUGH NON-FIRE RESISTANCE - RATED FLOOR ASSEMBLIES ARE TO BE FIRE SEALED.

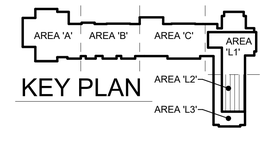

KEY PLAN

0 4 8 16 24 32 40

SCALE: 1/8"=1'-0"

NAUMAN & ZELINSKI LLC.
204 S. Ludlow Street Suite 400 Dayton, Ohio 45402
Phone: (937) 223-3821 – Fax: (937) 223-3849
PROJECT # 23007

App Architecture
creative focused design
615 Woodside Drive, Englewood, Ohio 45322
T 937.836.8898 F 937.832.3696
www.app-arch.com

STATE OF OHIO
JEFFERY D. ZELINSKI
63822
REGISTERED PROFESSIONAL ENGINEER

JEFFERY D. ZELINSKI, LICENSE #63822
EXPIRATION DATE 12/21/2023

FACILITY RENOVATION
FAMILY HEALTH SERVICES OF DARKE COUNTY
5735 MEEKER ROAD, GREENVILLE, OH 45331

ISSUE

NO.	DATE	DESCRIPTION
	JULY 19, 2023	ISSUE FOR PERMIT & CONSTRUCTION
1	JULY 31, 2023	ADDENDUM 1

DATE	07/19/23
JOB NO.	3853.03
DRAWN	DRH
CHECKED	JDZ

COPYRIGHT © 2023 - App Architecture, Inc.

TITLE
SECOND FLOOR NEW WORK PLAN - AREA L2

SHEET NO.
H2.8

7/31/2023 1:45:47 PM