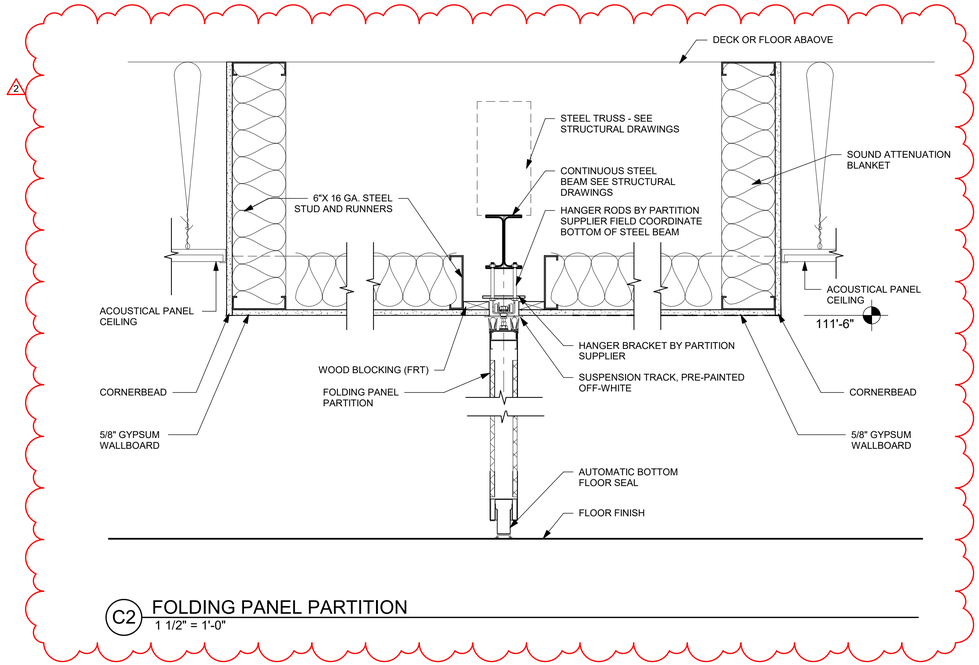

C2 FOLDING PANEL PARTITION
1 1/2" = 1'-0"

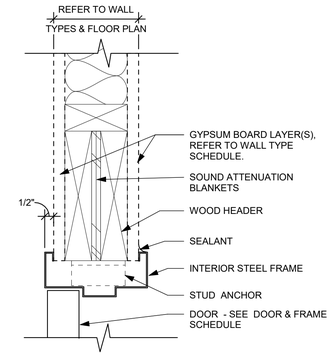

B5 TYP. HEAD DETAIL @ INT. GYP.
3" = 1'-0"

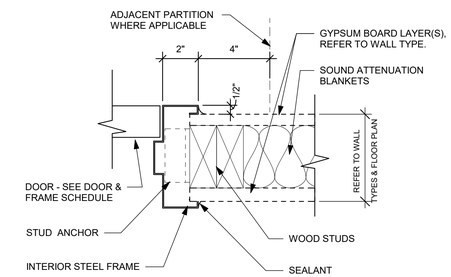

B6 TYP. JAMB DETAIL @ INT. GYP.
3" = 1'-0"

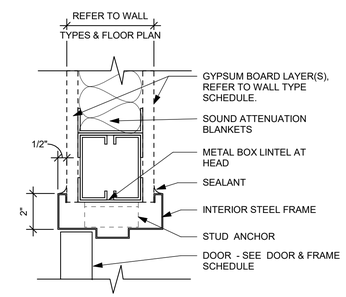

D5 TYP. HEAD DETAIL @ INT. GYP.
3" = 1'-0"

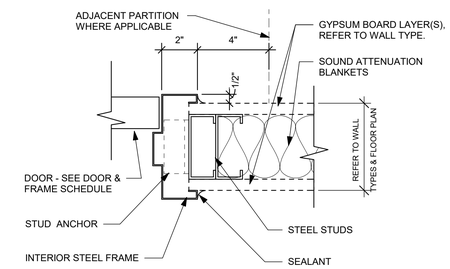

D6 TYP. JAMB DETAIL @ INT. GYP.
3" = 1'-0"

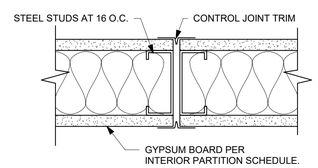

NOTE; CONTROL JOINTS TO OCCUR EVERY 20'-0" OF UNINTERRUPTED WALL LENGTH.

NON-RATED PARTITION

E2 TYP. CONTROL JOINT DETAIL PLAN VIEW
3" = 1'-0"

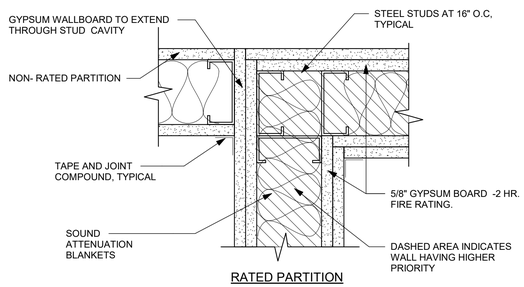

RATED PARTITION

F2 TYP. INTERIOR PARTITION INTERSECTION FIRE RATED
3" = 1'-0"

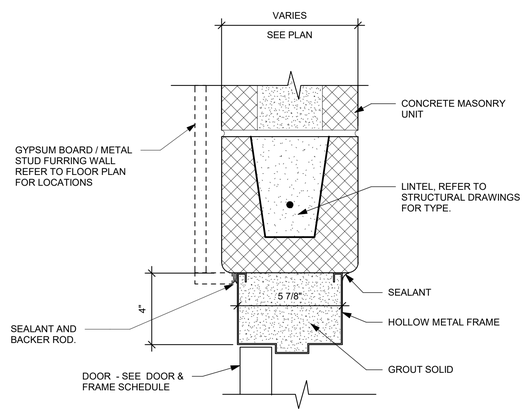

F4 HEAD DETAIL
3" = 1'-0"

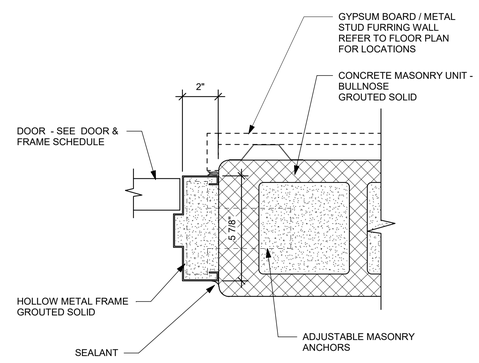

F6 JAMB DETAIL
3" = 1'-0"

App Architecture
creative focused design
615 Woodside Drive, Englewood, Ohio 45322
T 937.836.8898 F 937.832.3696
www.app-arch.com

STATE OF OHIO TODD A. GINDELBERGER 12147 REGISTERED ARCHITECT
Todd A. Gindelberger, License #12147
Expiration Date 12/31/2023

FACILITY RENOVATION
FAMILY HEALTH SERVICES OF DARKE COUNTY
5735 MEEKER ROAD, GREENVILLE, OH 45331

ISSUE

NO.	DATE	DESCRIPTION
	07/19/23	ISSUE FOR PERMIT & CONSTRUCTION
2	08/09/23	ADDENDUM 3

DATE	07/19/23
JOB NO.	3853.03
DRAWN	LJY
CHECKED	MLW

COPYRIGHT © 2023 - App Architecture, Inc.

TITLE
DOOR DETAILS

SHEET NO.
A0.6

8/10/2023 2:28:31 PM