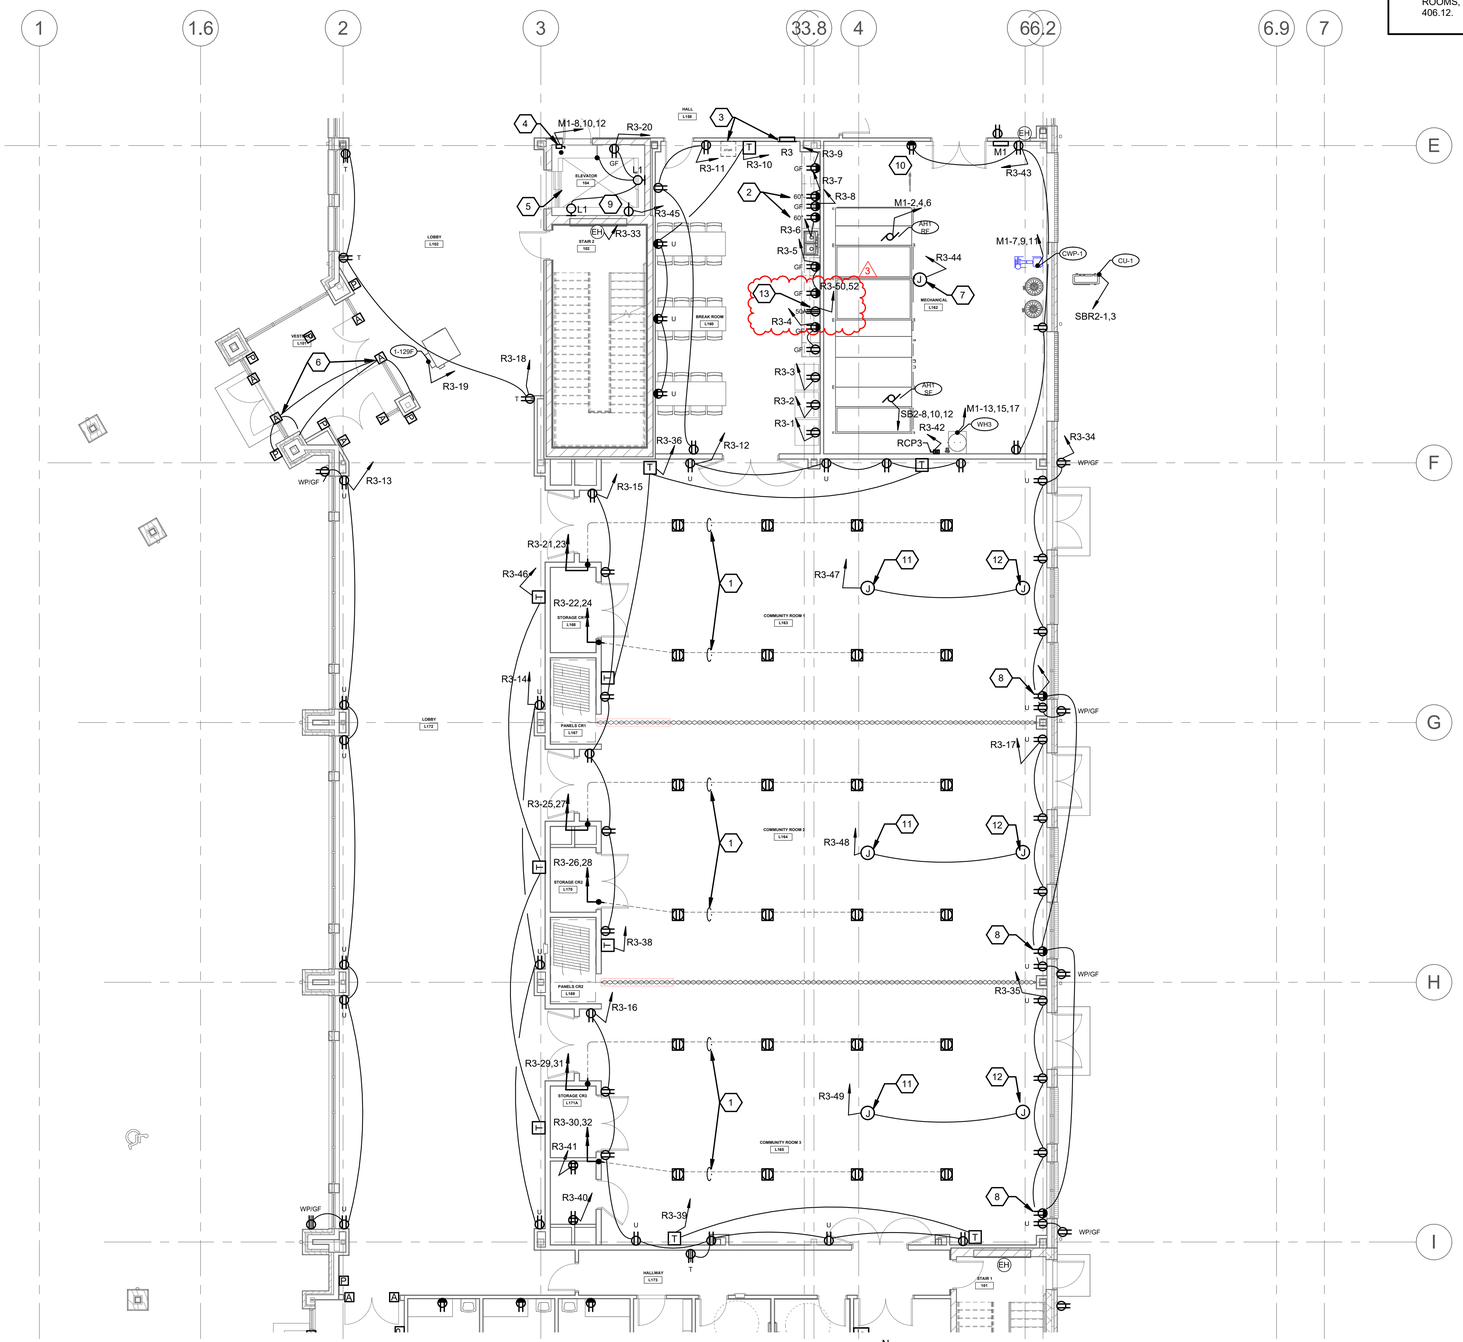

FIRST FLOOR POWER PLAN

SCALE: 1/8" = 1'-0"

GENERAL NOTES

A. PROVIDE TAMPER RESISTANT RECEPTACLES IN ALL WAITING ROOMS, CORRIDORS, BUSINESS OFFICES, ETC. PER NEC 406.12.

CONSTRUCTION NOTES

1. PROVIDE 3-COMPARTMENT FLUSH FLOOR BOX WITH DIVIDER BETWEEN POWER AND DATA/AV AND BRUSHED ALUMINUM TRIM PLATE (COMPATIBLE WITH FLOOR FINISH). REFER TO SYSTEMS PLAN FOR DATA/AV ROUGH-N REQUIREMENTS.
2. COORDINATE MOUNTING HEIGHT AND LOCATIONS OF RECEPTACLES WITH CASEWORK/SHELVES FOR MICROWAVE.
3. TRANSFORMER FOR PANEL 'R3' ABOVE ACCESSIBLE CEILING (OR WALL BRACKETS). COORDINATE LOCATION OF TRANSFORMER AND SERVICE DISCONNECT WITH DUCKWORK, ETC.
4. COORDINATE LOCATION OF POWER DISCONNECT FOR ELEVATOR WITH ELEVATOR EQUIPMENT SUPPLIER. COORDINATE LOCATION OF ELEVATOR CAB LIGHTING SERVICE DISCONNECT SWITCH WITH ELEVATOR EQUIPMENT SUPPLIER.
5. COORDINATE LOCATION OF SERVICE RECEPTACLE, SERVICE LIGHT AND LIGHT SWITCH IN ELEVATOR PIT WITH ELEVATOR EQUIPMENT SUPPLIER
6. COORDINATE POWER AND CONTROL ROUGH-IN REQUIREMENTS FOR ADA DOOR OPERATOR(S) WITH EQUIPMENT SUPPLIER.
7. PROVIDE 120V CIRCUIT FOR A.H. UNIT SERVICE LIGHTS. COORDINATE CONNECTION LOCATION AND INTERCONNECT REQUIREMENTS WITH H.C.
8. RECEPTACLE MOUNTED ABOVE WINDOW HEADER FOR MOTORIZED SHADE OPERATOR. COORDINATE LOCATION AND CONNECTION REQUIREMENTS WITH EQUIPMENT SUPPLIER.
9. COORDINATE LOCATION OF RECEPTACLE FOR SUMP PUMP IN ELEVATOR PIT WITH P.C.
10. PROVIDE RECEPTACLE FOR SUMP PUMP ALARM PANEL. COORDINATE LOCATION WITH P.C.
11. PROVIDE FLUSH CEILING MOUNTED RECEPTACLE AND A/V JUNCTION BOX FOR CEILING MOUNTED PROJECTOR. COORDINATE EXACT LOCATION WITH THE OWNER.
12. PROVIDE 120V CIRCUIT FOR POWER PROJECTION SCREEN PROVIDE WALL MOUNTED ROUGH-IN FOR SCREEN CONTROL SWITCH. COORDINATE LOCATION AND ROUGH-IN REQUIREMENTS WITH OWNER.
13. PROVIDE NEMA 14-50R RECEPTACLE AND 50A-208V DEDICATED CIRCUIT FOR ELECTRIC RANGE - COORDINATE LOCATION WITH ARCHITECT. PROVIDE 20A-120V CIRCUIT TO RANGE HOOD FROM ADJACENT COUNTERTOP RECEPTACLE CIRCUIT.

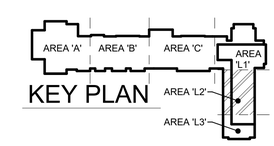

KEY PLAN

0 4 8 16 24 32 40

SCALE: 1/8"=1'-0"

NAUMAN & ZELINSKI LLC.
204 S. Ludlow Street Suite 400 Dayton, Ohio 45402
Phone: (937) 223-3821 – Fax: (937) 223-3849

App Architecture
creative focused design
615 Woodside Drive, Englewood, Ohio 45322
T 937-836.8898 F 937-832-3696
www.app-arch.com

STATE OF OHIO
JEFFREY D. ZELINSKI
63822

JEFFERY D. ZELINSKI, LICENSE #63822
EXPIRATION DATE 12/31/2023

FACILITY RENOVATION
FAMILY HEALTH SERVICES OF DARKE COUNTY
5735 MEEKER ROAD, GREENVILLE, OH 45331

ISSUE

NO.	DATE	DESCRIPTION
	JULY 19, 2023	ISSUE FOR PERMIT & CONSTRUCTION
2	08/04/23	ADDENDUM 2
3	08/09/23	ADDENDUM 3

DATE	07/19/23
JOB NO.	3853.03
DRAWN	JTE
CHECKED	TR

COPYRIGHT © 2023 - App Architecture, Inc.

TITLE
FIRST FLOOR POWER AREA L2

SHEET NO.
E3.5

8/9/2023 1:37:59 PM

GENERAL NOTES

A. PROVIDE TAMPER RESISTANT RECEPTACLES IN ALL WAITING ROOMS, CORRIDORS, BUSINESS OFFICES, ETC. PER NEC 406.12.

B. PER OBC SECTION 714.5.2, ALL CONDUIT, DUCT AND PIPE PENETRATIONS THROUGH NON-FIRE RESISTANCE - RATED FLOOR ASSEMBLIES ARE TO BE FIRE SEALED.

CONSTRUCTION NOTES

1. COORDINATE MOUNTING HEIGHT AND LOCATIONS OF RECEPTACLES WITH CASEWORK/SHELVES FOR MICROWAVE.
2. COORDINATE POWER AND CONTROL ROUGH-IN REQUIREMENTS FOR ADA DOOR OPERATOR(S) WITH EQUIPMENT SUPPLIER.
3. TRANSFORMER SERVING PANEL MONTED ON WALL BRACKETS ABOVE PANEL. LOCATE PRIMARY DISCONNECT WHERE INDICATED ON SINGLE-LINE, ON WALL.
4. VFD FOR PUMP FURNISHED BY H.C. INSTALLED ADJACENT TO PUMP ON UNISTRUT FRAME AND WIRED BY E.C.
5. REFRIGERATOR ON STAND-BY POWER SYSTEM.
6. PROVIDE HARDWIRED CONNECTION TO HAND DRYER. COORDINATE ROUGH-IN REQUIREMENTS WITH EQUIPMENT SUPPLIER.
7. PROVIDE 120V CIRCUIT FOR A.H. UNIT SERVICE LIGHTS COORDINATE CONNECTION LOCATION AND INTERCONNECT REQUIREMENTS WITH H.C.
8. PROVIDE TWO COMPATRMENT FLOOR BOX ONE FOR POWER ONE FOR DATA.
9. RECEPTACLE IN CASE WORK FOR PRINTER, REFER TO ARCHITECTURAL ELEVATIONS TO COORDINATE LOCATION/MOUNTING HEIGHT.
10. RECEPTACLE IN SINK BASE CABINET FOR FLAVOURX AUTO FILL MASTER SYSTEM. REFER TO ARCHITECTURAL ELEVATIONS TO COORDINATE LOCATION/MOUNTING HEIGHT.
11. PROVIDE 120V POWER AND CONTROLS FOR OVERHEAD COILING SHUTTER FOR PHARMACY WINDOWS. COORDINATE POWER/CONTROL REQUIREMENTS WITH EQUIPMENT SUPPLIER.

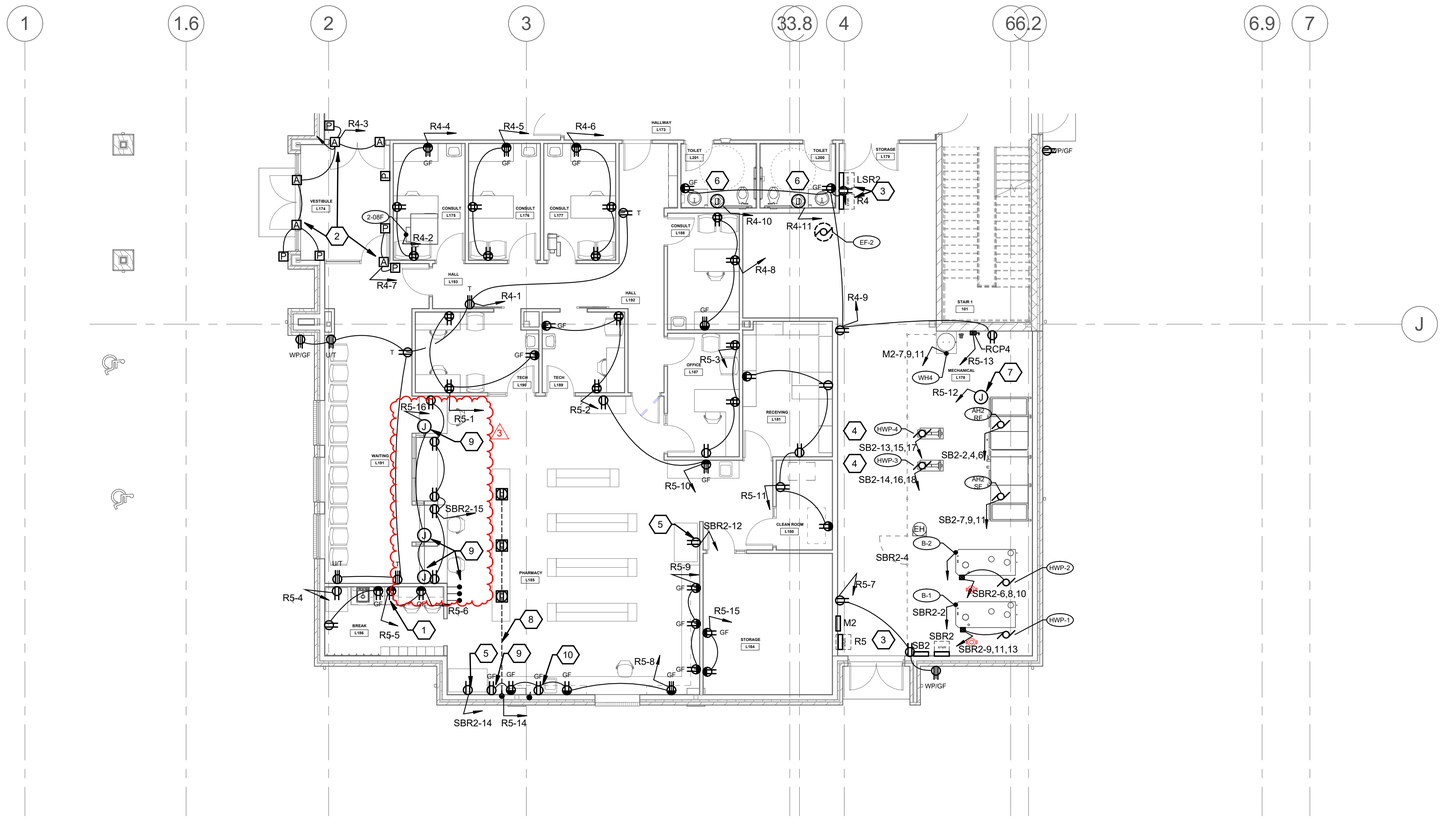

FIRST FLOOR POWER PLAN

SCALE: 1/8" = 1'-0"

N

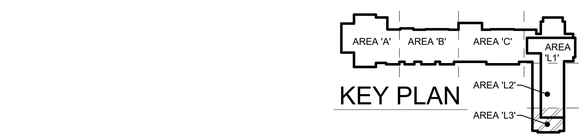

KEY PLAN

0 4 8 16 24 32 40

SCALE: 1/8"=1'-0"

NAUMAN & ZELINSKI LLC.
204 S. Ludlow Street Suite 400 Dayton, Ohio 45402
Phone: (937) 223-3821 – Fax: (937) 223-3849

App Architecture
creative focused design
615 Woodside Drive, Englewood, Ohio 45322
T 937.836.8898 F 937.832.3696
www.app-arch.com

STATE OF OHIO
JEFFREY D. ZELINSKI
63822

JEFFERY D. ZELINSKI, LICENSE #63822
EXPIRATION DATE 12/31/2023

FACILITY RENOVATION
FAMILY HEALTH SERVICES OF DARKE COUNTY
5735 MEEKER ROAD, GREENVILLE, OH 45331

ISSUE

NO.	DATE	DESCRIPTION
	JULY 19, 2023	ISSUE FOR PERMIT & CONSTRUCTION
2	08/04/23	ADDENDUM 2
3	08/09/23	ADDENDUM 3

DATE	07/19/23
JOB NO.	3853.03
DRAWN	JTE
CHECKED	TR

COPYRIGHT © 2023 - App Architecture, Inc.

TITLE
FIRST FLOOR POWER AREA L3

SHEET NO.
E3.6

8/9/2023 1:08:00 PM

GENERAL NOTES

A. PROVIDE TAMPER RESISTANT RECEPTACLES IN ALL WAITING ROOMS, CORRIDORS, BUSINESS OFFICES, ETC. PER NEC 406.12.

B. PER OBC SECTION 714.5.2, ALL CONDUIT, DUCT AND PIPE PENETRATIONS THROUGH NON-FIRE RESISTANCE - RATED FLOOR ASSEMBLIES ARE TO BE FIRE SEALED.

CONSTRUCTION NOTES

1. PROVIDE FIRE RATED POKE THROUGH WITH DUPLEX RECEPTACLE AND A/V COMPARTMENT WITH BRUSHED ALUMINUM TRIM PLATE (COMPATIBLE WITH FLOOR FINISH). EQUAL TO WIREMOLD AV3 SERIES, 6" DIAMETER. REFER TO SYSTEMS PLAN FOR DATA/AV ROUGH-IN REQUIREMENTS. (3)
2. PROVIDE HARDWIRED CONNECTION TO HAND DRYER. COORDINATE ROUGH-IN REQUIREMENTS WITH EQUIPMENT SUPPLIER.
3. PROVIDE 20A-120V POWER CONNECTION TO FM FIRE SUPPRESSION SYSTEM PANEL IN I.T. ROOM. COORDINATE REQUIREMENTS WITH F.P.C.
4. PROVIDE 30A-208V CORD DROP AND DEDICATED CIRCUIT TO DATA SERVER RACK. FINAL COORDINATE RECEPTACLE NEMA CONFIGURATION AND CIRCUIT ING REQUIREMENTS WITH OWNER FOR RACK UPS POWER REQUIREMENTS.
5. PROVIDE CONTACTOR/RELAY FOR CIRCUITING OF HVAC DAMPERS AND EXHAUST FAN CONTROL VIA FM FIRE SUPPRESSION SYSTEM PANEL. COORDINATE REQUIREMENTS WITH H.C. AND F.P.C.

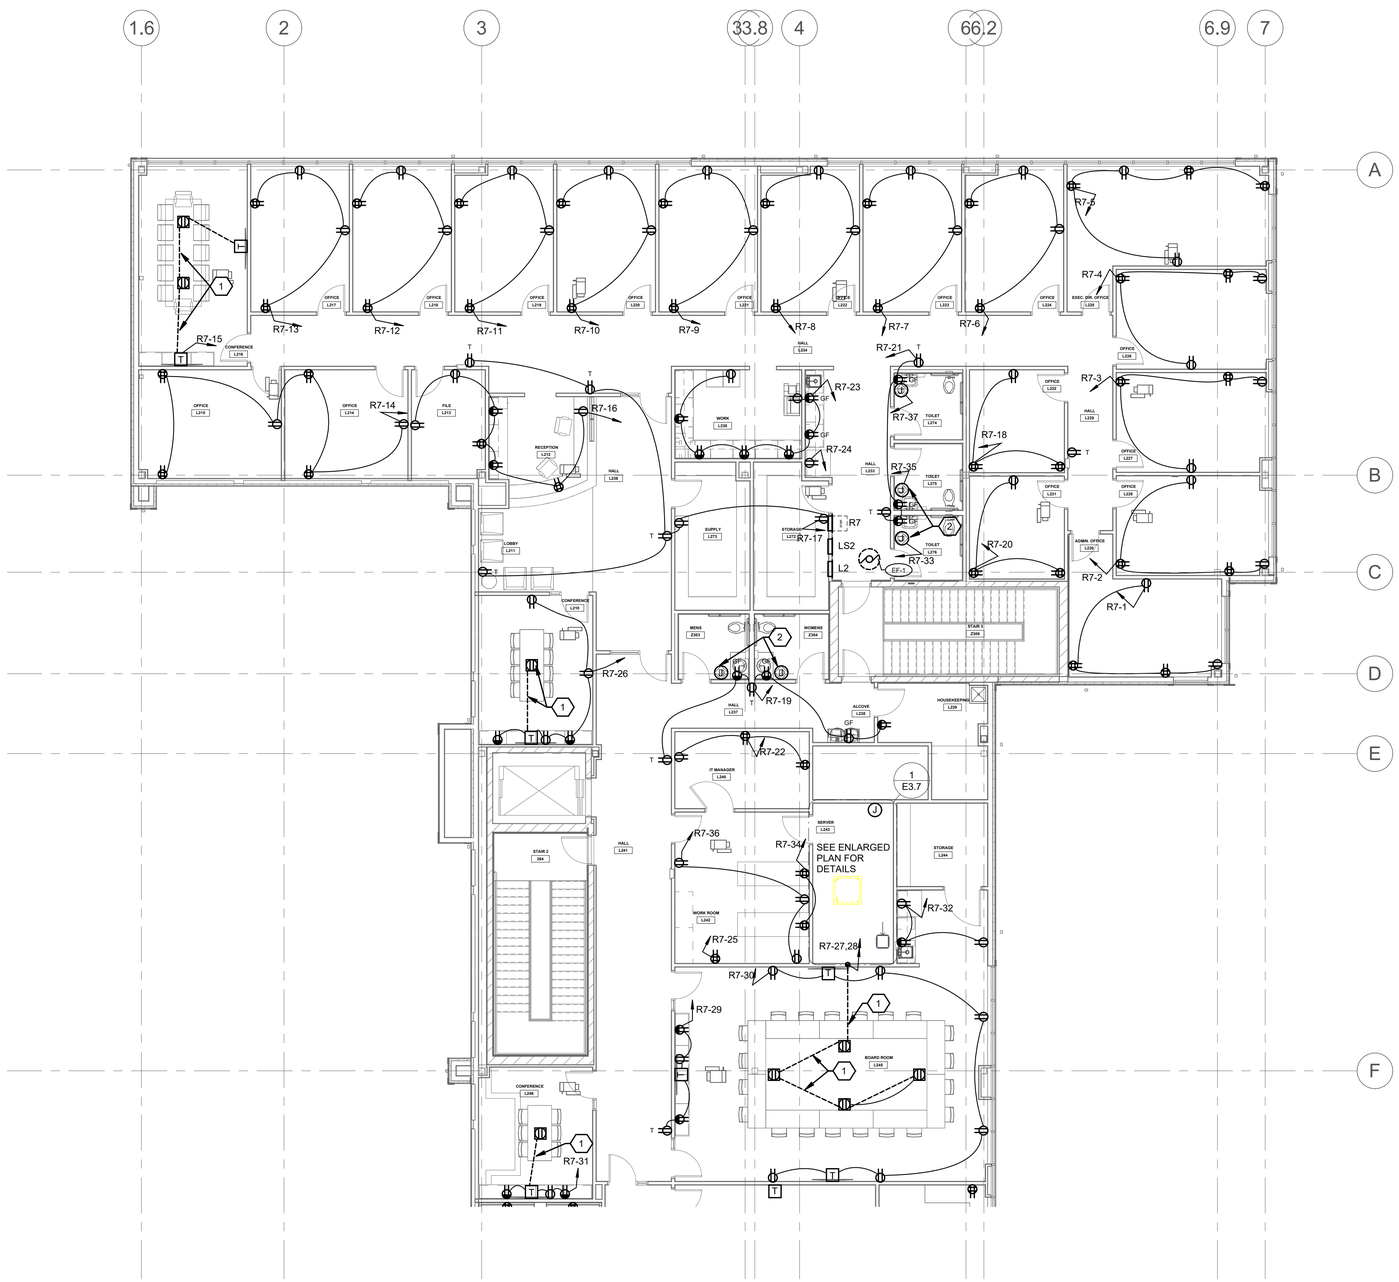

SECOND FLOOR POWER PLAN

SCALE: 1/8" = 1'-0"

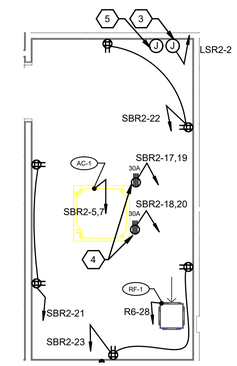

ENLARGED SERVER ROOM PLAN

SCALE: 1/4" = 1'-0"

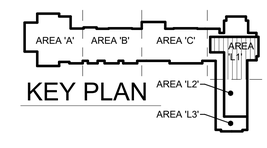

KEY PLAN

0 4 8 16 24 32 40

SCALE: 1/8"=1'-0"

NAUMAN & ZELINSKI LLC.
204 S. Ludlow Street Suite 400 Dayton, Ohio 45402
Phone: (937) 223-3821 – Fax: (937) 223-3849

App Architecture creative focused design
615 Woodside Drive, Englewood, Ohio 45322
T 937-836.8898 F 937-832-3696
www.app-arch.com

STATE OF OHIO
JEFFREY D. ZELINSKI 63822
JEFFERY D. ZELINSKI, LICENSE #63822
EXPIRATION DATE 12/31/2023

FACILITY RENOVATION
FAMILY HEALTH SERVICES OF DARKE COUNTY
5735 MEEKER ROAD, GREENVILLE, OH 45331

ISSUE

NO.	DATE	DESCRIPTION
	JULY 19, 2023	ISSUE FOR PERMIT & CONSTRUCTION
2	08/04/23	ADDENDUM 2
3	08/09/23	ADDENDUM 3

DATE	07/19/23
JOB NO.	3853.03
DRAWN	JTE
CHECKED	TR

COPYRIGHT © 2023 - App Architecture, Inc.

TITLE
SECOND FLOOR POWER AREA L1

SHEET NO.
E3.7

8/9/2023 1:58:02 PM

GENERAL NOTES

A. PROVIDE TAMPER RESISTANT RECEPTACLES IN ALL WAITING ROOMS, CORRIDORS, BUSINESS OFFICES, ETC. PER NEC 406.12.

B. PER OBC SECTION 714.5.2, ALL CONDUIT, DUCT AND PIPE PENETRATIONS THROUGH NON-FIRE RESISTANCE - RATED FLOOR ASSEMBLIES ARE TO BE FIRE SEALED.

CONSTRUCTION NOTES

1. PROVIDE FIRE RATED POKE THROUGH WITH DUPLEX RECEPTACLE AND A/V COMPARTMENT WITH BRUSHED ALUMINUM TRIM PLATE (COMPATIBLE WITH FLOOR FINISH). EQUAL TO WIREMOLD AV3 SERIES, 6" DIAMETER. REFER TO SYSTEMS PLAN FOR DATA/AV ROUGH-IN REQUIREMENTS. 3
2. COORDINATE MOUNTING HEIGHT AND LOCATIONS OF RECEPTACLES WITH CASEWORK/SHELVES FOR MICROWAVE.
3. PROVIDE GFCI RECEPTACLE IN SINK BASE FOR DISHWASHER. PROVIDE MATCHING CORD AND PLUG CONNECTION FOR DISHWASHING UNIT.

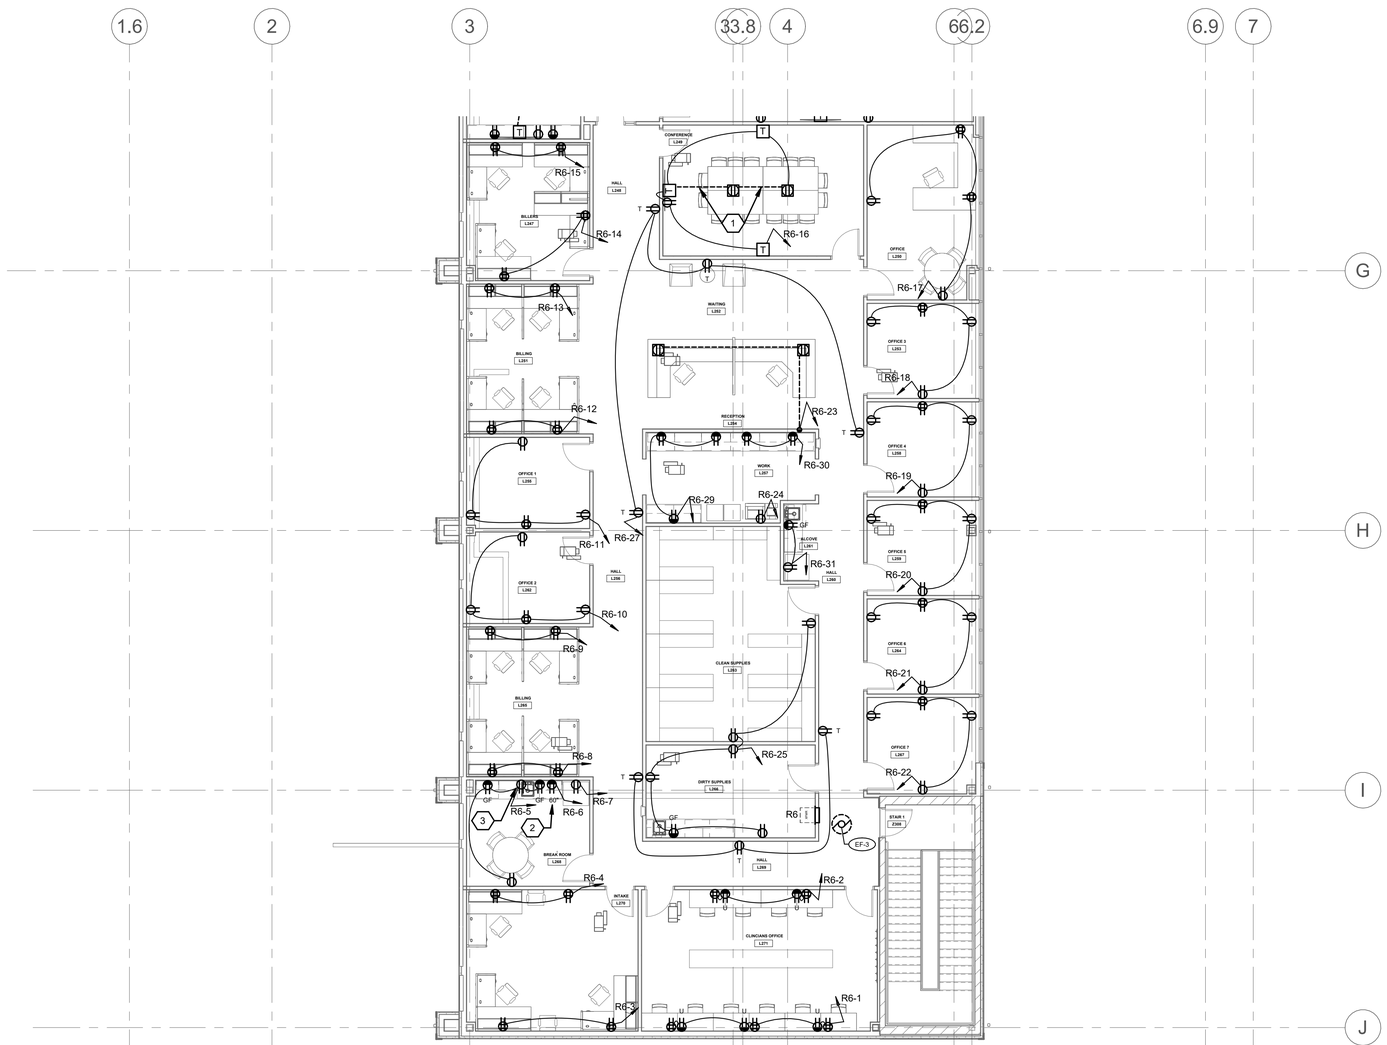

SECOND FLOOR POWER PLAN

SCALE: 1/8" = 1'-0"

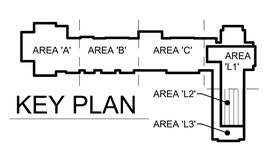

KEY PLAN

0 4 8 16 24 32 40

SCALE: 1/8"=1'-0"

NAUMAN & ZELINSKI LLC.
204 S. Ludlow Street Suite 400 Dayton, Ohio 45402
Phone: (937) 223-3821 – Fax: (937) 223-3649

App Architecture
creative focused design
615 Woodside Drive, Englewood, Ohio 45322
T 937.836.8898 F 937.832.3696
www.app-arch.com

STATE OF OHIO
JEFFREY D. ZELINSKI 63822
JEFFERY D. ZELINSKI, LICENSE #63822
EXPIRATION DATE 12/31/2023

FACILITY RENOVATION
FAMILY HEALTH SERVICES OF DARKE COUNTY
5735 MEEKER ROAD, GREENVILLE, OH 45331

ISSUE

NO.	DATE	DESCRIPTION
	JULY 19, 2023	ISSUE FOR PERMIT & CONSTRUCTION
2	08/04/23	ADDENDUM 2
3	08/09/23	ADDENDUM 3

DATE	07/19/23
JOB NO.	3853.03
DRAWN	JTE
CHECKED	TR

COPYRIGHT © 2023 - App Architecture, Inc.

TITLE
SECOND FLOOR POWER AREA L2

SHEET NO.
E3.8

8/9/2023 1:08:02 PM

Branch Panel: R1

LOCATION: ELECTRIC L115 **MOUNTING:** Flush **A.I.C RATING** 22K AMPS
SUPPLY FROM: <SUPPLY FROM> **ENCLOSURE:** Type 1 **MAINS TYPE:** M.C.B.
VOLTAGE: 120/208 Wye-3-4 **MCB RATING:** 1 A **MAINS RATING:** 175 A

CKT	Description	Trip	Poles	A		B		C		Poles	Trip	Description	CKT
1	Office L109	20 A	1	900 VA	900 VA					1	20 A	Office L108	2
3	Office L107	20 A	1			900 VA	900 VA			1	20 A	Assess. 103	4
5	Office 106, RR	20 A	1					1440 VA	1080 VA	1	20 A	Asmt 129, Lab	6
7	Wtr Rm 195	20 A	1	1260 VA	1800 VA					1	20 A	Office 127, 28	8
9	Waiting L120	20 A	1			1440 VA	1620 VA			1	20 A	Office 155	10
11	Vest. 159, RR	20 A	1					1080 VA	900 VA	1	20 A	Office 117	12
13	ELEC. 115, 6	20 A	1	540 VA	900 VA					1	20 A	Hall 113, 4, 9	14
15	Copier Rt 104	20 A	1			180 VA	720 VA			1	20 A	Recept 104	16
17	Recept 104	20 A	1					360 VA	1080 VA	1	20 A	Recept 121	18
19	Check Out 122	20 A	1	720 VA	540 VA					1	20 A	Hall 302	20
21	Recept 121	20 A	1			720 VA	360 VA			1	20 A	Recept 121	22
23	Copier Rt 121	20 A	1					180 VA	100 VA	1	20 A	HND DRY 112	24
25	HND DRY 111	20 A	1	100 VA	0 VA					1	20 A	Spare	26
27	Spare	20 A	1			0 VA	0 VA			1	20 A	Spare	28
29	Spare	20 A	1					0 VA	0 VA	1	20 A	Spare	30
31	Spare	20 A	1	0 VA	0 VA					1	20 A	Spare	32
33	Spare	20 A	1			0 VA	0 VA			1	20 A	Spare	34
35	Spare	20 A	1					0 VA	0 VA	1	20 A	Spare	36
37	SPD	30 A	3	0 VA	0 VA					1	20 A	Spare	38
39	--	--	--			0 VA	0 VA			1	20 A	Spare	40
41	--	--	--					0 VA	0 VA	1	20 A	Spare	42
		Total Load:		7660 VA		6840 VA		6220 VA					

NOTES:

Load Classification	Connected Load	Demand Factor	Estimated...	Panel Totals	
Other	200 VA	100.00%	200 VA		
Receptacles	20520 VA	74.37%	15260 VA	**Total Conn. Load:**	20720 VA
				Total Est. Demand:	15460 VA
				Total Conn. Current:	58 A
				Total Est. Demand...	43 A

Branch Panel: R2

LOCATION: HALL L149 **MOUNTING:** Flush **A.I.C RATING** 10K AMPS
SUPPLY FROM: <SUPPLY FROM> **ENCLOSURE:** Type 1 **MAINS TYPE:** M.C.B
VOLTAGE: 120/208 Wye-3-4 **MCB RATING:** 1 A **MAINS RATING:** 175 A

CKT	Description	Trip	Poles	A		B		C		Poles	Trip	Description	CKT
1	Cnsl L142, 43	20 A	1	1800 VA	1800 VA					1	20 A	Cnsl L144, 45	2
3	Cnsl L140, 41	20 A	1			1800 VA	1440 VA			1	20 A	Cnsl 139, Play	4
5	Sub Wait L161	20 A	1					1440 VA	1800 VA	1	20 A	Cnsl L137, 38	6
7	Cnsl L135, 36	20 A	1	1440 VA	1620 VA					1	20 A	Cnsl 134, Hall	8
9	Work L153	20 A	1			1260 VA	1980 VA			1	20 A	Cnsl L132, 33	10
11	Cnsl L130, 31	20 A	1					1800 VA	1800 VA	1	20 A	Office L147, 48	12
13	Work 154, Wait	20 A	1	1260 VA	900 VA					1	20 A	Conf. 109, TLT	14
15	HND DRY 108	20 A	1			100 VA	100 VA			1	20 A	HND DRY 107	16
17	HND DRY 105	20 A	1					100 VA	100 VA	1	20 A	HND DRY 106	18
19	Spare	20 A	1	0 VA	0 VA					1	20 A	Spare	20
21	Spare	20 A	1			0 VA	0 VA			1	20 A	Spare	22
23	Spare	20 A	1					0 VA	0 VA	1	20 A	Spare	24
25	Spare	20 A	1	0 VA	0 VA					1	20 A	Spare	26
27	Spare	20 A	1			0 VA	0 VA			1	20 A	Spare	28
29	Spare	20 A	1					0 VA	0 VA	1	20 A	Spare	30
31	Spare	20 A	1	0 VA	0 VA					1	20 A	Spare	32
33	Spare	20 A	1			0 VA	0 VA			1	20 A	Spare	34
35	Spare	20 A	1					0 VA	0 VA	1	20 A	Spare	36
37	SPD	30 A	3	0 VA	0 VA					1	20 A	Spare	38
39	--	--	--			0 VA	0 VA			1	20 A	Spare	40
41	--	--	--					0 VA	0 VA	1	20 A	Spare	42
		Total Load:		8820 VA		6680 VA		7040 VA					

NOTES:

Load Classification	Connected Load	Demand Factor	Estimated...	Panel Totals	
Other	400 VA	100.00%	400 VA		
Receptacles	22140 VA	72.58%	16070 VA	**Total Conn. Load:**	22540 VA
				Total Est. Demand:	16470 VA
				Total Conn. Current:	63 A
				Total Est. Demand...	46 A

Branch Panel: R3

LOCATION: BREAK ROOM L160 **MOUNTING:** Flush **A.I.C RATING** 10K AMPS
SUPPLY FROM: <SUPPLY FROM> **ENCLOSURE:** Type 1 **MAINS TYPE:** M.C.B
VOLTAGE: 120/208 Wye-3-4 **MCB RATING:** 1 A **MAINS RATING:** 175 A

CKT	Description	Trip	Poles	A		B		C		Poles	Trip	Description	CKT
1	Refrigerator	20 A	1	180 VA	180 VA					1	20 A	Refrigerator	2
3	Refrigerator	20 A	1			180 VA	360 VA			1	20 A	Brk Rm 160	4
5	Brk Rm 160	20 A	1					360 VA	180 VA	1	20 A	Microwave	6
7	Microwave	20 A	1	180 VA	180 VA					1	20 A	Brk Rm 160	8
9	Brk Rm 160	20 A	1			180 VA	720 VA			1	20 A	Brk Rm 160	10
11	Brk Rm 160	20 A	1					540 VA	720 VA	1	20 A	Cmty Room 1	12
13	Lobby L172	20 A	1	1440 VA	540 VA					1	20 A	Lobby L172	14
15	Cmty Room 1,2	20 A	1			1080 VA	1440 VA			1	20 A	Cmty Room 3	16
17	Cmty Room 2,3	20 A	1					900 VA	540 VA	1	20 A	Lobby L102	18
19	1-129F	20 A	1	588 VA	220 VA					1	20 A	Elevator 104	20
21	COMTY 163	20 A	1			360 VA	360 VA			1	20 A	COMTY 163	22
23	COMTY 163	20 A	1					360 VA	360 VA	1	20 A	COMTY 163	24
25	COMTY 164	20 A	1	360 VA	360 VA					1	20 A	COMTY 164	26
27	COMTY 164	20 A	1			360 VA	360 VA			1	20 A	COMTY 164	28
29	COMTY 165	20 A	1					360 VA	360 VA	1	20 A	COMTY 165	30
31	COMTY 165	20 A	1	360 VA	360 VA					1	20 A	COMTY 165	32
33	Stair 2 HTR	20 A	1			3000 VA	1080 VA			1	20 A	COMTY 163	34
35	COMTY 165	20 A	1					900 VA	0 VA	1	20 A	TV 163	36
37	Shade OPT	20 A	1	540 VA	0 VA					1	20 A	TV 164	38
39	TV 165	20 A	1			0 VA	360 VA			1	20 A	STRG 171	40
41	STRG 171	20 A	1					360 VA	0 VA	1	20 A	Mech 162	42
43	Mech 162	20 A	1	540 VA	100 VA					1	20 A	Mech 162	44
45	ELEV Pump	20 A	1			180 VA	0 VA			1	20 A	Lobby L172	46
47	Projector L163	20 A	1					3200 VA	3200 VA	1	20 A	Projector L164	48
49	Projector L165	20 A	1	3200 VA	4160 VA					2	20 A	Range	50
51	Spare	20 A	1			0 VA	4160 VA			--	--	--	52
53	Spare	20 A	1					0 VA	0 VA	1	20 A	Spare	54
55	Spare	20 A	1	0 VA	0 VA					1	20 A	Spare	56
57	Spare	20 A	1			0 VA	0 VA			1	20 A	Spare	58
59	Spare	20 A	1					0 VA	0 VA	1	20 A	Spare	60
61	Spare	20 A	1	0 VA	0 VA					1	20 A	Spare	62
63	Spare	20 A	1			0 VA	0 VA			1	20 A	Spare	64
65	Spare	20 A	1					0 VA	0 VA	1	20 A	Spare	66
67	SPD	30 A	3	0 VA	0 VA					1	20 A	Spare	68
69	--	--	--			0 VA	0 VA			1	20 A	Spare	70
71	--	--	--					0 VA	0 VA	1	20 A	Spare	72
		Total Load:		13488 VA		14180 VA		12340 VA					

NOTES:

Load Classification	Connected Load	Demand Factor	Estimated...	Panel Totals	
HVAC	588 VA	100.00%	588 VA		
Lighting	40 VA	125.00%	50 VA	**Total Conn. Load:**	39828 VA
Motor	0 VA	0.00%	0 VA	**Total Est. Demand:**	31588 VA
Other	9700 VA	100.00%	9700 VA	**Total Conn. Current:**	111 A
Receptacles	26500 VA	68.87%	18250 VA	**Total Est. Demand...**	88 A

Branch Panel: R4

LOCATION: STORAGE L179 **MOUNTING:** Flush **A.I.C RATING** 10K AMPS
SUPPLY FROM: <SUPPLY FROM> **ENCLOSURE:** Type 1 **MAINS TYPE:** M.C.B.
VOLTAGE: 120/208 Wye-3-4 **MCB RATING:** 1 A **MAINS RATING:** 175 A

CKT	Description	Trip	Poles	A		B		C		Poles	Trip	Description	CKT
1	Hall 193, Wait	20 A	1	1260 VA	588 VA					1	20 A	2-08F	2
3	ADA Door 174	20 A	1			0 VA	900 VA			1	20 A	Cnslt 175	4
5	Cnslt 176	20 A	1					900 VA	900 VA	1	20 A	Cnslt 177, Hall	6
7	Wait 191 Door	20 A	1	0 VA	900 VA					1	20 A	Cnslt 188	8
9	TLT 200, 1	20 A	1			900 VA	100 VA			1	20 A	Dryer TLT 201	10
11	Dryer TLT 200	20 A	1					100 VA	0 VA	1	20 A	Spare	12
13	Spare	20 A	1	0 VA	0 VA					1	20 A	Spare	14
15	Spare	20 A	1			0 VA	0 VA			1	20 A	Spare	16
17	Spare	20 A	1					0 VA	0 VA	1	20 A	Spare	18
19	Spare	20 A	1	0 VA	0 VA					1	20 A	Spare	20
21	Spare	20 A	1			0 VA	0 VA			1	20 A	Spare	22
23	Spare	20 A	1					0 VA	0 VA	1	20 A	Spare	24
25	Spare	20 A	1	0 VA	0 VA					1	20 A	Spare	26
27	Spare	20 A	1			0 VA	0 VA			1	20 A	Spare	28
29	Spare	20 A	1					0 VA	0 VA	1	20 A	Spare	30
31	Spare	20 A	1	0 VA	0 VA					1	20 A	Spare	32
33	Spare	20 A	1			0 VA	0 VA			1	20 A	Spare	34
35	Spare	20 A	1					0 VA	0 VA	1	20 A	Spare	36
37	SPD	30 A	3	0 VA	0 VA					1	20 A	Spare	38
39	--	--	--			0 VA	0 VA			1	20 A	Spare	40
41	--	--	--					0 VA	0 VA	1	20 A	Spare	42
		Total Load:		2748 VA		1900 VA		1900 VA					

NOTES:

Load Classification	Connected Load	Demand Factor	Estimated...	Panel Totals	
HVAC	588 VA	100.00%	588 VA		
Other	200 VA	100.00%	200 VA	**Total Conn. Load:**	6548 VA
Power	0 VA	0.00%	0 VA	**Total Est. Demand:**	6548 VA
Receptacles	5760 VA	100.00%	5760 VA	**Total Conn. Current:**	18 A
				Total Est. Demand...	18 A

Branch Panel: R5

LOCATION: STORAGE L179 **MOUNTING:** Flush **A.I.C RATING** 10K AMPS
SUPPLY FROM: <SUPPLY FROM> **ENCLOSURE:** Type 1 **MAINS TYPE:** M.C.B.
VOLTAGE: 120/208 Wye-3-4 **MCB RATING:** 1 A **MAINS RATING:** 175 A

CKT	Description	Trip	Poles	A		B		C		Poles	Trip	Description	CKT
1	Tech 190	20 A	1	900 VA	900 VA					1	20 A	Tech 189	2
3	Office 187	20 A	1			900 VA	180 VA			1	20 A	Refrigerator	4
5	Microwave	20 A	1					180 VA	540 VA	1	20 A	Break 186	6
7	Mech 178	20 A	1	540 VA	900 VA					1	20 A	Pharm 185	8
9	Pharm 185	20 A	1			540 VA	360 VA			1	20 A	Pharm 185	10
11	CLN RM, REC	20 A	1					900 VA	100 VA	1	20 A	Mech 178	12
13	RCP4	20 A	1	0 VA	540 VA					1	20 A	Receptacles	14
15	Rec L184	20 A	1			360 VA	900 VA			1	20 A	Shutters	16
17	Spare	20 A	1					0 VA	0 VA	1	20 A	Spare	18
19	Spare	20 A	1	0 VA	0 VA					1	20 A	Spare	20
21	Spare	20 A	1			0 VA	0 VA			1	20 A	Spare	22
23	Spare	20 A	1					0 VA	0 VA	1	20 A	Spare	24
25	Spare	20 A	1	0 VA	0 VA					1	20 A	Spare	26
27	Spare	20 A	1			0 VA	0 VA			1	20 A	Spare	28
29	Spare	20 A	1					0 VA	0 VA	1	20 A	Spare	30
31	Spare	20 A	1	0 VA	0 VA					1	20 A	Spare	32
33	Spare	20 A	1			0 VA	0 VA			1	20 A	Spare	34
35	Spare	20 A	1					0 VA	0 VA	1	20 A	Spare	36
37	SPD	30 A	3	0 VA	0 VA					1	20 A	Spare	38
39	--	--	--			0 VA	0 VA			1	20 A	Spare	40
41	--	--	--					0 VA	0 VA	1	20 A	Spare	42
		Total Load:		3780 VA		3240 VA		1720 VA					

NOTES:

Load Classification	Connected Load	Demand Factor	Estimated...	Panel Totals	
Other	1000 VA	100.00%	1000 VA		
Power	0 VA	0.00%	0 VA	**Total Conn. Load:**	8740 VA
Receptacles	7740 VA	100.00%	7740 VA	**Total Est. Demand:**	8740 VA
				Total Conn. Current:	24 A
				Total Est. Demand...	24 A

NAUMAN & ZELINSKI LLC.
204 S. Ludlow Street Suite 400 Dayton, Ohio 45402
Phone: (937) 223-3521 - Fax: (937) 223-3649

App Architecture
creative focused design
615 Woodside Drive, Englewood, Ohio 45322
T 937-836.8898 F 937-832-3696
www.app-arch.com

STATE OF OHIO
JEFFREY D. ZELINSKI
63822
JEFFERY D. ZELINSKI, LICENSE #63822
EXPIRATION DATE 12/31/2023

FACILITY RENOVATION
FAMILY HEALTH SERVICES OF DARKE COUNTY
5735 MEEKER ROAD, GREENVILLE, OH 45331

ISSUE

NO.	DATE	DESCRIPTION
	JULY 19, 2023	ISSUE FOR PERMIT & CONSTRUCTION
2	08/04/23	ADDENDUM 2
3	08/09/23	ADDENDUM 3

DATE	07/19/23
JOB NO.	3853.03
DRAWN	JTE
CHECKED	TR

COPYRIGHT © 2023 - App Architecture, Inc.

TITLE
NEW PANEL SCHEDULES

SHEET NO.
E5.4

8/9/2023 1:56:03 PM