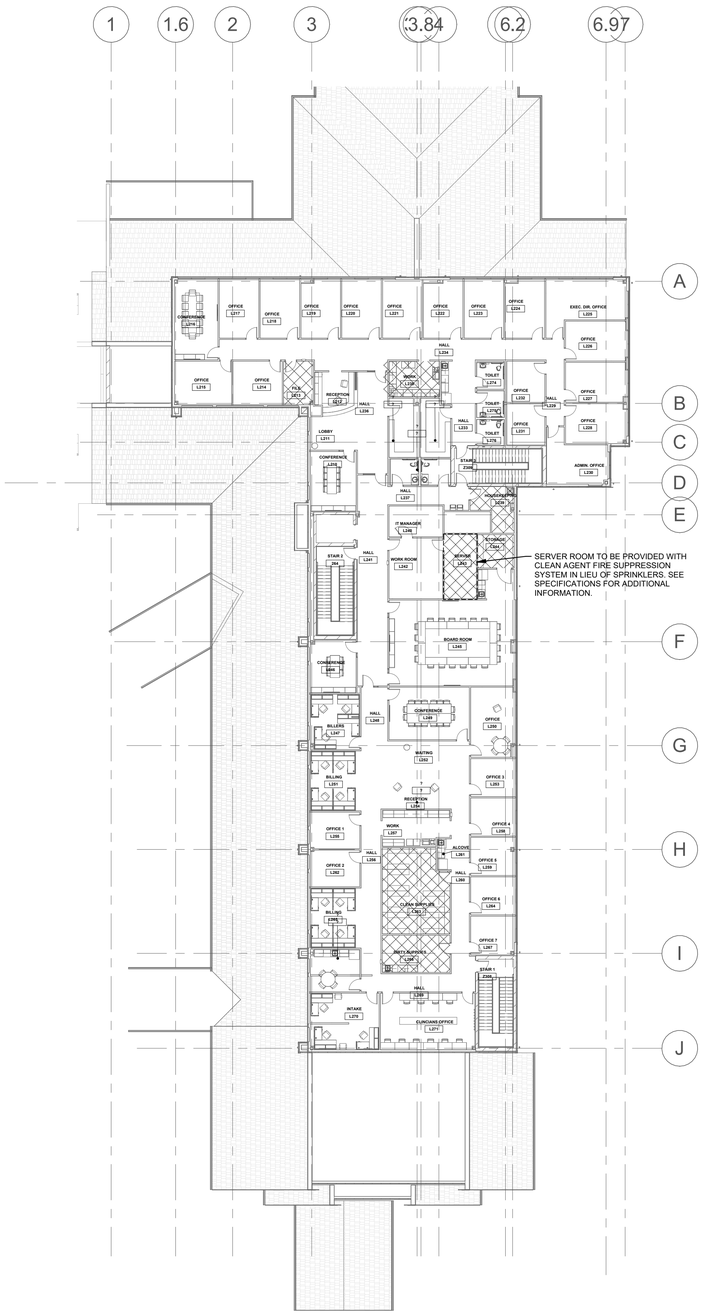

SECOND FLOOR EXPANSION FIRE SUPPRESSION

SCALE: 1" = 20'-0"

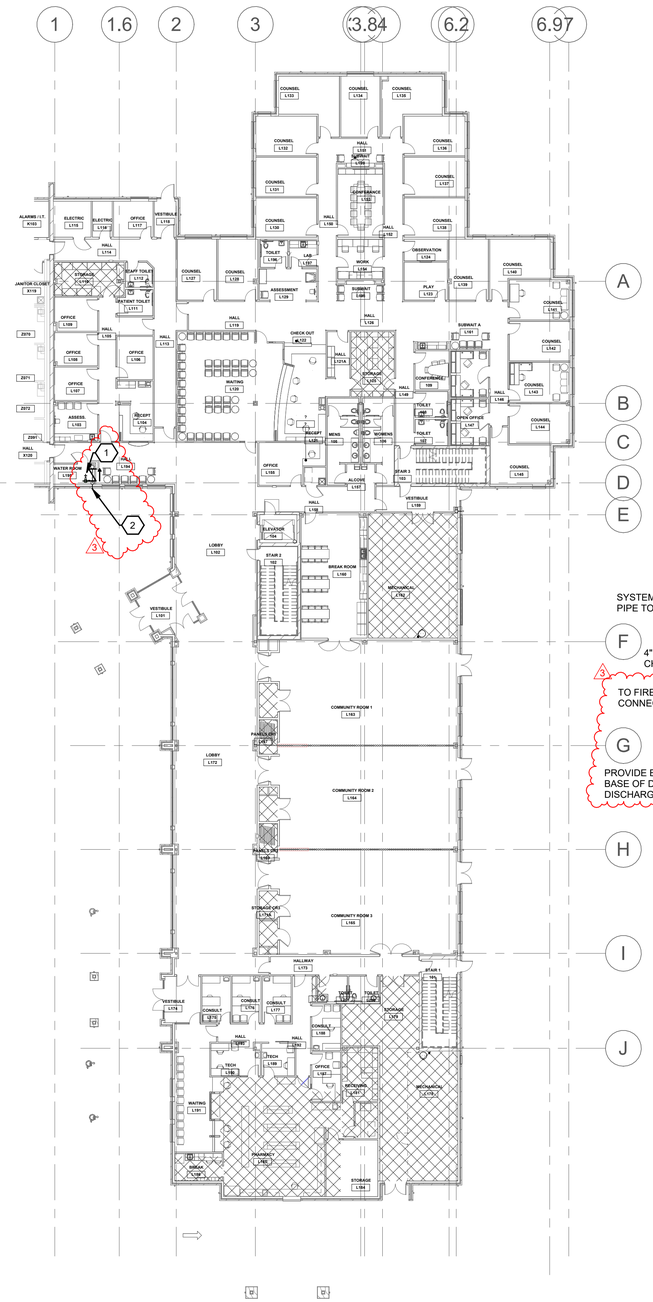

FIRST FLOOR EXPANSION - FIRE SUPPRESSION

SCALE: 1" = 20'-0"

CONSTRUCTION NOTES

1. NEW FIRE SERVICE. SEE DETAIL THIS SHEET.
2. NEW FIRE DEPARTMENT CONNECTION SERVING EXPANSION ONLY. PROVIDE A 5" STORZ WITH A 30 DEGREE BEND OR AS APPROVED BY THE FIRE DEPARTMENT.

HAZARD CLASSIFICATIONS

	NO WORK REQUIRED AREA CURRENTLY SUPPRESSED WITH DRY-PIPE SYSTEM
	EXISTING AREA CURRENTLY NOT SUPPRESSED EXTEND NEW DRY-PIPE SPRINKLER SYSTEM INTO AREA LIGHT HAZARD UNLESS OTHERWISE INDICATED
NO HATCH	LIGHT HAZARD DENSITY - 0.10GPM/SP MAX AREA PER HEAD - 225 SF HOSE ALLOWANCE - 100 GPM
	ORDINARY HAZARD GROUP 1 DENSITY - 0.15GPM/SP MAX AREA PER HEAD - 130 SF HOSE ALLOWANCE - 250 GPM
	ORDINARY HAZARD GROUP 2 DENSITY - 0.20GPM/SP MAX AREA PER HEAD - 130 SF HOSE ALLOWANCE - 250 GPM

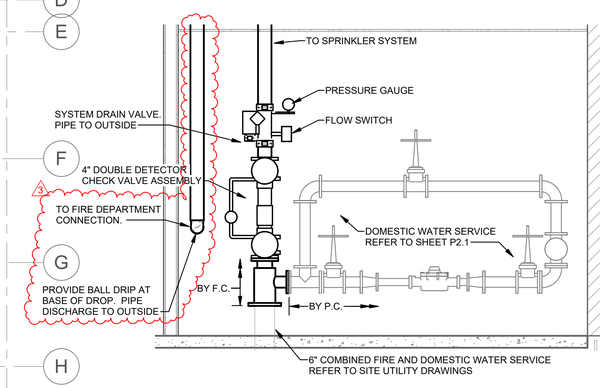

Fire Service Elevation

N.T.S

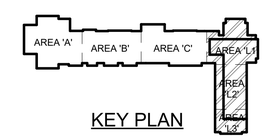

KEY PLAN

0 10 20 40 60 80 100

SCALE: 1"=20'-0"

NAUMAN & ZELINSKI LLC.
204 S. Ludlow Street Suite 400 Dayton, Ohio 45402
Phone: (937) 223-3821 – Fax: (937) 223-3849
PROJECT # 23007

App Architecture
creative focused design
615 Woodside Drive, Englewood, Ohio 45322
T 937.836.8898 F 937.832.3696
www.app-arch.com

STATE OF OHIO
JEFFREY D. ZELINSKI
63822
REGISTERED PROFESSIONAL ENGINEER

JEFFERY D. ZELINSKI, LICENSE #63822
EXPIRATION DATE 12/21/2023

FACILITY RENOVATION
FAMILY HEALTH SERVICES OF DARKE COUNTY
5735 MEEKER ROAD, GREENVILLE, OH 45331

ISSUE

NO.	DATE	DESCRIPTION
	07/19/23	ISSUE FOR PERMIT & CONSTRUCTION
3	080/9/23	ADDENDUM 3

DATE	07/19/2023
JOB NO.	3853.03
DRAWN	D.E.G.
CHECKED	J.D.Z.

COPYRIGHT © 2023 - App Architecture, Inc.

TITLE
FIRST & SECOND FLOOR PLANS EXPANSION - FIRE SUPPRESSION

SHEET NO.
F1.2

8/10/2023 9:25:46 AM